


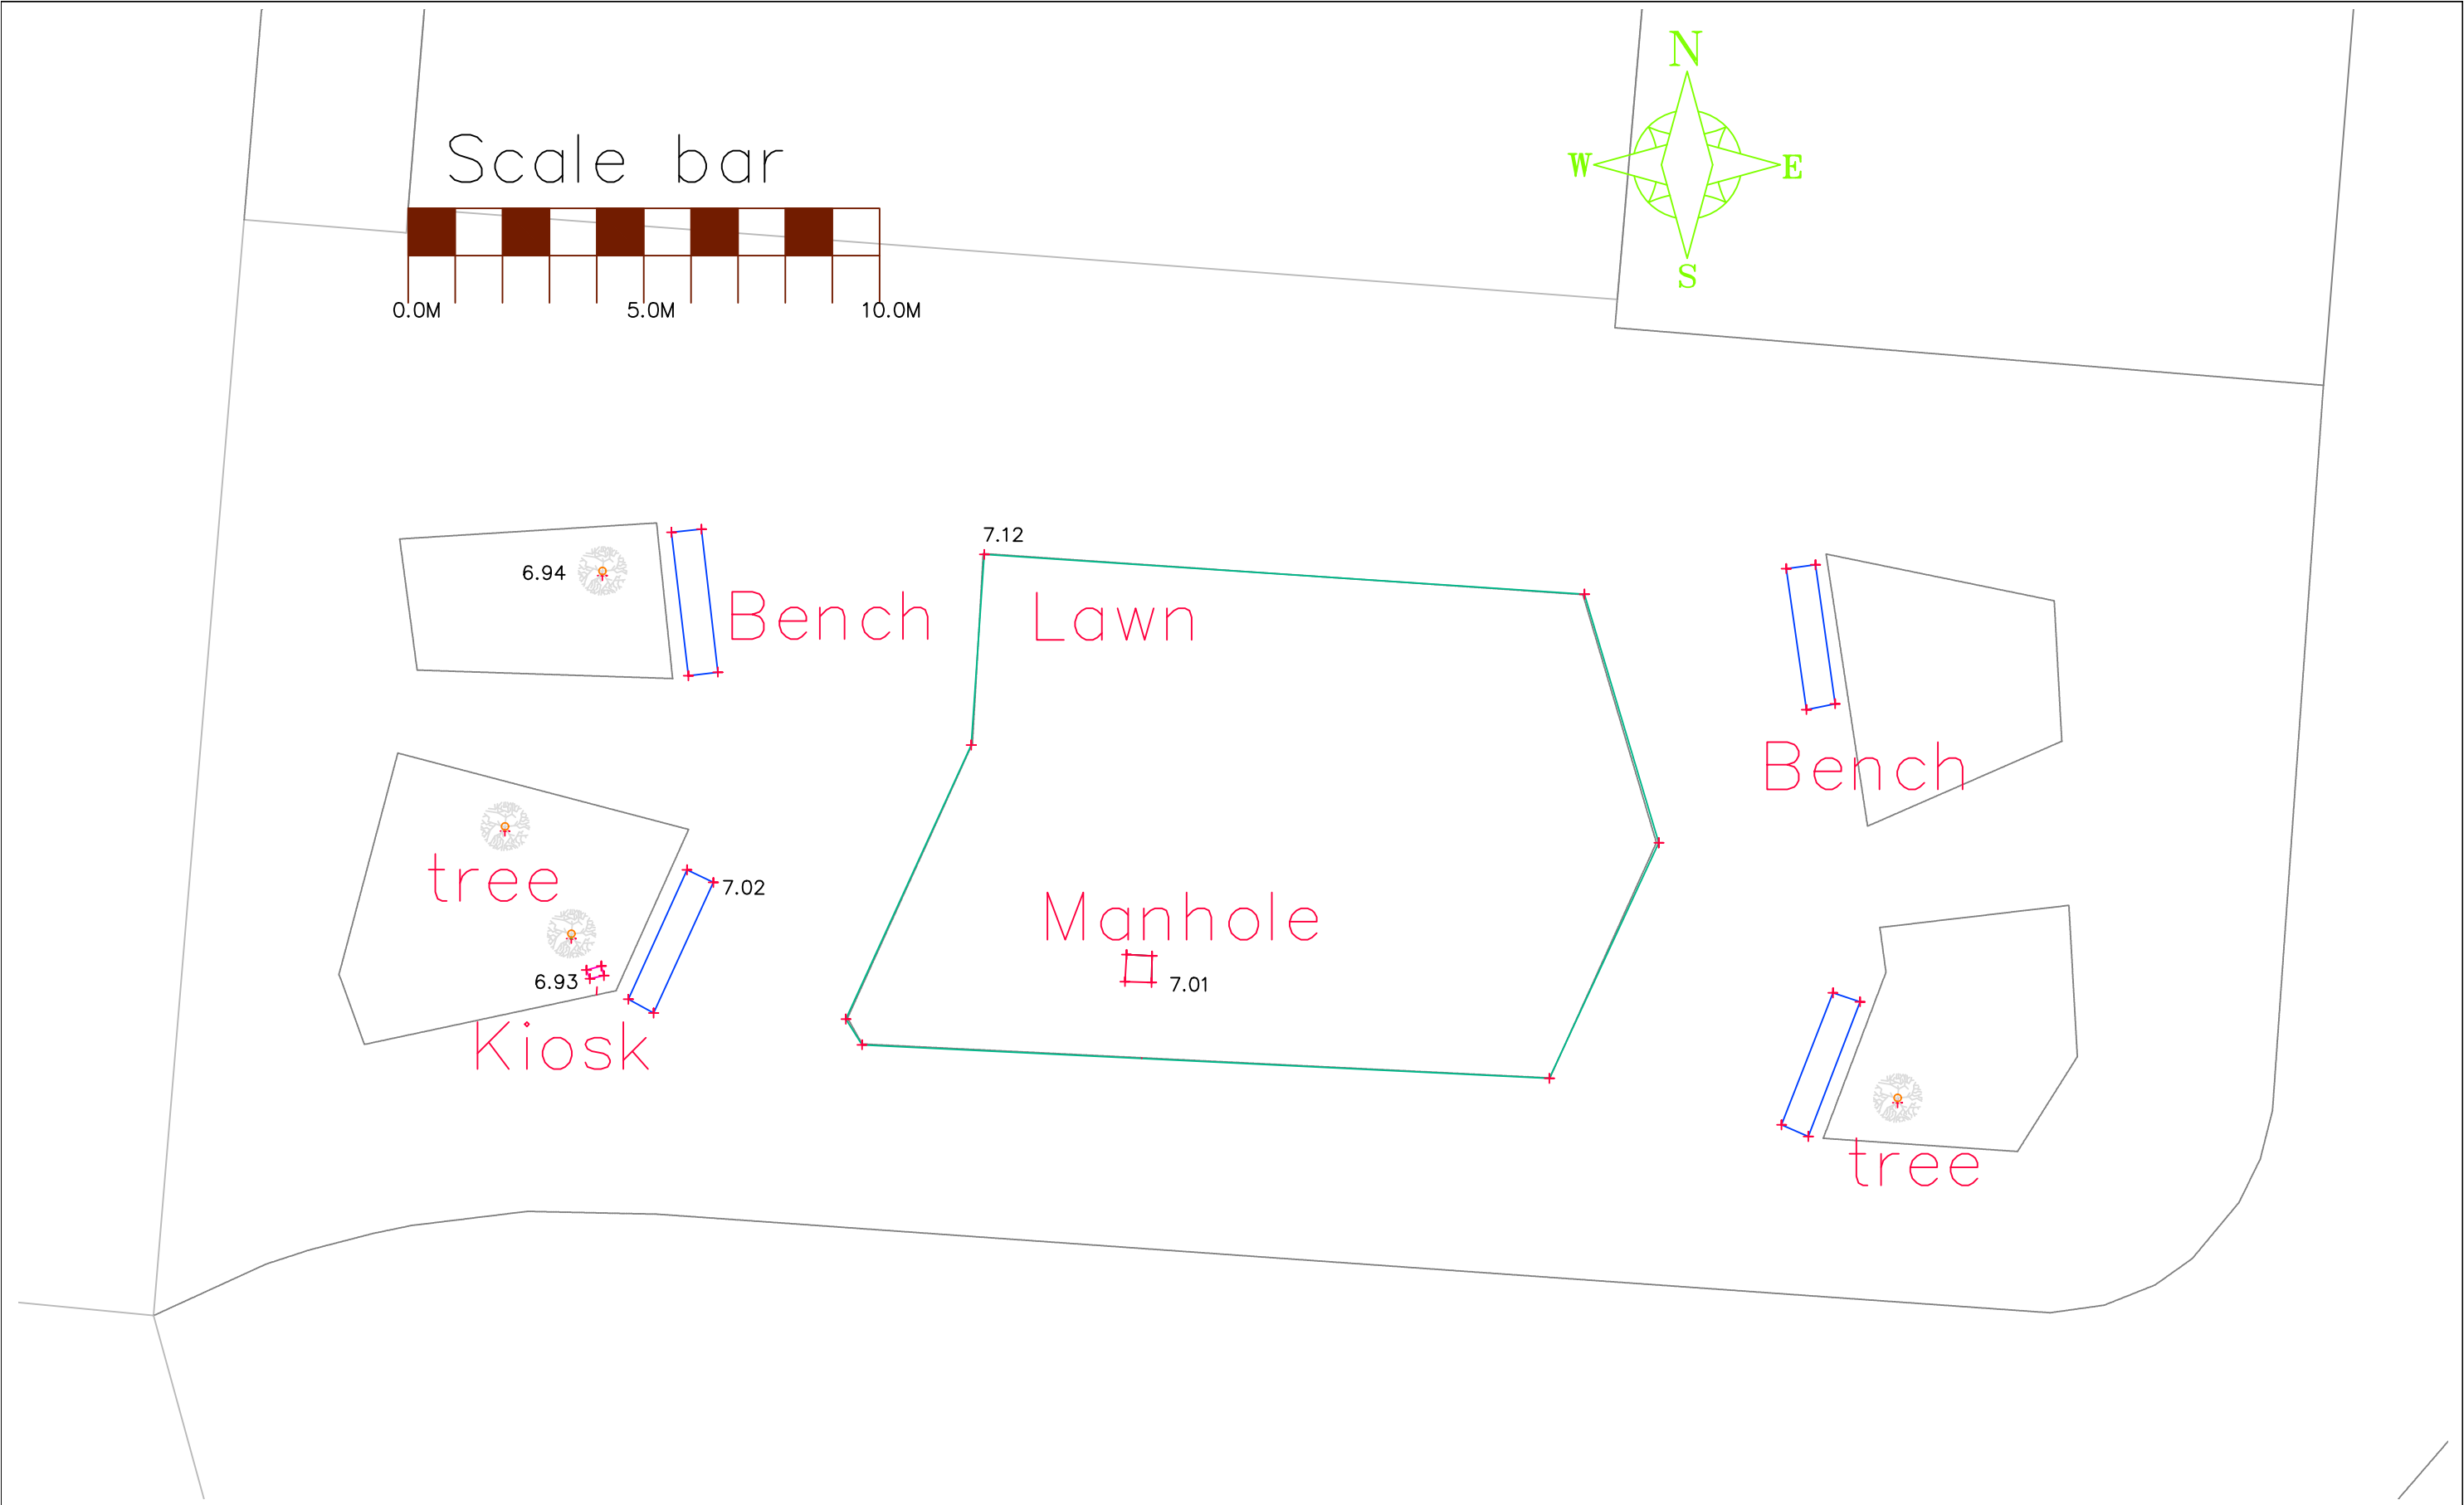

						Notes		Client	Lloyd Wilson	Project	SA1 CAMPUS	 ALT Surveying	
											Assignment 2		
									SITE SURVEY	Project Code	Drawing No.		Issue
1	FIRST ISSUE	AA	HW	AA	03-2024			Scale (A3)	Datum				
Issue	Description	Auth.	Ckd.	Appd.	Date			1:200	NEWLYN				