



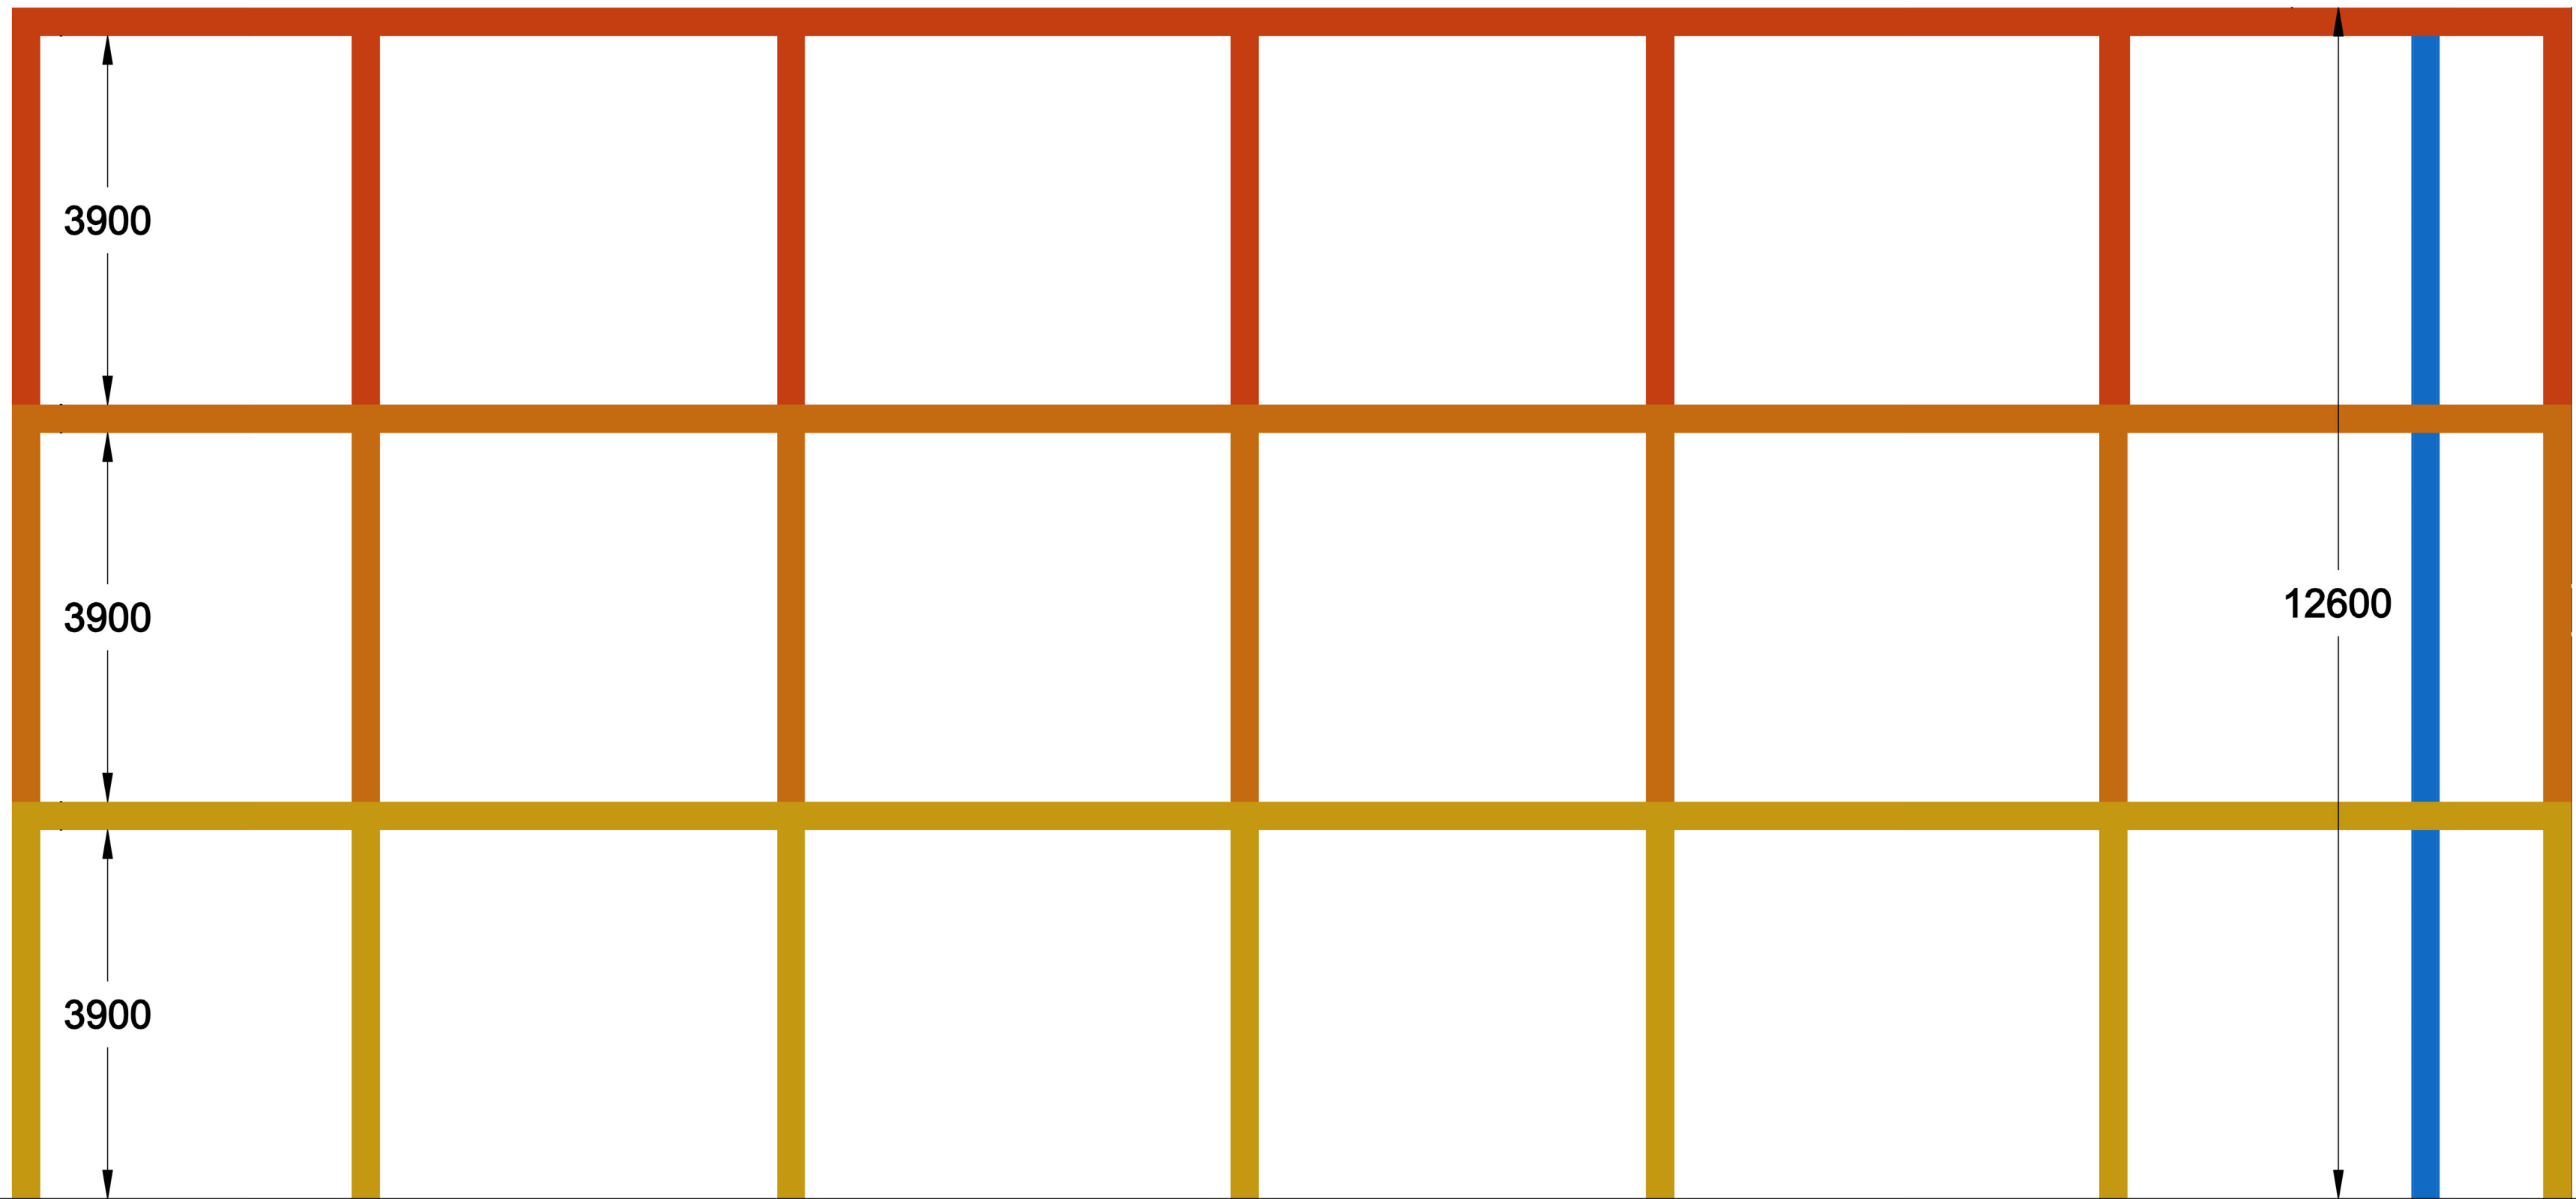

West Elevation

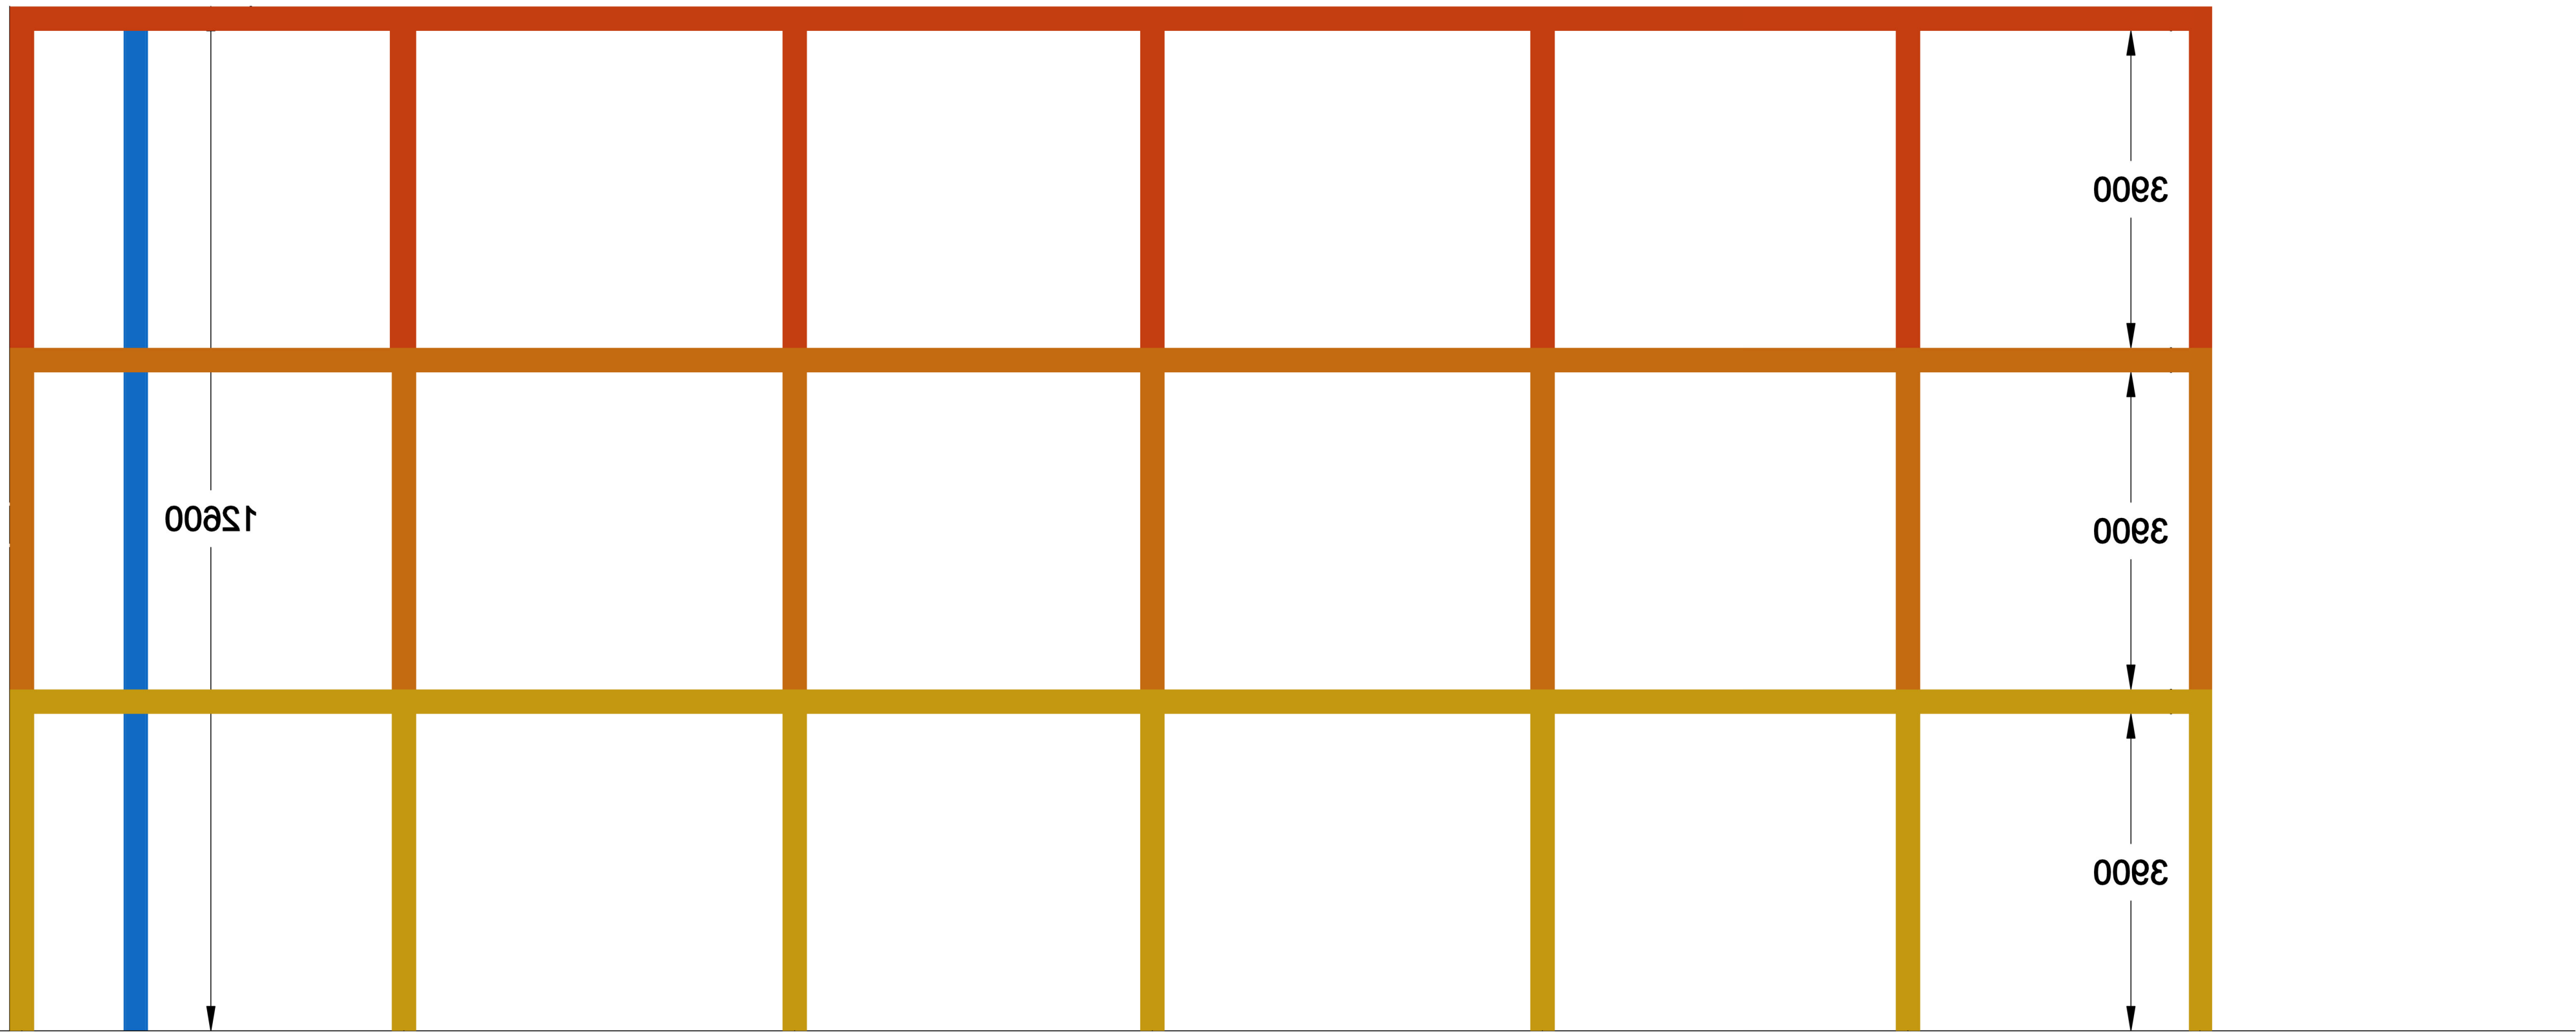

East Elevation

General Notes

No.	Revision/Issue	Date

Firm Name and Address

6063-ALPHA-XX-EL
-ST-D-0001

Project Name and Address

Jayne Pierson School of
Art, Fashion & Design

6063

Project	6063	Sheet 01
Date	03.04.24	
Scale	1:60	