

Project Name: Ysgol Yr Afan

UPRN Code: 5010

Originator Code: JJ Consult Ltd

Discipline : Architectural

Drawn By: JJ

Checked By: A/N

Date: 04/30/24

Project Status: C0




Room Legend


- Acc. Toilet
- Appl. Store
- Central Stock
- Circulation
- Cleaners Store
- Cloak
- Comm. Store
- Copier
- Entrance
- Food/Science
- Group Room
- ICT Suite
- Infant
- Kitchen
- Library
- Main Hall
- Maintenance Store
- Meeting Room
- PE Store
- Pupil Toilets
- Reception
- Reception Toilets
- SENco
- Sick Bay
- Spec. Store
- Staff Room
- Staff Toilet
- Store
- Table Store

0 - Ground Floor Proposed
1 : 100



1 Site - Existing & Demolition Plan
1:500

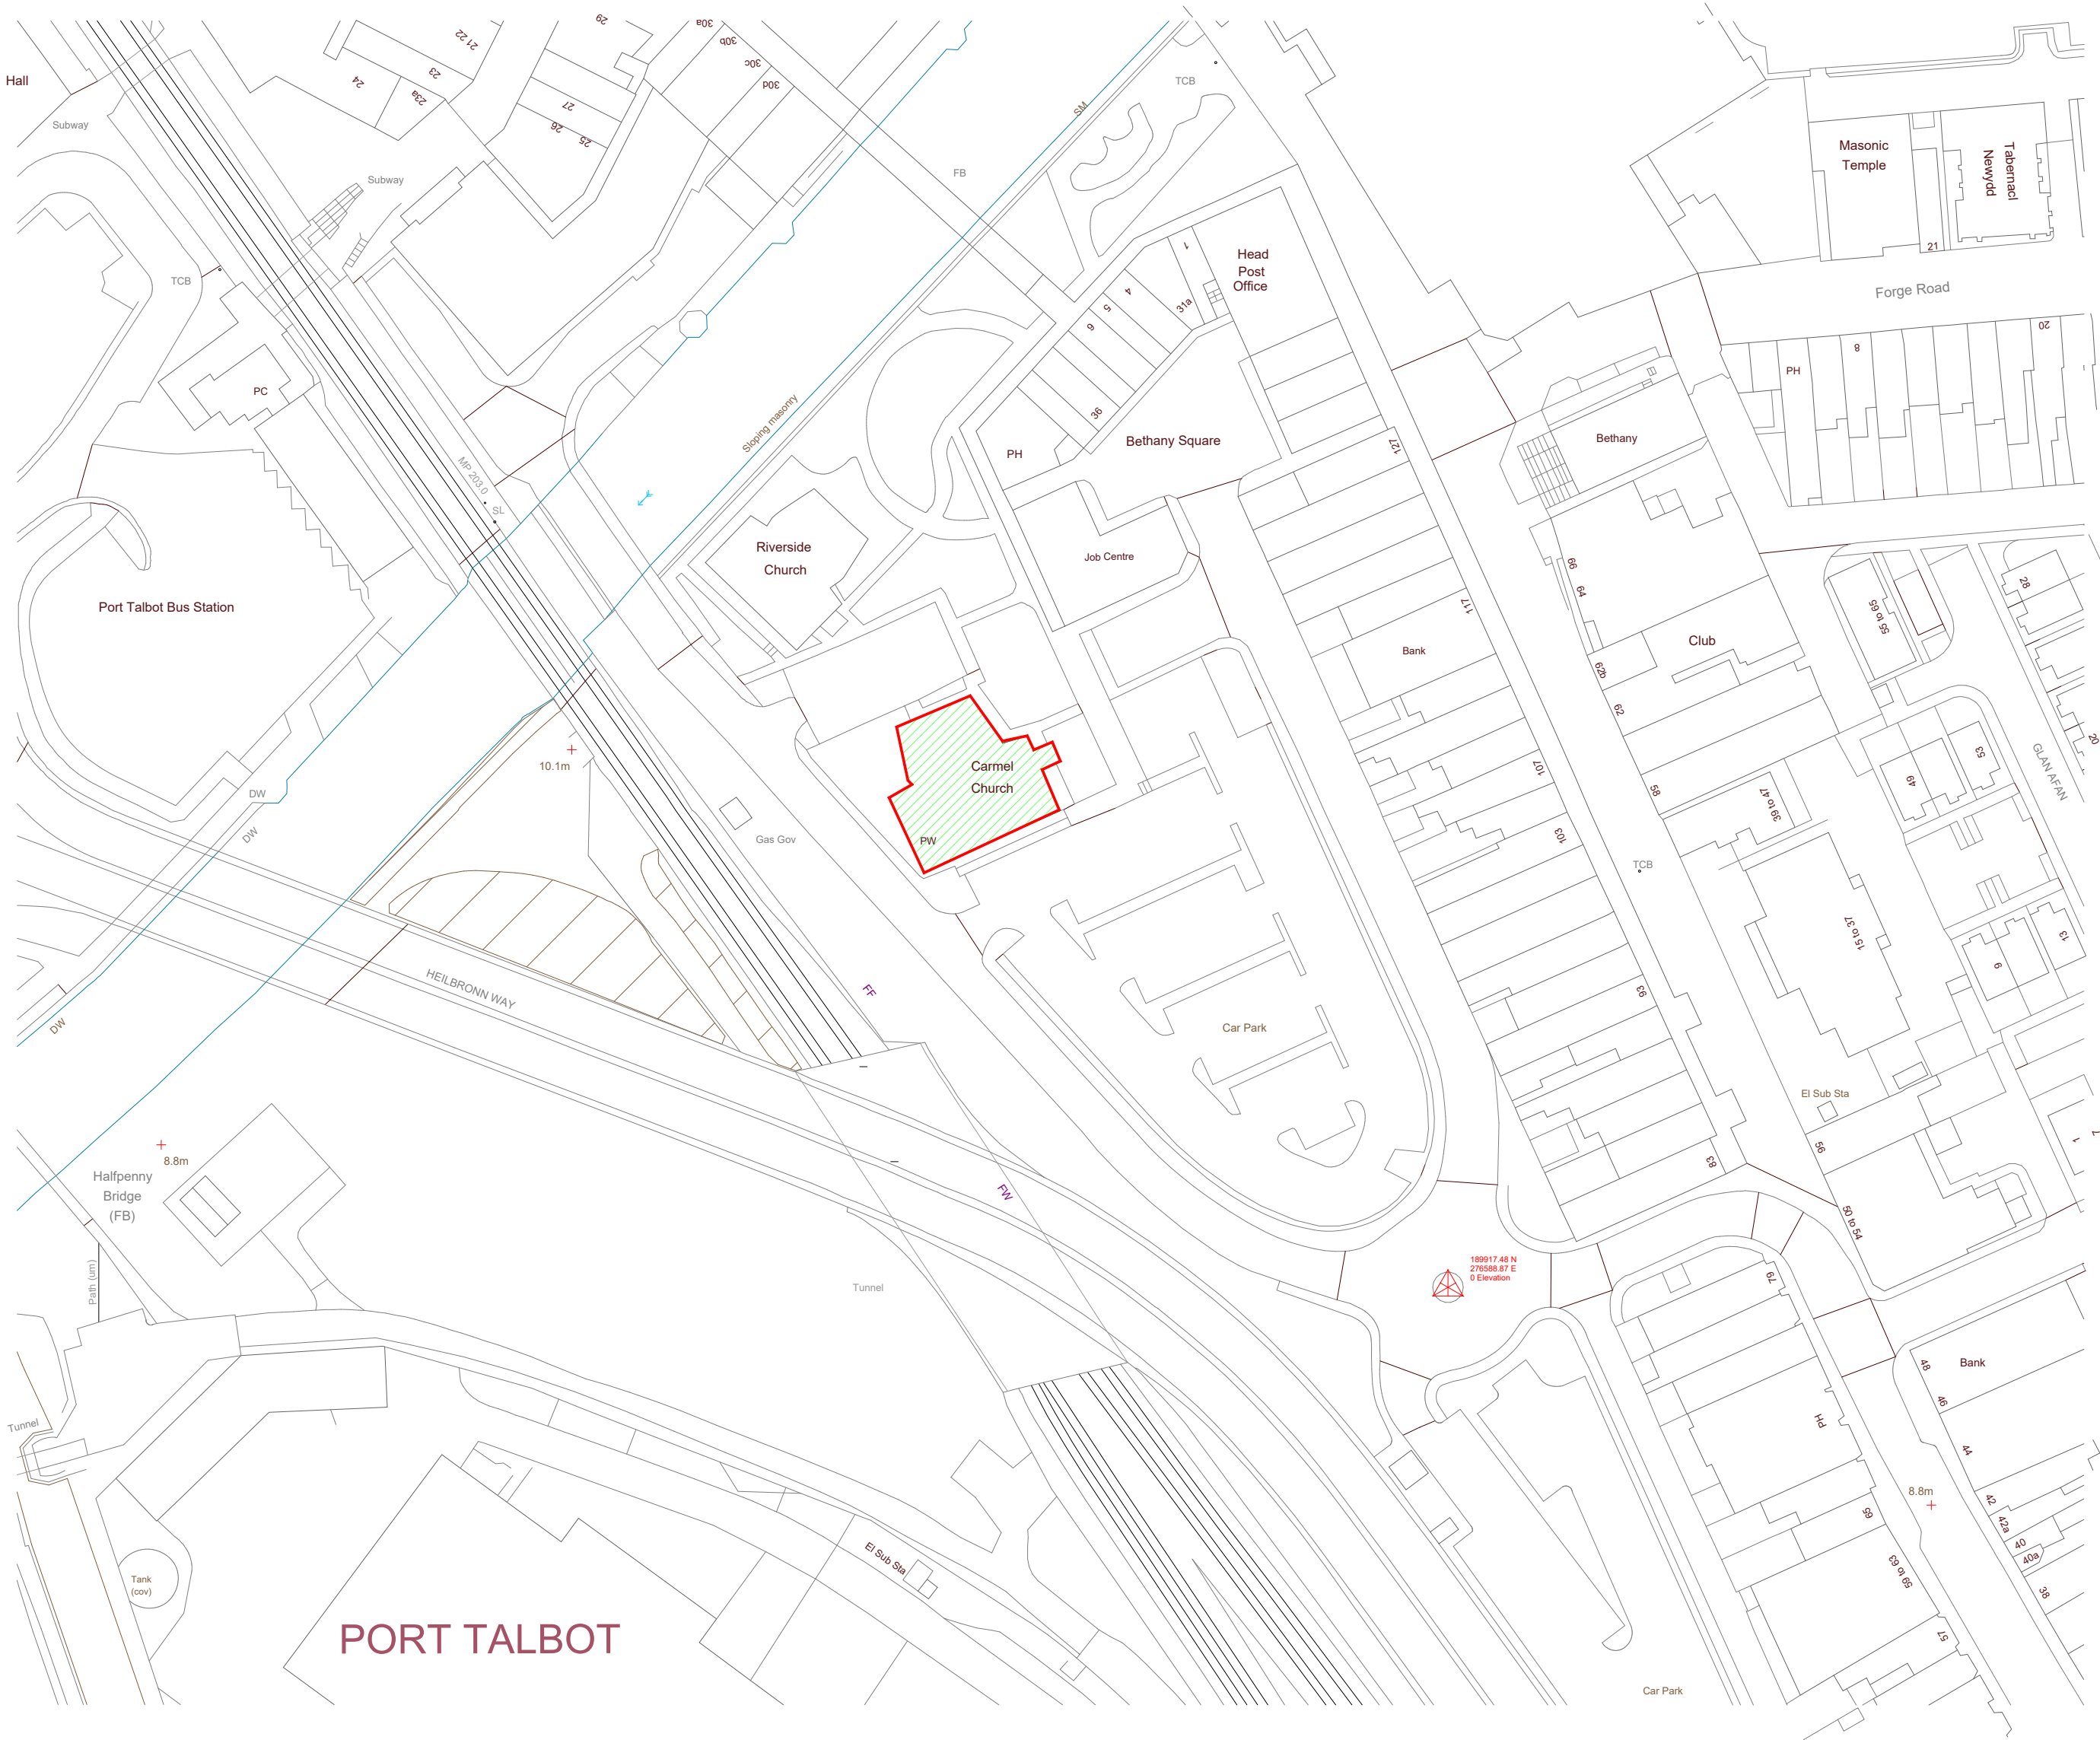


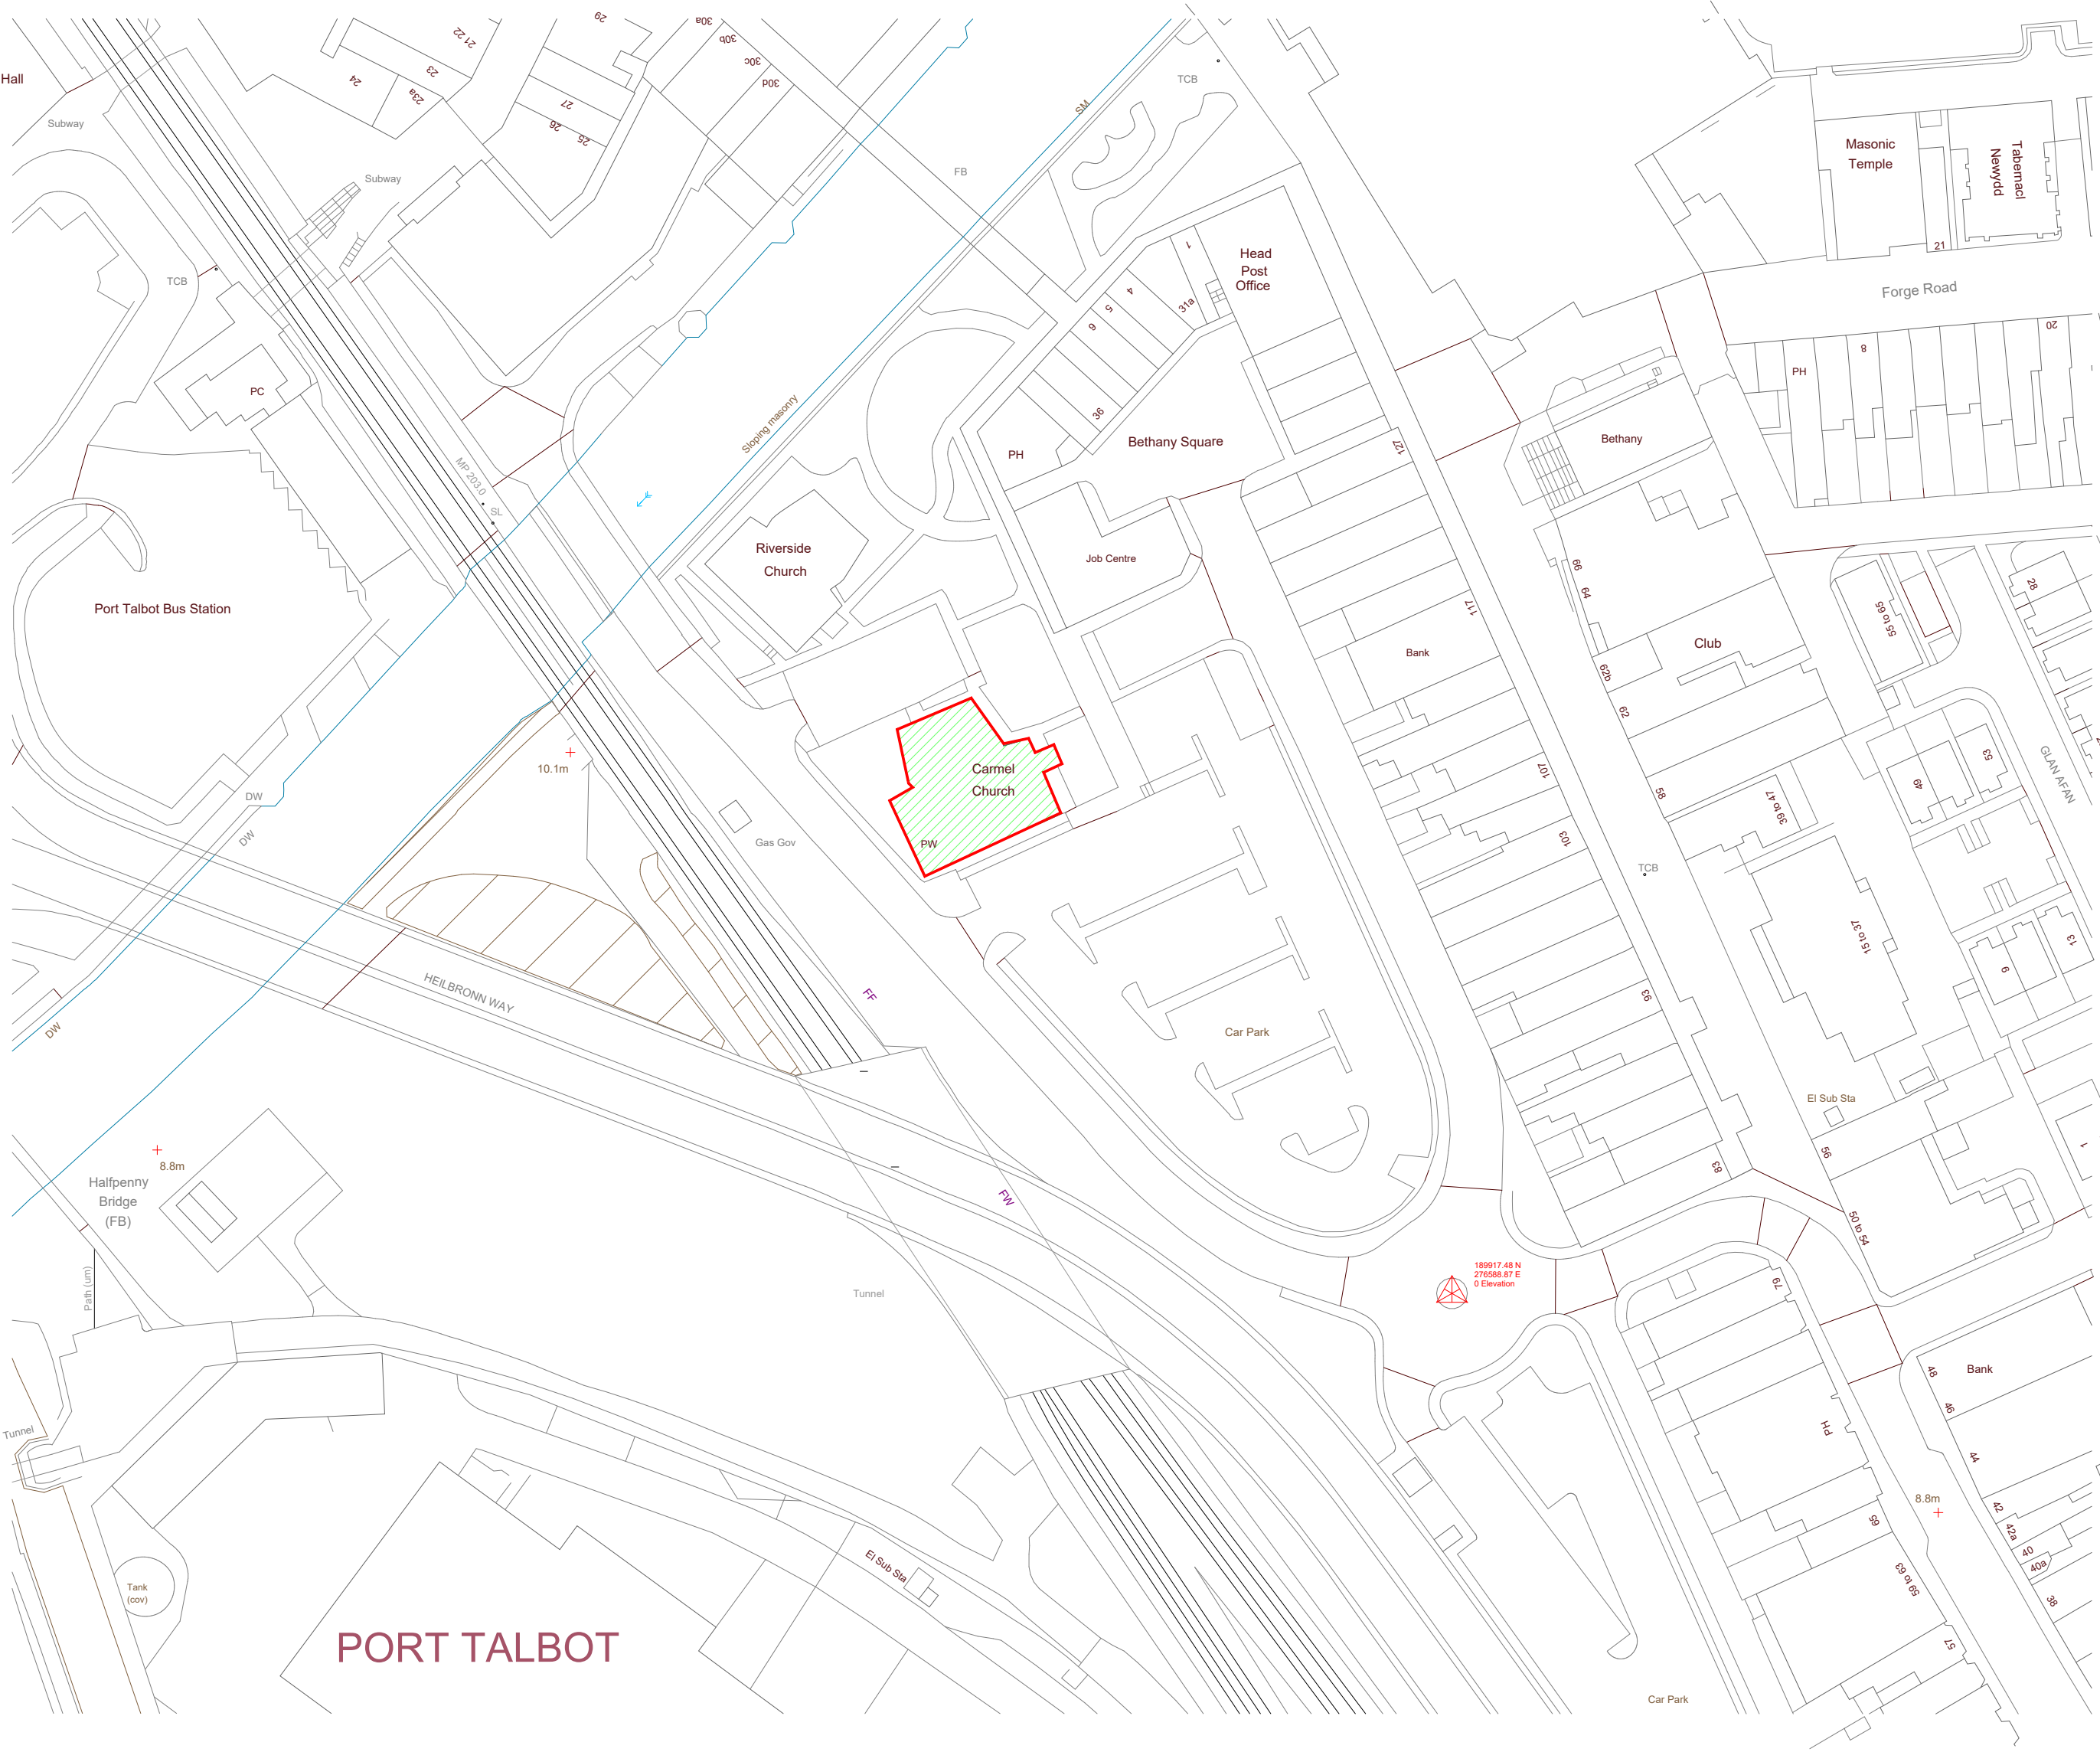

1

Site Location Plan


1 : 1000

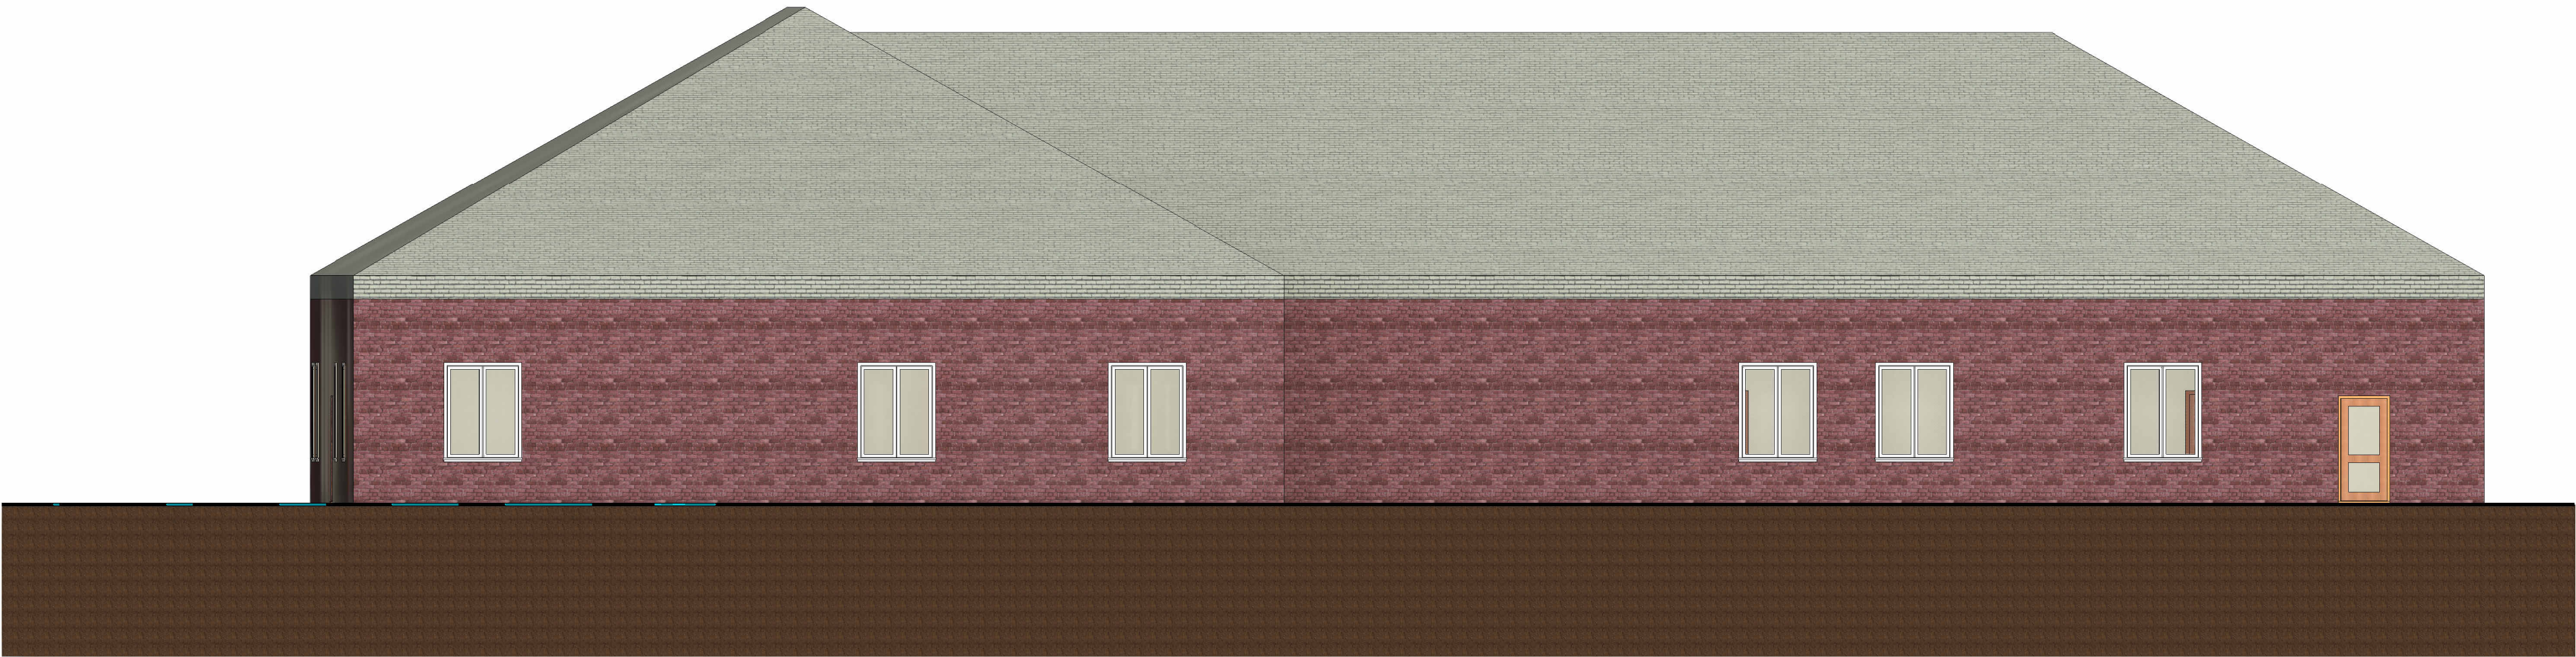

1

Elevation North


1 : 100

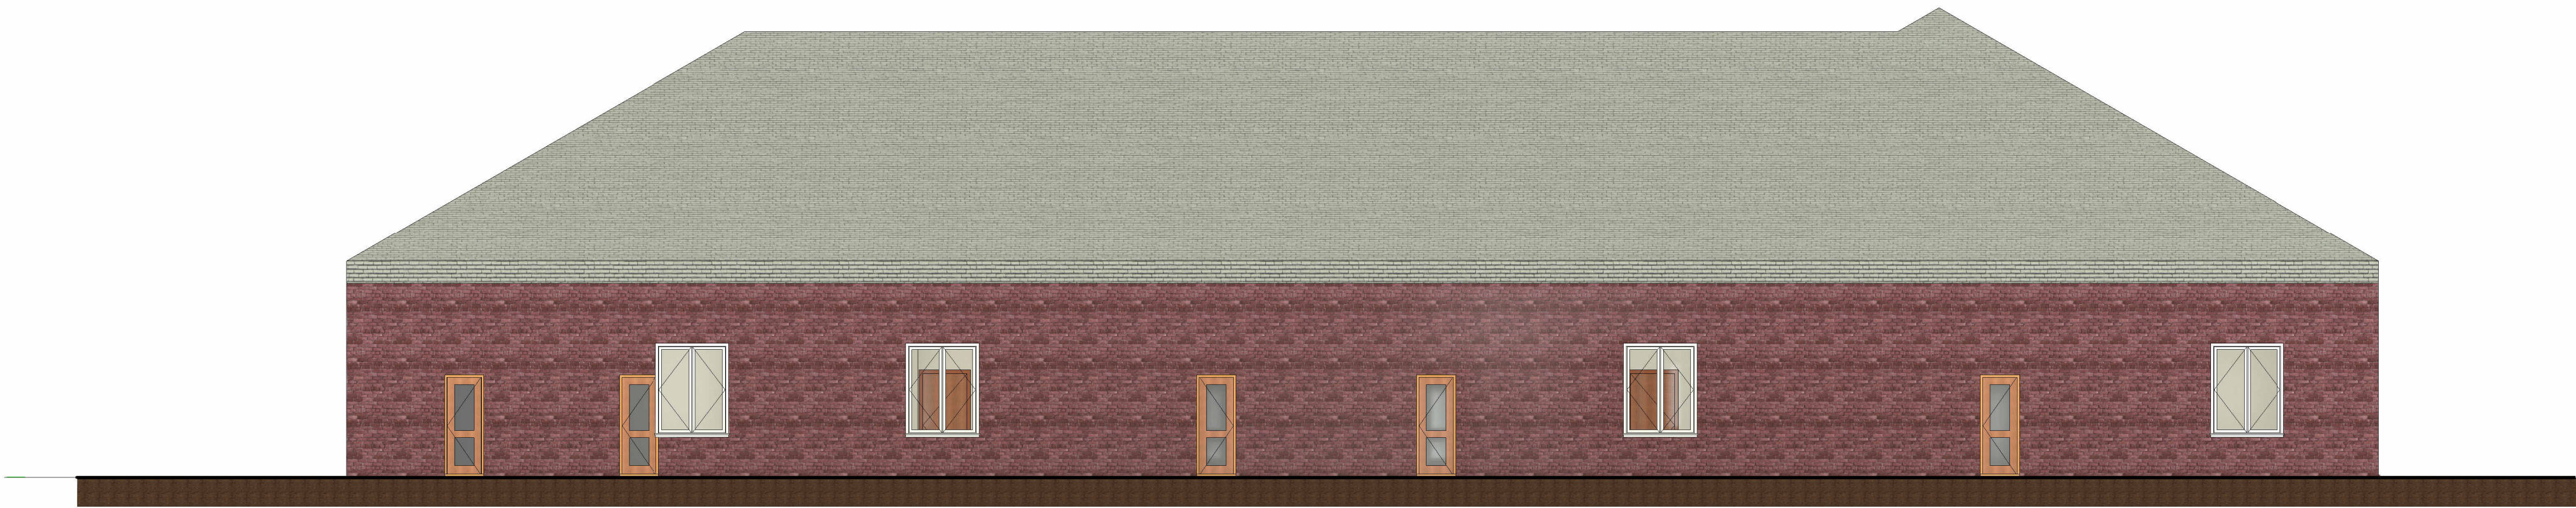

2

Elevation South

1 : 100

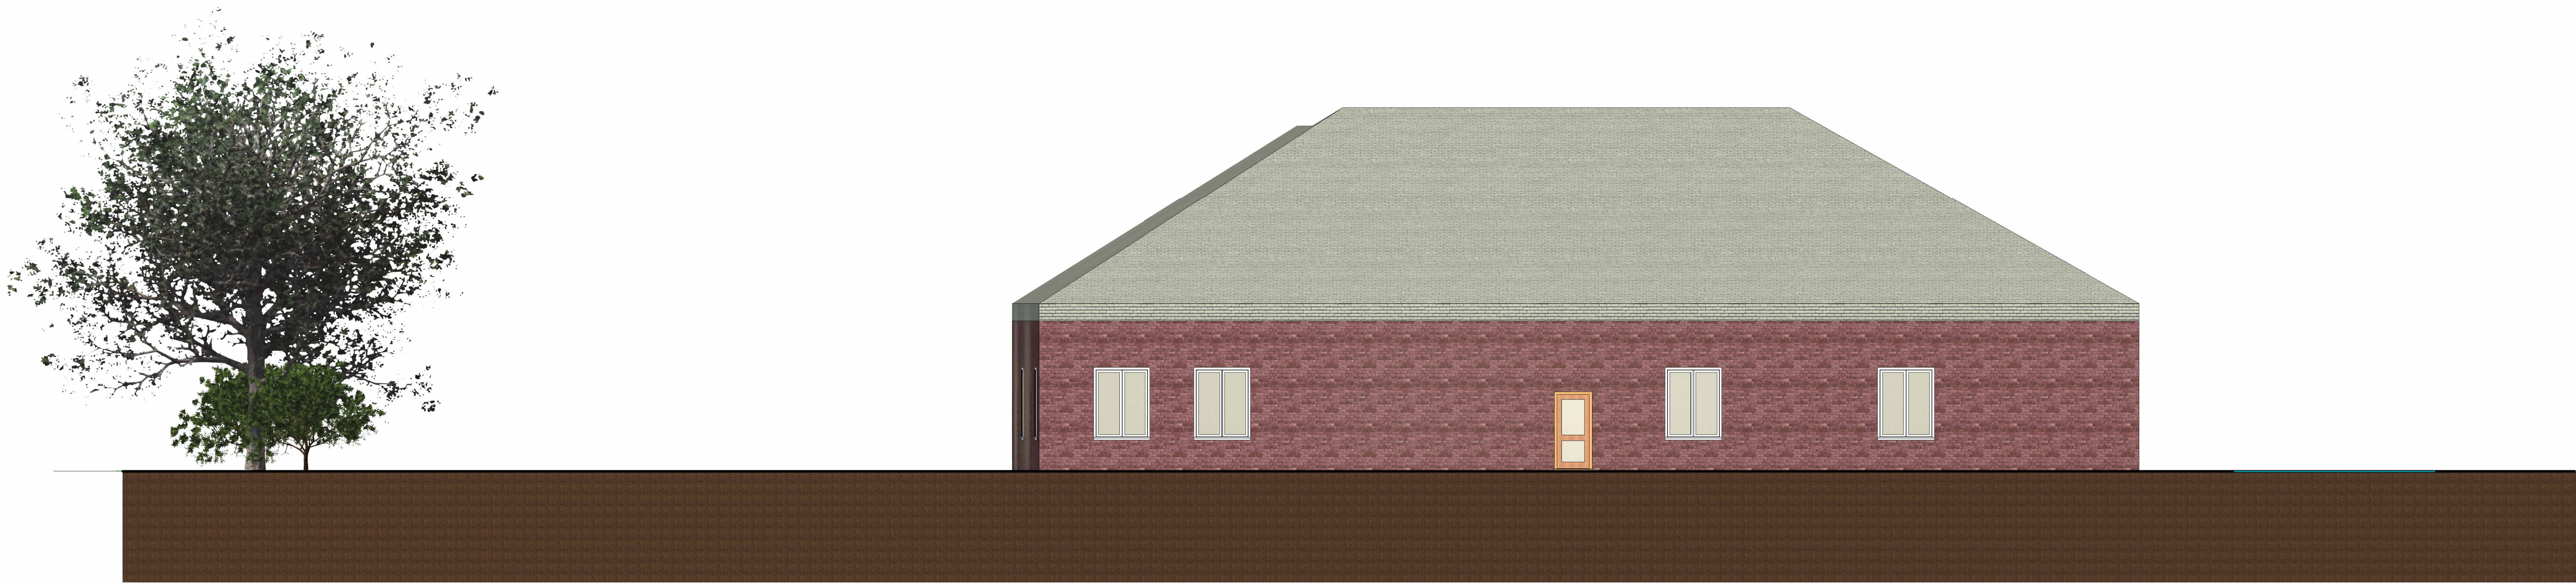

1 Elevation - East
1 : 100



2 Elevation - West
1 : 100