



Key:

-  Existing University Buildings
-  University Car Park
-  Site Boundary Hoarding
-  Site Access / Egress Gate
-  Security & Gate Controller
-  Delivery / Collection Route
-  Wheel Wash Area

Project: 'Y Fforwm' Building


Title: Site Layout Plan

Location: UWTSD Campus,
Swansea, SA1.

Author: Gwyn Davies

Date: 29.11.2020

Revision: A

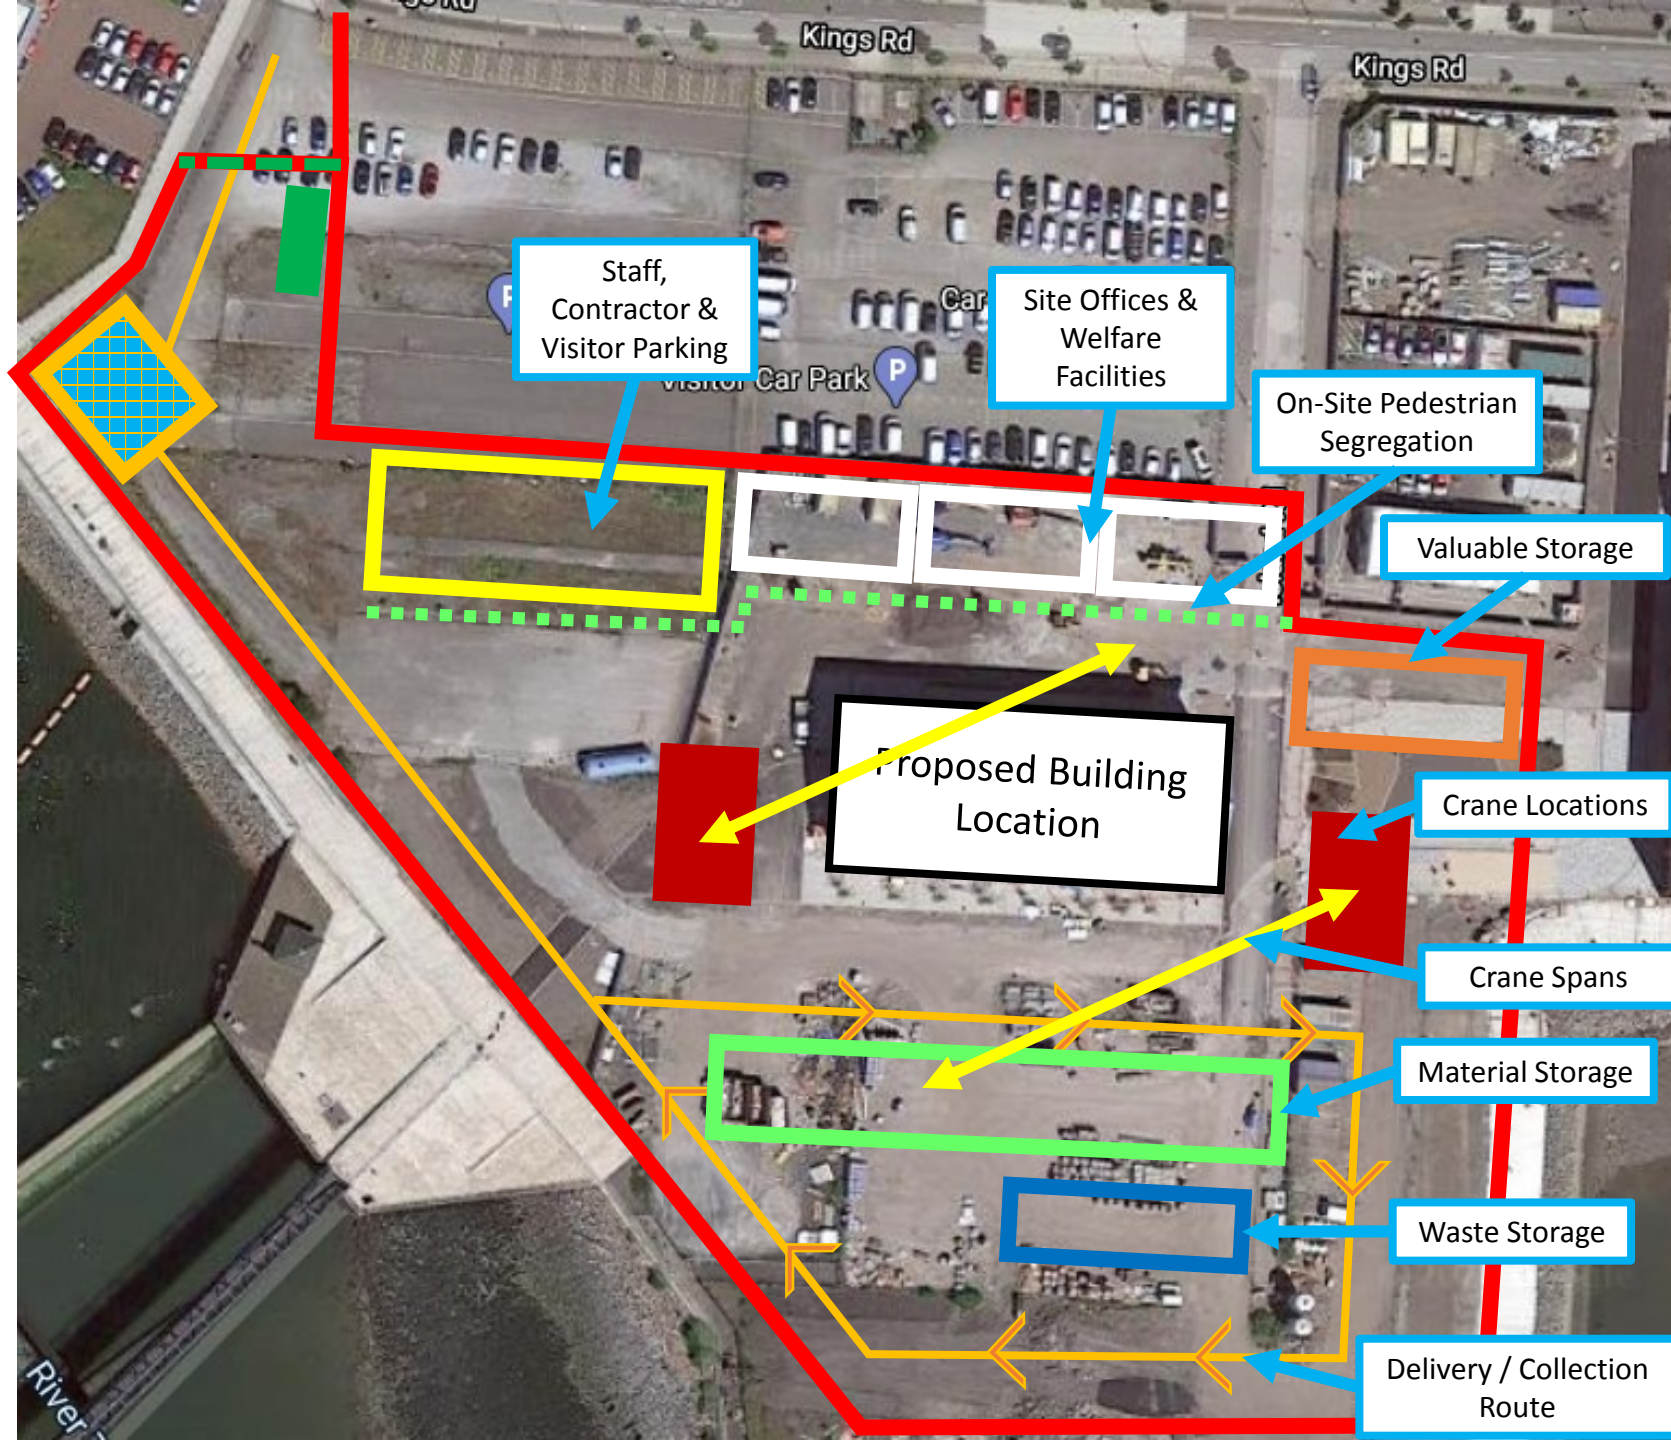

Key:

- Existing University Buildings
- University Car Park
- Site Boundary Hoarding
- Site Access / Egress Gate
- Security & Gate Controller
- Delivery / Collection Route
- Wheel Wash Area

Project: 'Y Fforwm' Building

Title: Site Layout Plan

Location: UWTSD Campus,
Swansea, SA1.

Author: Gwyn Davies

Date: 29.11.2020

Revision: A