

Project Name: Ysgol Bae Tawe

UPRN Code: ACBA5010

Originator Code: BIM


Role Code: Designer

Drawn By: Tim Rees

Checked By: Gavin


Date: 06/05/2021

Project Status: Project Status

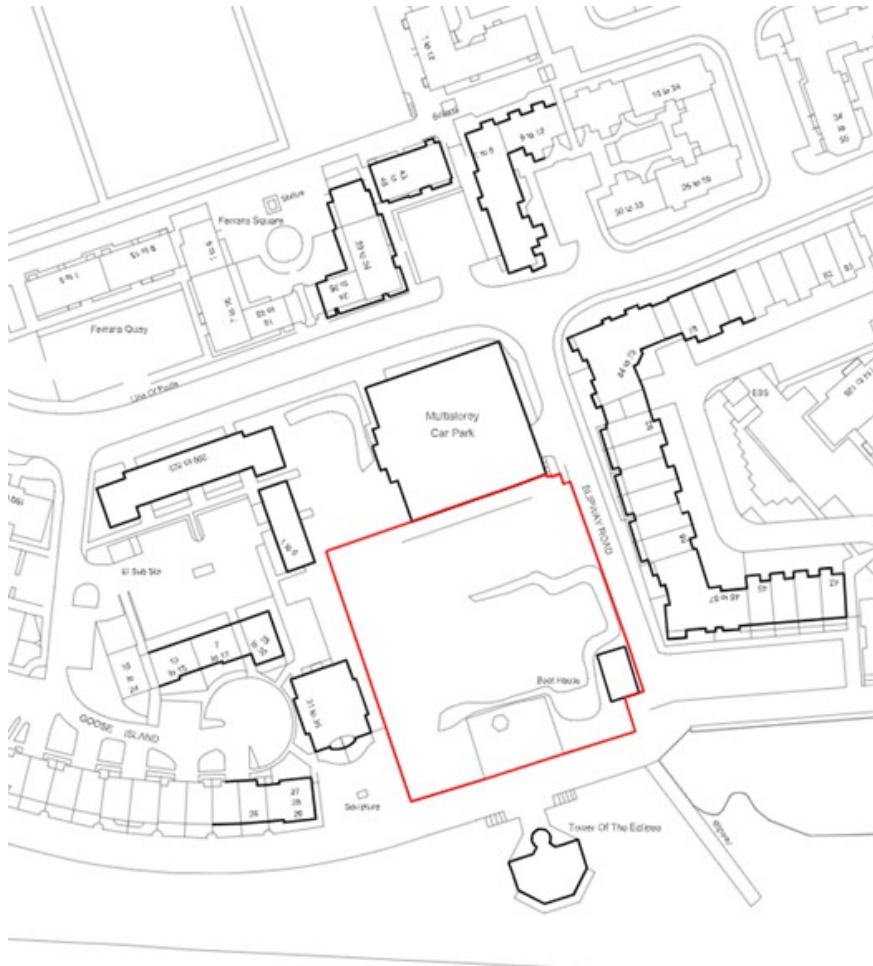


Project location: The area proposed for use for this site is the land that is adjacent to the Observatory tower in the Swansea Maritime Quarter area. There are remains of a warehouse, retaining walls and foundations situated on the proposed site, all of which are to be removed. The boat shed and the sculpture that are also on the site are to be removed too.


Property Title Ysgol Bae Tawe	Detail Existing Site	Property — Originator — Zone — Level — Type — Role — Number — Description — Suitability — Revision ACBA50/BIM — XX — — — Design2 — Existing Site — Project —	scale date 05/08/21	drawn Author checked Checker	Prifysgol Cymru Y Drindod Dewi Sant University of Wales Trinity Saint David	(S0) UNCONTROLLED Not to be used as a reference document Check Status Before Quoting
File Path: C:\Users\time\Documents\ACBA501 BIM - Tim Rees - Ysgol Bae Tawe Project.rvt		Status				

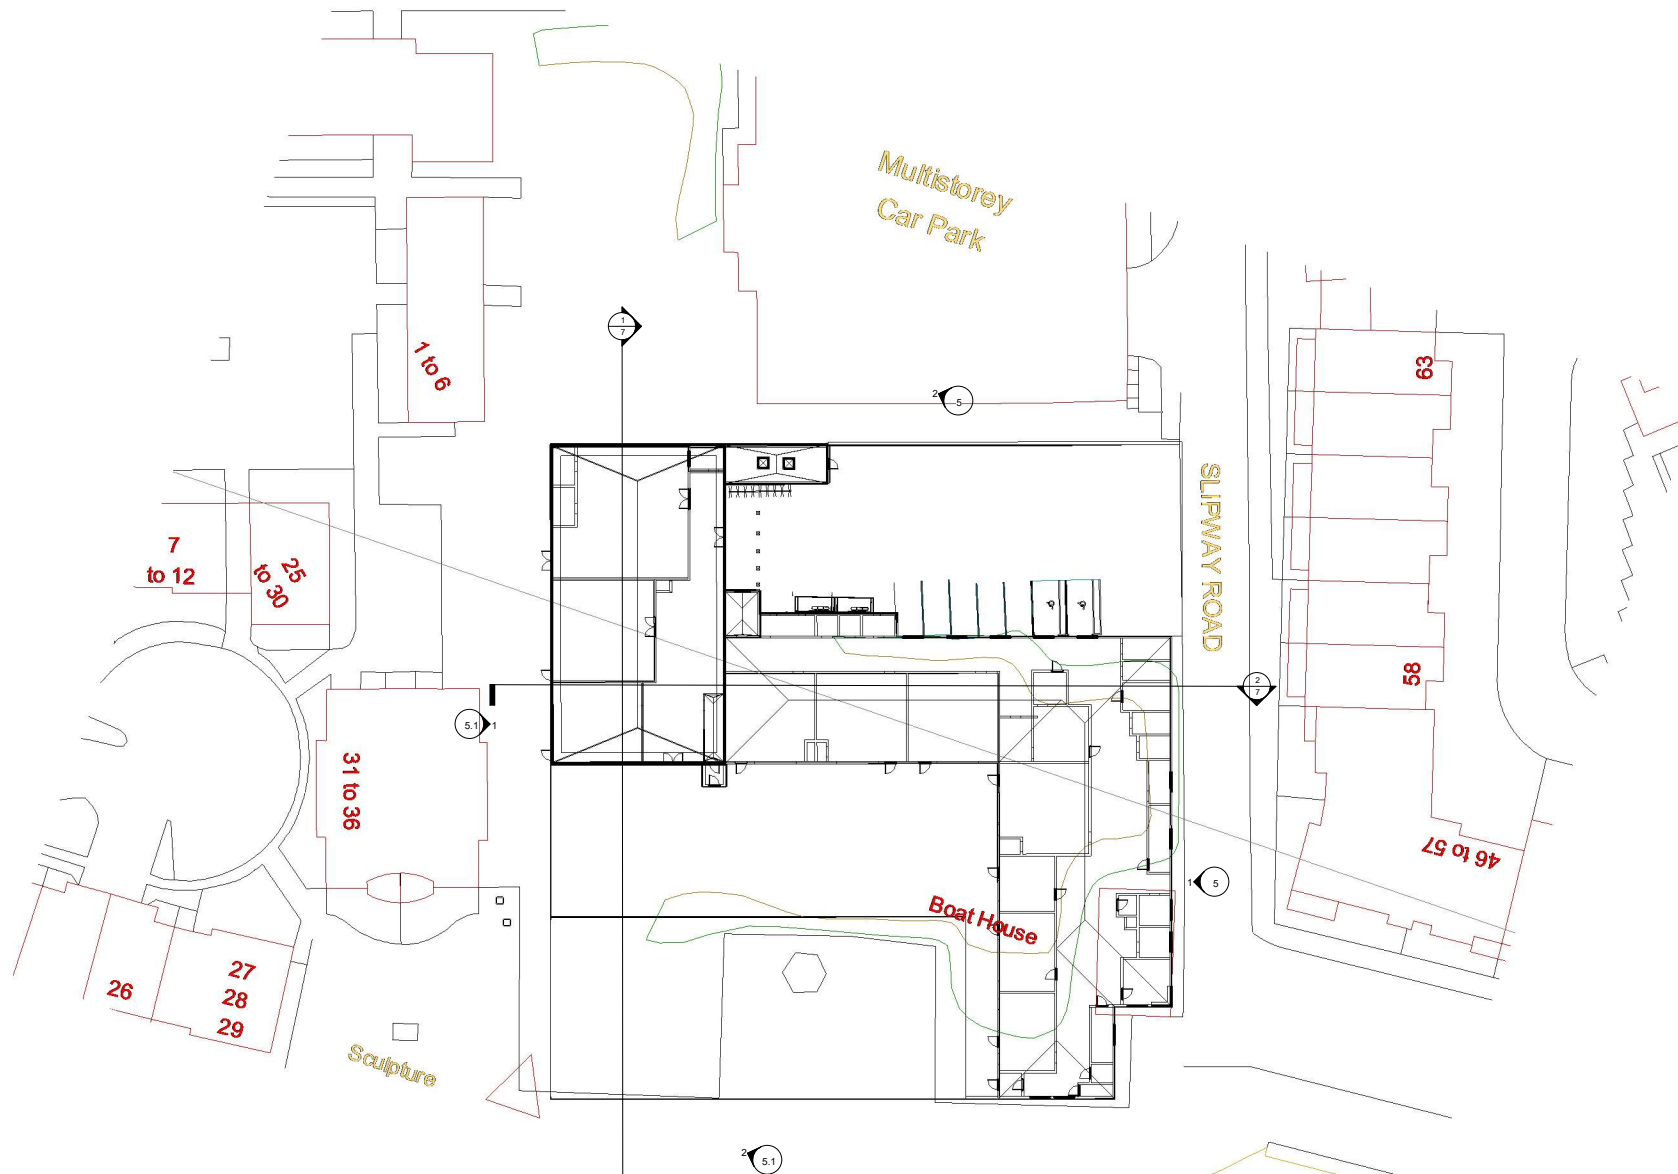

Property Title Ysgol Bae Tawe	Detail Site Plan	Property — Originator, Zone — Level — Type — Role — Number — Description — Suitability — Revision										scale 1 : 200	drawn Author	 Prifysgol Cymru Y Drindod Dewi Sant University of Wales Trinity Saint David	(S0) UNCONTROLLED Not to be used as a reference document Check Status Before Quoting	Revision Date/By
		ACBA50/BIM — XX — — — Design4 — Site Plan — Project										date 05/08/21	checked Author			
		File Path: C:\Users\jtimre\Documents\ACBA501 BIM - Tim Rees - Ysgol Bae Tawe Project.rvt											checked Author			
		Status											checked Author			

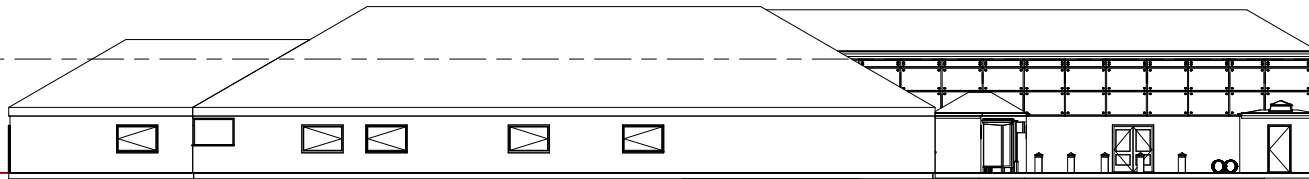


① East 1
1 : 100

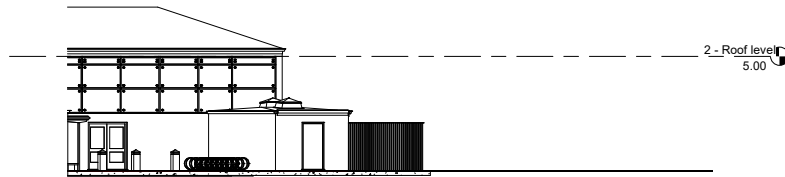


② North 1
1 : 100

Property Title Ysgol Bae Tawe	Detail Elevation	Property — Originator — Zone — Level — Type — Role — Number — Description — Suitability — Revision	scale 1 : 100	drawn Author	 Prifysgol Cymru Y Drindod Dewi Sant University of Wales Trinity Saint David	(S0) UNCONTROLLED Not to be used as a reference document Check Status Before Quoting
		ACBA50/BIM — XX — — — Design5 — Elevation — Project —	date 05/08/21	checked Checker		
		File Path: C:\Users\timre\Documents\ACBA501 BIM - Tim Rees - Ysgol Bae Tawe Project.rvt	Status	SA1 Campus King's Road Swansea SA1 8HQ		

① west 1
1 : 100

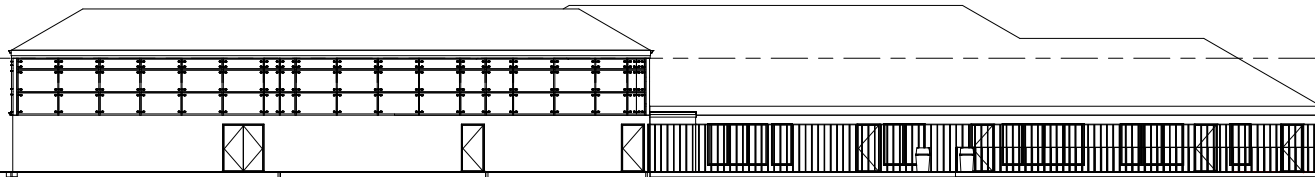


② South 1
1 : 100

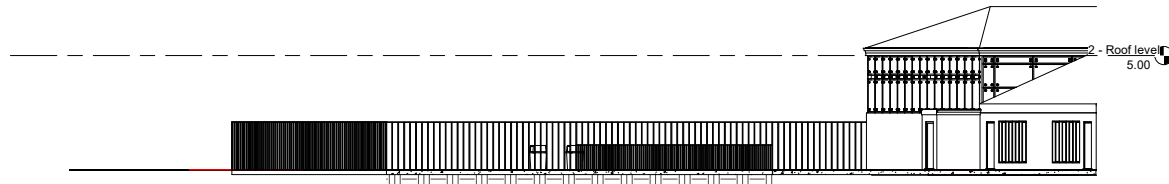

Property Title Ysgol Bae Tawe	Detail Elevations 2	Property — Originator — Zone — Level — Type — Role — Number — Description — Suitability — Revision	scale 1 : 100	drawn Author	 Prifysgol Cymru Y Drindod Dewi Sant University of Wales Trinity Saint David	(S0) UNCONTROLLED Not to be used as a reference document Check Status Before Quoting
		ACBA50/BIM — XX — — — Design5.1 — Elevations 2 — Project —	date 05/10/21	checked Checker		
		File Path: C:\Users\time\Documents\ACBA501 BIM - Tim Rees - Ysgol Bae Tawe Project.rvt	Status			




① Section 1
1 : 200

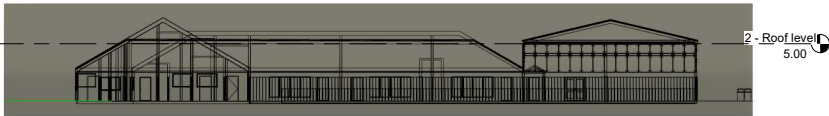

② Section 2
1 : 200


Property Title Ysgol Bae Tawe	Detail Sections	Property — Originator — Zone — Level — Type — Role — Number — Description — Suitability — Revision						scale 1 : 200	drawn Author	 Prifysgol Cymru Y Drindod Dewi Sant University of Wales Trinity Saint David	(S0) UNCONTROLLED Not to be used as a reference document Check Status Before Quoting
		ACBA50/BIM — XX — — — Design7? — Sections — Project —						date 05/09/21	checked Prifysgol Cymru Y Drindod Dewi Sant University of Wales Trinity Saint David		
		File Path: C:\Users\time\Documents\ACBA501 BIM - Tim Rees - Ysgol Bae Tawe Project.rvt						Status	checked SA1 Campus Kendal Road Brynant SA1 8WZ		

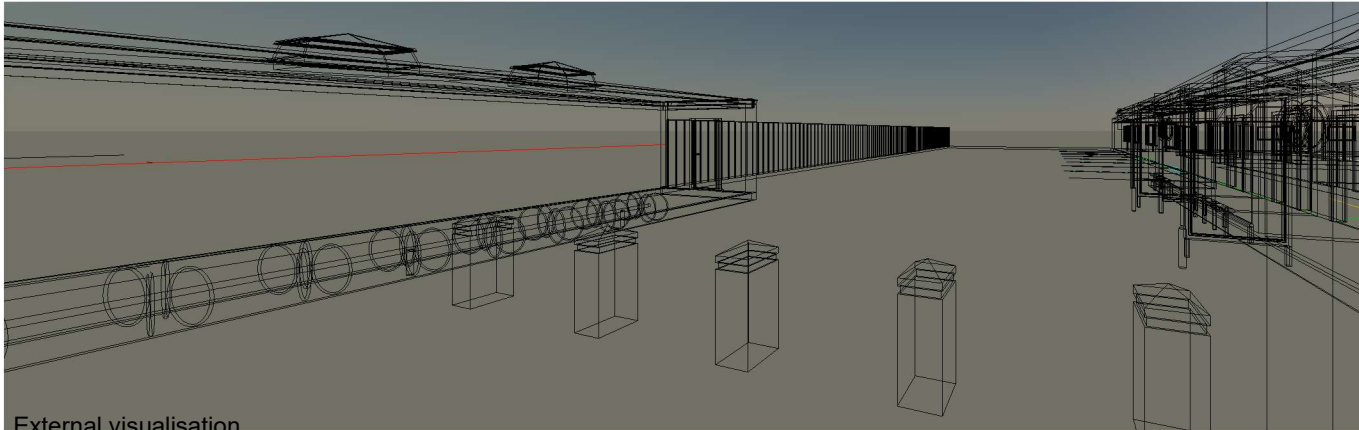


External visualisation

① (Building facing car park entrance)

Property Title Ysgol Bae Tawe	Detail External Visualization - Car Park 2	Property — Originator — Zone — Level — Type — Role — Number — Description — Suitability — Revision							scale	drawn Author	 Prifysgol Cymru Y Drindod Dewi Sant University of Wales Trinity Saint David	(S0) UNCONTROLLED Not to be used as a reference document Check Status Before Quoting
		ACBA50/BIM	— XX	—	—	Design25	— External Visualization	— Project — Status	date	checked Checker		
		Path: C:\Users\time\Documents\ACBA501 BIM - Tim Rees - Ysgol Bae Tawe Project\Car Park 2							05/08/21			

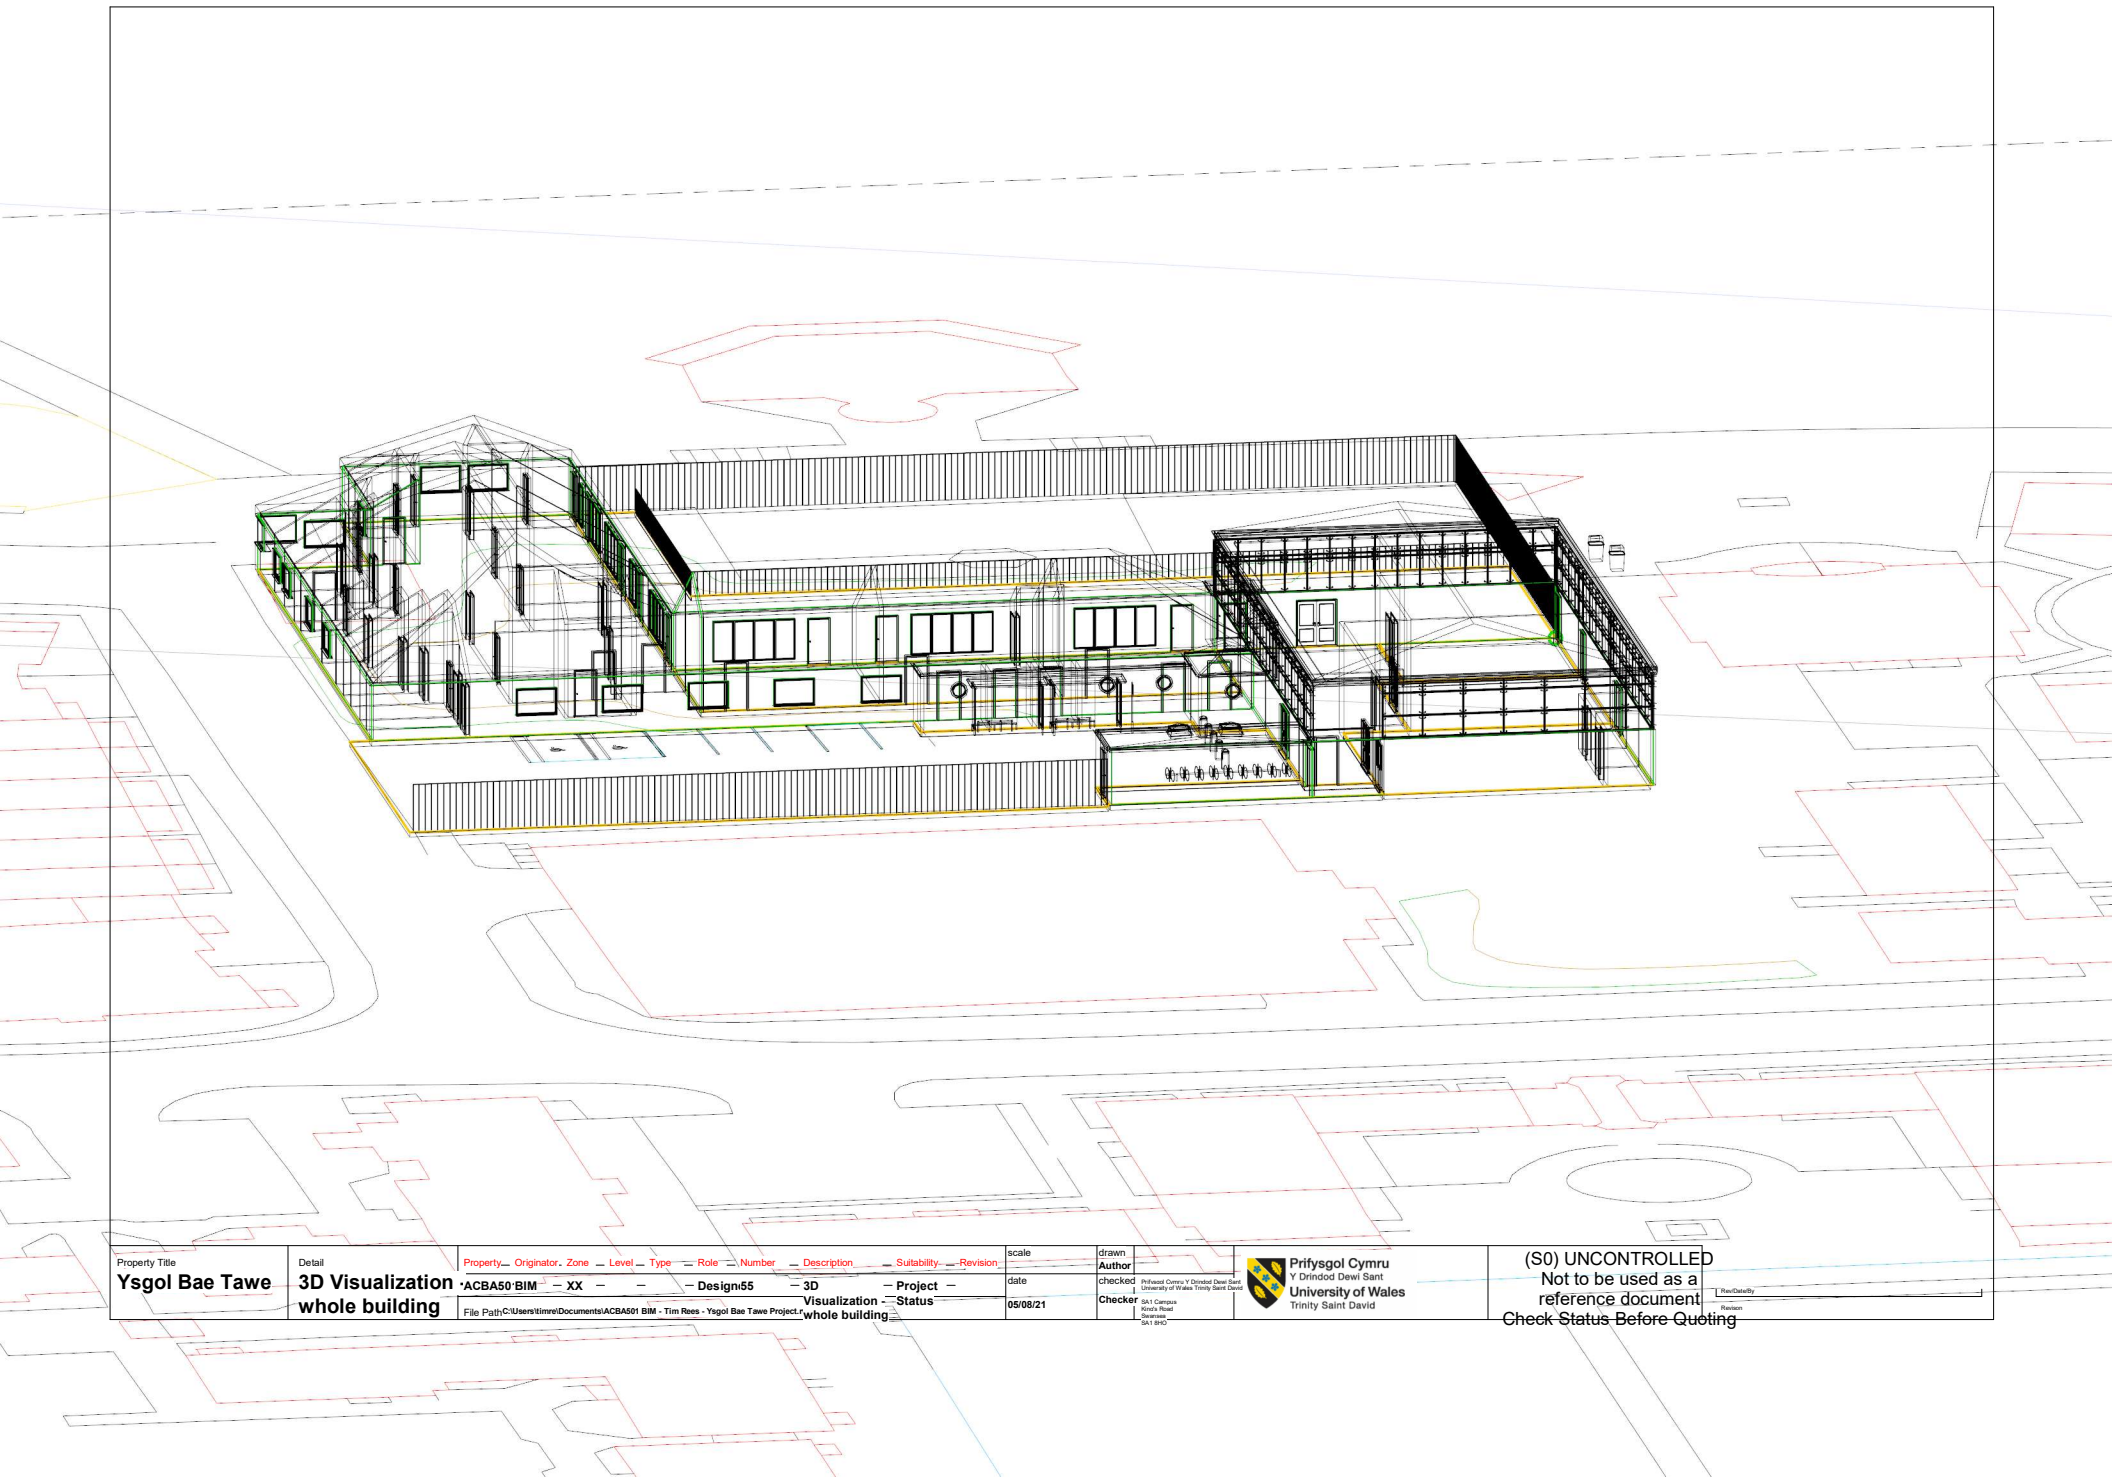


Property Title		Detail		Property — Originator — Zone — Level — Type — Role — Number — Description — Suitability — Revision										scale	drawn	Prifysgol Cymru Y Drindod Dewi Sant University of Wales Trinity Saint David		(S0) UNCONTROLLED Not to be used as a reference document Check Status Before Quoting	
Ysgol Bae Tawe		3D Visualization whole building		ACBA50 BIM — XX — — — Design55 — 3D — Project — Visualization — Status										date	author				
				File Path: C:\Users\time\Documents\ACBA501 BIM - Tim Rees - Ysgol Bae Tawe Project\whole building										05/08/21	checked	G.S. Campbell Kendal Road Brynawr SA1 1RD		Revision	

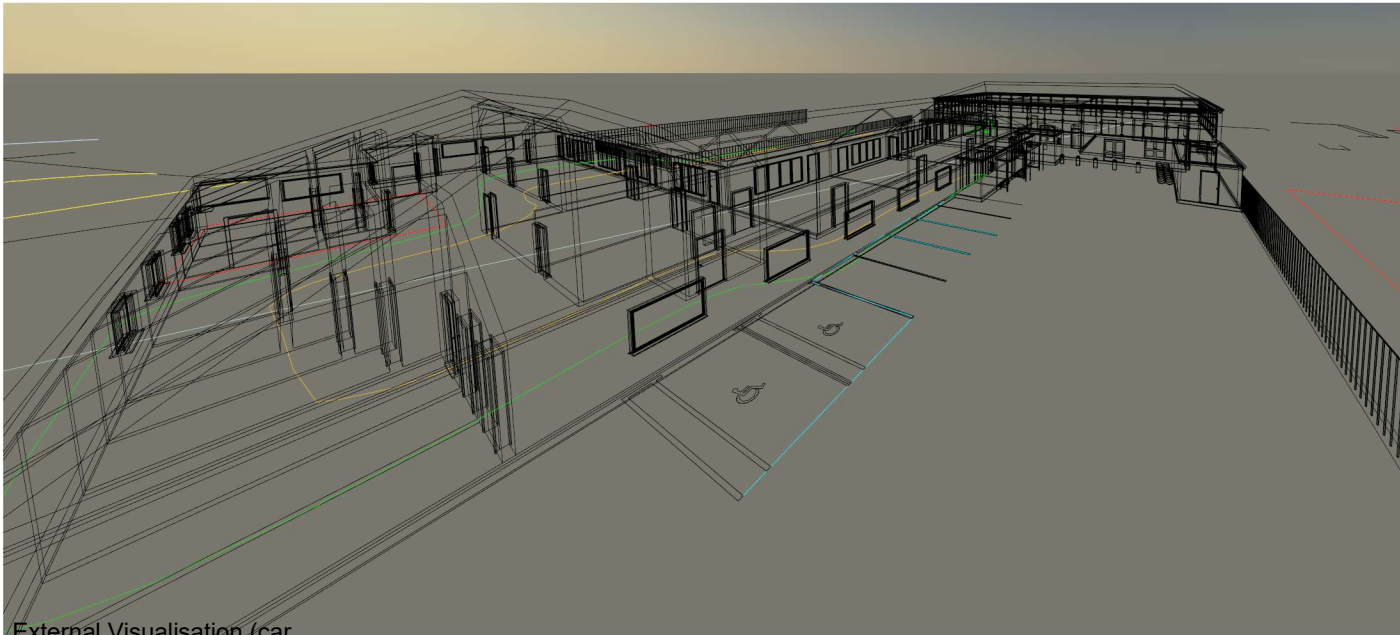

② External Visualisation (car
park entrance facing
building)

Property Title Ysgol Bae Tawe	Detail External Visualization - Car Park	Property — Originator — Zone — Level — Type — Role — Number — Description — Suitability — Revision	scale	drawn Author	 Prifysgol Cymru Y Drindod Dewi Sant University of Wales Trinity Saint David	(S0) UNCONTROLLED
		ACBA50/BIM — XX — — — Design56 — External — Project —	date	checked Prifysgol Cymru Y Drindod Dewi Sant University of Wales Trinity Saint David		Not to be used as a reference document
		Path: C:\Users\time\Documents\ACBA501 BIM - Tim Rees - Ysgol Bae Tawe Project\Car Park	05/08/21	Checker G. J. Campbell Kend's Road Brynawr SA1 8H2		Check Status Before Quoting

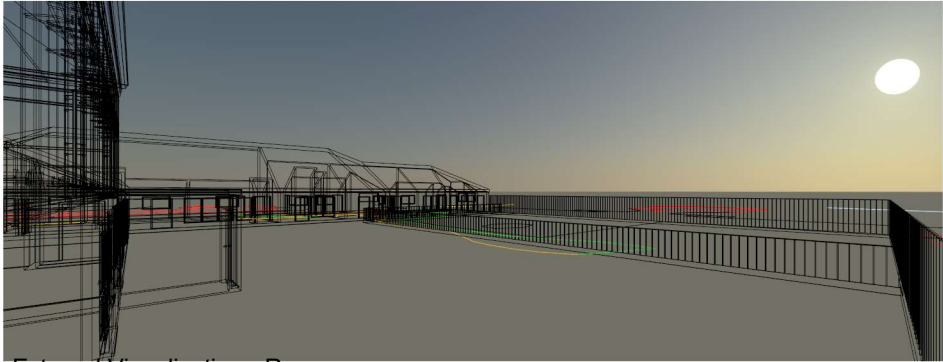


① External Visualisation - Rear
1




② External Visualization - Rear
2

Property Title Ysgol Bae Tawe	Detail External Visualization - Rear	Property — Originator — Zone — Level — Type — Role — Number — Description — Suitability — Revision						scale	drawn Author	 Prifysgol Cymru Y Drindod Dewi Sant University of Wales Trinity Saint David	(S0) UNCONTROLLED Not to be used as a reference document Check Status Before Quoting	Revised By Revised
		ACBA50/BIM — XX — — — Design69 — External — Project —						date	checked			
		33811/C:/Users/timre/Documents/ACBA501 BIM - Tim Rees - Ysgol Bae Tawe Project/ Rear Visualization - Status						05/09/21	Checker Sgt J. Campbell Kend's Road Brynawel SA1 8HD			

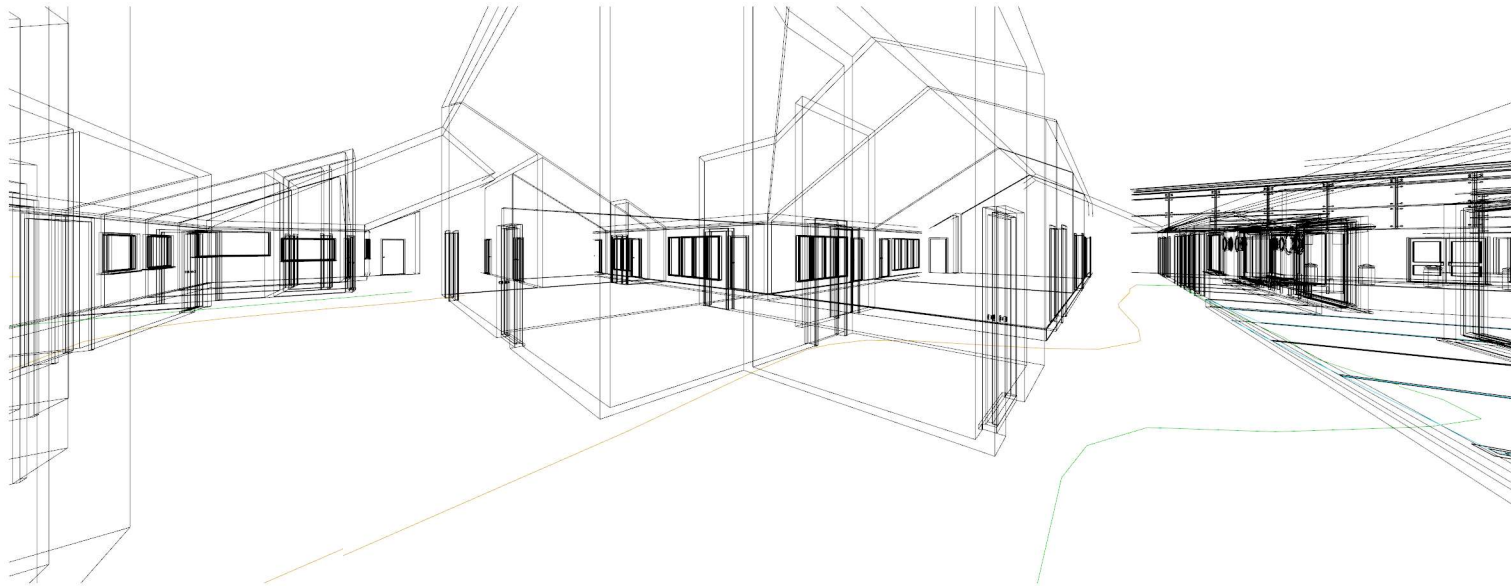

① Internal Visualization 1

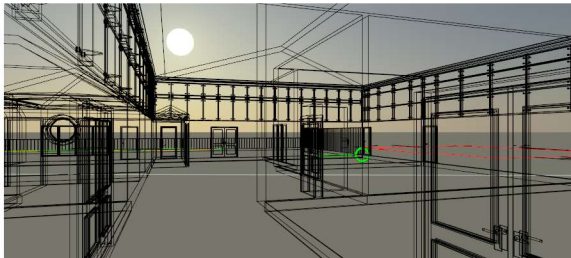

② Internal Visualization 2

Property Title	Detail	Property — Originator — Zone — Level — Type — Role — Number — Description — Suitability — Revision	scale	drawn		 Prifysgol Cymru Y Drindod Dewi Sant University of Wales Trinity Saint David	(S0) UNCONTROLLED
Ysgol Bae Tawe	Internal Visualization	ACBA50/BIM — XX — — — Design/70 — Internal — Project — Visualization — Status	date	checked			Not to be used as a reference document
		File Path: C:\Users\time\Documents\ACBA501 BIM - Tim Rees - Ysgol Bae Tawe Project.rvt	05/09/21	Checker	SA1 Campus Llanelli Road Llanelli, SA11 1PP		Check Status Before Quoting