
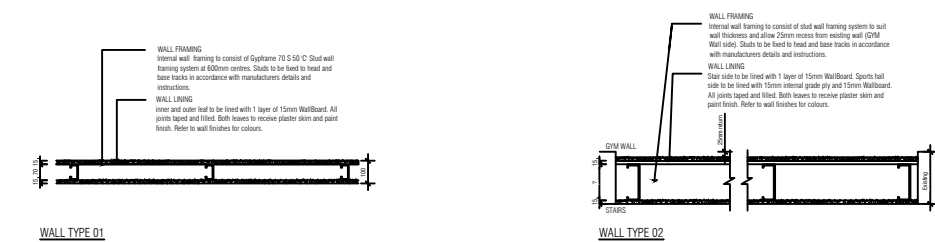



Doors & Fire Exit Doors Detail.

Note* All doors are either 30 or 60min Fire Hour Rated

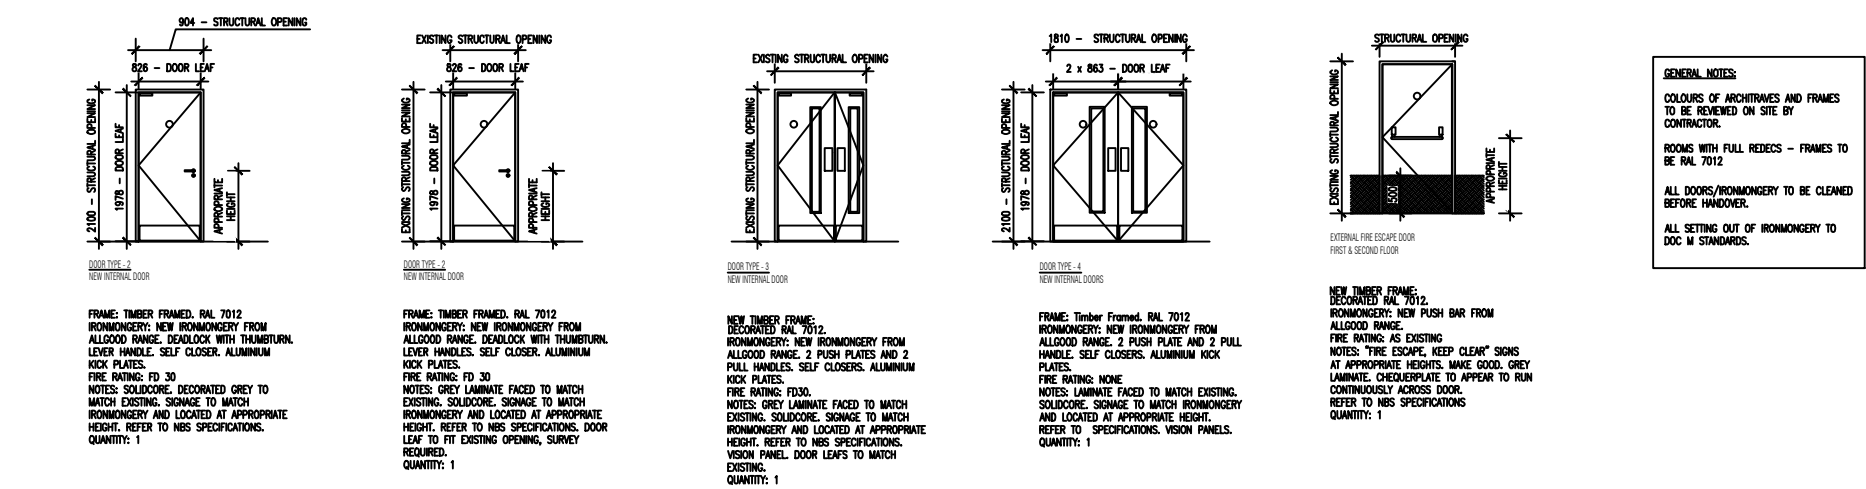

Stud Wall Detail

Ventilation & Extract Detail

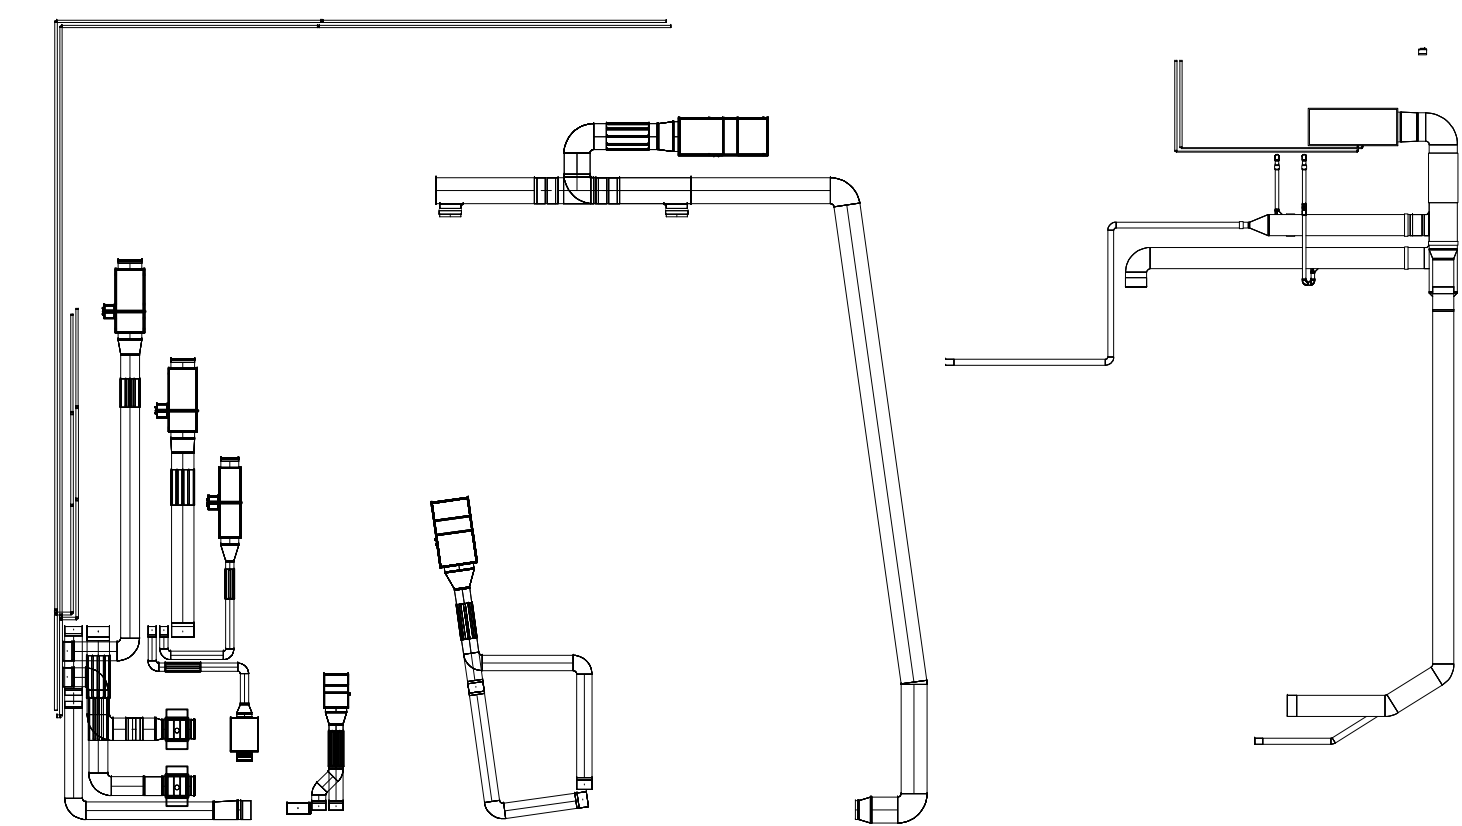

THIS IS A CAD DRAWING - HAND AMENDMENTS SHOULD BE CARRIED OUT IN ACCORDANCE WITH Q.A. PROCEDURES

1 THIS IS A C.A.D. PRODUCED DRAWING AND SHOULD NOT BE AMENDED BY HAND

2 All dimensions in millimetres unless otherwise stated

3 Reproduced from Ordnance Survey under Licence No: 100023509 (2010) Crown Copyright Reserved.

4 Any errors or omissions to be reported to the Designer

5 Do NOT scale of this drawing - all dimensions and levels to be checked and confirmed on site.

Rev	Details	Dr	Ch	Ap	Date

Drawing Status

☐ Design Development

☐ Tender

☐ Design Development Pre-Construction

☐ Construction

☐ Record

Client

University of Wales Trinity St David

Design Drawings

Novus Construction Ltd
Unit A - 1st Floor
Langdon Road
Swansea Business Park
SA1 8AG
T: 01792 204235
E: information@NovusConstructionLtd.com


Novus Construction
Building the Future

Project

UWTSO Halls of Residence
SA1 Development, Plot E9

File No.	No:1	General Ledger Code:	2020
Drawn	MD	Checked	IG / ER NH / LE
Date	10/04/20	Date	10/04/20
Scales	NTS	Date	10/04/20

Drawing No.

AD12 - Specification Detail

Rev: 1