


- 1 THIS IS A C.A.D. PRODUCED DRAWING AND SHOULD NOT BE AMENDED BY HAND
- 2 All dimensions in millimetres unless otherwise stated
- 3 Reproduced from Ordnance Survey under Licence No: 100023509 (2010) Crown Copyright Reserved.
- 4 Any errors or omissions to be reported to the Designer
- 5 Do NOT scale of this drawing - all dimensions and levels to be checked and confirmed on site.

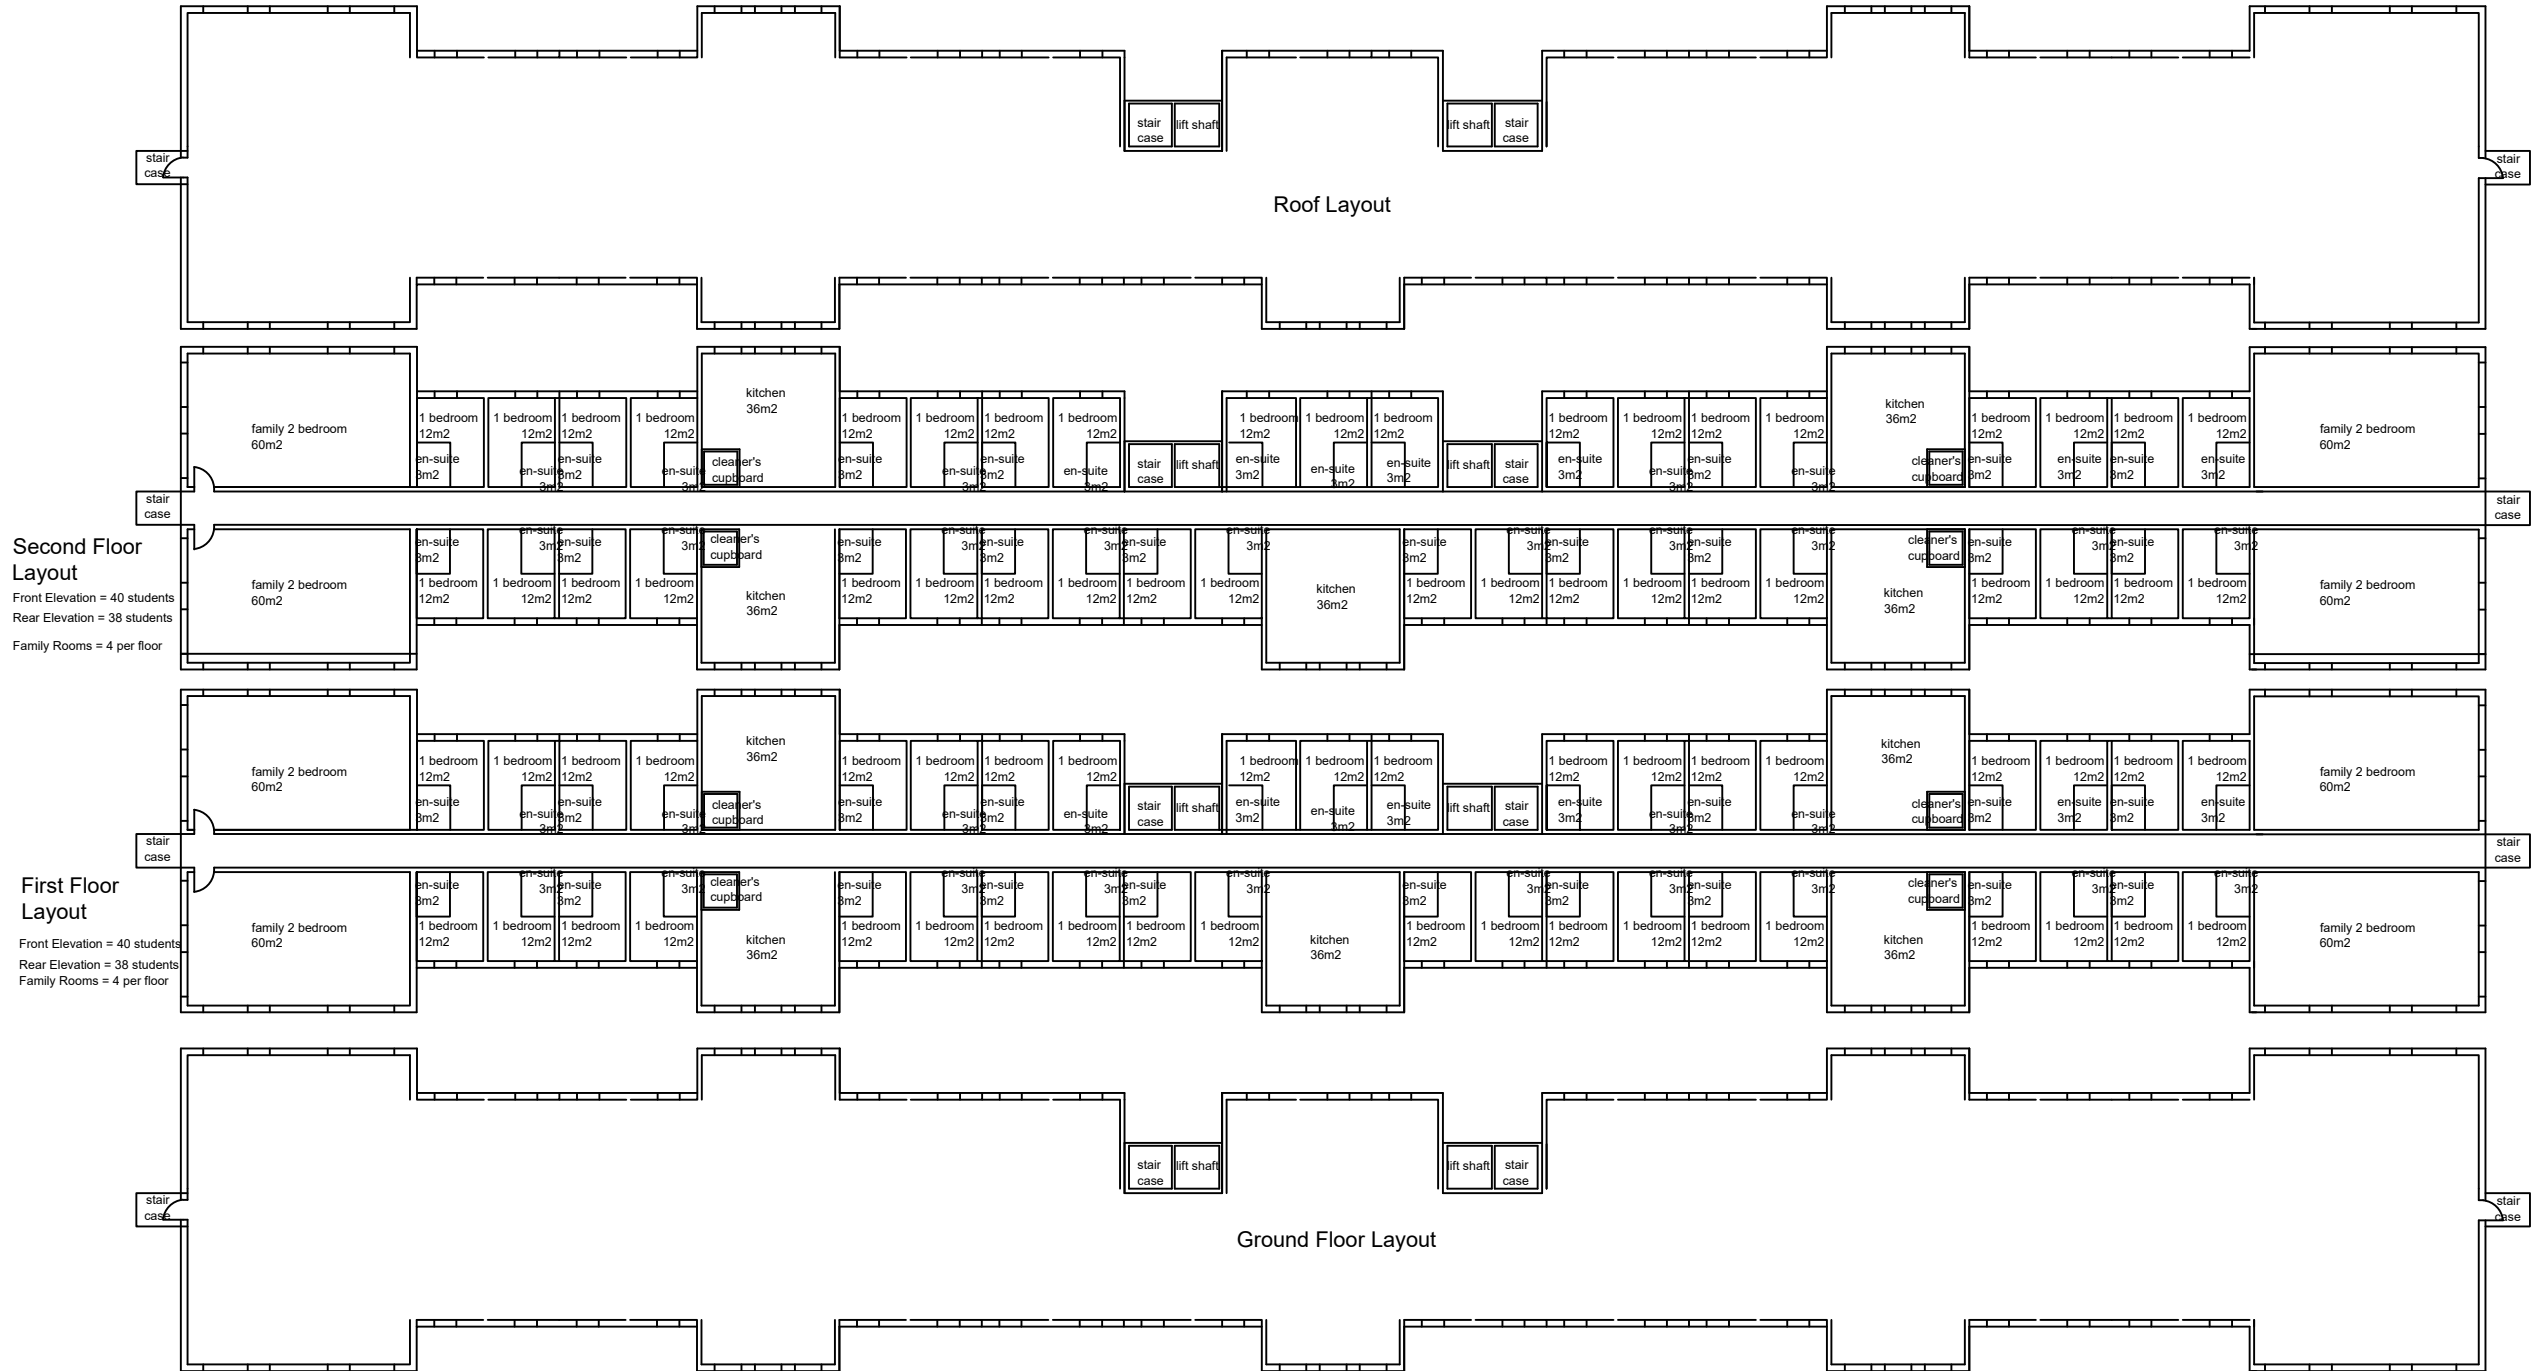

Rev	Details	Dr	Ch	Ap	Date
-----	---------	----	----	----	------

Drawing Status

☐ Design Development

☐ Tender

☐ Design Development Pre-Construction

☐ Construction

☐ Record

Client
University of Wales Trinity St David

Design Drawings

Novus Construction Ltd
Unit A - 1st Floor
Langdon Road
Swansea Business Park
SA1 8AG
T: 01792 204235
E: information@NovusConstructionLtd.com



Novus Construction
Building the Future

Project
UWTSD Halls of Residence
SA1 Development, Plot E9

File No.	No:1	General Ledger Code:	2019
Drawn	MD	Checked	IG / ER NH / LE
Date	20/11/19	Date	20/11/19
Scales	NTS	Date	20/11/19
Drawing No.	AD00 - First Draft Design	Rev:	0