


Room Legend


- Caretakers
- Central Stock
- Cleaners
- Community Store
- Dining chair stores
- Entrance
- General Office
- Hall
- Hallway
- Heads Office
- ICT Class
- Infant Class
- Kitchen
- Library Resource Centre
- PE Store
- Reception
- Reception class
- Room
- Science class
- SENco
- Sick Bay
- Specialist
- Staff Room
- Staging / appliance
- Storage
- Stores
- Toilets
- Tunnel

0 - GF Proposed
1 : 200


1 - Eaves Proposed
1 : 200

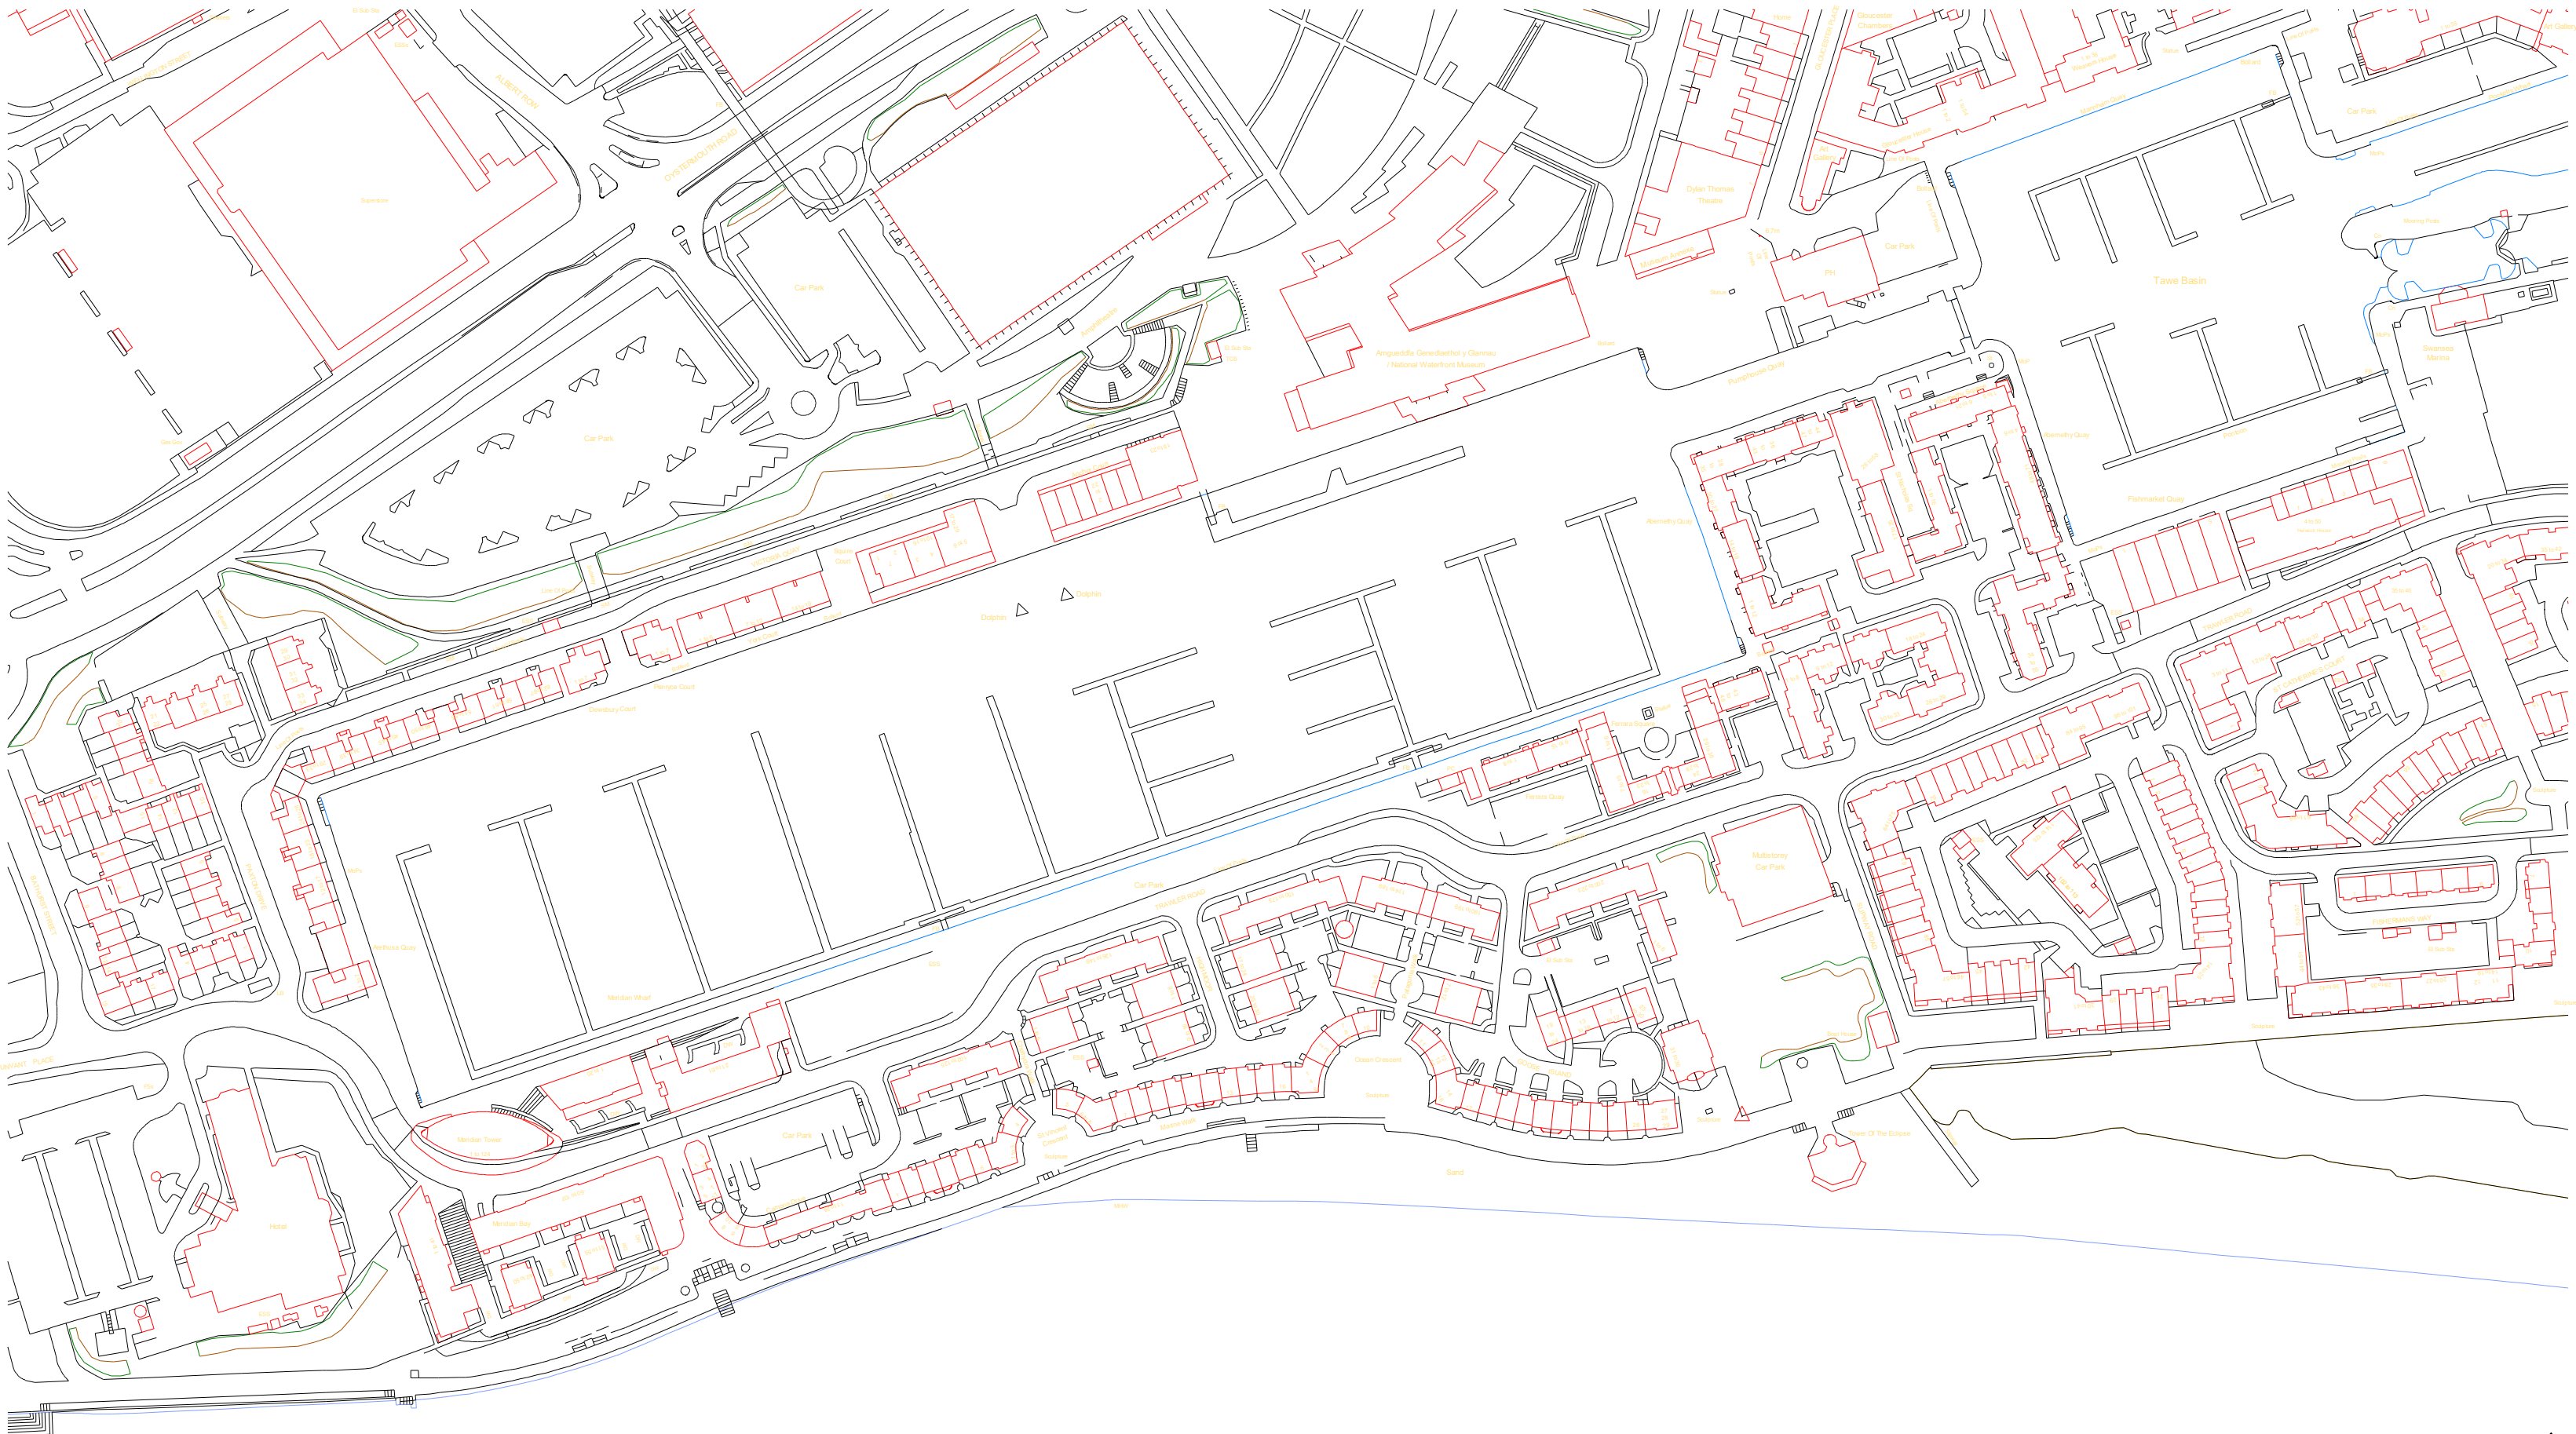


1 Site location plan
1 : 2000

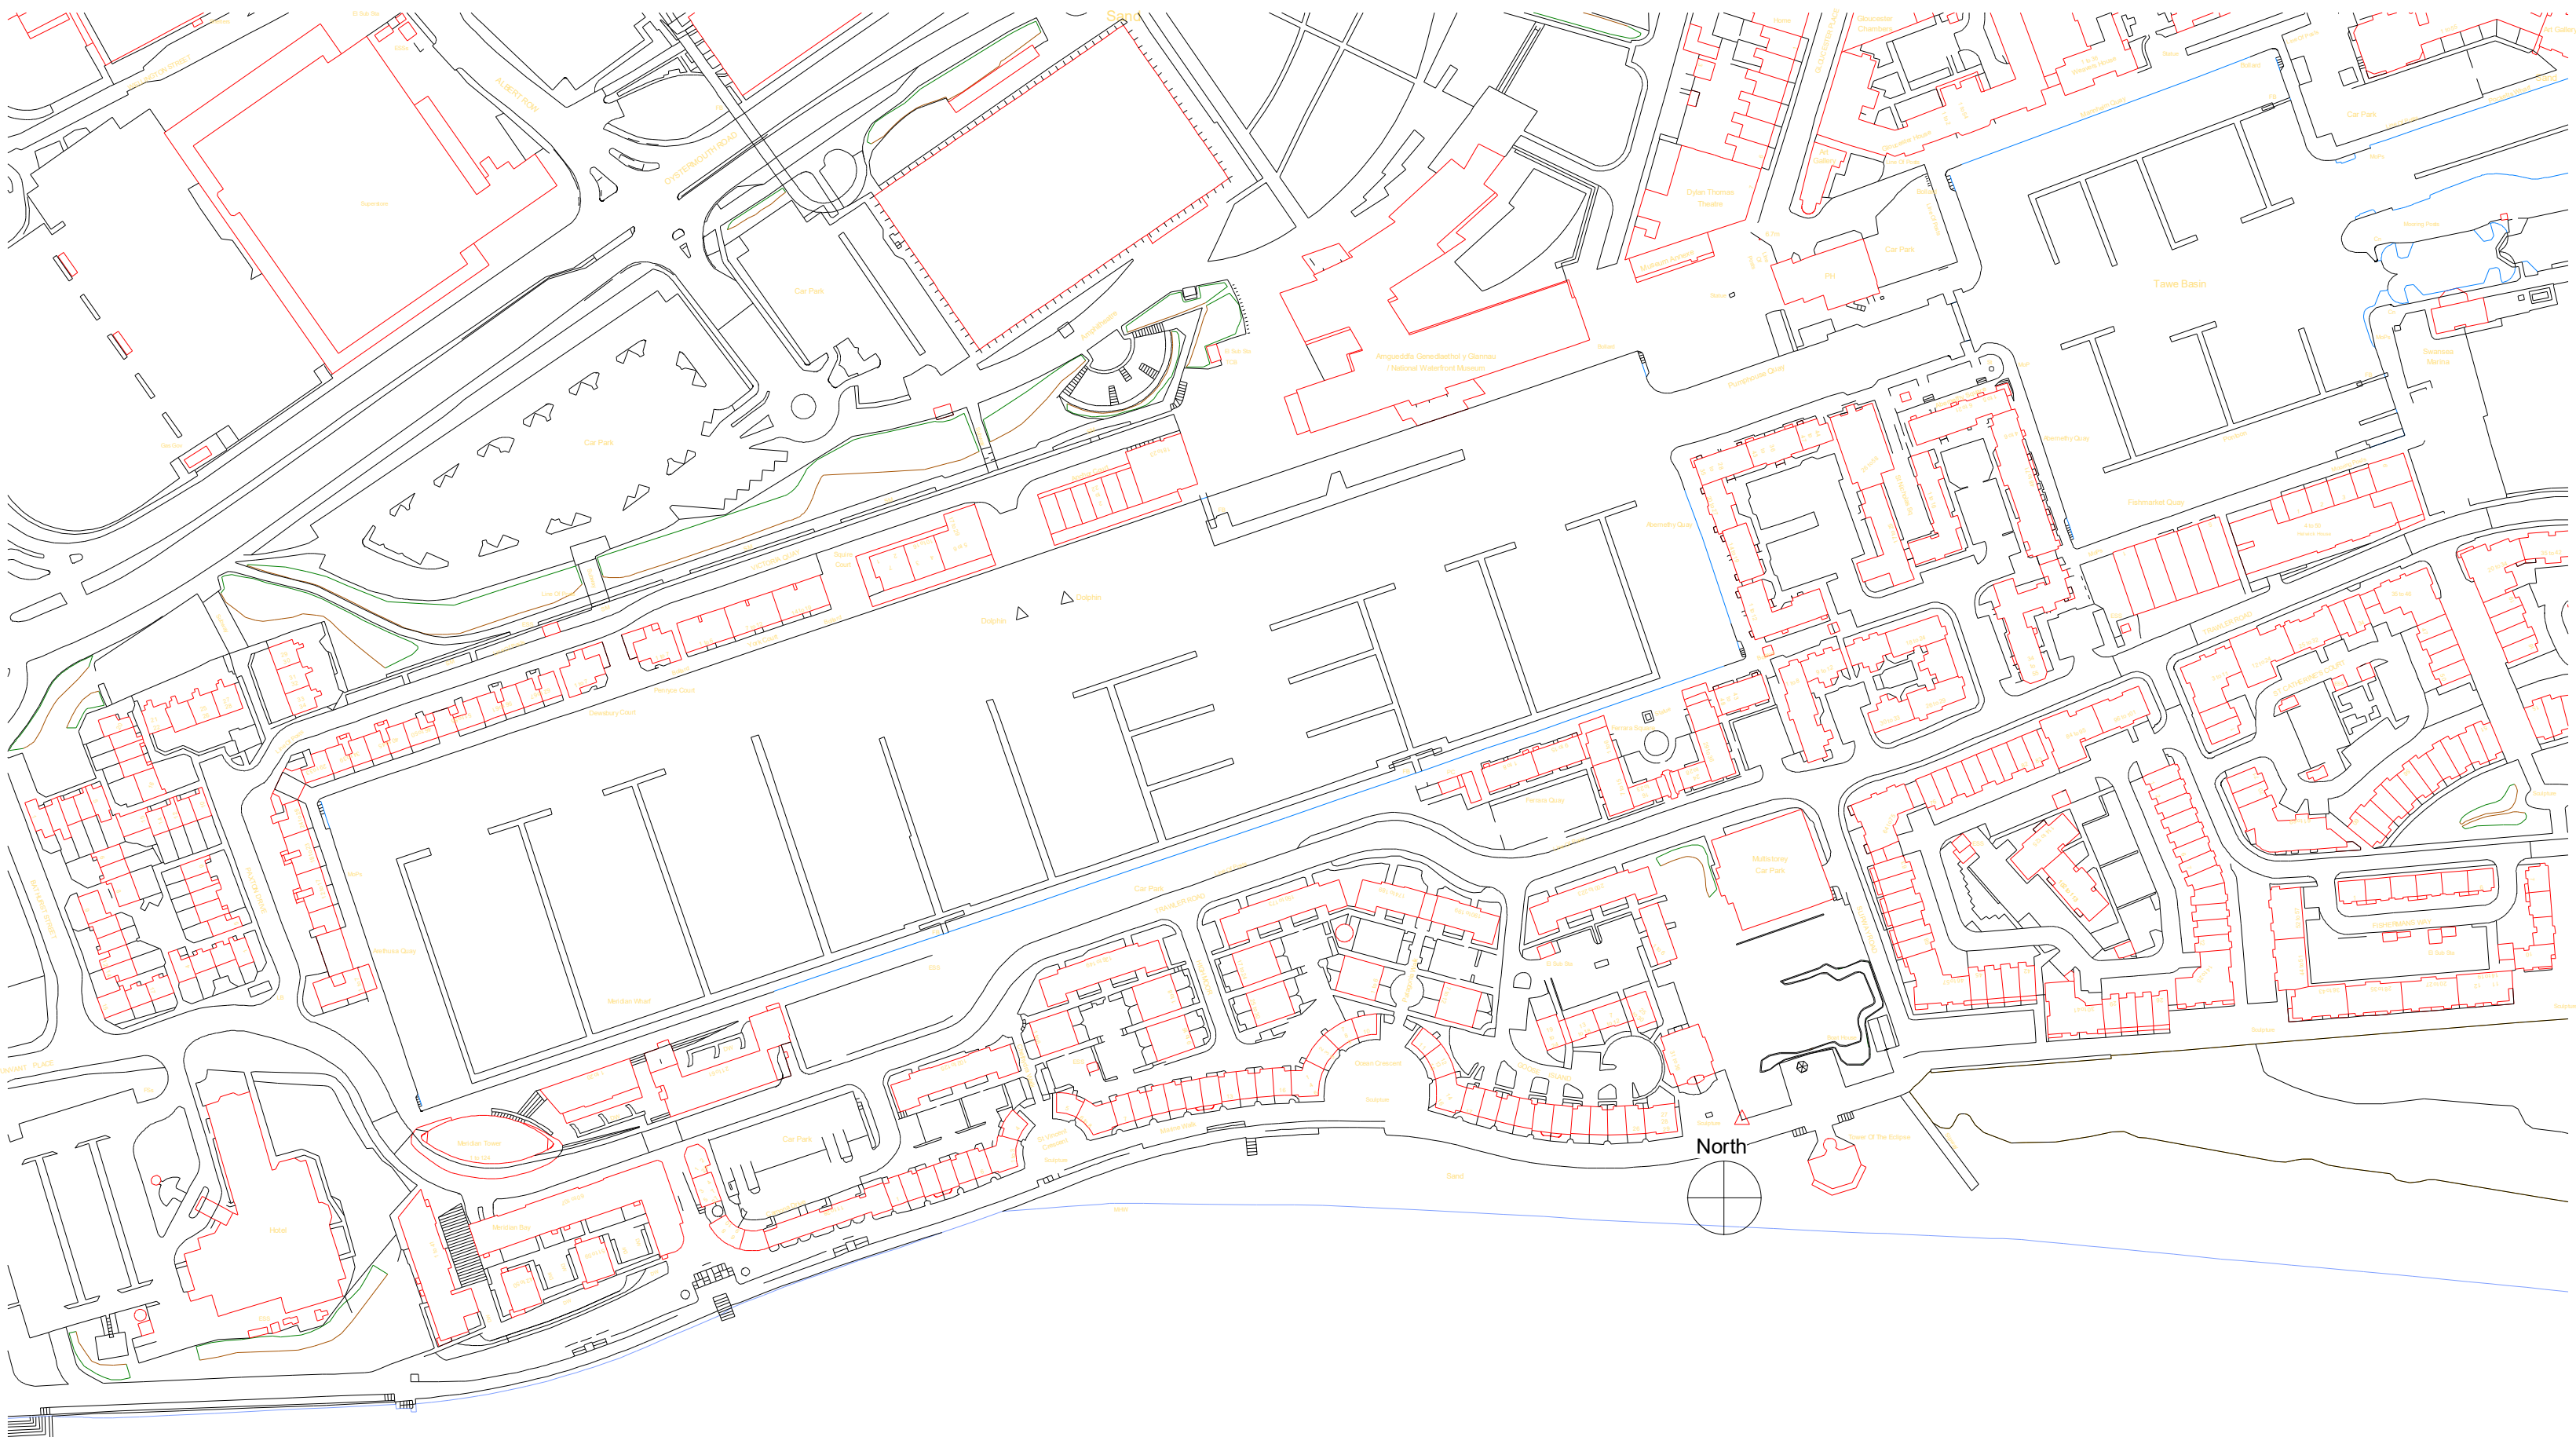


2 Site Existing
1 : 2000

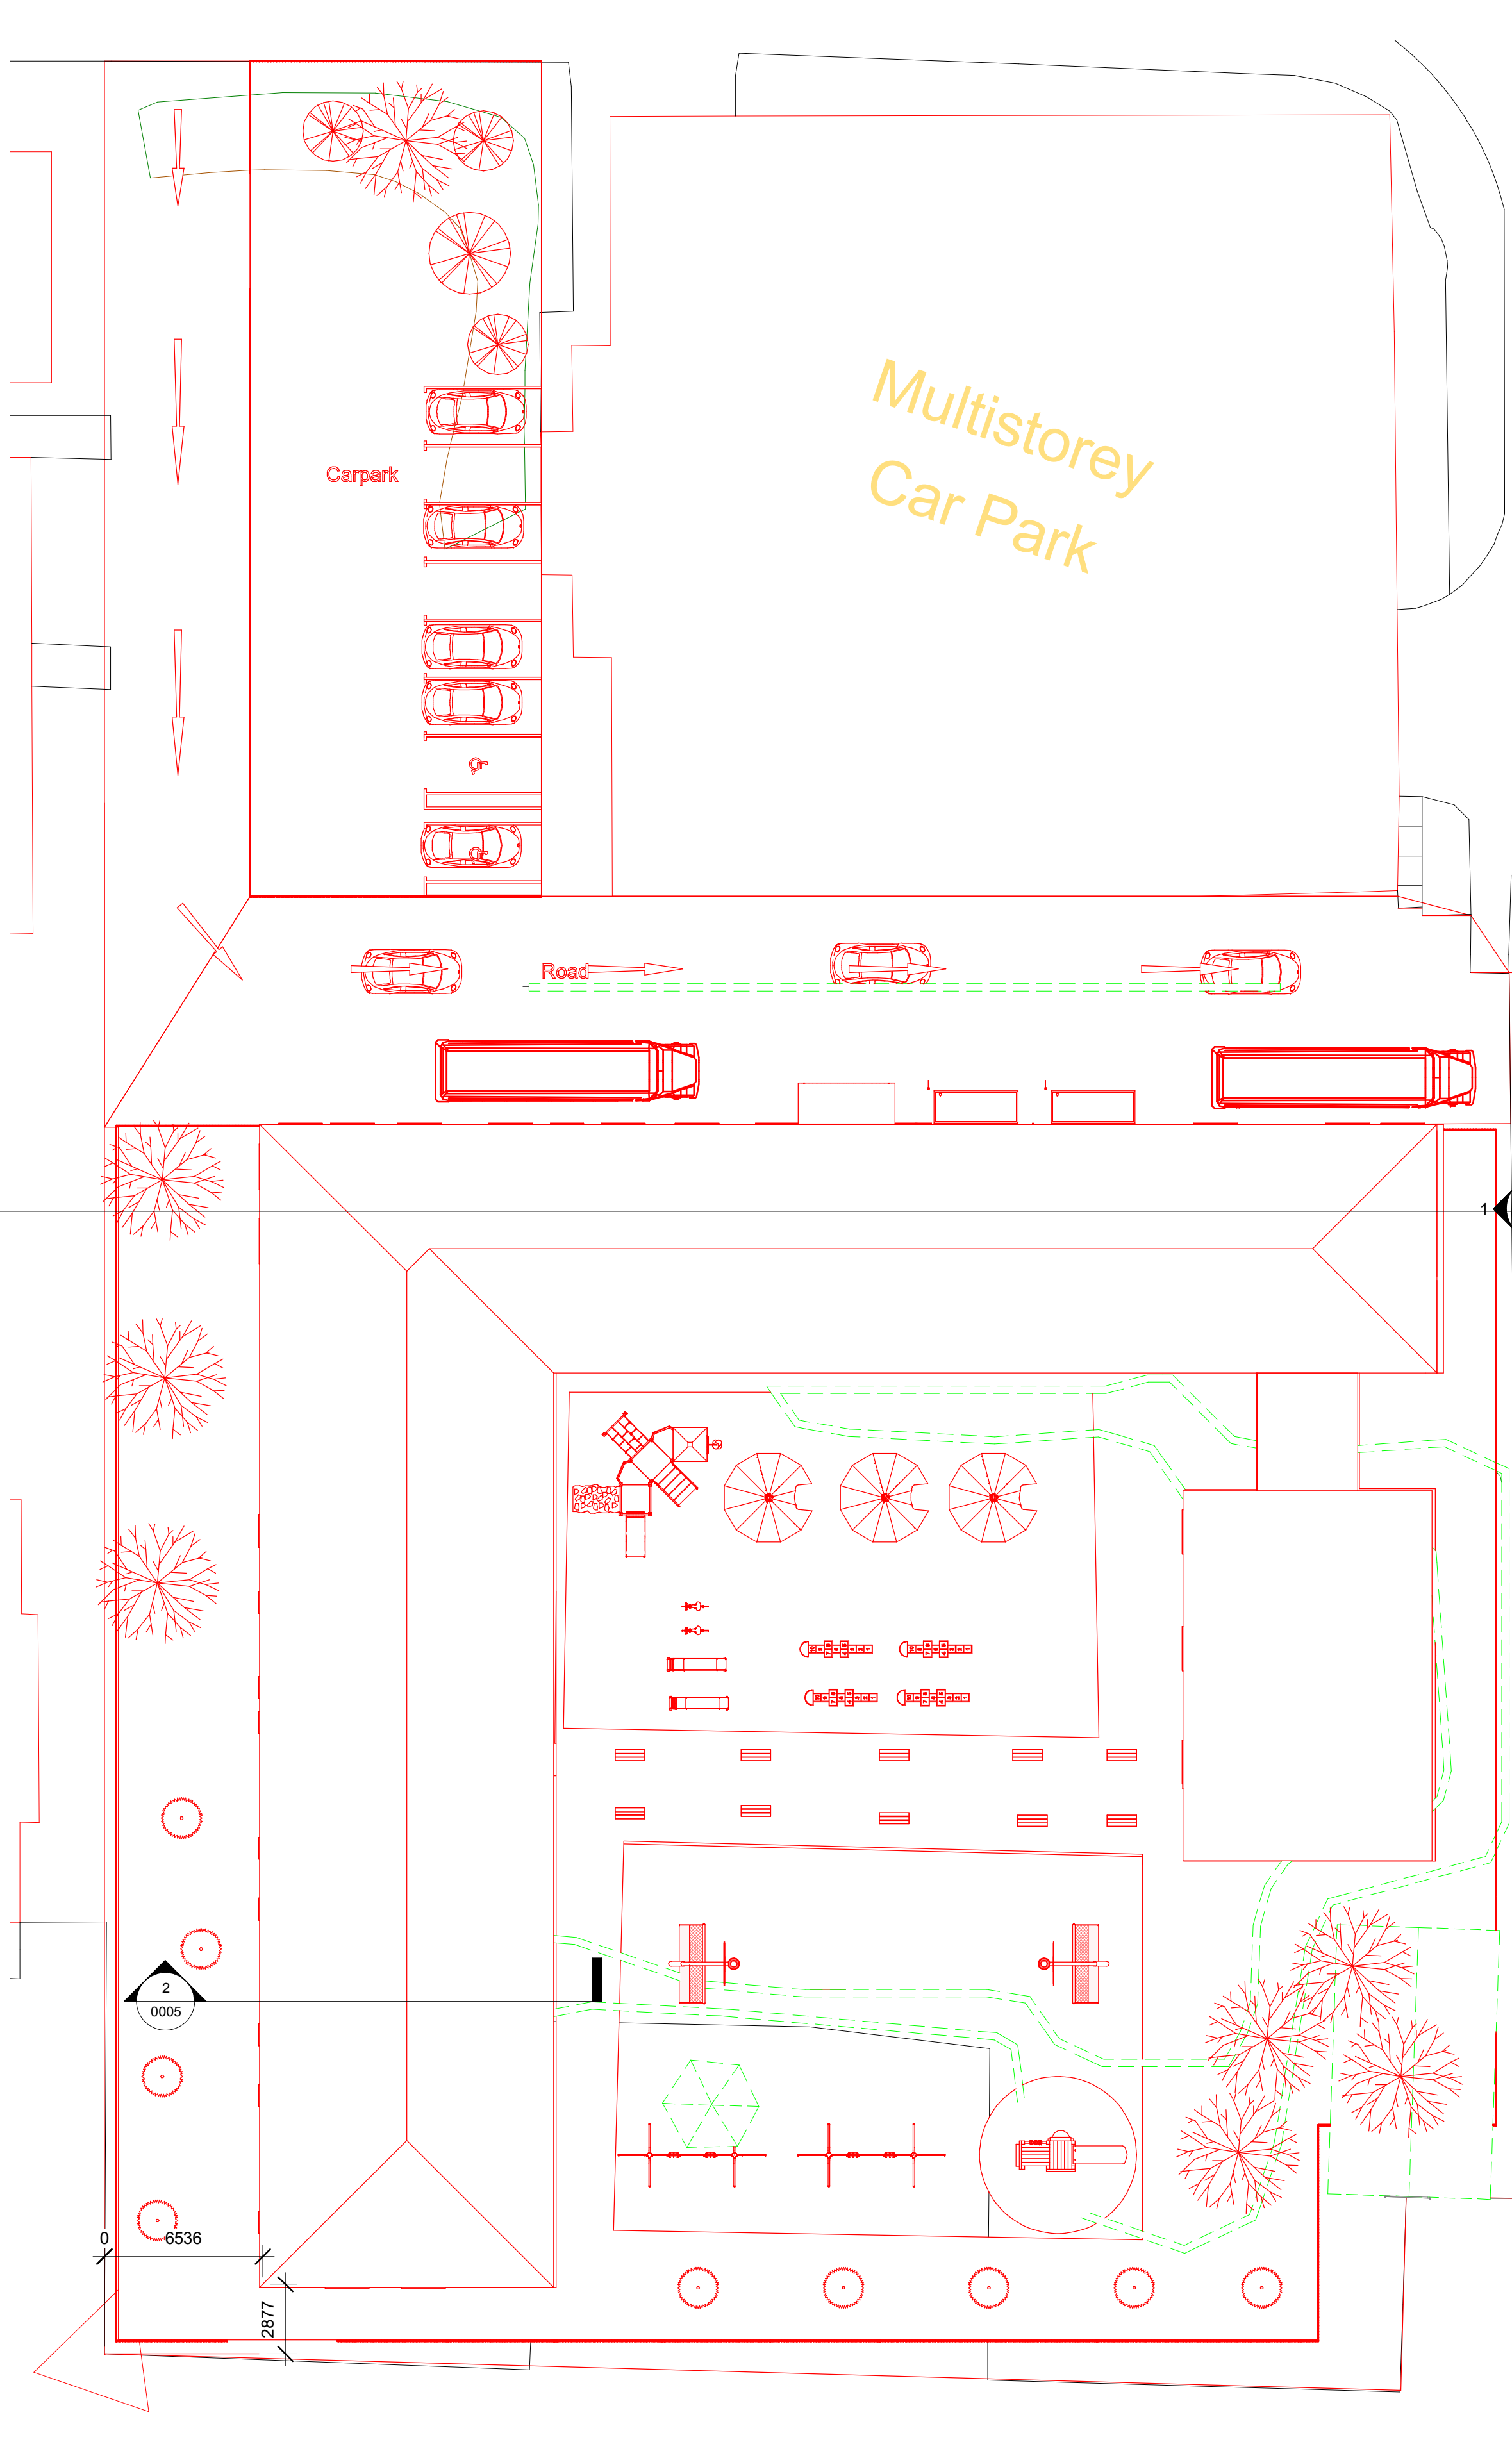


3 Site Proposed
1 : 200

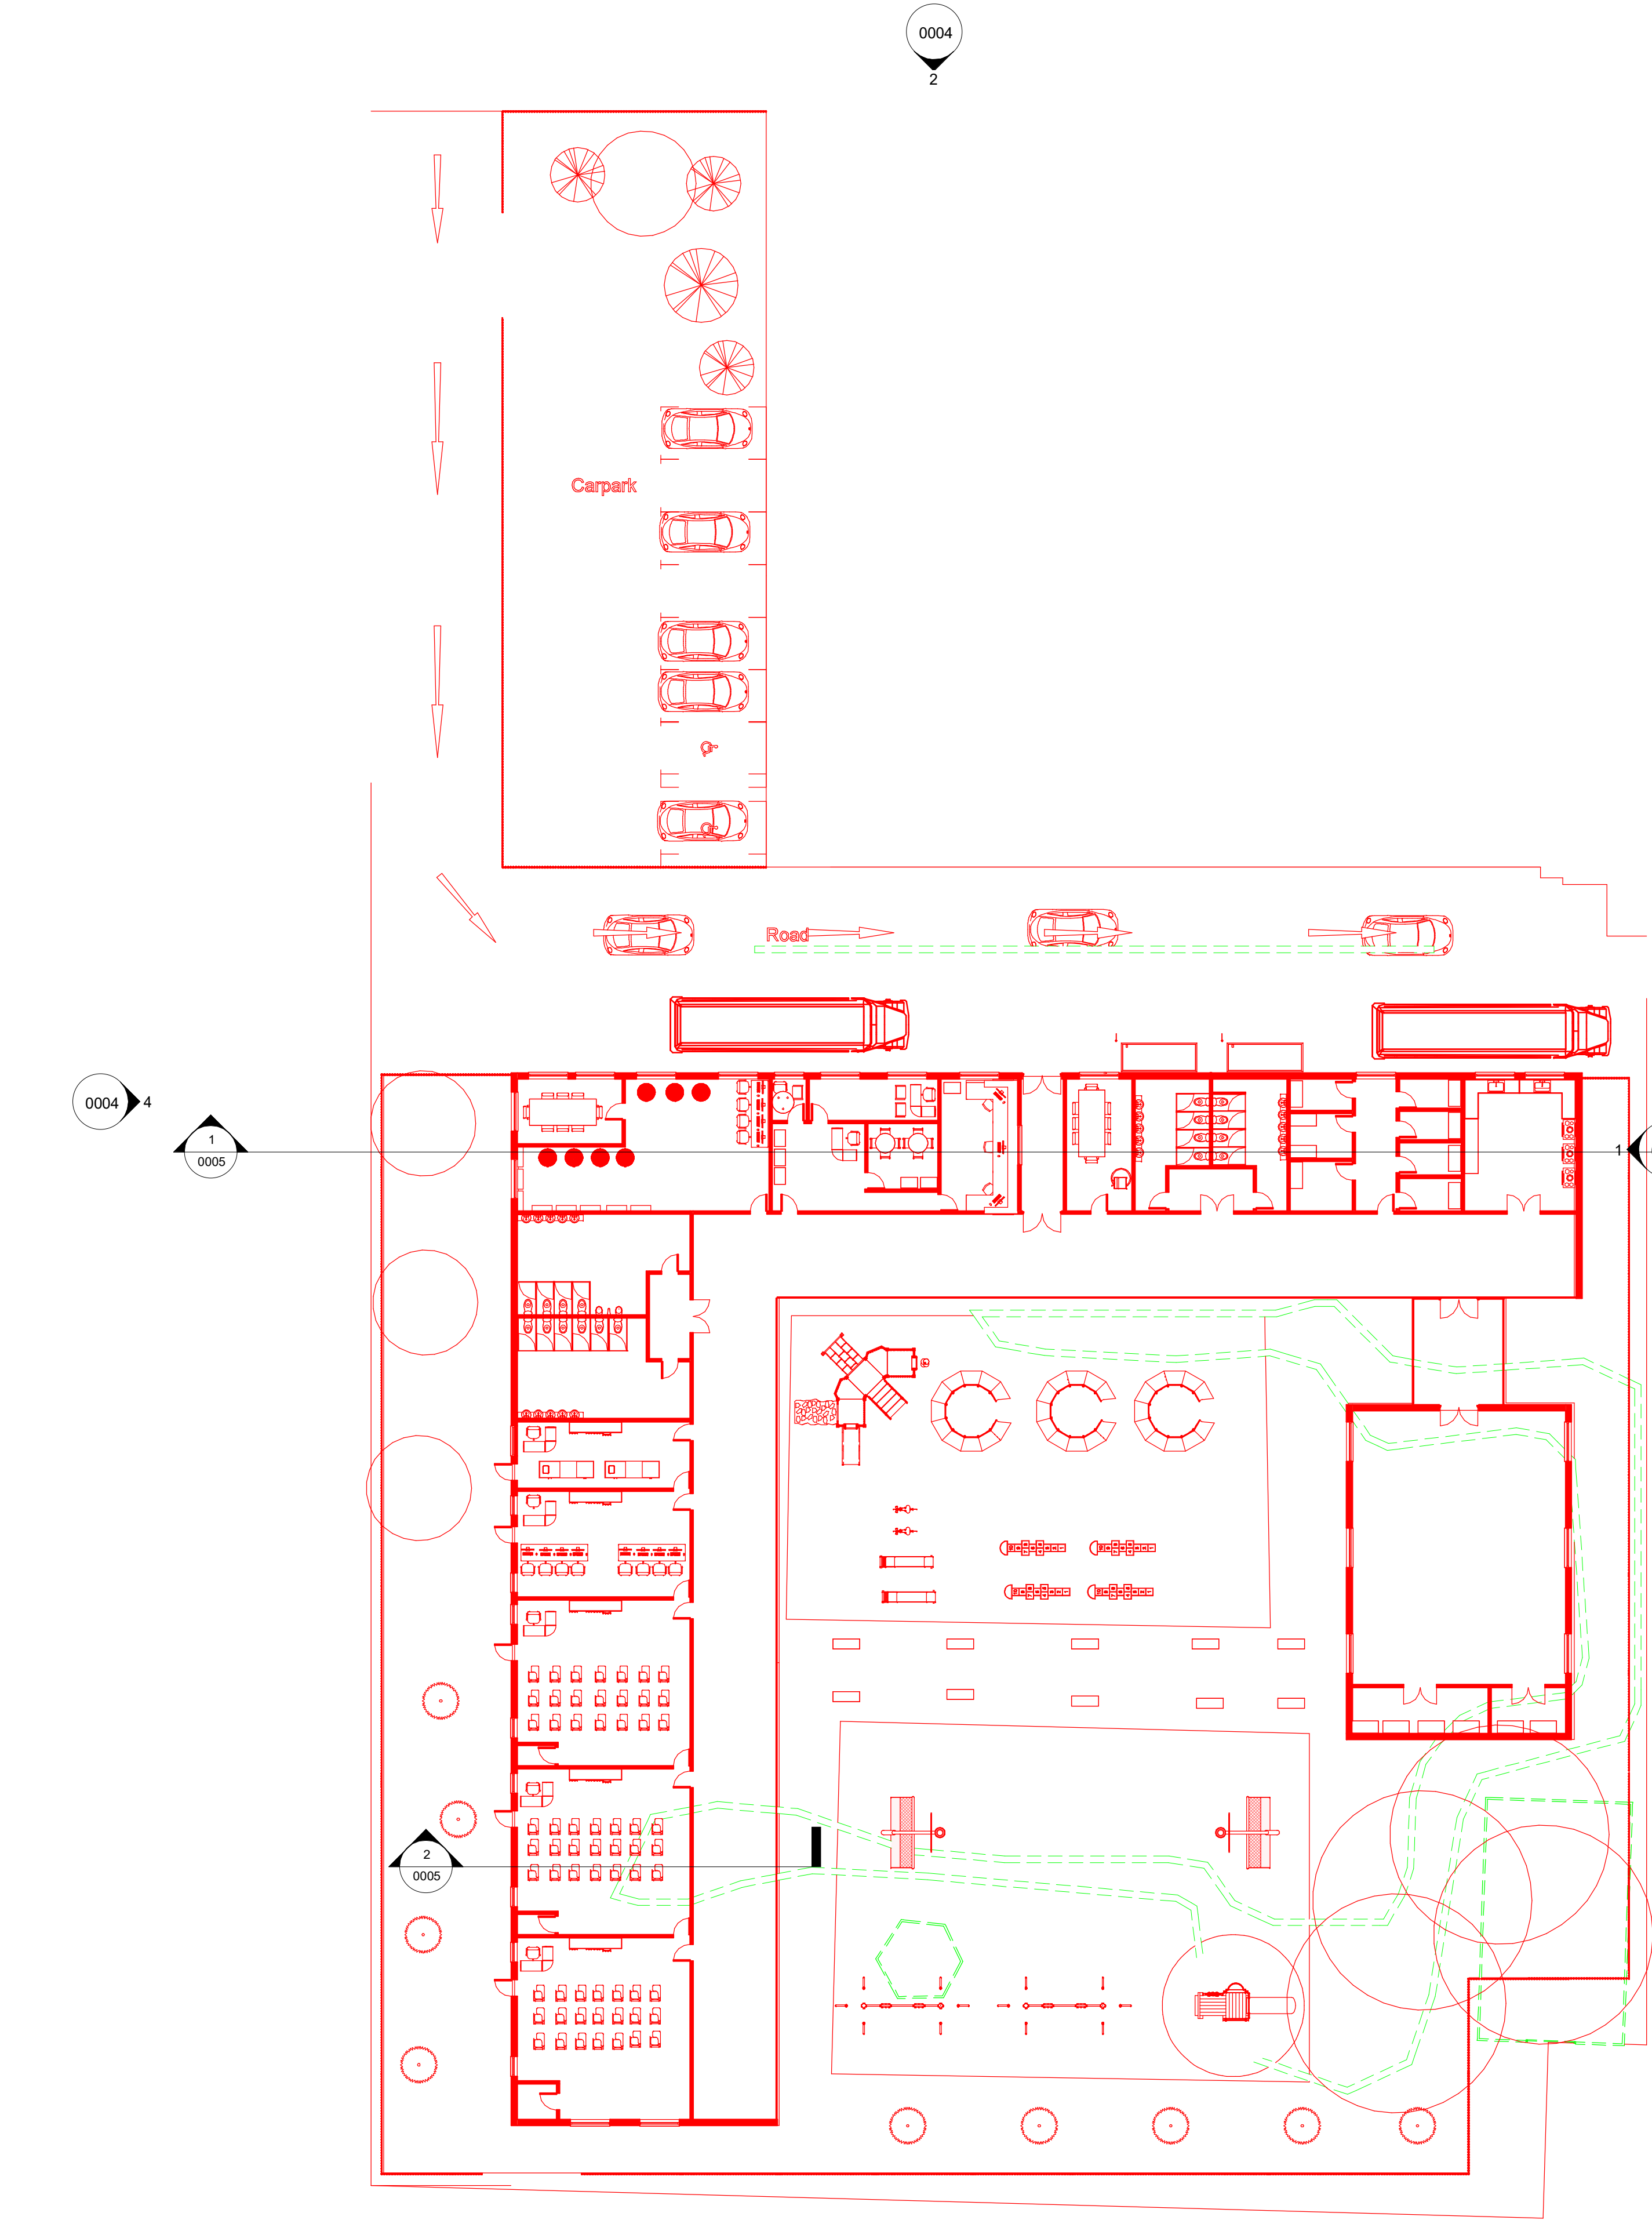


1 0 - GF Works Plan
1 : 200

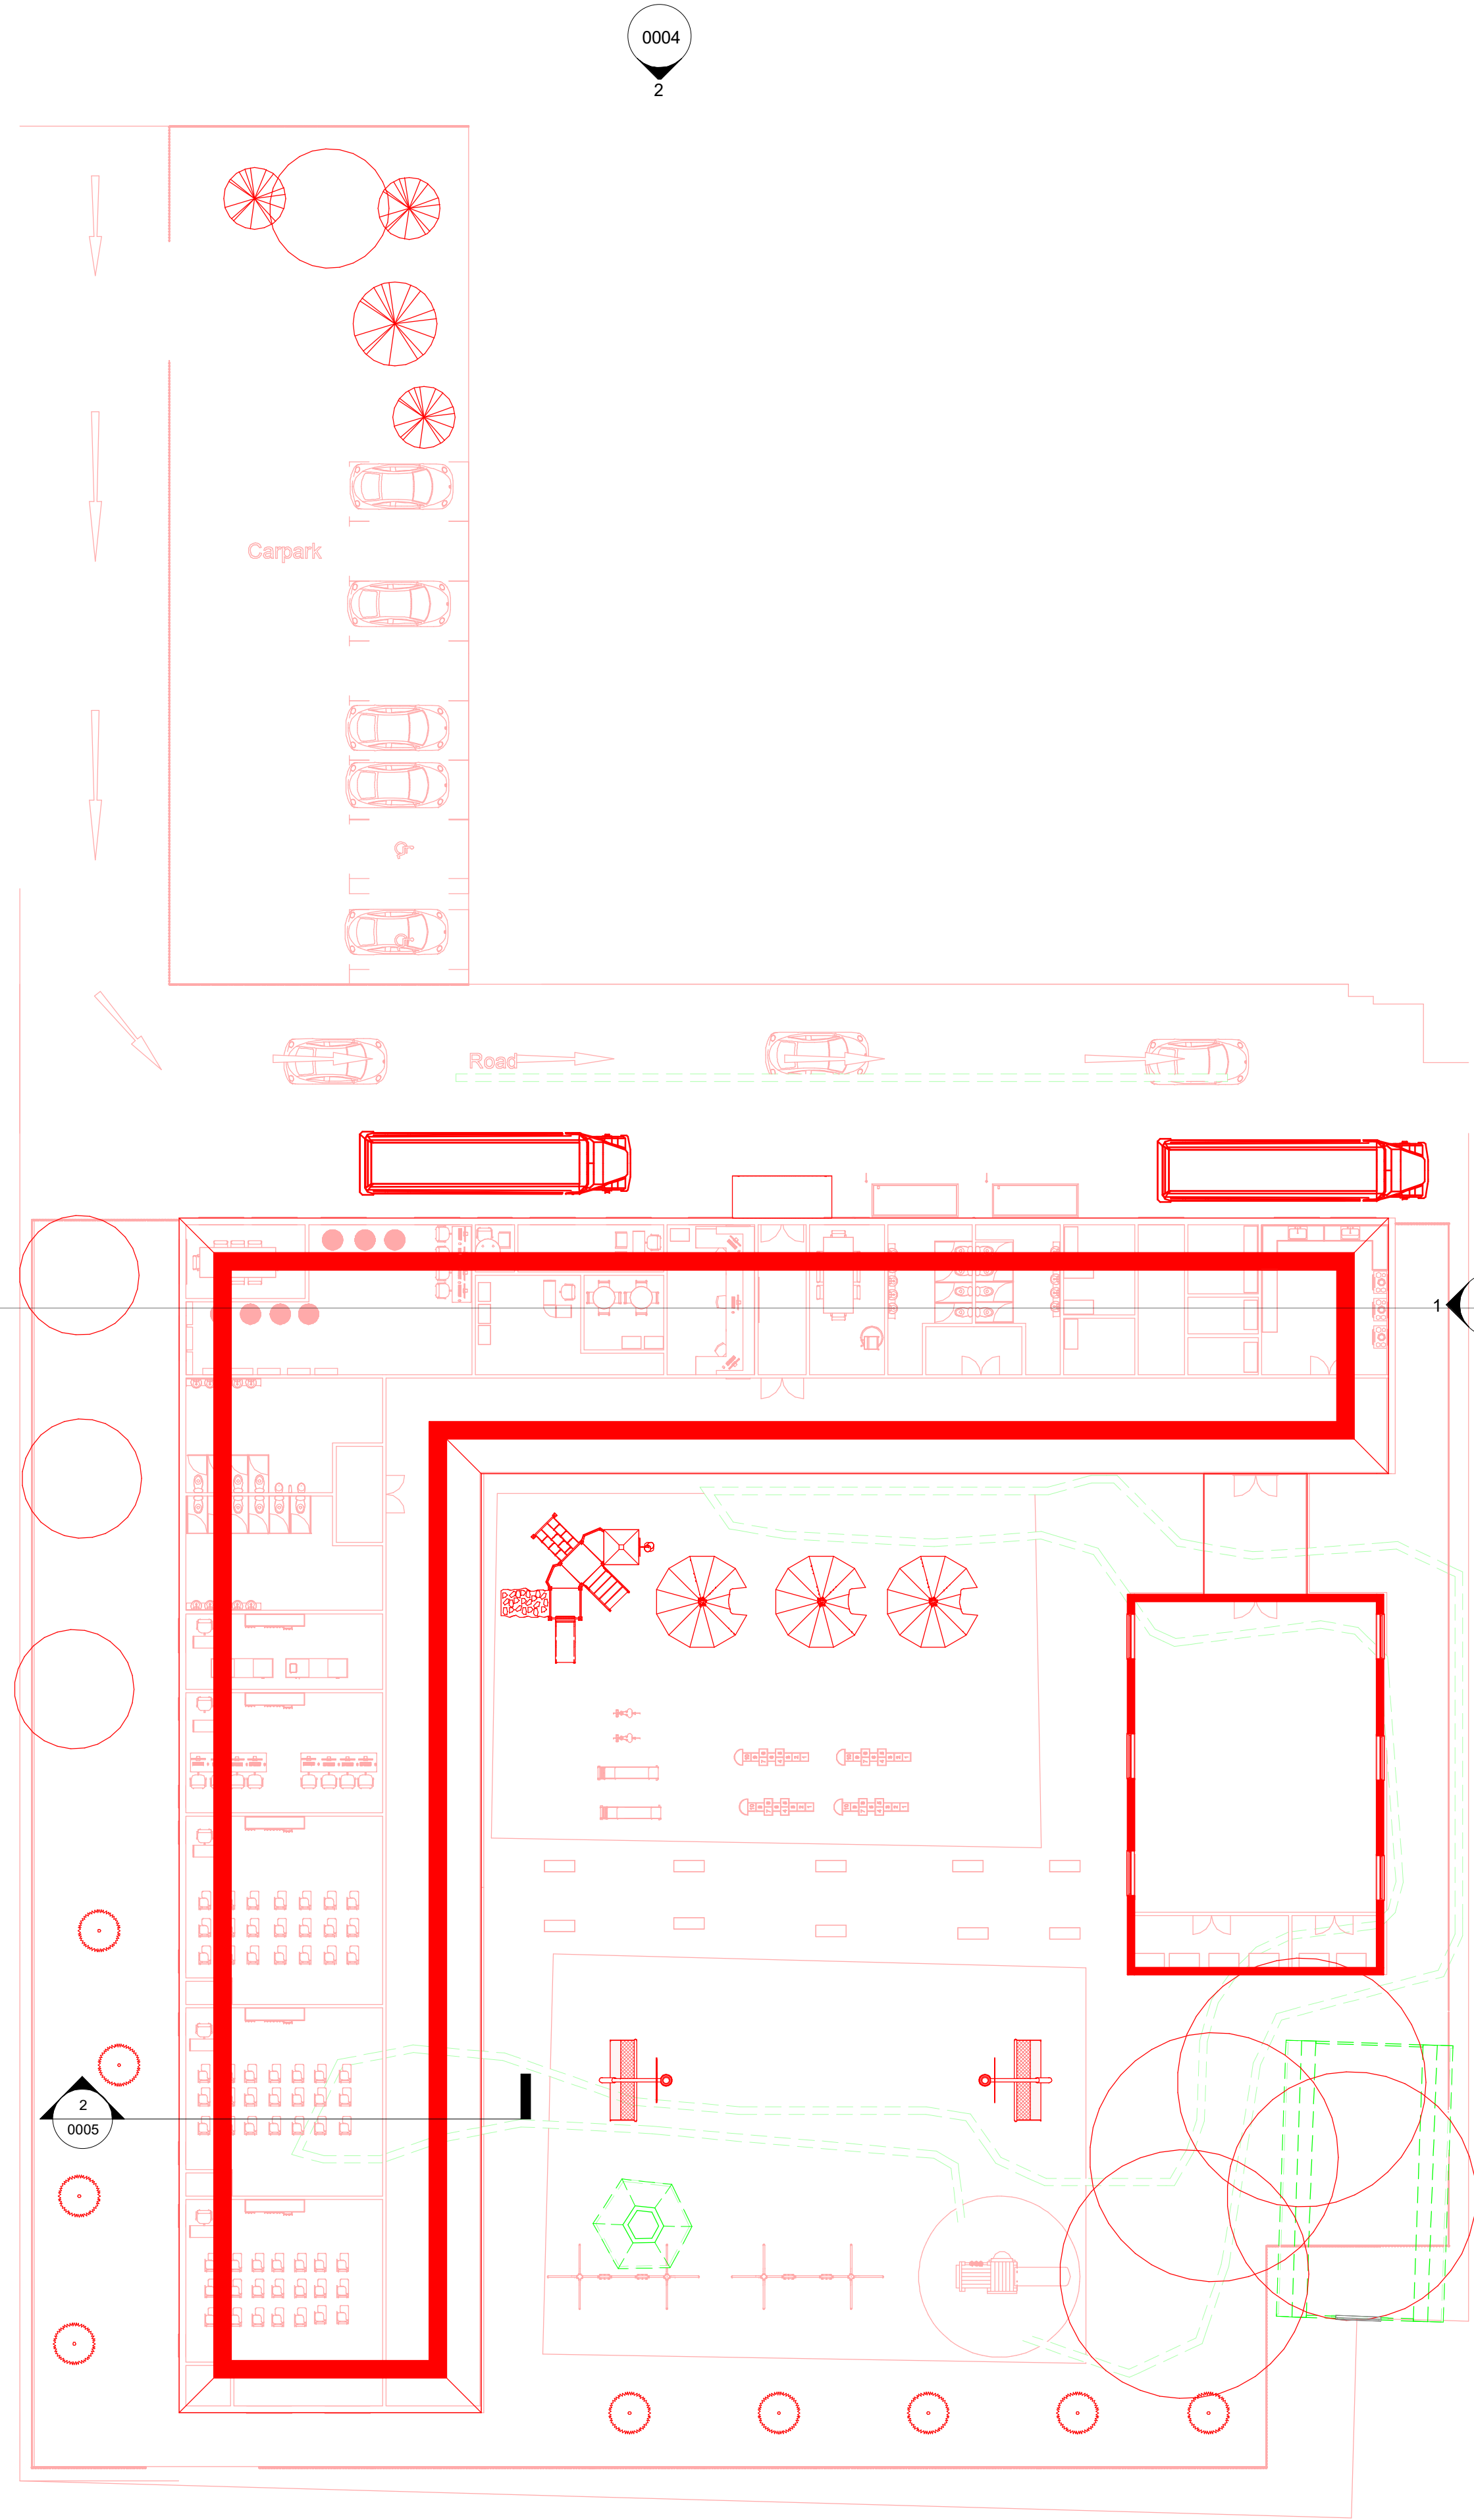


2 1 - Eaves Works Plan
1 : 200

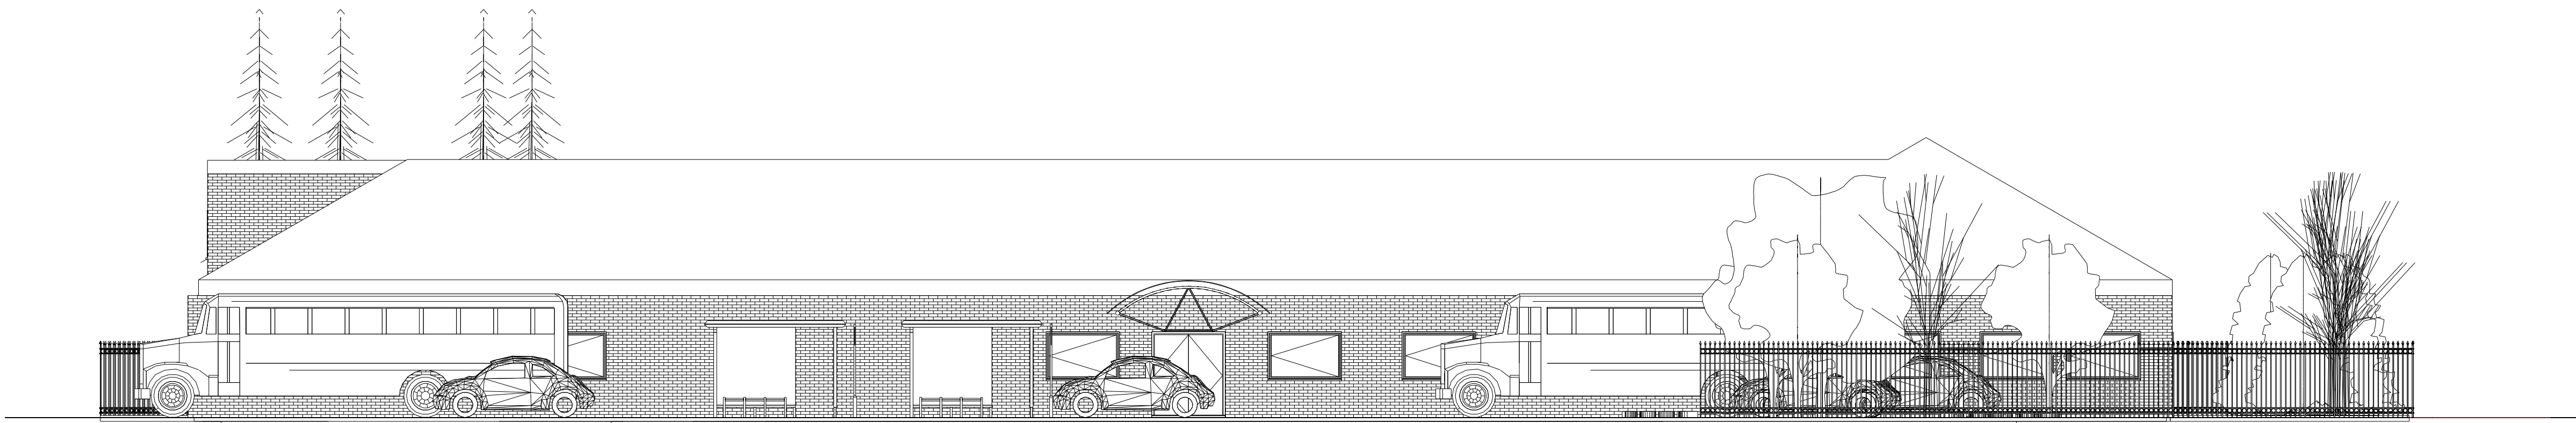


2 North Elevation
1 : 100

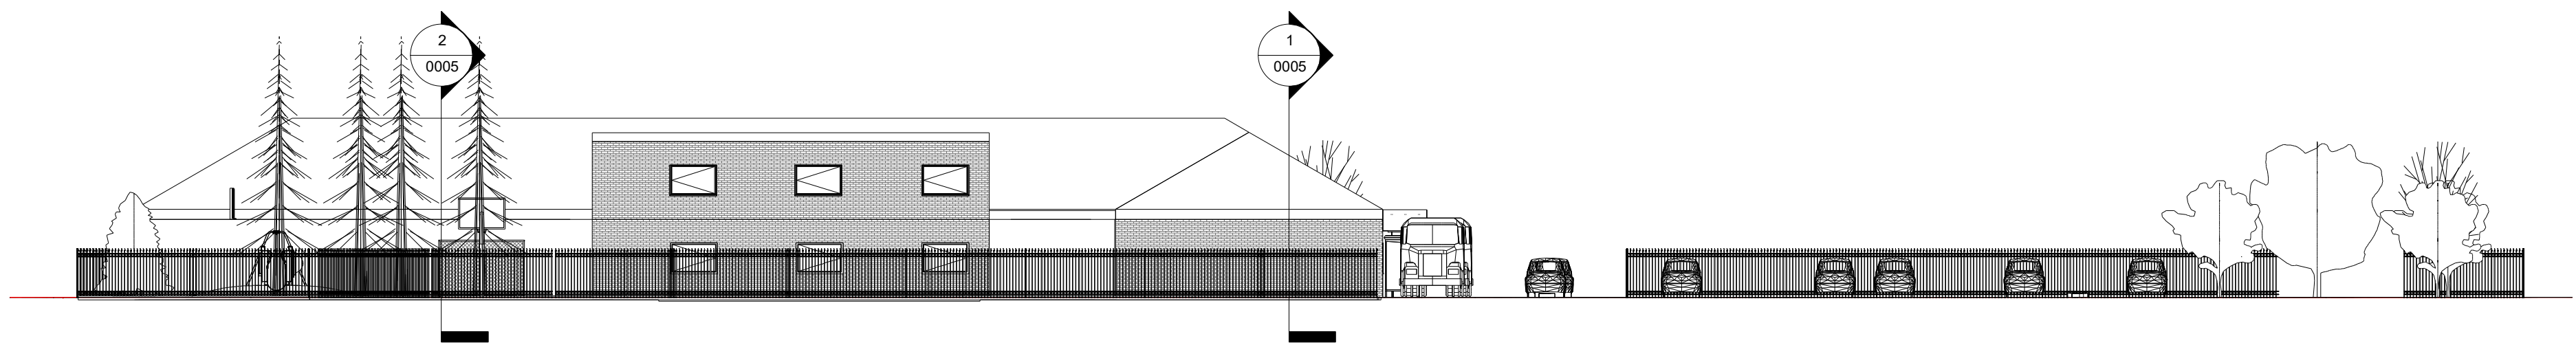


1 East Elevation
1 : 200

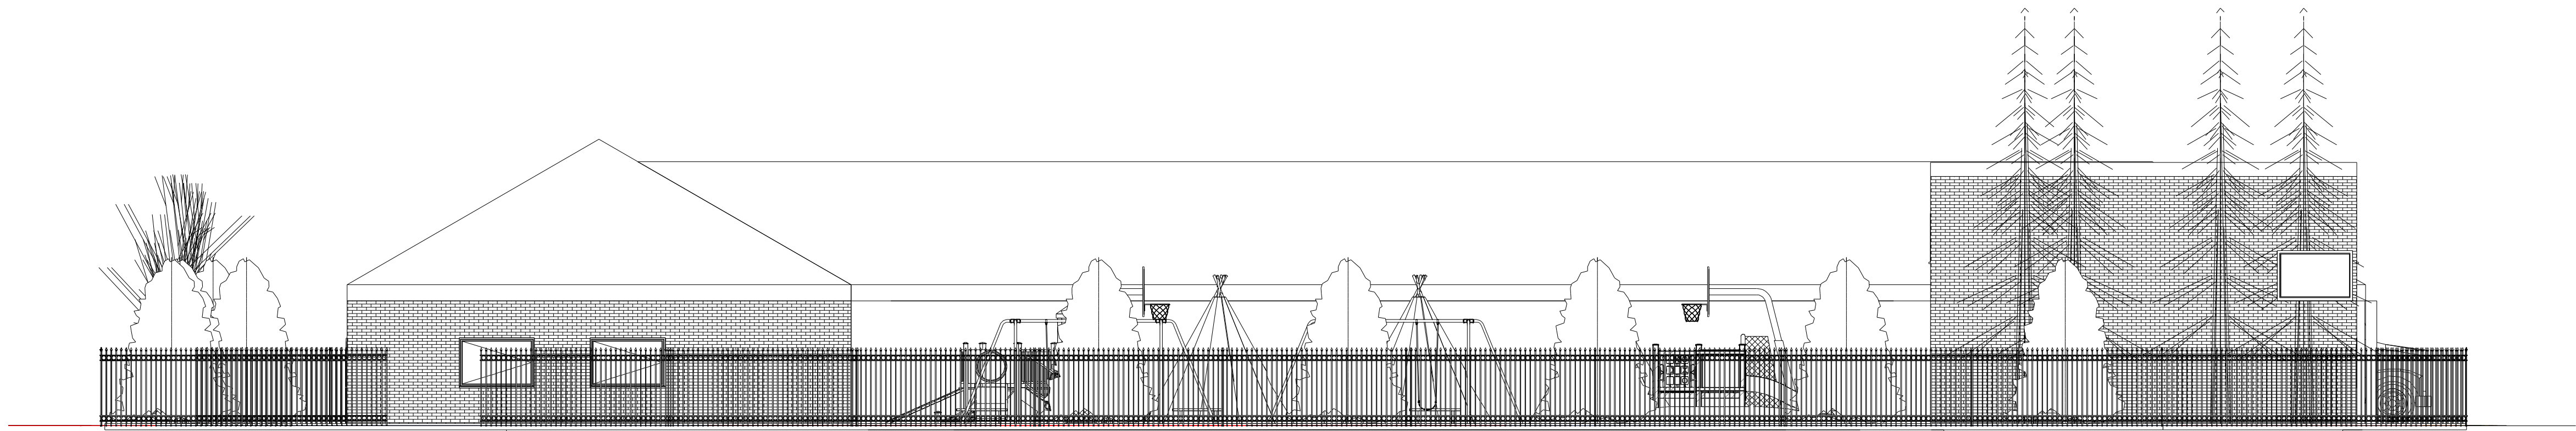


3 South Elevation
1 : 100

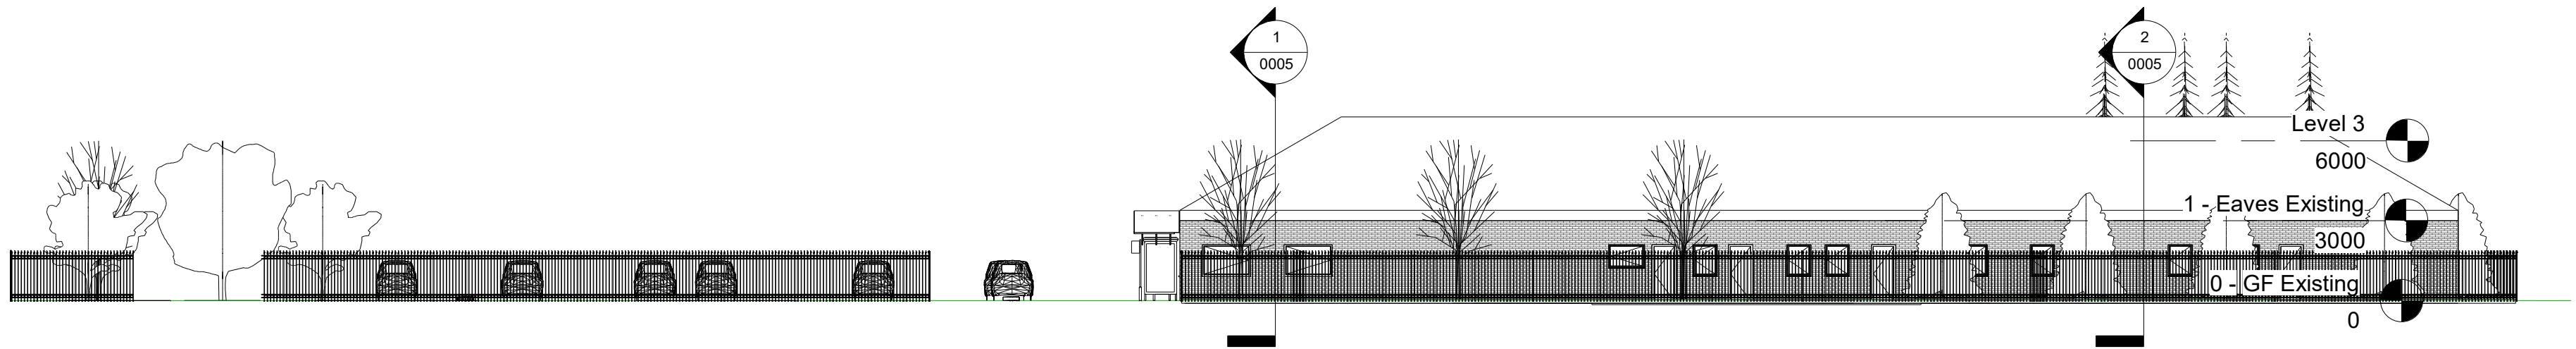

4 West Elevation
1 : 200

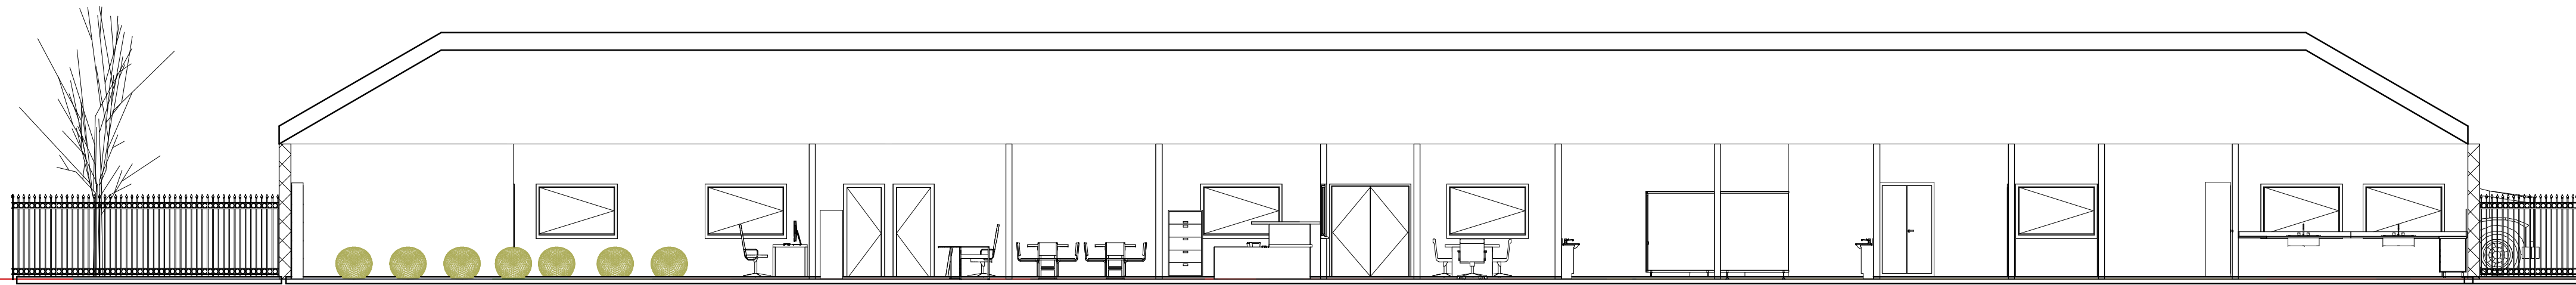

1 Long Section
1 : 100

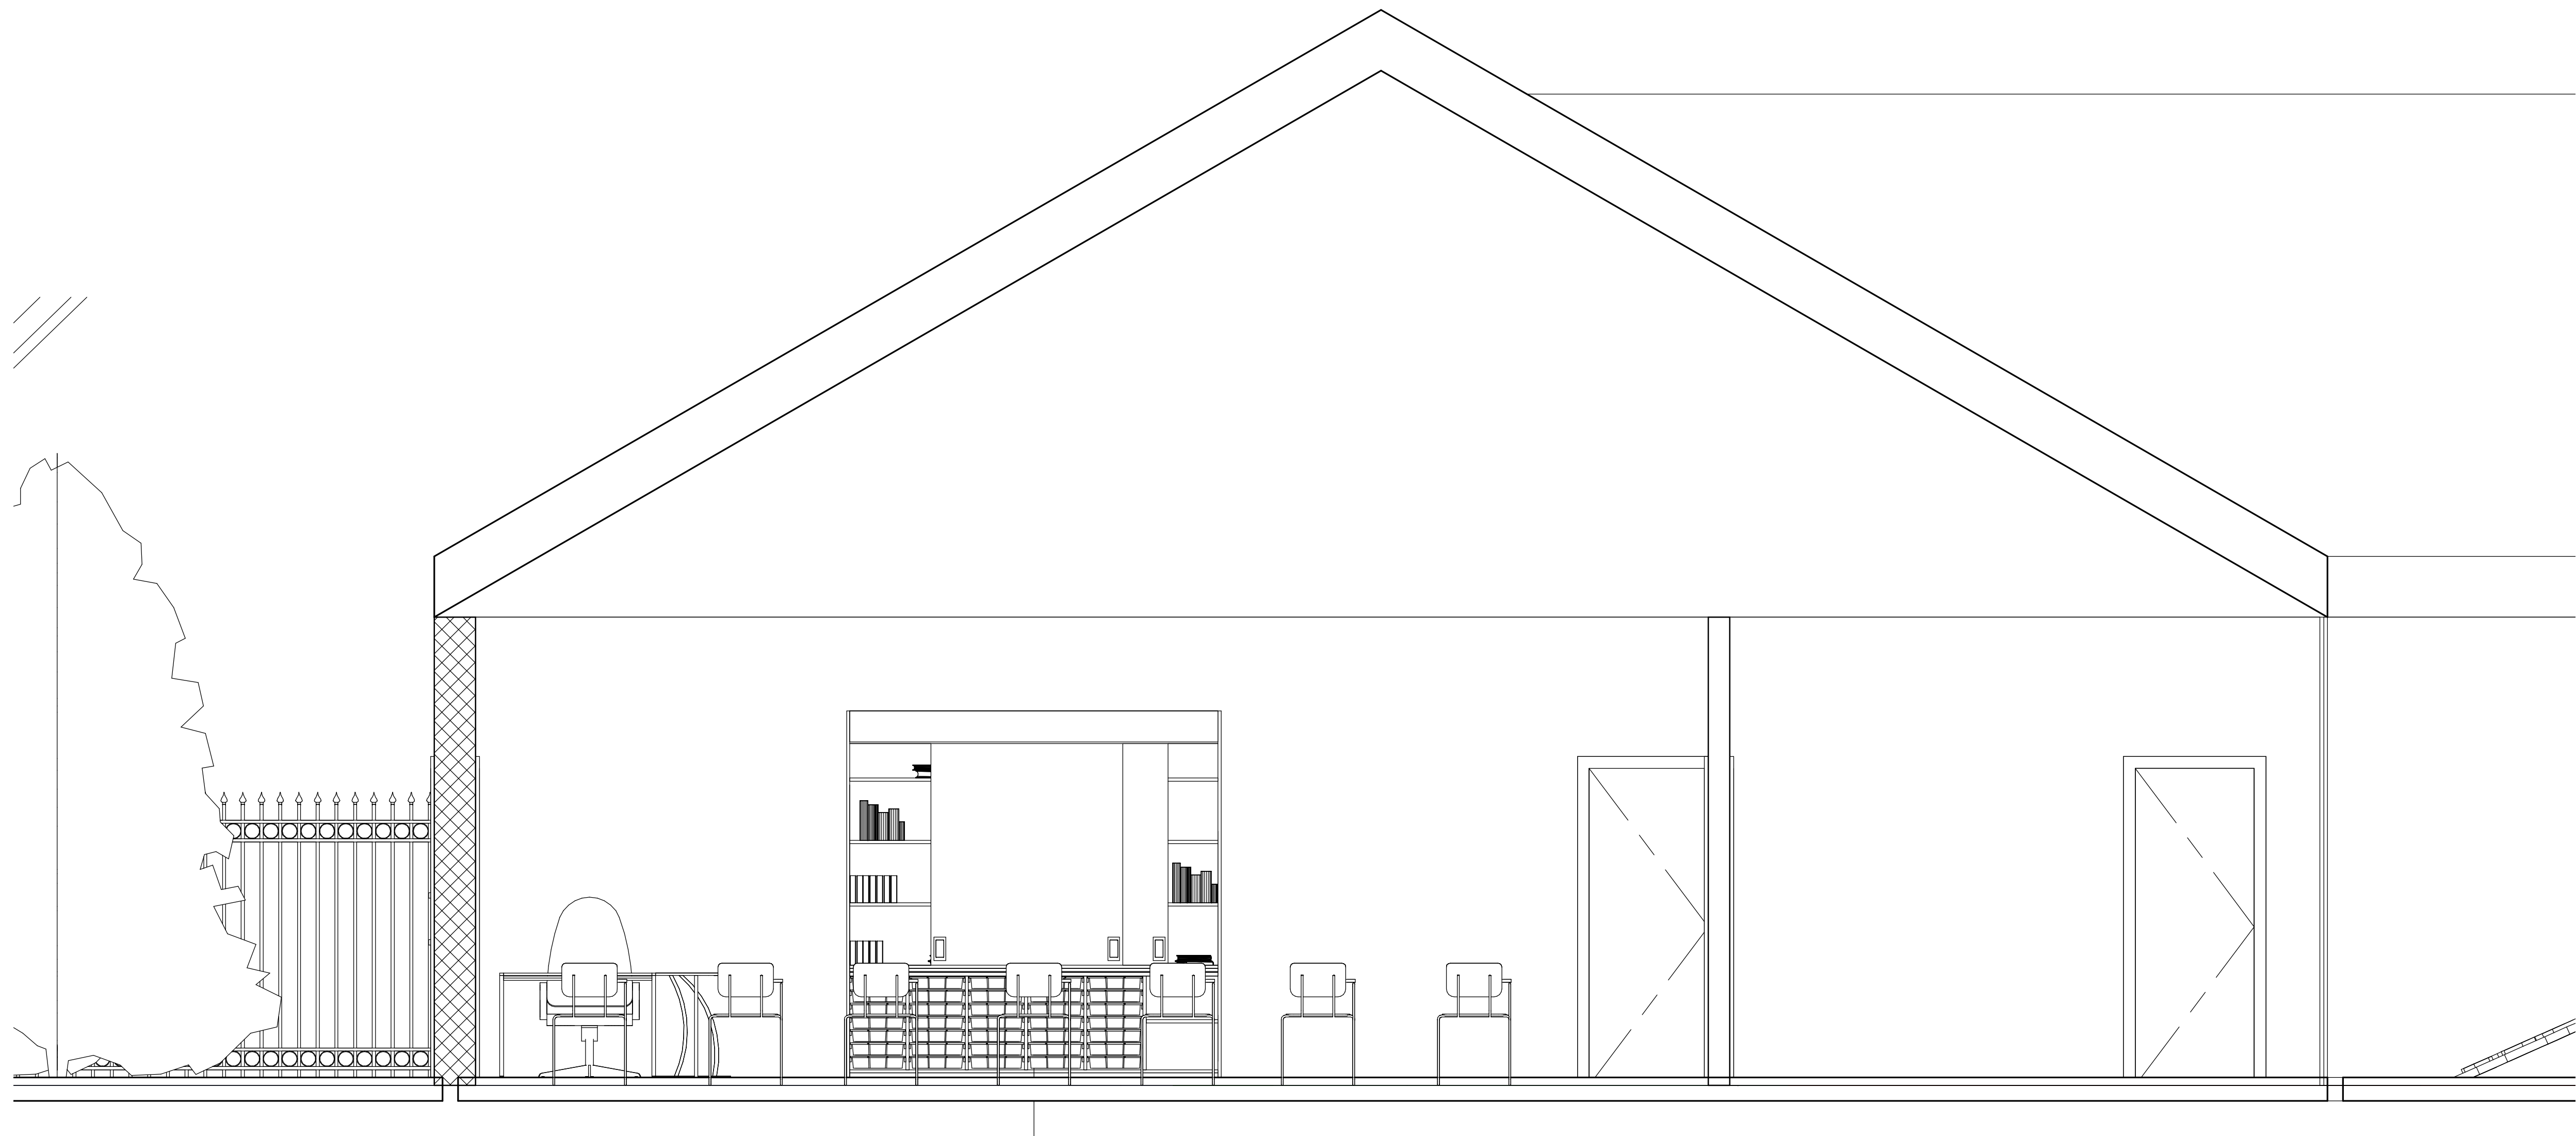

2 Short Section
1 : 25



1 3D View 1
1:1



2 3D View 2
1:1



3 3D View 4
1:1



4 3D View 5
1:1



5 3D View 6
1:1