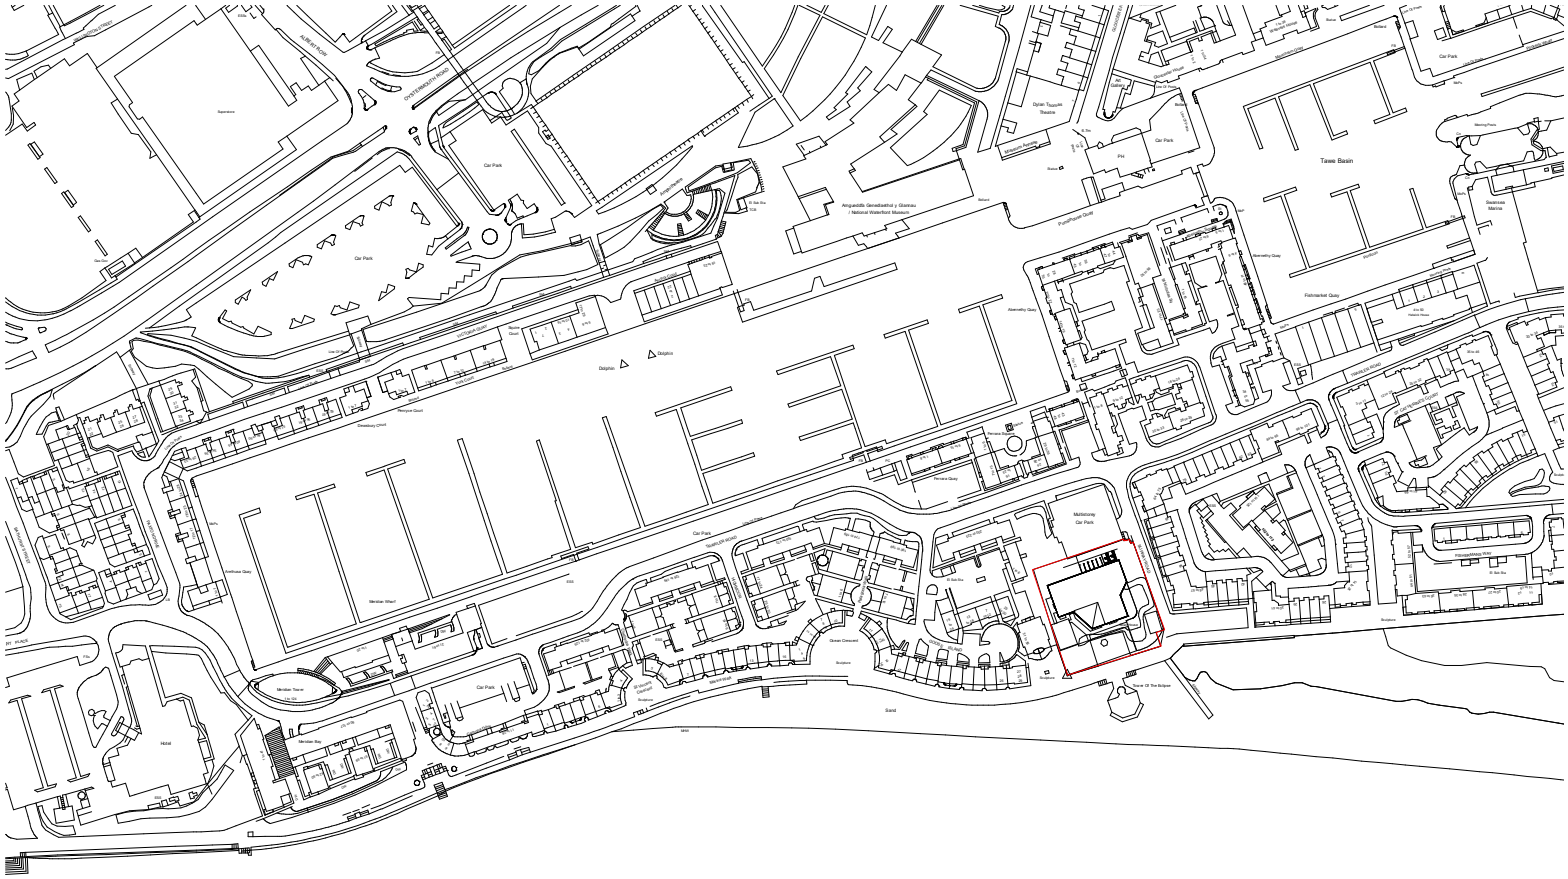

Site location Plan

1 : 1250

Property Title	Detail	Property	Originator	Zone	Level	Type	Role	Number	Description	Suitability	Revision	scale	drawn	
Ysgol Bae Abertawe	**Site Location Plan**	**5010**	**SO**	**XX**	**GF**	**M2**	**Y**	**0002**	**Site Location Plan**	**S2**		**1 : 1250**	**CE**	
		File Path: **C:\Users\Admin\OneDrive\Desktop\University\University 3rd YR\BIM\Assignments\BIM Ass2 Architecual.rvt**										date **05/06/21**	checked **CE**	Prifysgol Cymru Y Drindod Dewi Sant University of Wales Trinity Saint David SA1 Campus Kings Road Swansea Swansea SA1 8AG

Prifysgol Cymru
Y Drindod Dewi Sant
University of Wales
Trinity Saint David

(S0) UNCONTROLLED
Not to be used as a reference document
Check Status Before Quoting

Rev/Date/By

Revision