

Project Name: Glangwili School

UPRN Code: 5010

Originator Code: UWTSD


Discipline : Designer

Drawn By: Inderdeep Sidhu

Checked By: Gavin Traylor

Date: 05/05/23

Project Status: S1

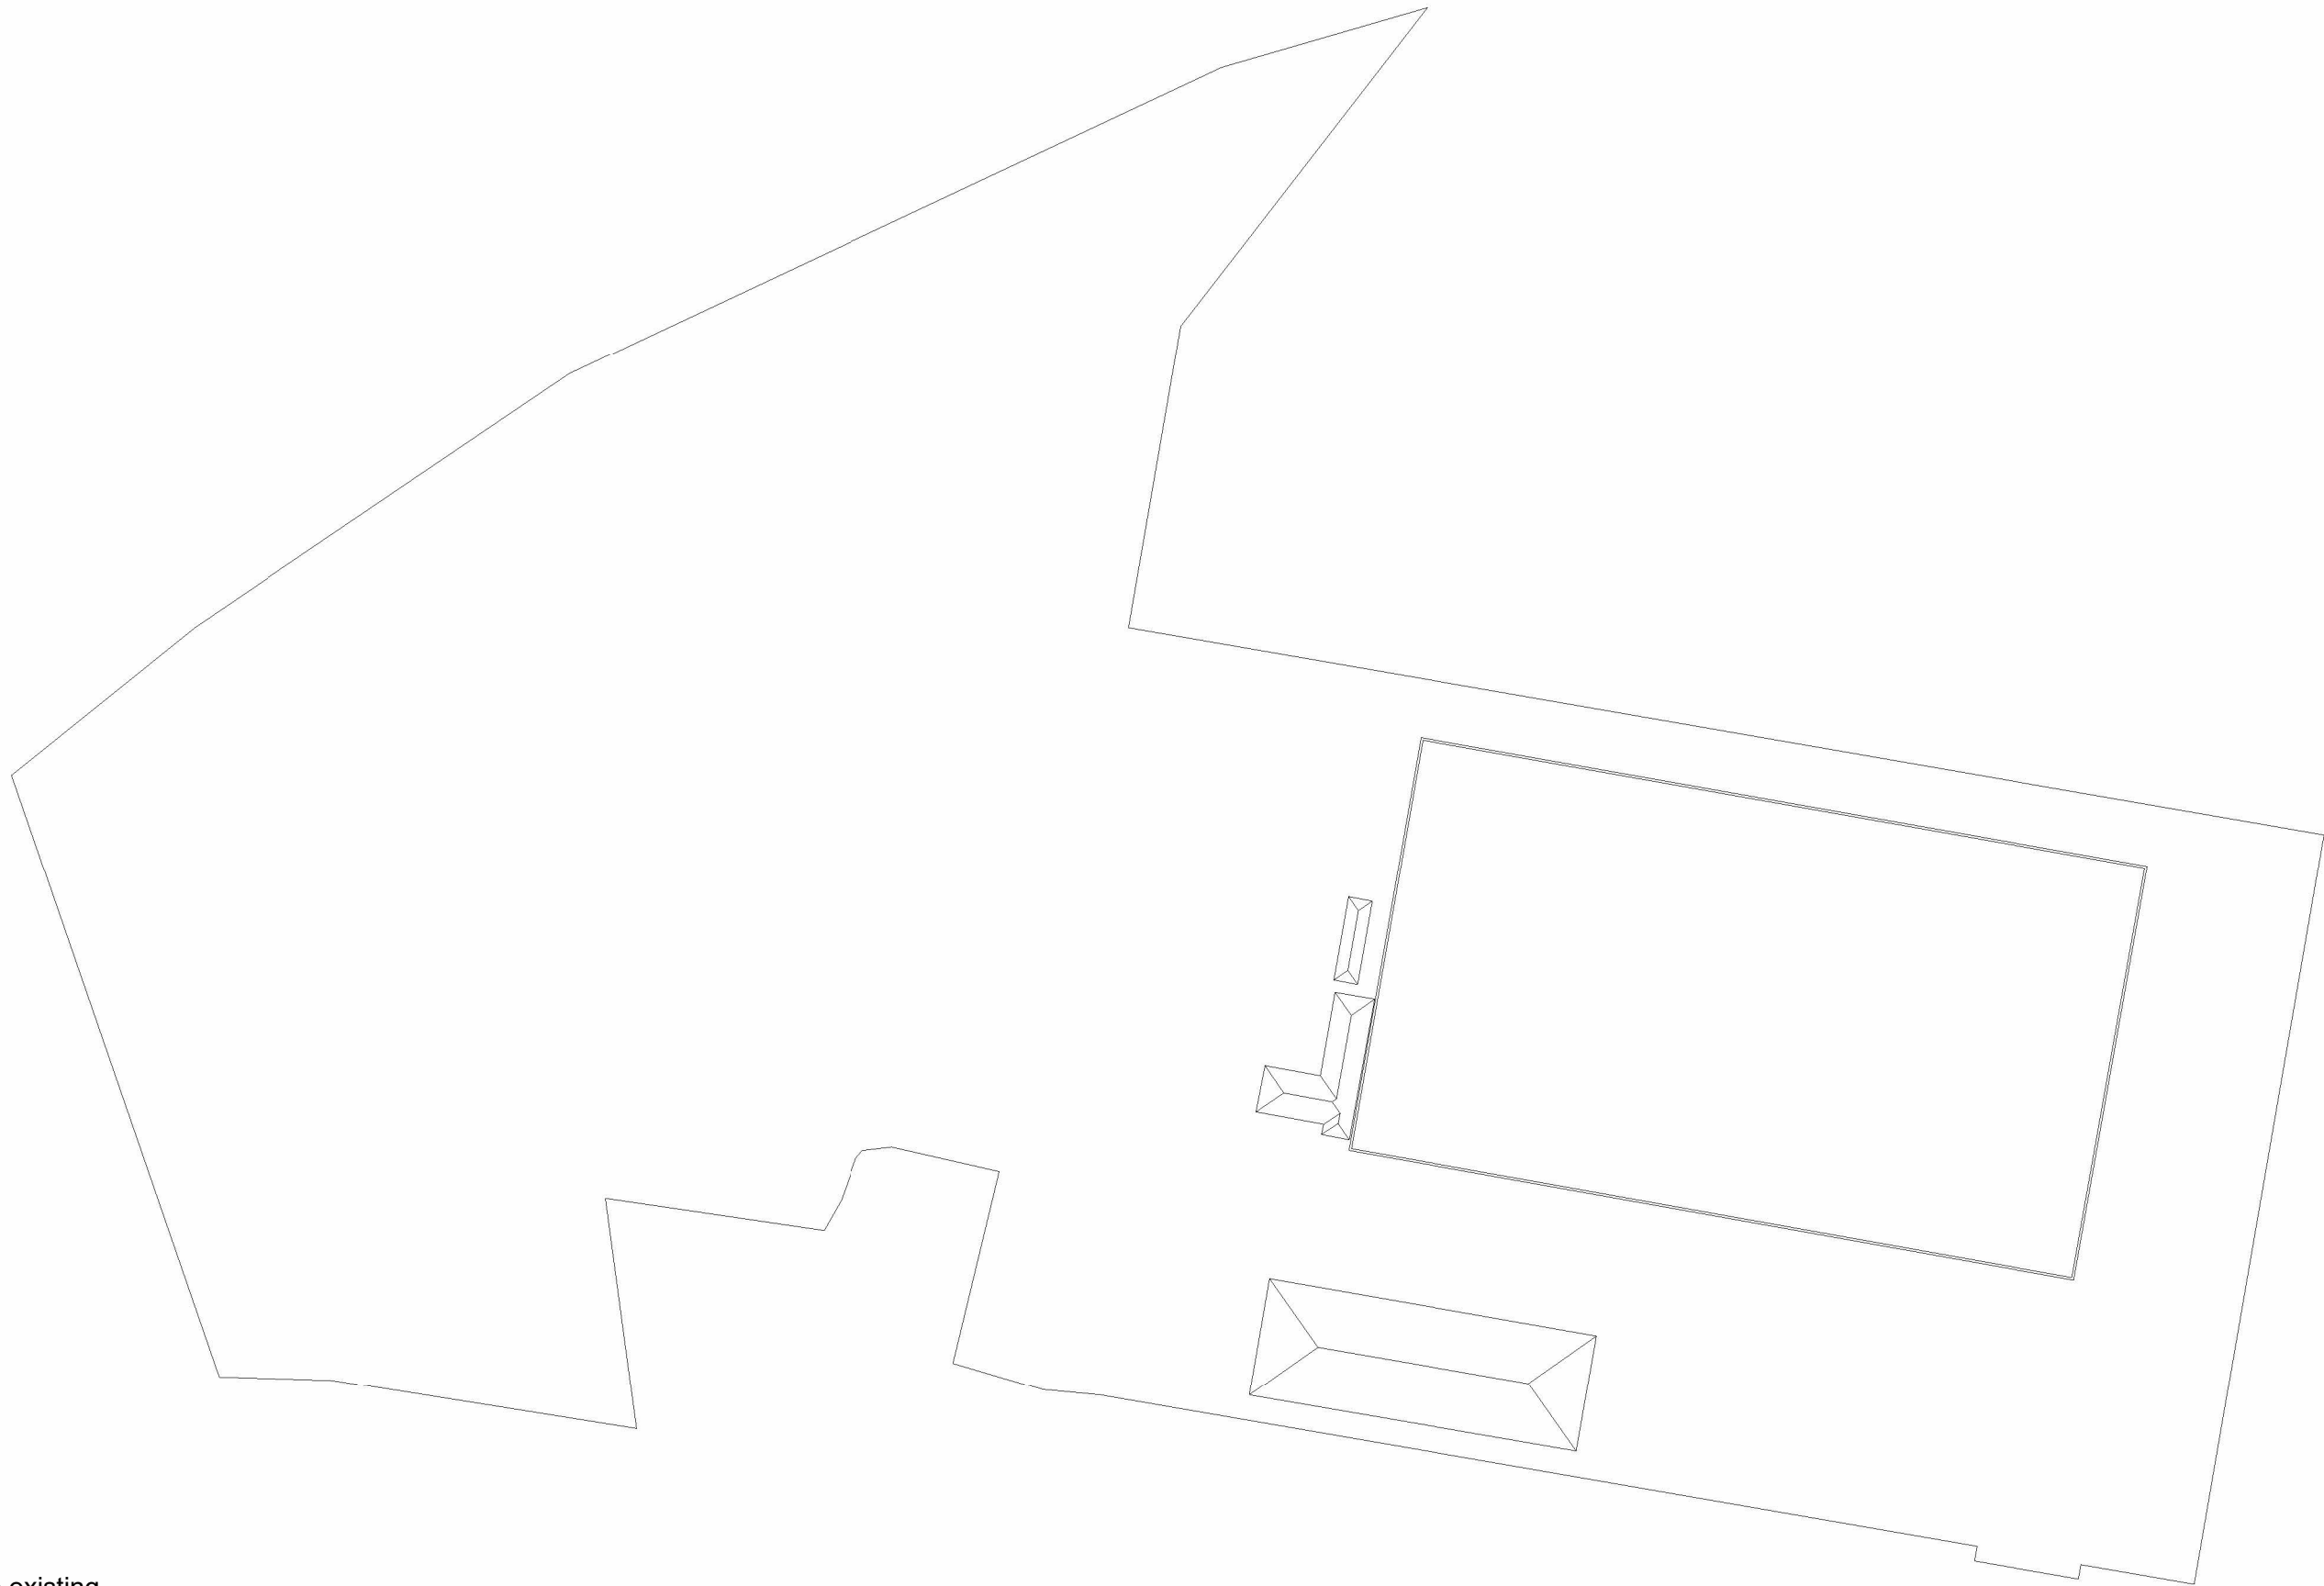


1 Site existing
1 : 280

Property Title Glangwili School	Detail Site existing	Property — Originator — (zone) Functional Breakdown — (Level) Spatial Breakdown — (Type) Form — Discipline — Number — Description — Status — Revision										scale Inderdeep Sidhu	drawn Author	 Prifysgol Cymru Y Drindod Dewi Sant University of Wales Trinity Saint David	(S0) UNCONTROLLED Not to be used as a reference document Check Status Before Quoting	Rev/Date/By Revision	
		5010 — UWTSD — XX — XX — D — QS — 2001 — Site existing — S1 —										date 05/05/23	checked Prifysgol Cymru Y Drindod Dewi Sant University of Wales Trinity Saint David				Checker SA1 Campus King's Road Science SA1 BRD
		File Path: E:\Phase 2\Ash Assignment numkber2.0006 (2).rvt															



1 Site Demolition
1 : 280


Property Title Glangwili School	Detail Site Demolition	Property — Originator — (zone) Functional Breakdown — (Level) Spatial Breakdown — (Type) Form — Discipline — Number — Description — Status — Revision										scale Inderdeep Sidhu	drawn Author	Prifysgol Cymru Y Drindod Dewi Sant University of Wales Trinity Saint David 	(S0) UNCONTROLLED Not to be used as a reference document Check Status Before Quoting	Rev/Date/By Reason
		5010 — UWTSD — XX — XX — D — QS — 2002 — Site Demolition — S1 —										date	checked Prifysgol Cymru Y Drindod Dewi Sant University of Wales Trinity Saint David			
		File Path: E:\Phase 2\Ash Assignment numkber2.0006 (2).rvt										05/05/23	Checker SA1 Campus King's Road Swansea SA1 8RD			

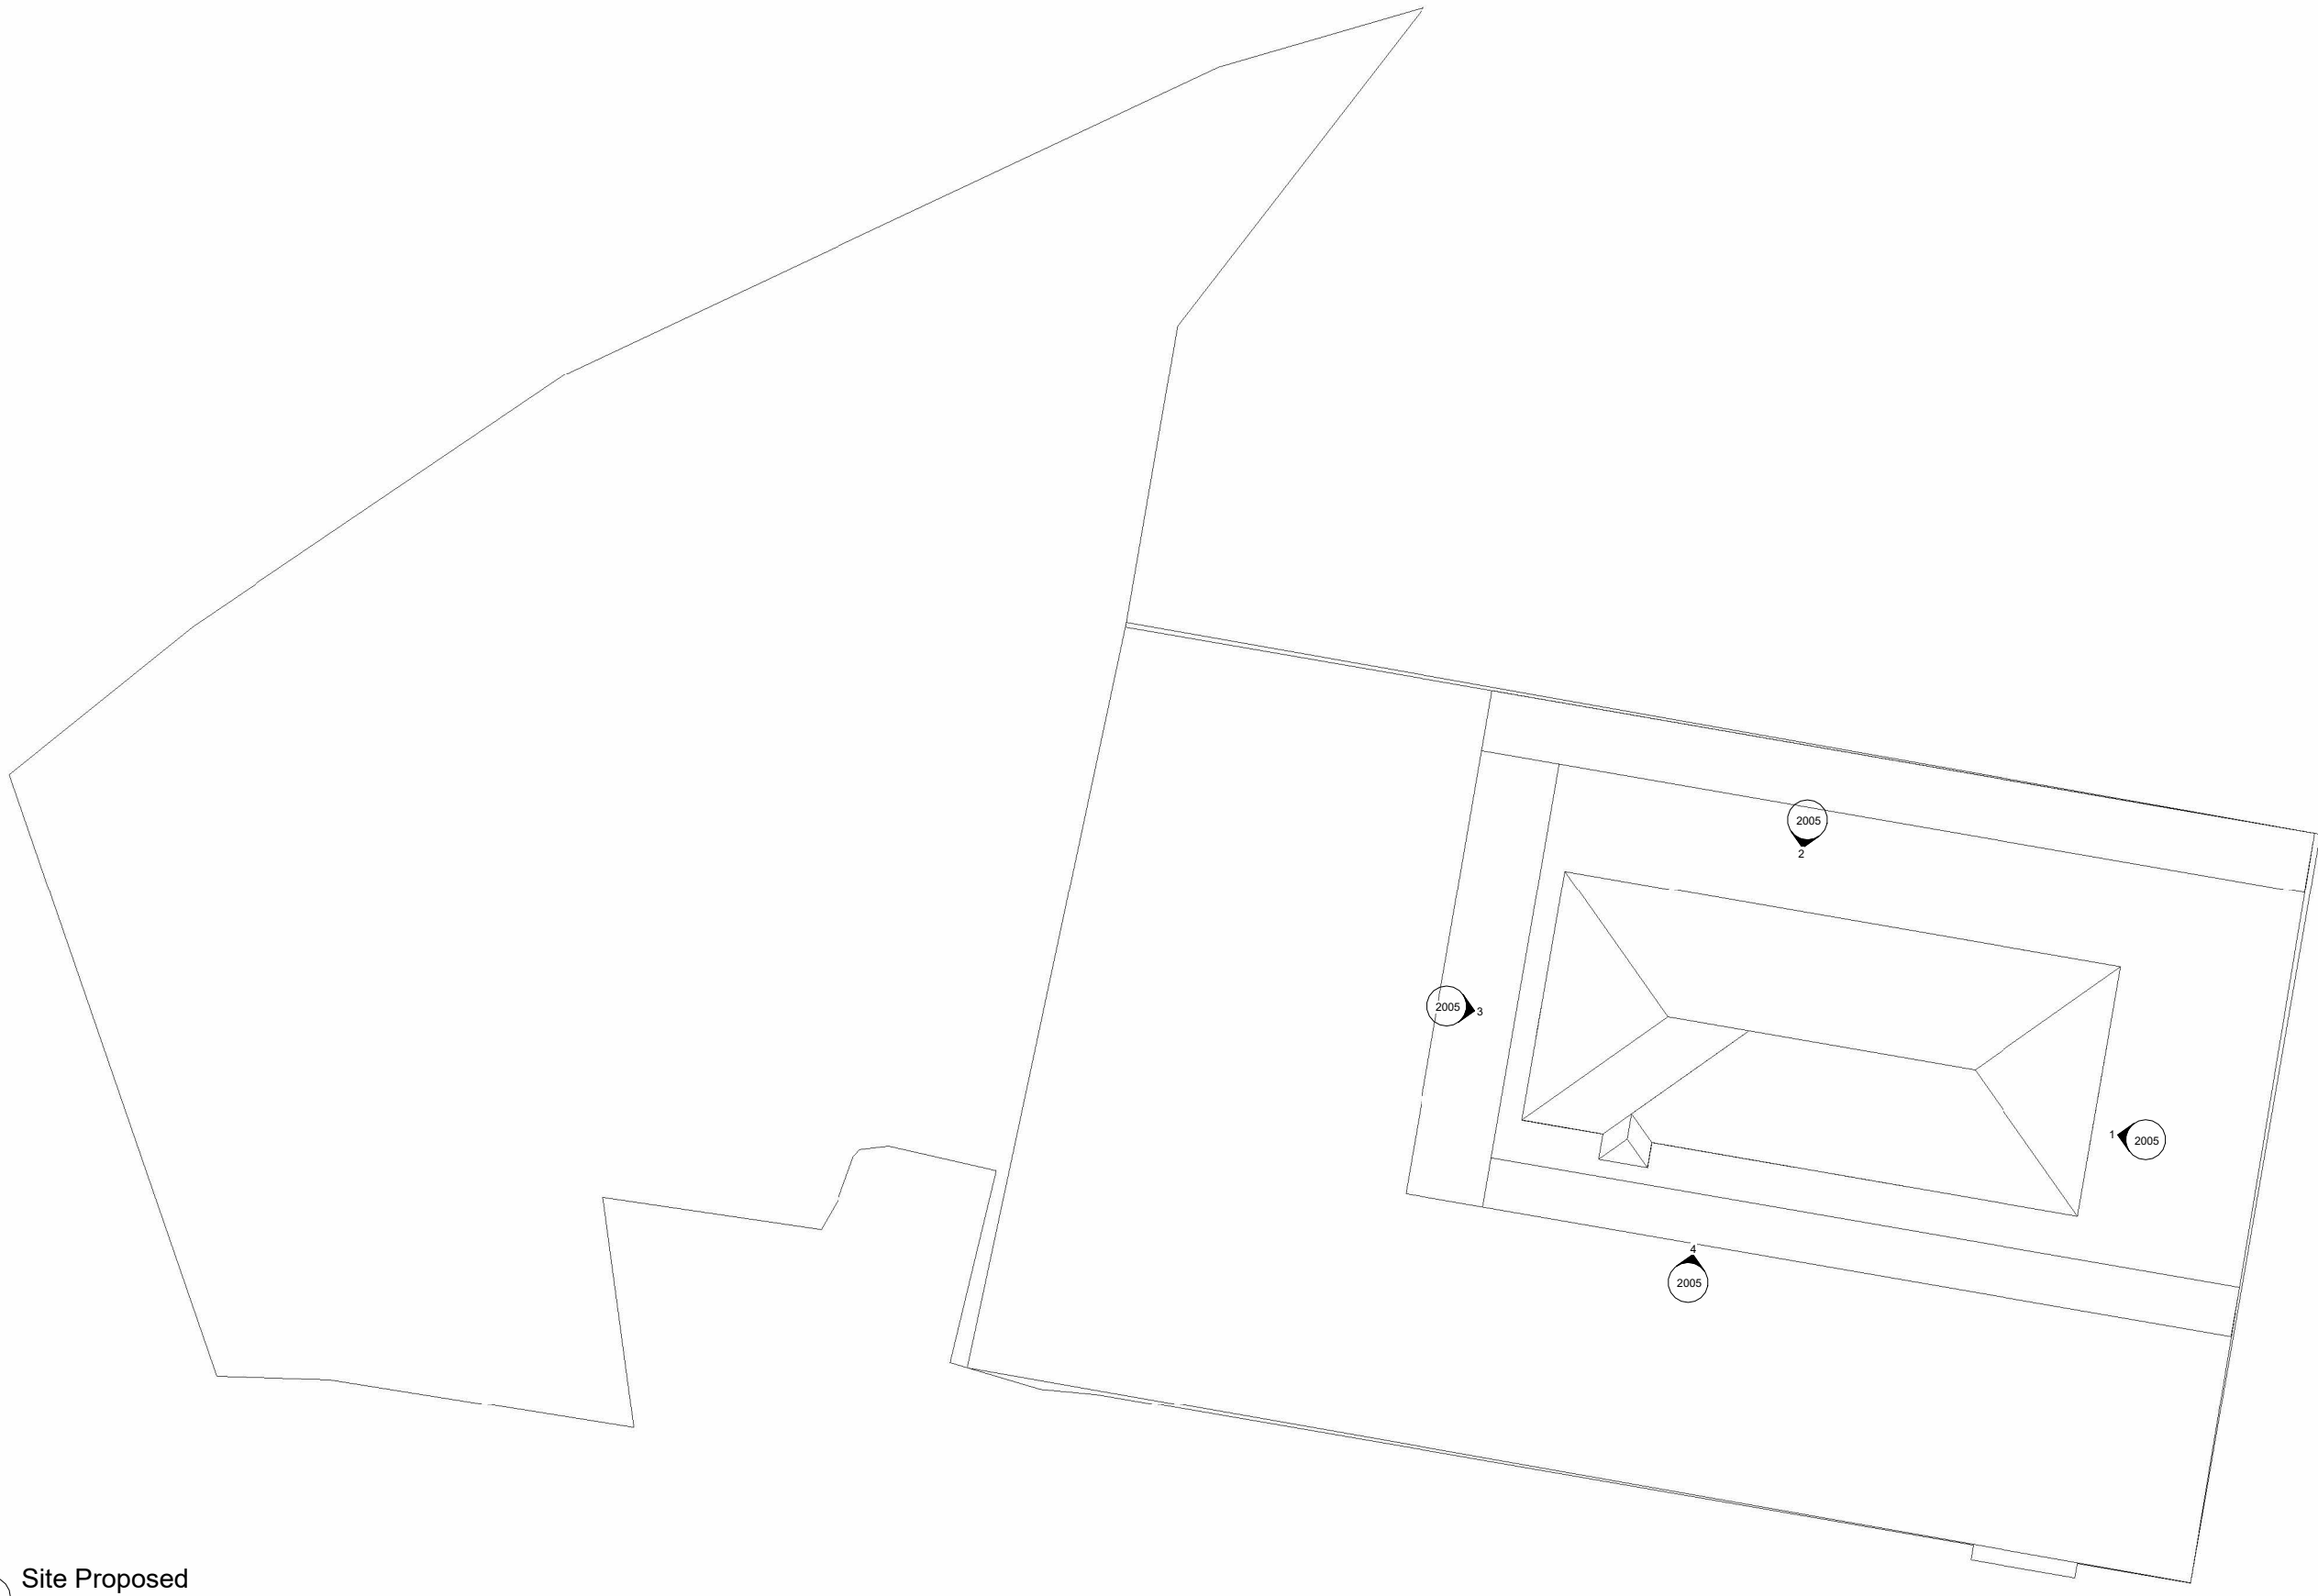

1 Site Proposed
1 : 280


Property Title Glangwili School	Detail Site proposed	Property — Originator — (zone) Functional Breakdown — (Level) Spatial Breakdown — (Type) Form — Discipline — Number — Description — Status — Revision										scale Inderdeep Sidhu	drawn Author	 Prifysgol Cymru Y Drindod Dewi Sant University of Wales Trinity Saint David	(S0) UNCONTROLLED Not to be used as a reference document Check Status Before Quoting	Rev/Date/By Revision
		5010 — UWTSD — XX — XX — D — QS — 2003 — Site proposed — S1 —										date 05/05/23	checked Prifysgol Cymru Y Drindod Dewi Sant University of Wales Trinity Saint David			
		File Path: E:\Phase 2\Ash Assignment numkber2.0006 (2).rvt											Checker SA1 Campus King's Road Swansea SA1 8RD			

- accessible toilet/hygiene facilities
- care taker/maintenance
- Central stock
- Class storage (infant)
- Class storage (reception)
- Classroom lunch/lunch box storage
- Cleaners store
- community store
- Copier/reprographics
- dining chair/table store
- food/science/D&T
- General room
- Head office
- ICT suite
- Infant class 1
- infant class 2
- Kitchen
- Library
- Main hall (for dining)
- other pupils toilet
- PE Store (adjacent to hall)
- PE Store (external)
- Reception/entrance
- reception class
- reception toilet
- SENco/MI/Group room
- servery
- Sick bay
- Small group room
- Specialist room
- Staff room
- Staff toilet
- Staging/appliance store

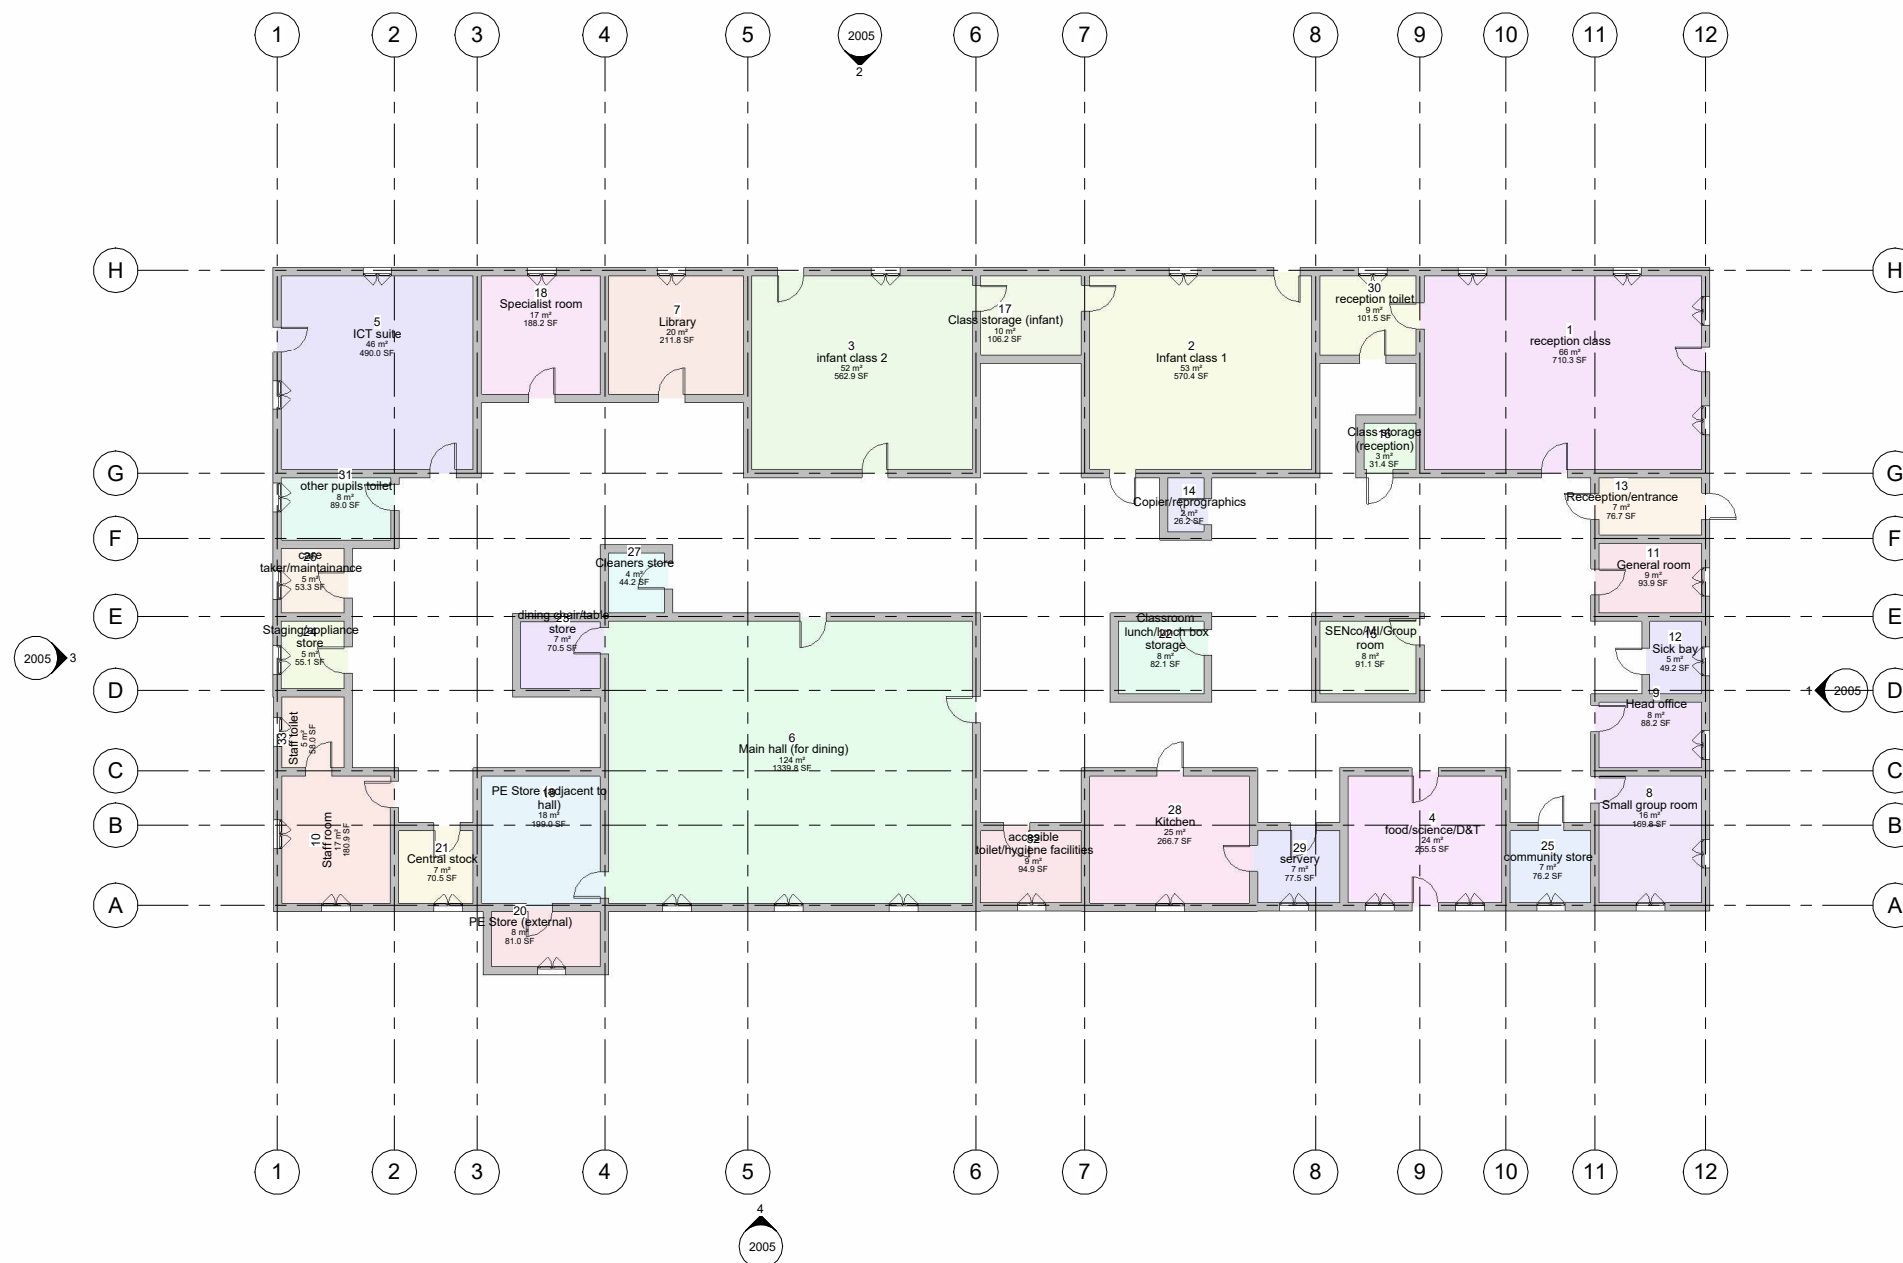


① Level 0
1 : 120


Property Title	Detail	Property — Originator — (zone) Functional Breakdown — (Level) Spatial Breakdown — (Type) Form — Discipline — Number — Description — Status — Revision	scale	drawn	 Prifysgol Cymru Y Drindod Dewi Sant University of Wales Trinity Saint David	(S0) UNCONTROLLED Not to be used as a reference document Check Status Before Quoting	RevDateBy Revision	
Glangwili School	Ground floor proposed	5010 — UWTS — XX — XX — D — QS — 2004 — Ground floor proposed — S1 —	date	checked				Prifysgol Cymru Y Drindod Dewi Sant University of Wales Trinity Saint David
		File Path: E:\Phase 2\Ash Assignment numkber 2.0006 (2).rvt	05/05/23	Checker				SAT Campus North Road Swansea SA1 1DQ

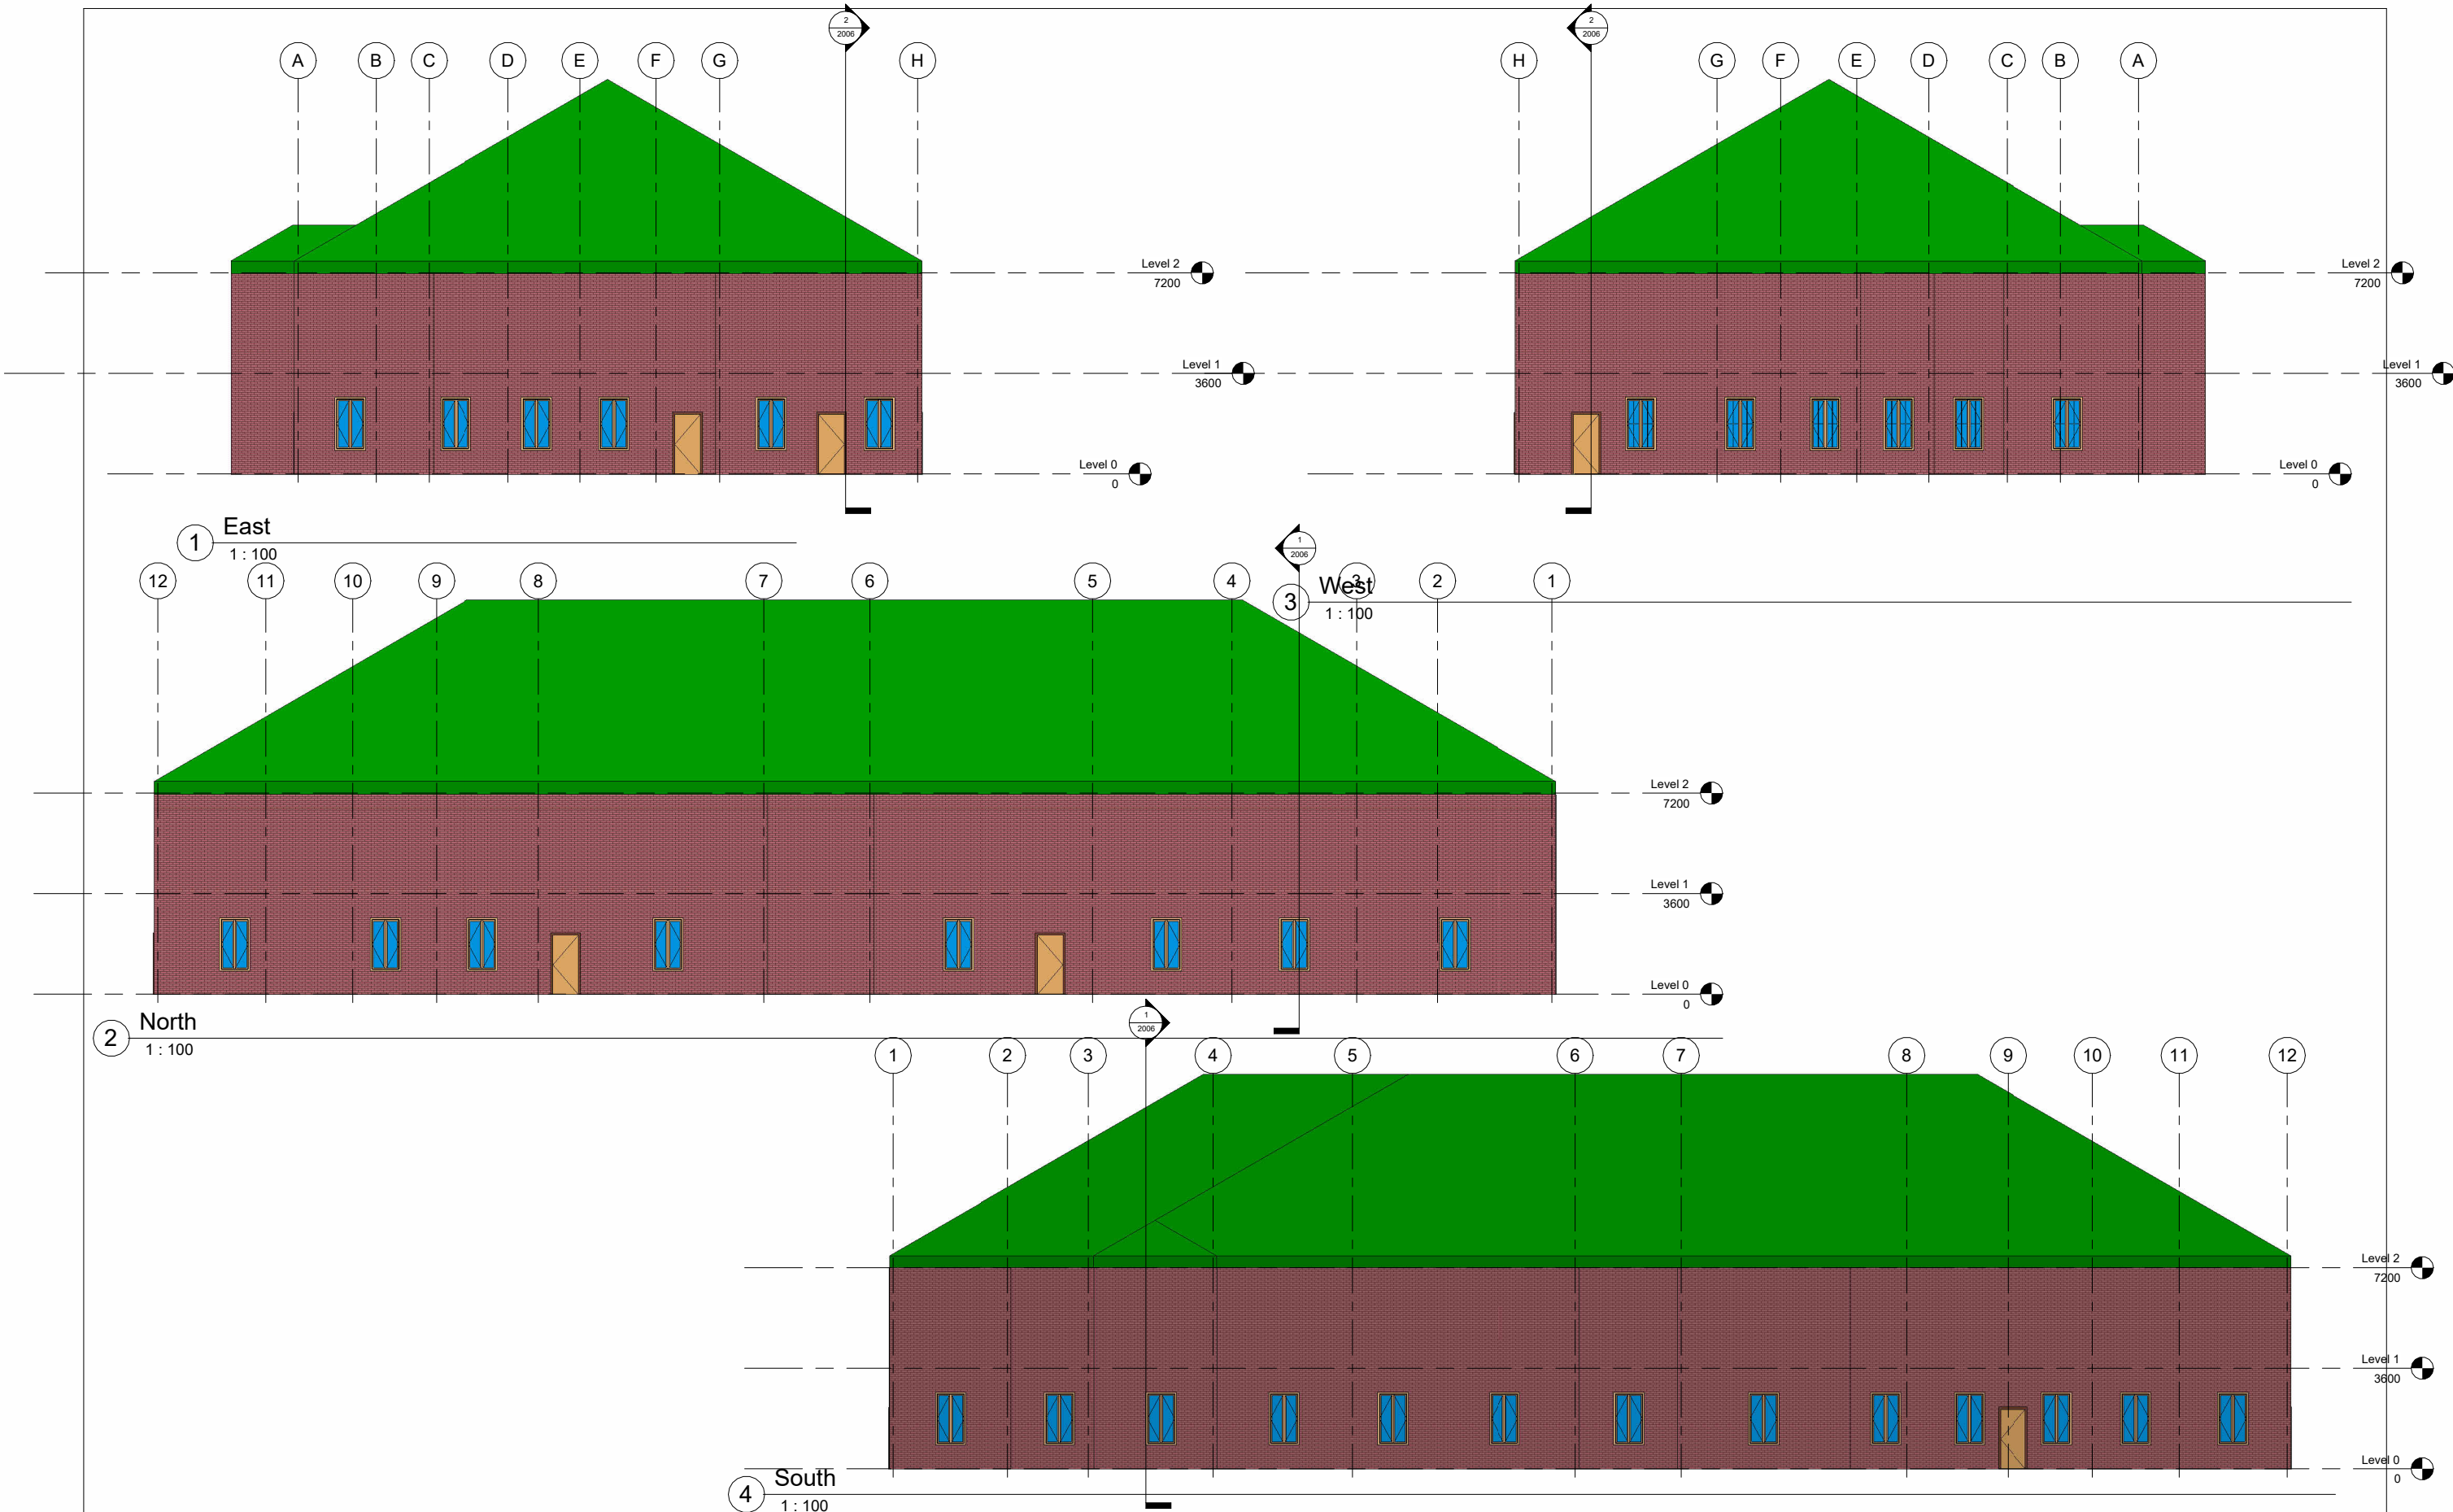

Property Title Glangwili School	Detail Elevations	Property — Originator — (zone) Functional Breakdown — (Level) Spatial Breakdown — (Type) Form — Discipline — Number — Description — Status — Revision										scale Inderdeep Sidhu	drawn Author	 Prifysgol Cymru Y Drindod Dewi Sant University of Wales Trinity Saint David	(S0) UNCONTROLLED Not to be used as a reference document Check Status Before Quoting	Rev/Date/By Revision
		5010 — UWTSD — XX — XX — D — QS — 2005 — Elevations — S1 —										date 05/05/23	checked Prifysgol Cymru Y Drindod Dewi Sant University of Wales Trinity Saint David			
		File Path: E:\Phase 2\Ash Assignment numkber2.0006 (2).rvt											Checker SA1 Campus Kings Road Swansea SA1 8RD			

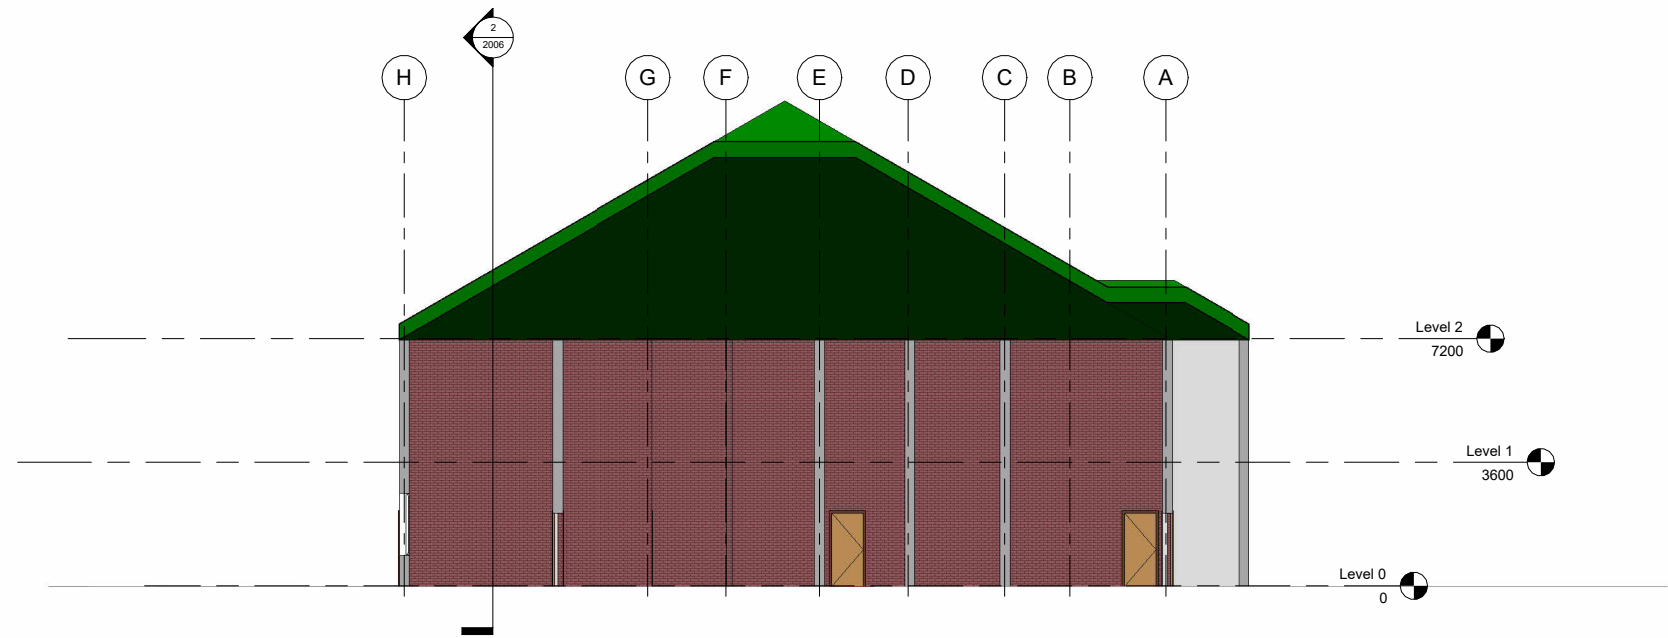


1 Section 1
1 : 100

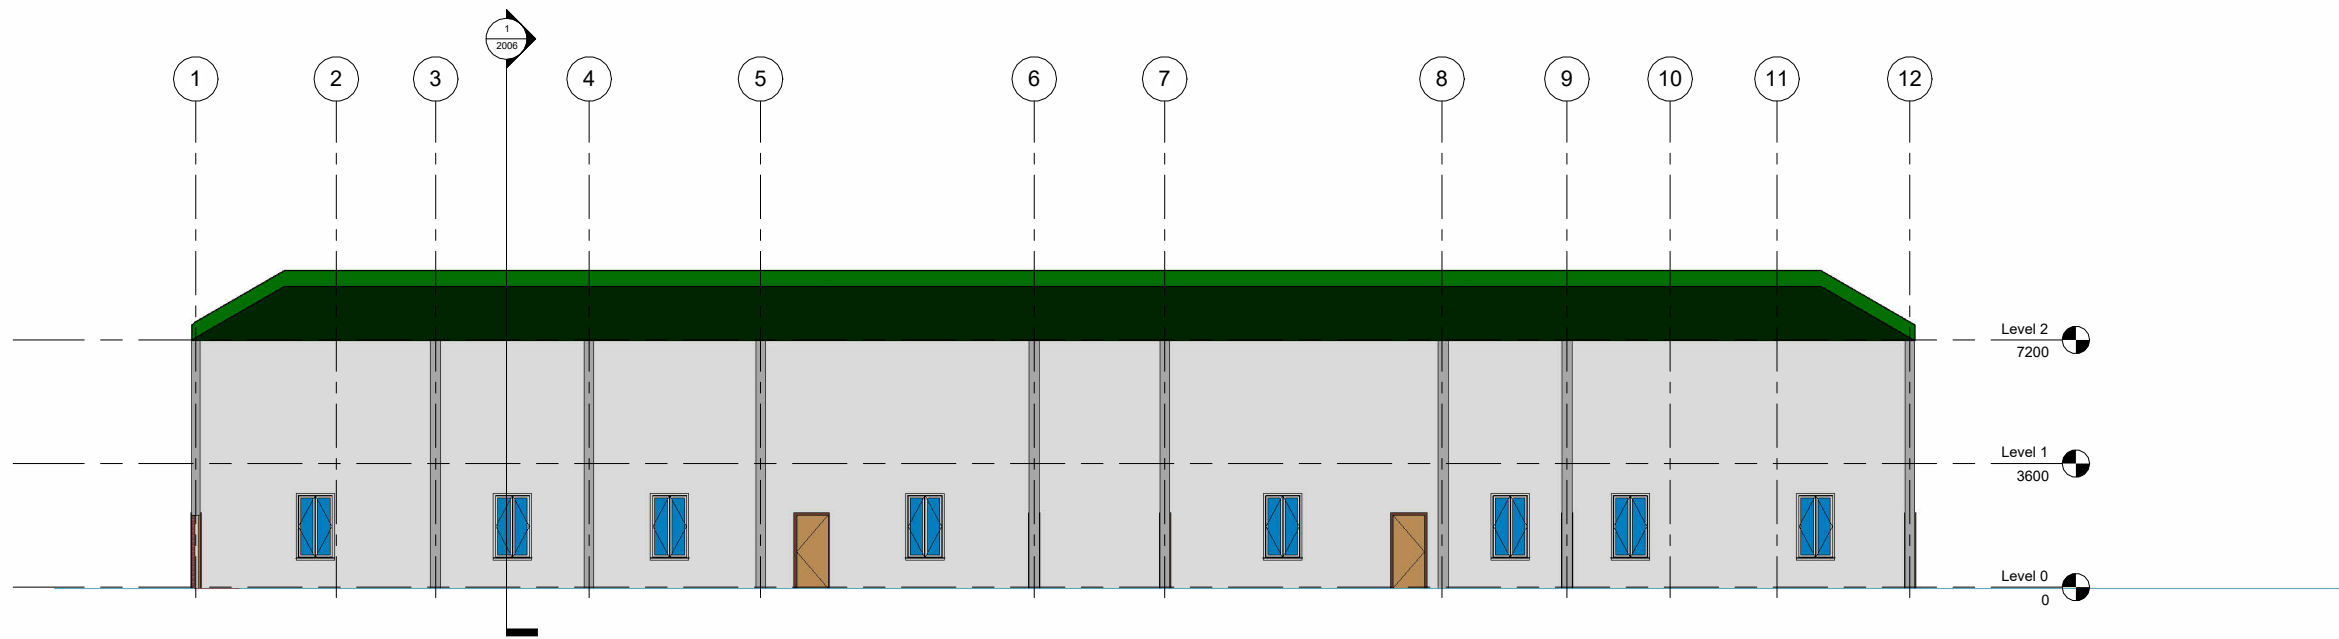


2 Section 2
1 : 100

Property Title Glangwili School	Detail Sections	Property — Originator — (zone) Functional Breakdown — (Level) Spatial Breakdown — (Type) Form — Discipline — Number — Description — Status — Revision										scale Inderdeep Sidhu	drawn Author	 Prifysgol Cymru Y Drindod Dewi Sant University of Wales Trinity Saint David	(S0) UNCONTROLLED Not to be used as a reference document Check Status Before Quoting	Rev/Date/By Revision
		5010 — UWTS — XX — XX — D — QS — 2006 — Sections — S1 —										date 05/05/23	checked Prifysgol Cymru Y Drindod Dewi Sant University of Wales Trinity Saint David			
		File Path: E:\Phase 2\Ash Assignment numkber2.0006 (2).rvt											Checker SA1 Campus Kings Road Swansea SA1 8RD			

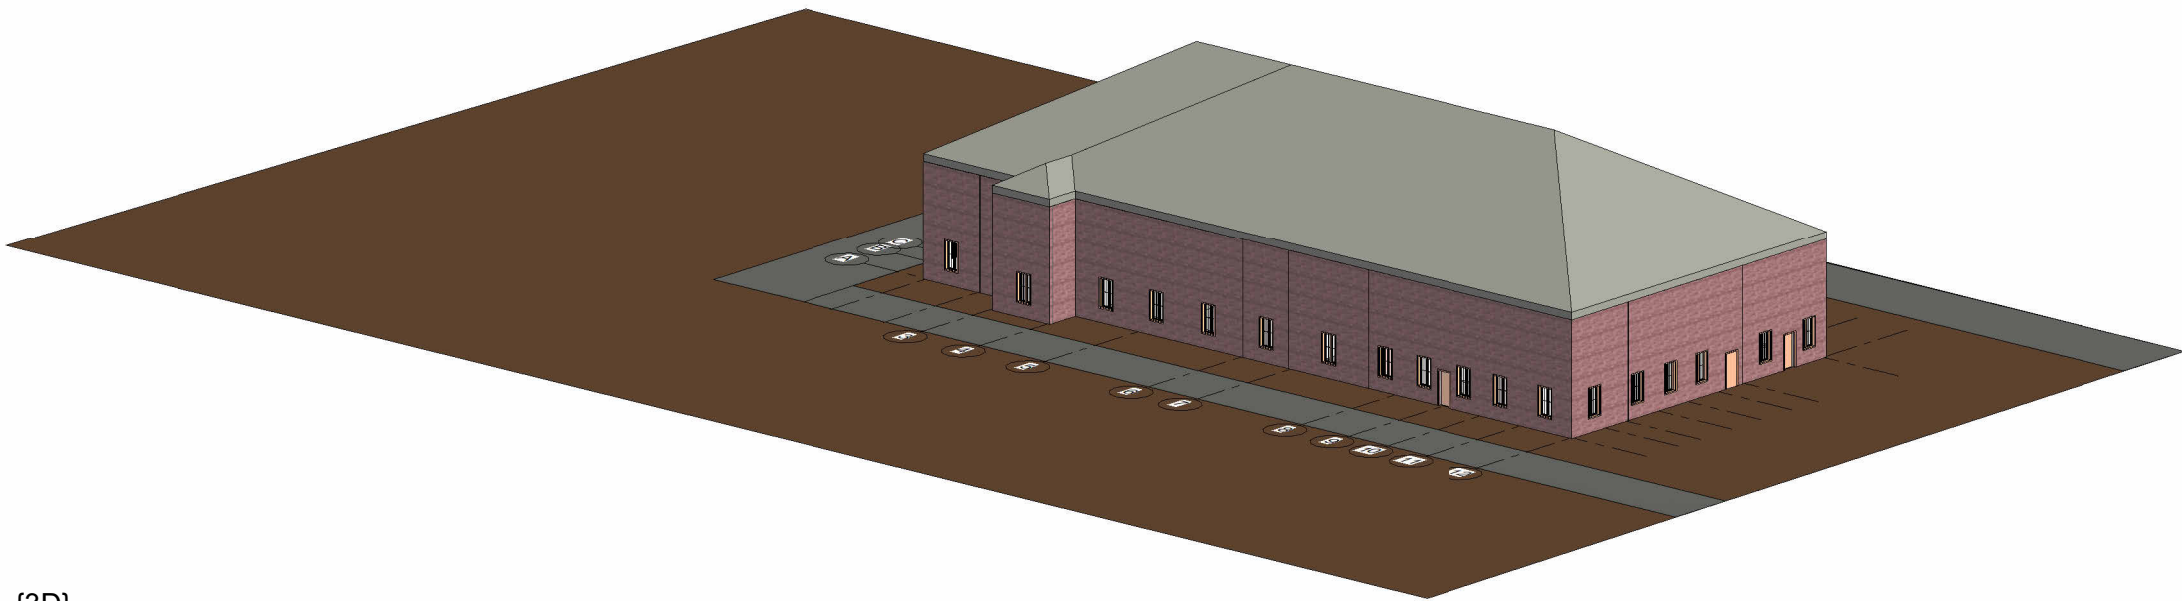


1 {3D}


Property Title Glangwili School	Detail 3D Visualisation	Property — Originator — (zone) Functional Breakdown — (Level) Spatial Breakdown — (Type) Form — Discipline — Number — Description — Status — Revision	scale Inderdeep Sidhu	drawn Author	 Prifysgol Cymru Y Drindod Dewi Sant University of Wales Trinity Saint David	(S0) UNCONTROLLED Not to be used as a reference document Check Status Before Quoting	Rev/Date/By Revision
		5010 — UWTSD — XX — XX — D — QS — 2007 — 3D Visualisation — S1 —	date 05/05/23	checked Prifysgol Cymru Y Drindod Dewi Sant University of Wales Trinity Saint David			
		File Path: E:\Phase 2\Ash Assignment number2.0006 (2).rvt		Checker SA1 Campus Kings Road Swansea SA1 8RD			

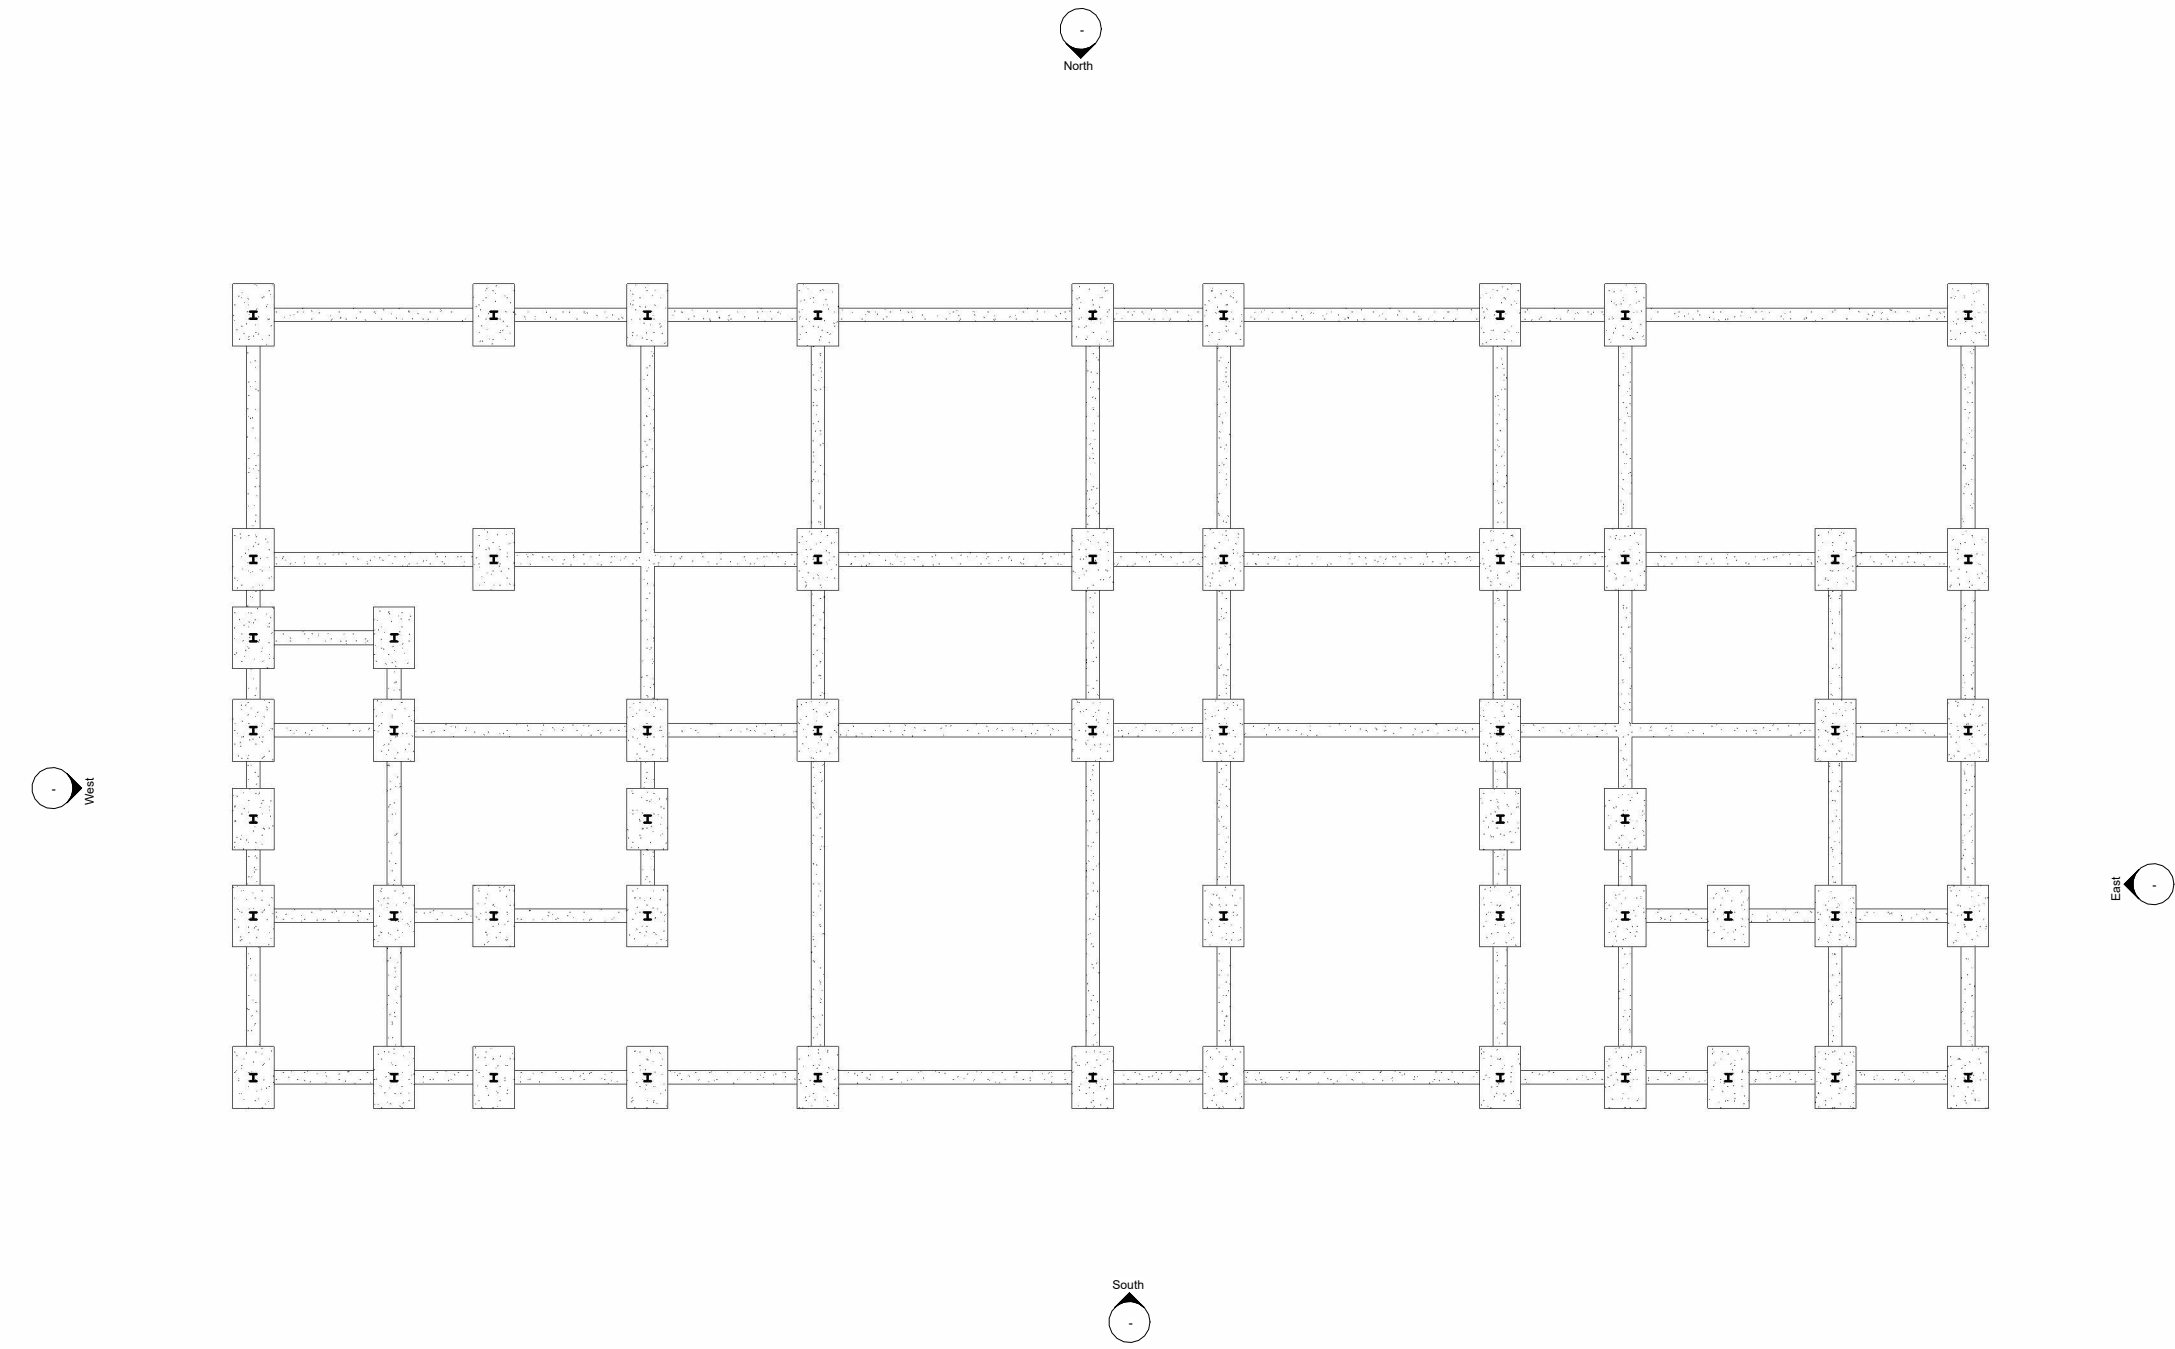


1 Foundation
1 : 100

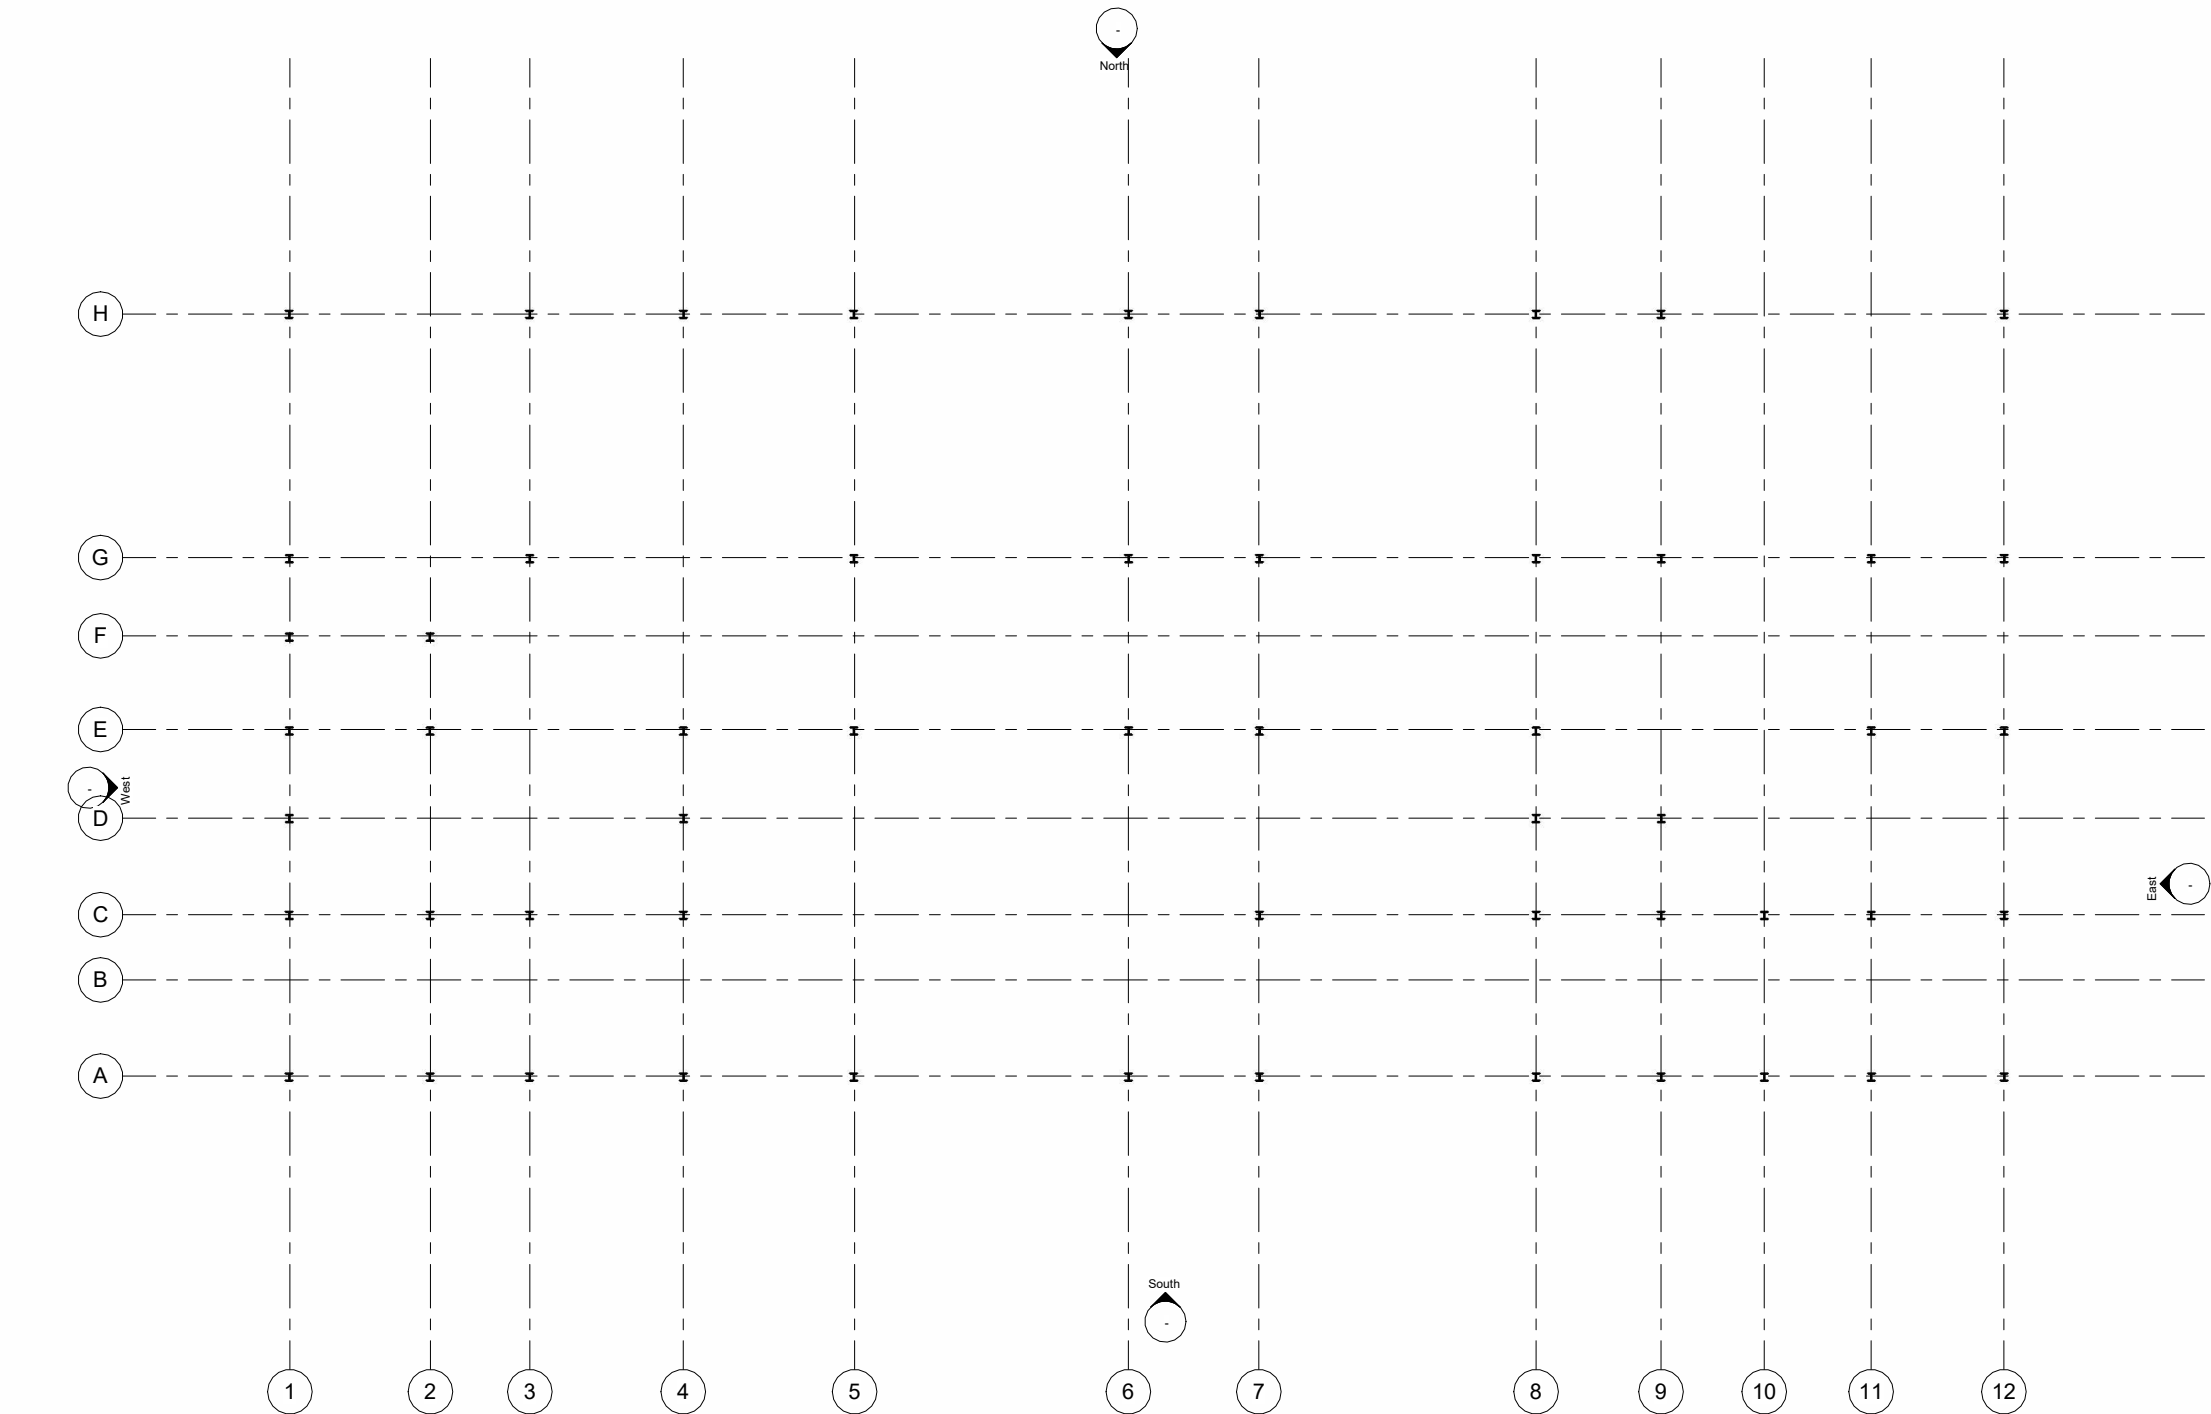

1 column layout
1 : 100

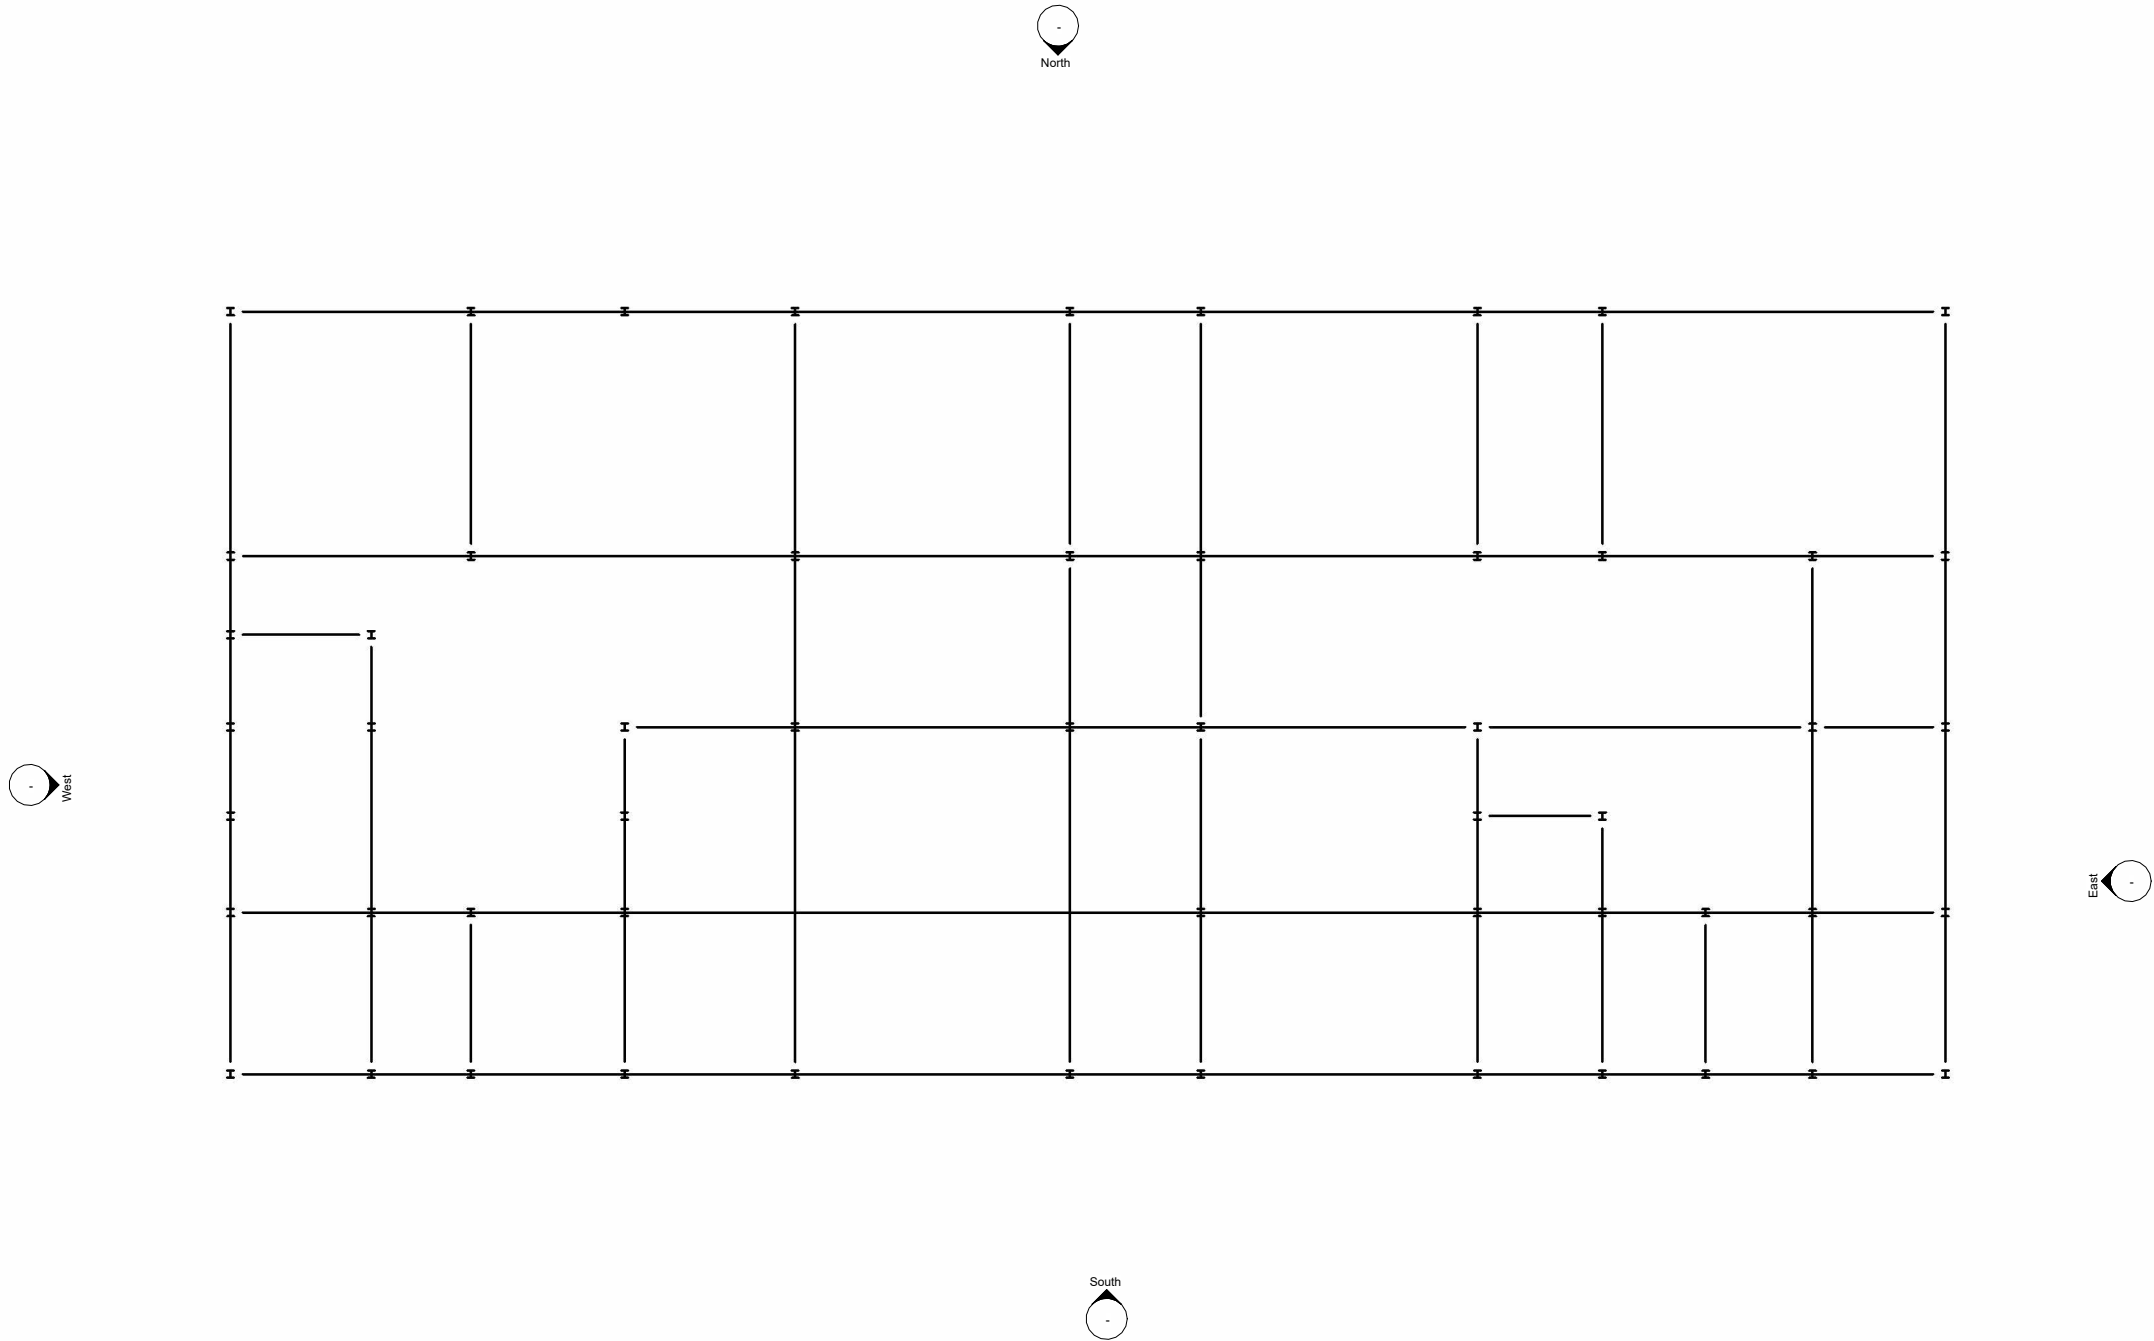

1 Beam layout
1 : 100

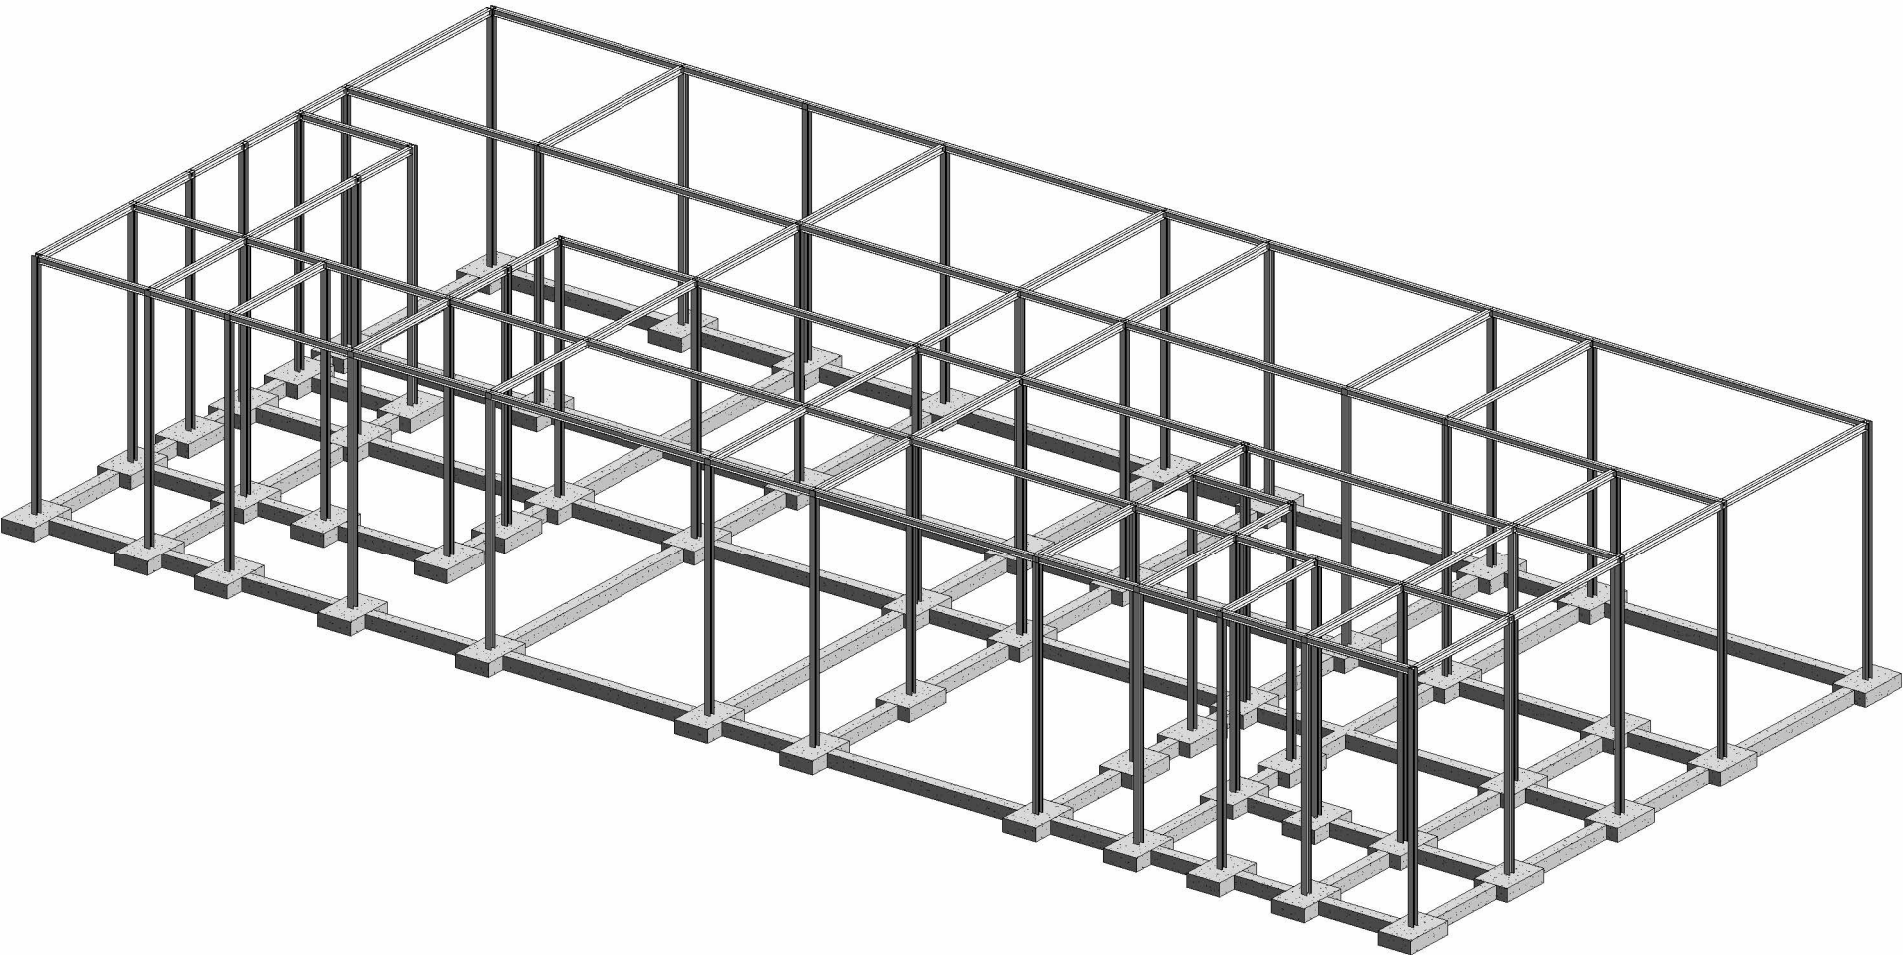

1 {3D}