

1

Ground Floor Proposed


1 : 200

Property Title Ysgol Y Twyn	Detail Ground Floor Proposed Plan	Property Originator (zone) Functional Breakdown (Level) Spatial Breakdown (Type) Form Discipline Number Description Status Revision	scale 1 : 200
		5016 — — XX — — DesignerG001 — Ground Floor Proposed Plan — Proposed —	date
		File Path: C:\Users\robyn\OneDrive\Documents\YsgolYTwyn_A_Architectural.rvt	04/21/26

1

Elevation 2 - a

1 : 200

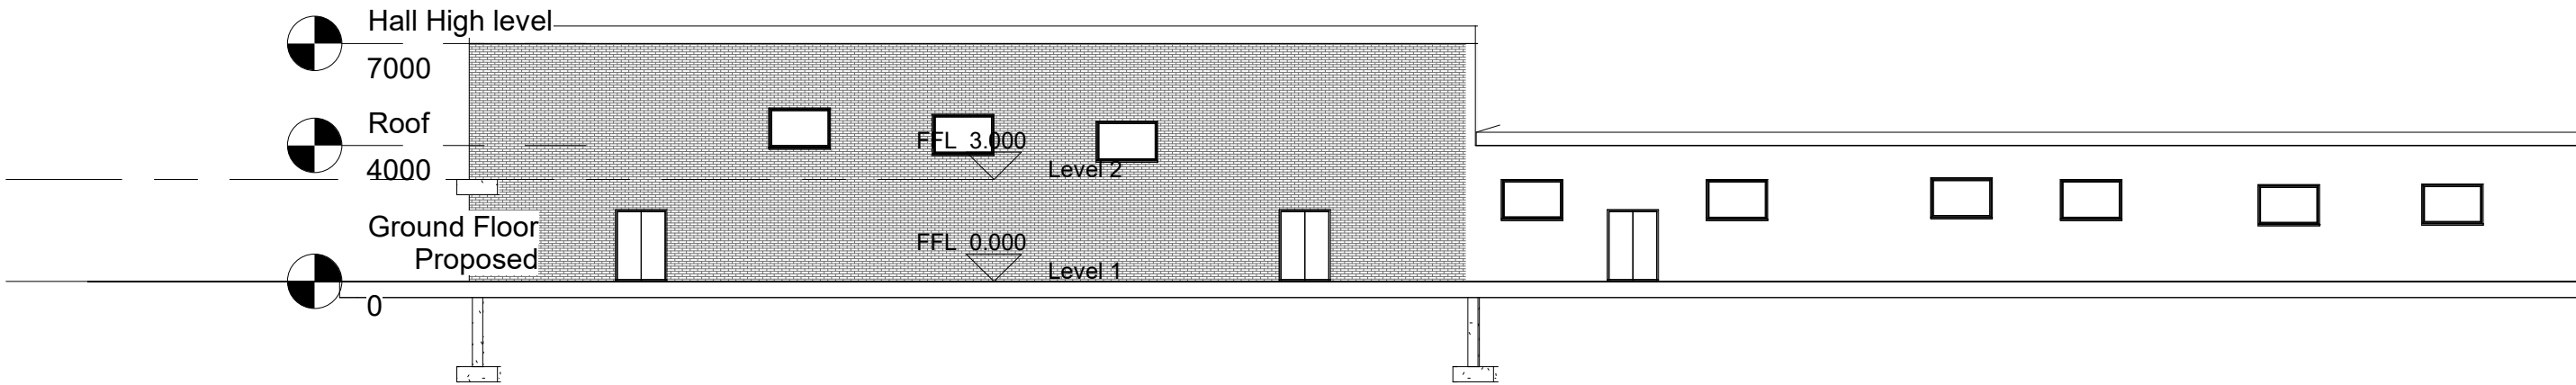

2

Elevation 4 - a

1 : 200


Property Title
Ysgol Y Twyn

Detail
Elevations

Property	Originator	(zone) Functional Breakdown	(Level) Spatial Breakdown	(Type) Form	Discipline	Number	Description	Status	Revision
5016	—	XX	—	—	Designer	G002	Elevations	Proposed	—
File Path: C:\Users\robyn\OneDrive\Documents\YsgolYTwyn_A_Architectural.rvt									

scale
1 : 200

date
04/24/26

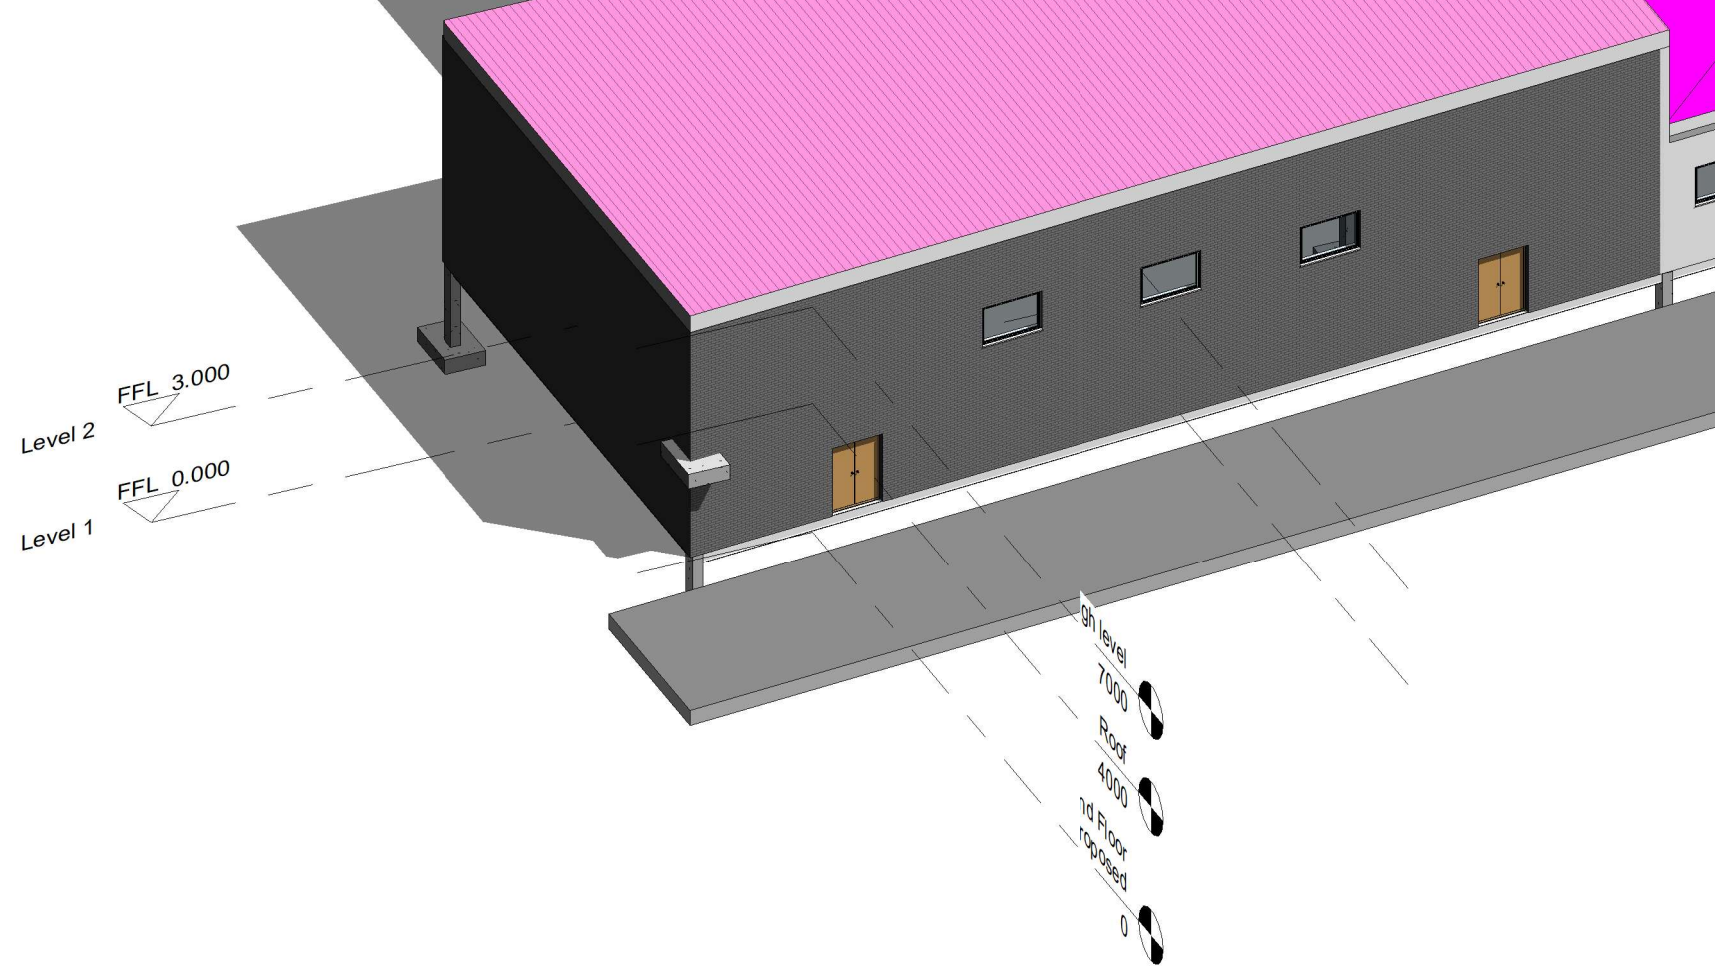

1 {3D}

Property Title
Ysgol Y Twyn

Detail
3D Views

Property	Originator	(zone) Functional Breakdown	(Level) Spatial Breakdown	(Type) Form	Discipline	Number	Description	Status	Revision
5016		XX			Designer	G004	3D Views	Proposed	
File Path: C:\Users\robyn\OneDrive\Documents\YsgolYTwyn_A_Architectural.rvt									04/24/26

scale
date

