



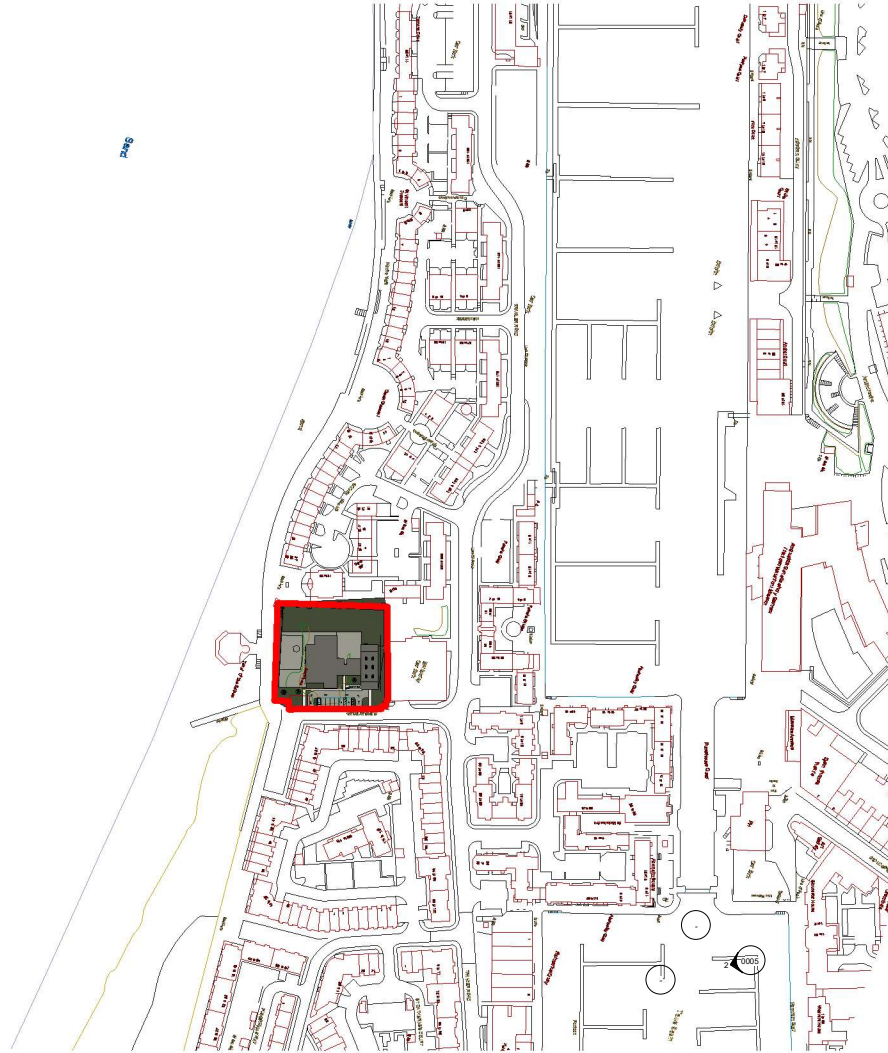


1 Site Location Plan proposed
1 : 1250

Property Title Ysgol Abertawe	Detail Site Location plan	<table><tr><th>Property</th><th>Originator</th><th>(Drawn) Functional Specification*</th><th>(Surreal) Spatial Framework*</th><th>(Type) Form</th><th>Discipline</th><th>Number</th><th>Description</th><th>Status</th><th>Revision</th></tr><tr><td>5010</td><td>UWTSD</td><td>XX</td><td>zz</td><td>M</td><td>CM</td><td>0001</td><td>Site Location plan</td><td>SO</td><td></td></tr></table>										Property	Originator	(Drawn) Functional Specification*	(Surreal) Spatial Framework*	(Type) Form	Discipline	Number	Description	Status	Revision	5010	UWTSD	XX	zz	M	CM	0001	Site Location plan	SO		<table><tr><td>scale</td><td>drawn</td></tr><tr><td>1 : 1250</td><td>S. Leach</td></tr></table>	scale	drawn	1 : 1250	S. Leach	Prifysgol Cymru Y Drindod Dewi Sant University of Wales Trinity Saint David	(S0) UNCONTROLLED Not to be used as a reference document Check Status Before Quoting	Revision Drawn
		Property	Originator	(Drawn) Functional Specification*	(Surreal) Spatial Framework*	(Type) Form	Discipline	Number	Description	Status	Revision																												
		5010	UWTSD	XX	zz	M	CM	0001	Site Location plan	SO																													
scale	drawn																																						
1 : 1250	S. Leach																																						
<table><tr><td>date</td><td>checked</td></tr><tr><td>21/04/22</td><td>Checker</td></tr></table>	date	checked	21/04/22	Checker																																			
date	checked																																						
21/04/22	Checker																																						
File Path: C:\Users\2004817\OneDrive - University of Wales Trinity Saint David\Assignment LEVEL 5.rvt																																							

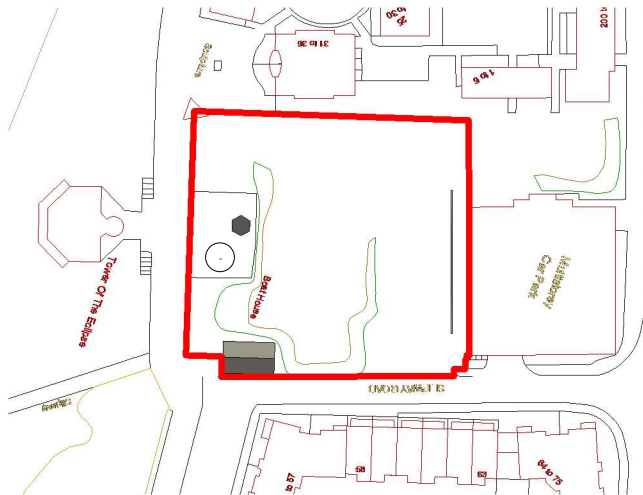

1 Site Existing
1 : 500

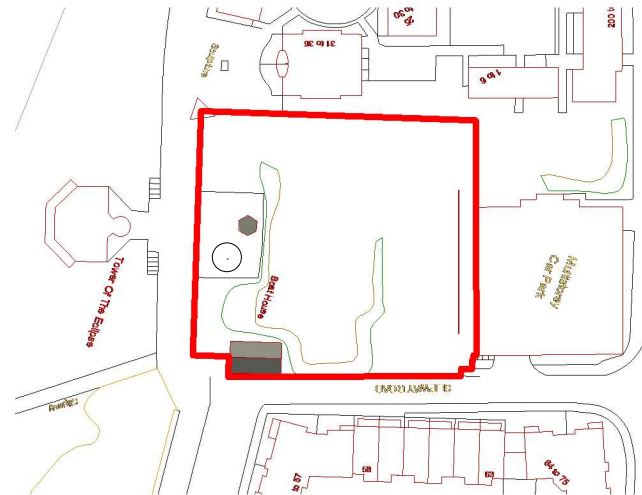

2 Site Existing With
Demolition Plan
1 : 500

Property Title Ysgol Abertawe	Detail Site with Demo	Property ___ Originator ___ (zone) ___ (level) ___ (Type) ___ Discipline ___ Number ___ Description ___ Status ___ Revision ___ Functional Breakdown**									Scale 1 : 500	Drawn Author	 Prifysgol Cymru Y Drindod Dewi Sant University of Wales Trinity Saint David	(S0) UNCONTROLLED Not to be used as a reference document Check Status Before Quoting	Revised
		5010 ___ UWTS0D ___ XX ___ zz ___ M ___ CM ___ 0002 ___ Site with ___ SO ___ Demo	date checked	Checker											
		File Path: C:\Users\2004817\OneDrive - University of Wales Trinity Saint David\Assignment LEVEL: 5.rvt	26/04/22												

File Path: C:\Users\2004817\OneDrive - University of Wales Trinity Saint David\Assignment LEVEL 5.rvt

date
26/04/22

Author

Checked

Checker

Scale

Author

Checked

Checker

Scale



1 Site Works Plan
1 : 500


Property Title Ysgol Abertawe	Detail Works Plan	Property Originator Drawn Level (Type) Discipline Number Description Status Revision 5010 — UWTSD — XX — zz — M — CM — 0003 — Works Plan — SO — File Path: C:\Users\2004817\OneDrive - University of Wales Trinity Saint David\Assignment LEVEL: 5.rvt								scale 1 : 500	drawn S. Leach	Prifysgol Cymru Y Drindod Dewi Sant University of Wales Trinity Saint David	(S0) UNCONTROLLED Not to be used as a reference document Check Status Before Quoting	Revised
		date 21/04/22	checked Prifysgol Cymru Y Drindod Dewi Sant University of Wales Trinity Saint David											
			Checker Sgt. C. Jones											
			Revised											




① East
1 : 100



② North
1 : 100




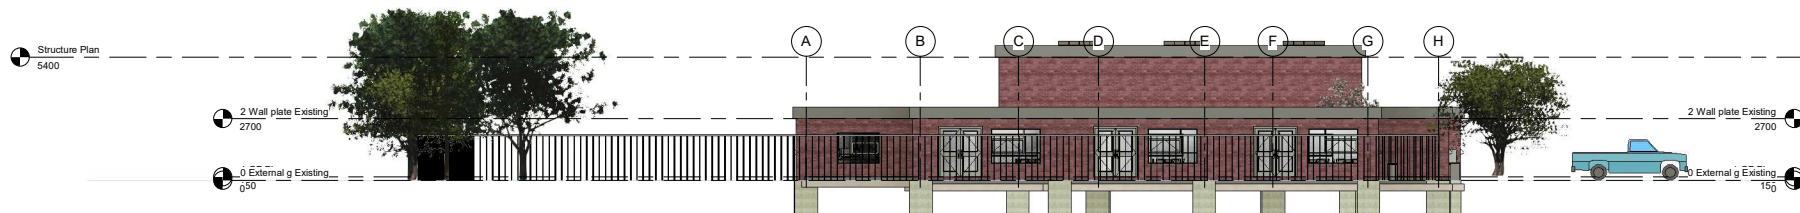


③ South
1 : 100

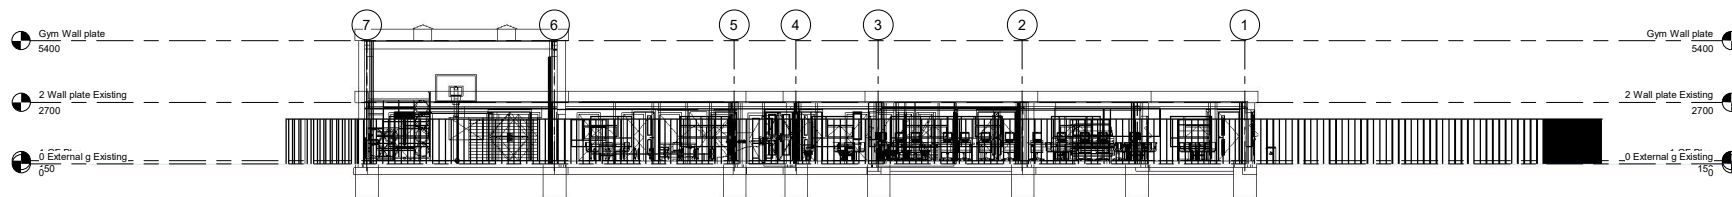


④ West
1 : 100


Property Title Ysgol Abertawe	Detail Proposed Elevations	Property — Originator — Drawn (Level) Functional Specification — (Type) Form — Discipline — Number — Description — Status — Revision										scale 1 : 100	drawn S. Leach	 Prifysgol Cymru Y Drindod Dewi Sant University of Wales Trinity Saint David	(S0) UNCONTROLLED Not to be used as a reference document Check Status Before Quoting	Reviewed Date
		5010 — UWTSD — XX — zz — M — CM — 0005 — Proposed Elevations — SO —										date	checked			
		File Path: C:\Users\2004817\OneDrive - University of Wales Trinity Saint David\Assignment LEVEL 5.rvt										21/04/22	Checker			

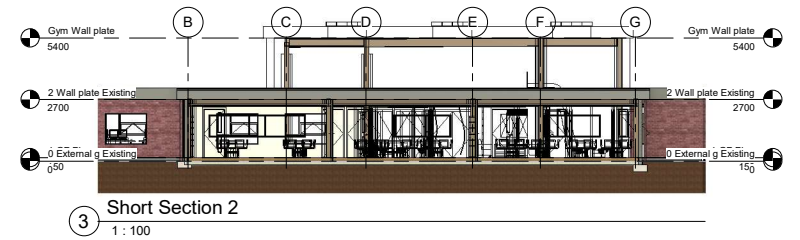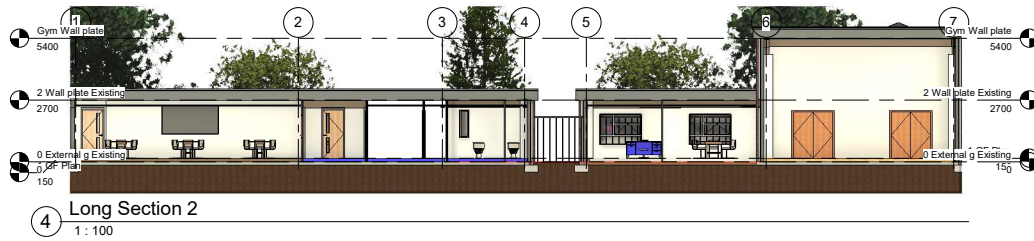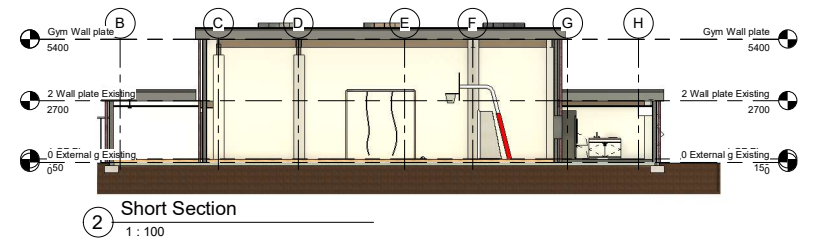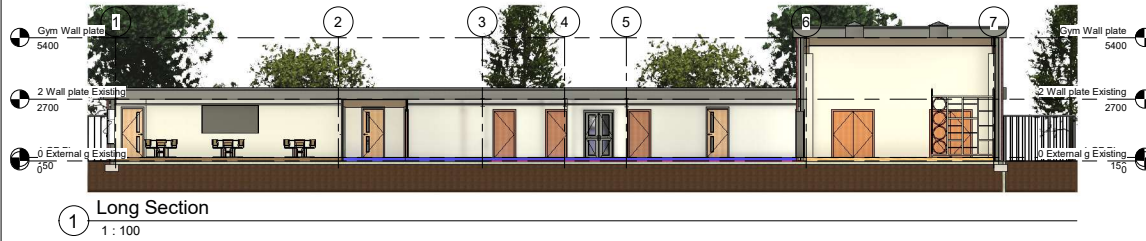


Property Title	Detail	Property __ Originator __ (zone) (level) (Type) __ Discipline __ Number __ Description __ Status __ Revision __ 5010 __ UWTSD __ XX __ zz __ M __ CM __ 0006 __ Proposed Sections __ SO __ File Path: C:\Users\2004817\OneDrive - University of Wales Trinity Saint David\Assignment LEVEL 5.rvt	Scale 1 : 100	Drawn S. Leach	 Prifysgol Cymru Y Drindod Dewi Sant University of Wales Trinity Saint David	(S0) UNCONTROLLED Not to be used as a reference document Check Status Before Quoting	Rechecked Revision
Ysgol Abertawe	Proposed Sections	date 21/04/22	Checked Checked				

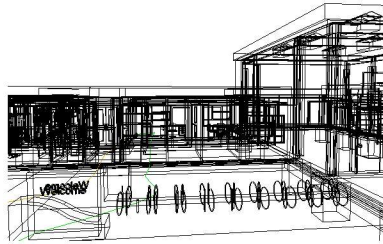


1 Vis Entrance

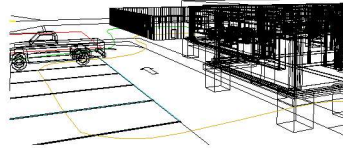


2 Vis Front

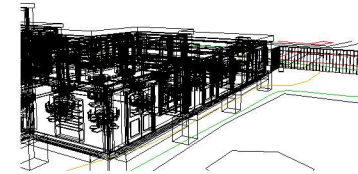


3 Vis Rear of Classrooms

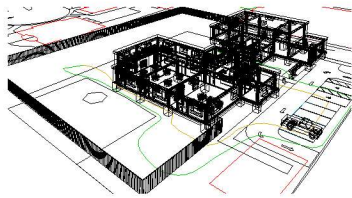


6 Above View

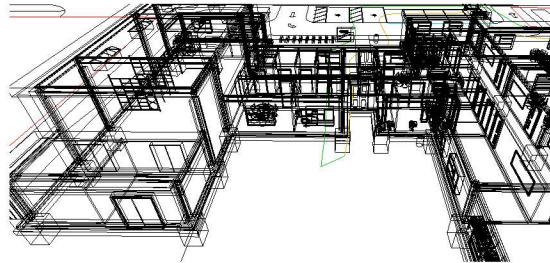


7 Rear Entrance

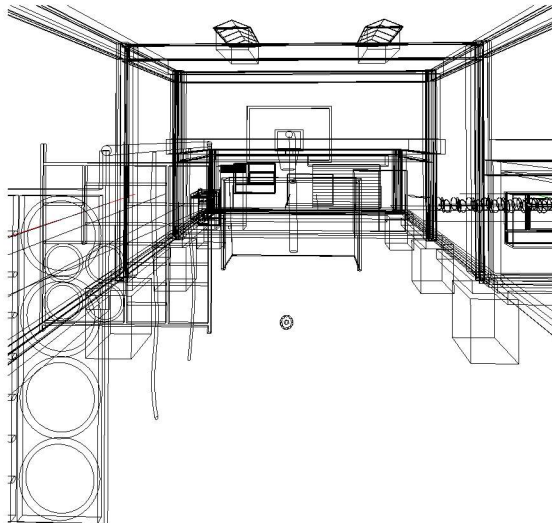

4 Hall View

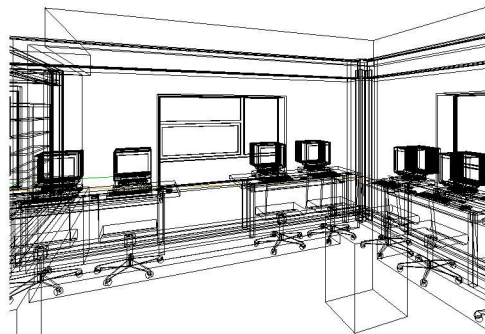

5 ICT Vis

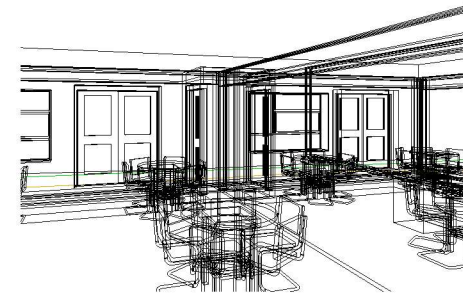

8 Classroom View

Property Title
Ysgol Abertawe

Detail
Proposed
Visualisations

Property	Originator	Drawn	Functional	Submittal	Discipline	Number	Description	Status	Revision
		Drawn	Functional	Submittal	Discipline	Number	Description	Status	Revision
5010	UWTSD	XX	zz	M	CM	0007	Proposed Visualisations	S0	

File Path: C:\Users\2004817\OneDrive - University of Wales Trinity Saint David\Assignment LEVEL 5.rvt

Scale
date
21/04/22


Drawn
S. Leach
checked
Checker

Prifysgol Cymru
Y Drindod Dewi Sant
University of Wales
Trinity Saint David



(S0) UNCONTROLLED
Not to be used as a
reference document
Check Status Before Quoting

Revision

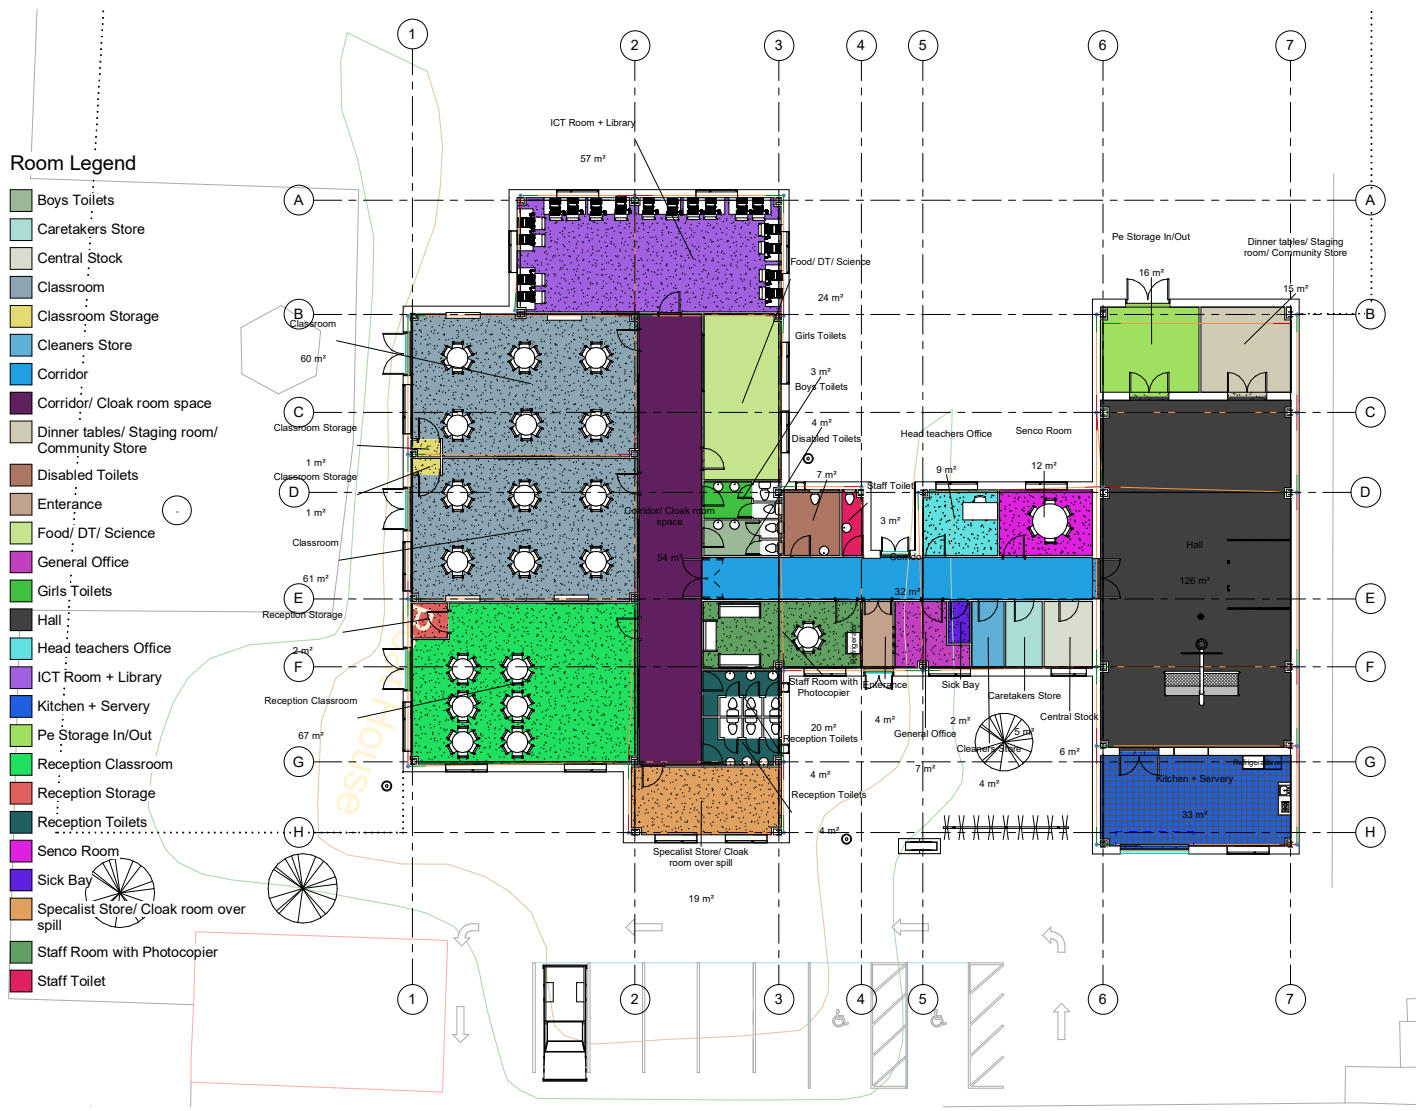

1 1 GF Plan Proposed
1 : 100

Project Name: Ysgol Abertawe

UPRN Code: 5010

Originator Code: UWTSD

Discipline : CM

Drawn By: S. Leach

Checked By: G. Taylor

Date: 26/04/2022

Project Status: SO

ACBA 5010
BIM : LEVEL 5