




Photograph of Existing House

This photograph shows the semi-detached house (RENDLESHAM). It provides visual context for the drawings by showing the overall appearance, roof form, materials, and relationship between the two connected dwellings.


External Wall Build Up 1:10



Internal Wall Build Up

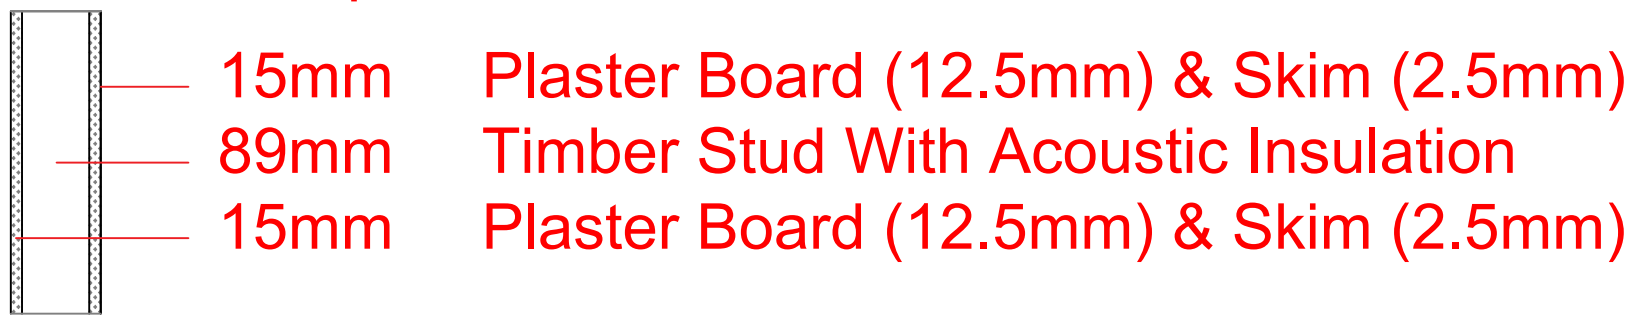


Party Wall Build Up

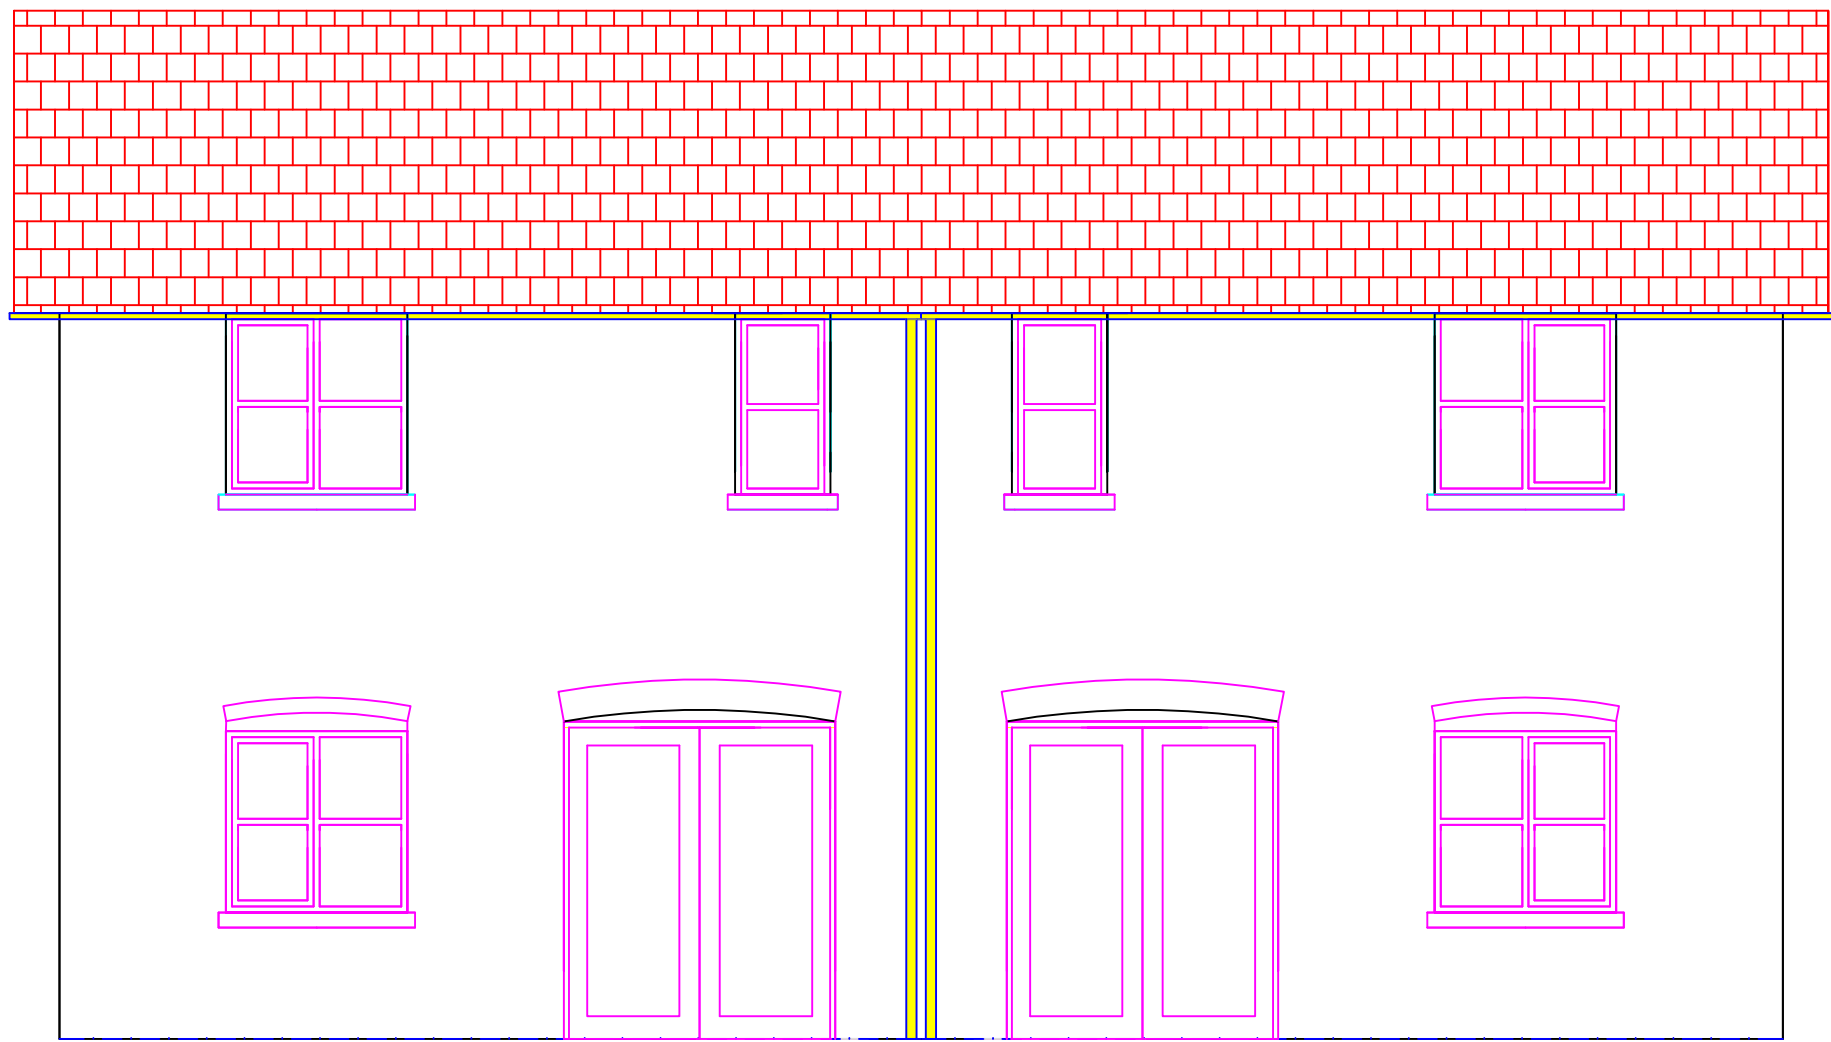


Rear Elevation (Both Houses) 1:50

The rear elevation shows the back view of both houses, indicating window sizes, door openings, and changes in elevation. This drawing helps explain how the house opens onto the rear space.

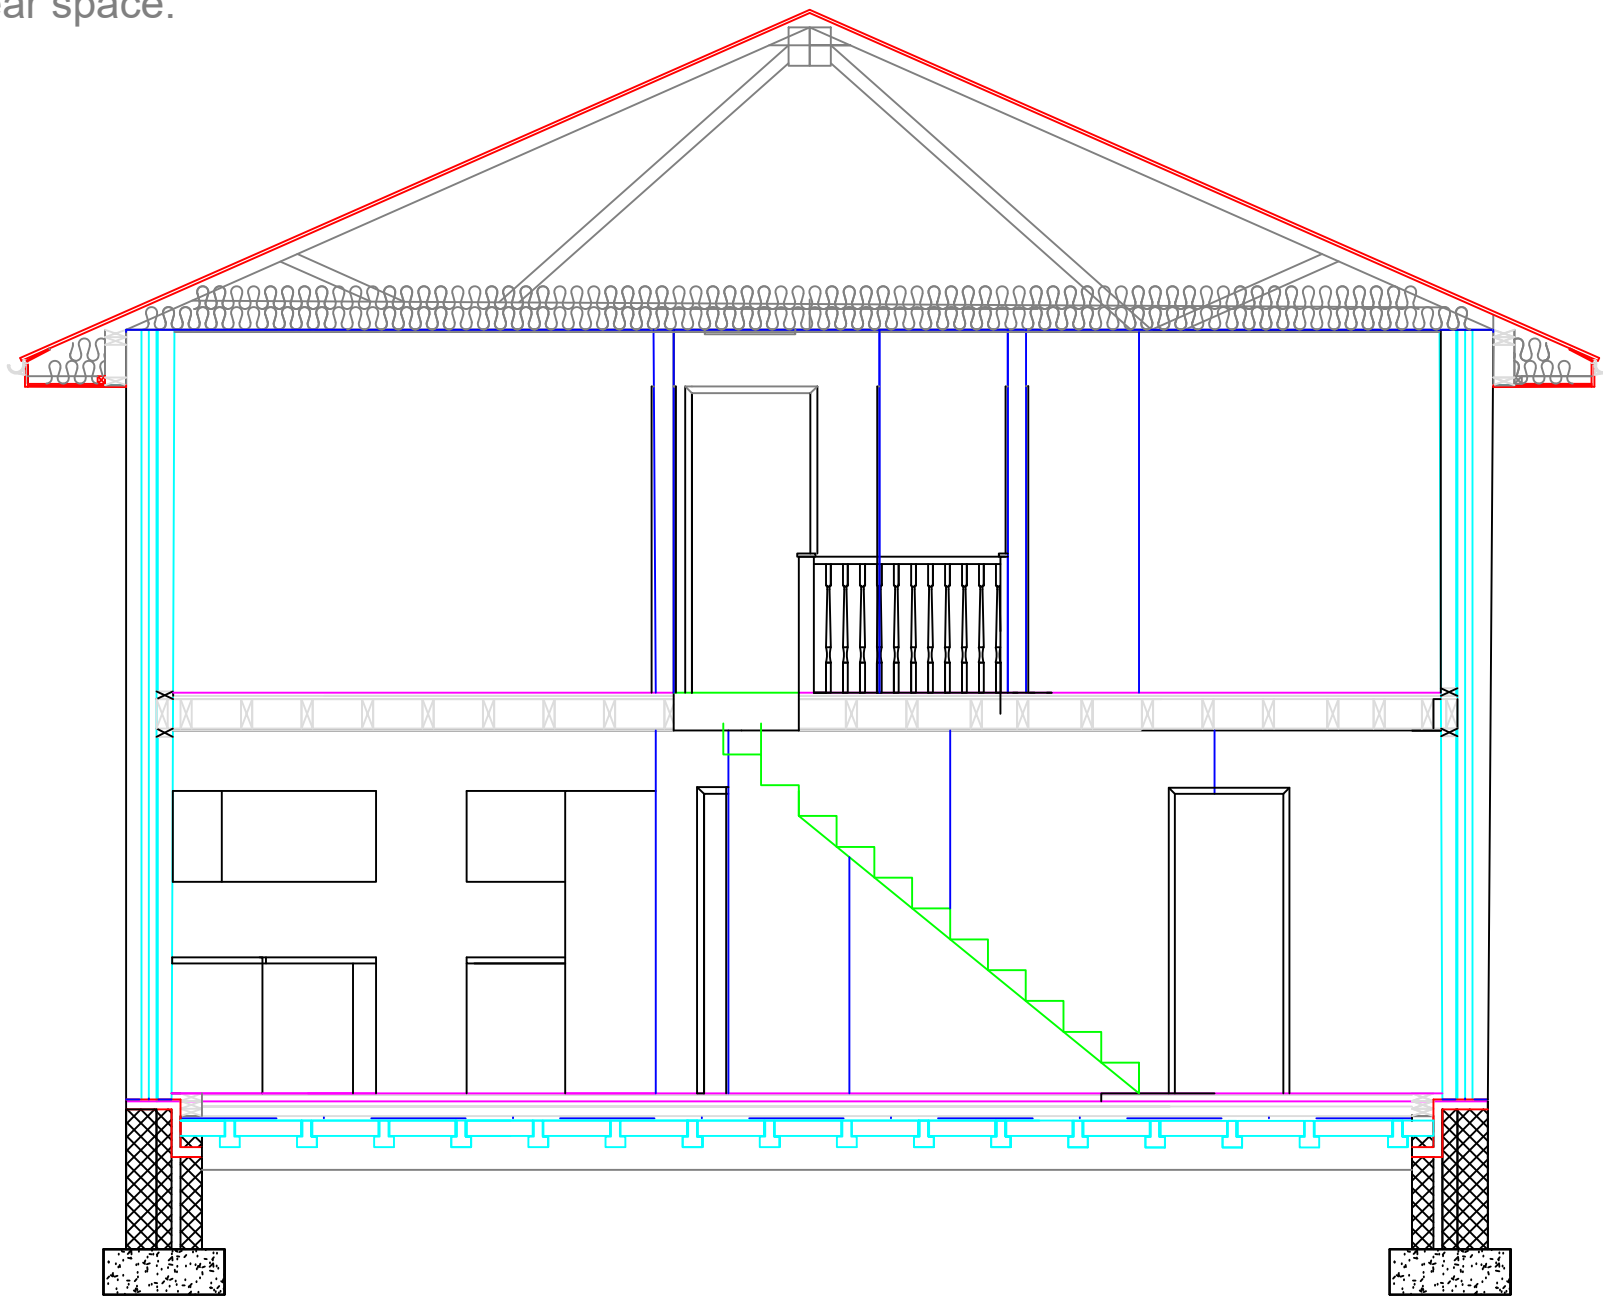


Side Section Through House 1:50

This sectional drawing cuts through the house side-on to show the vertical relationship between floors. It illustrates floor-to-ceiling heights, stair position, roof structure, and internal levels.

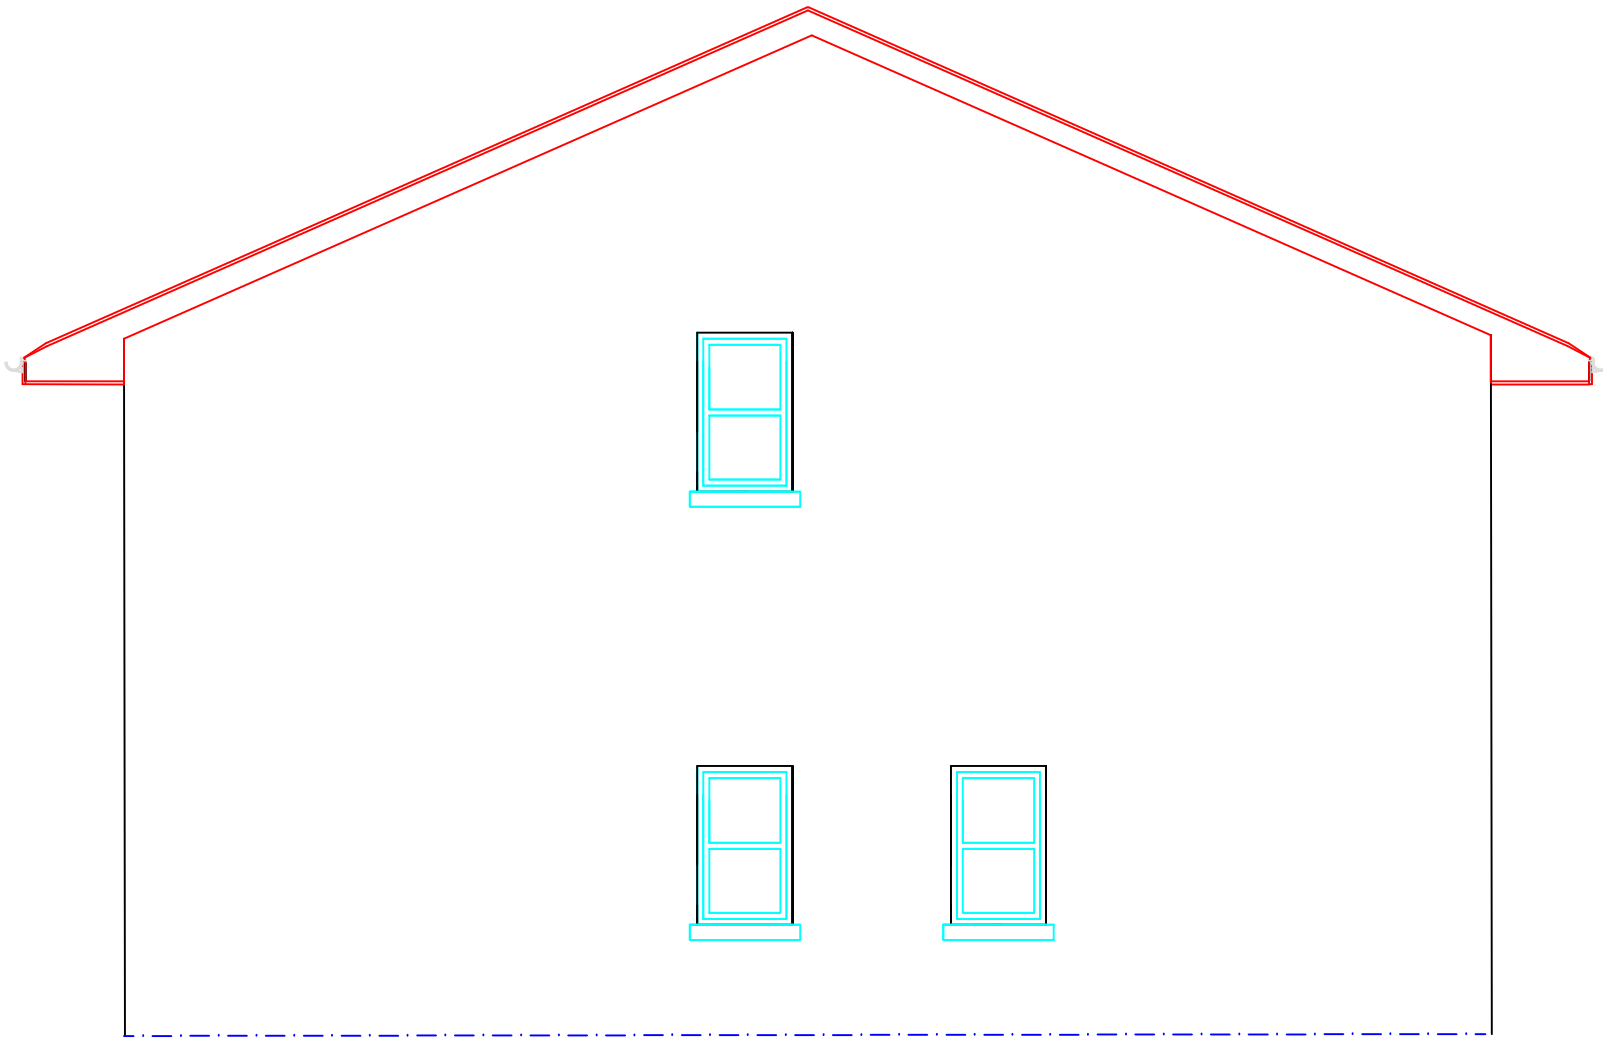


Pine End Elevation 1:50

The pine end elevation shows the side profile of the semi-detached house. It highlights wall heights, window placement, and the overall roof shape from the side view.

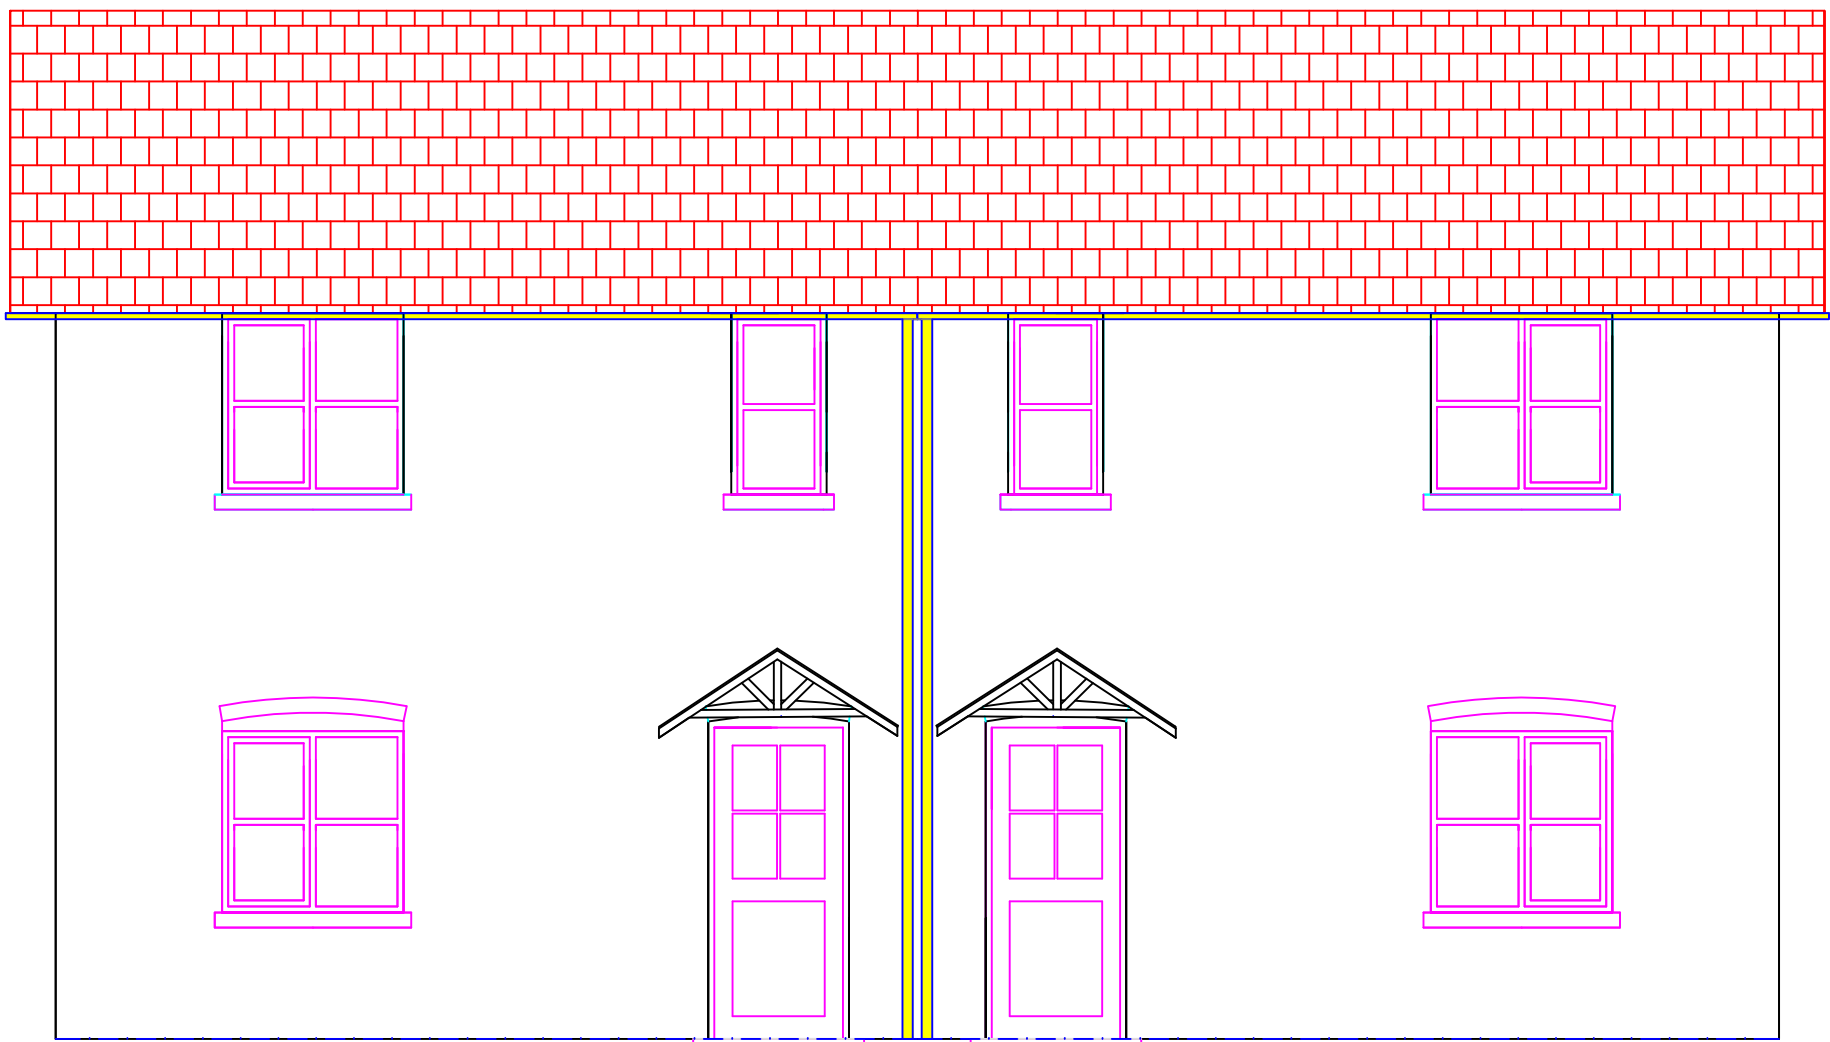


Front Elevation (Both Houses) 1:50

The front elevation illustrates the façade of the semi-detached house, showing both dwellings side by side. It highlights window and door positions, roof pitch, symmetry, and the relationship between ground and first floor levels.

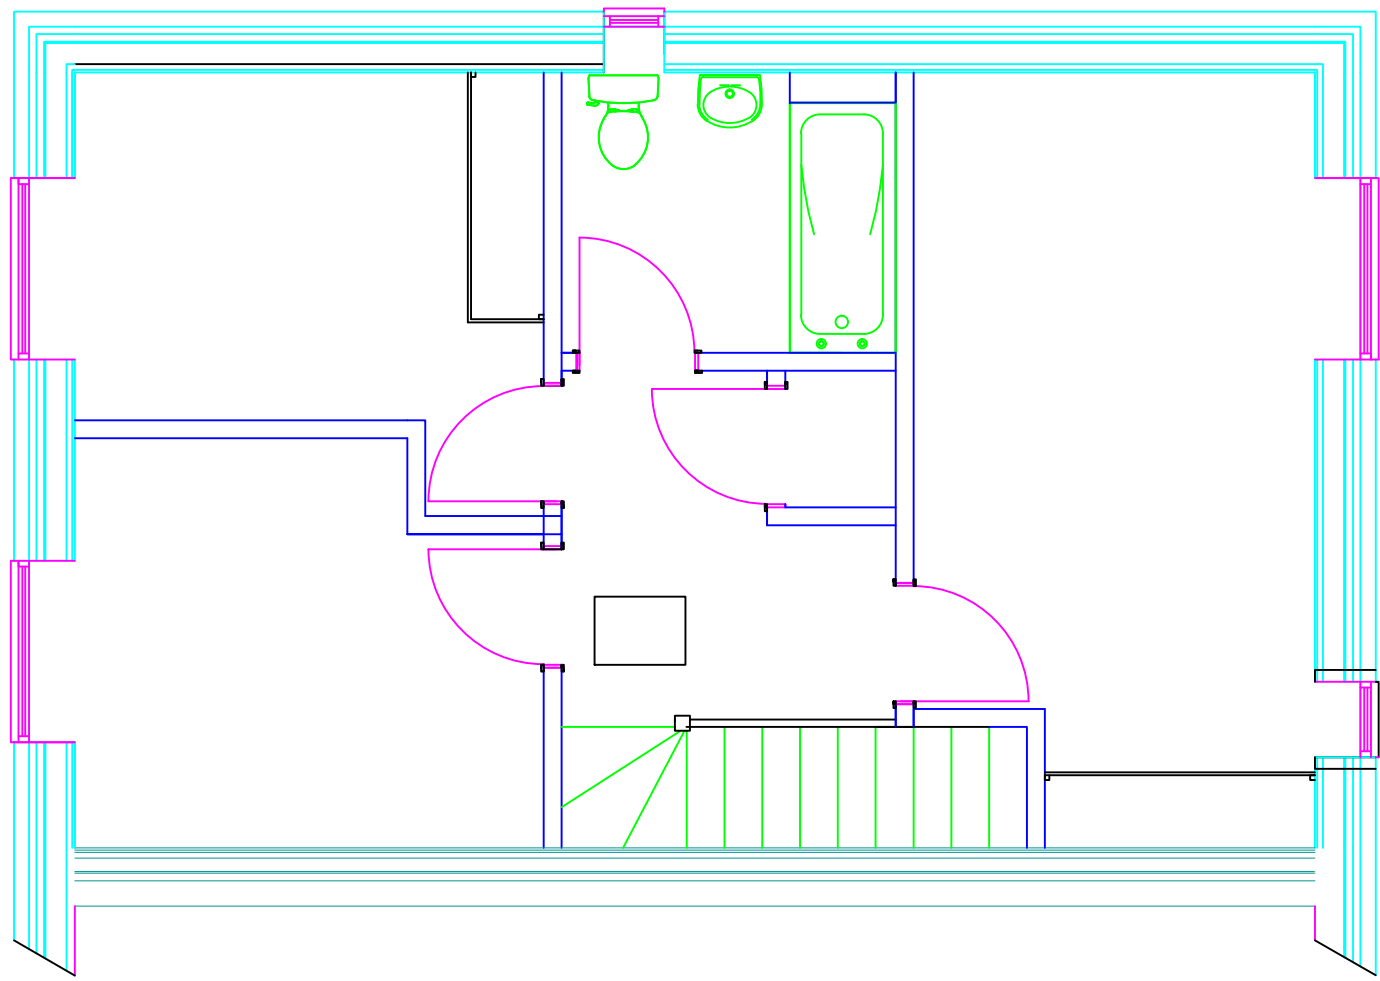

First Floor Plan 1:50

The first floor plan illustrates the private areas of the house, including bedrooms and the bathroom. All rooms are labeled and shown to scale, demonstrating efficient use of space and access from the central landing.

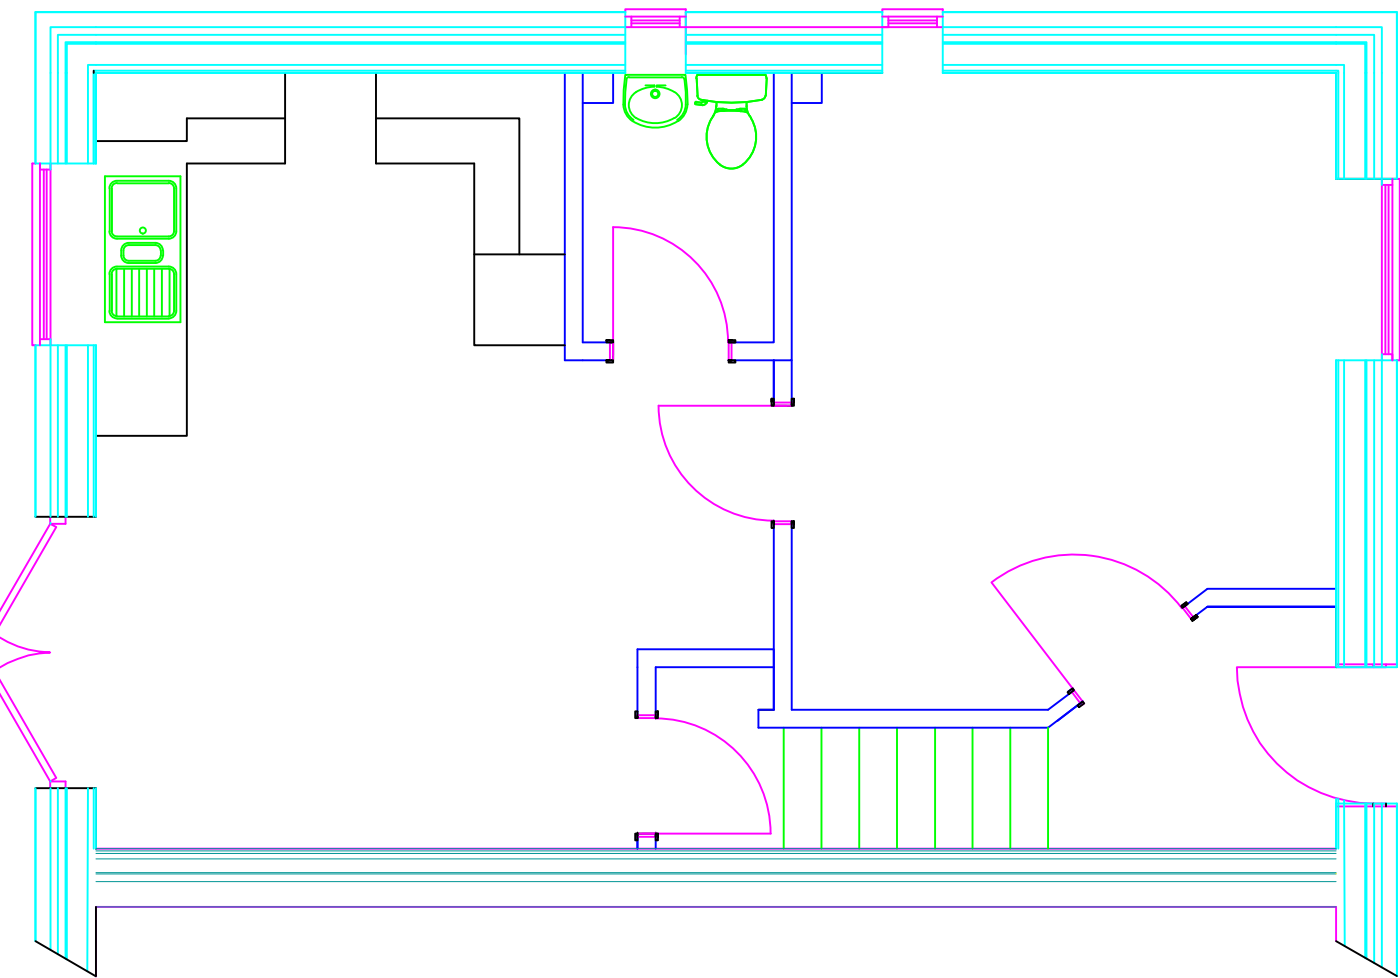

Ground Floor Plan 1:50

The ground floor plan shows the layout of the main living spaces within the house, including the entrance hall, living room, and kitchen/dining area. Room proportions are clearly indicated.