General Notes


No.	Revision/Issue	Date

Firm Name and Address

Project Name and Address

#####
#####
#####
#####

Project	Sheet
#####	
Date	
26.04.2021	
Scale	
1:500	

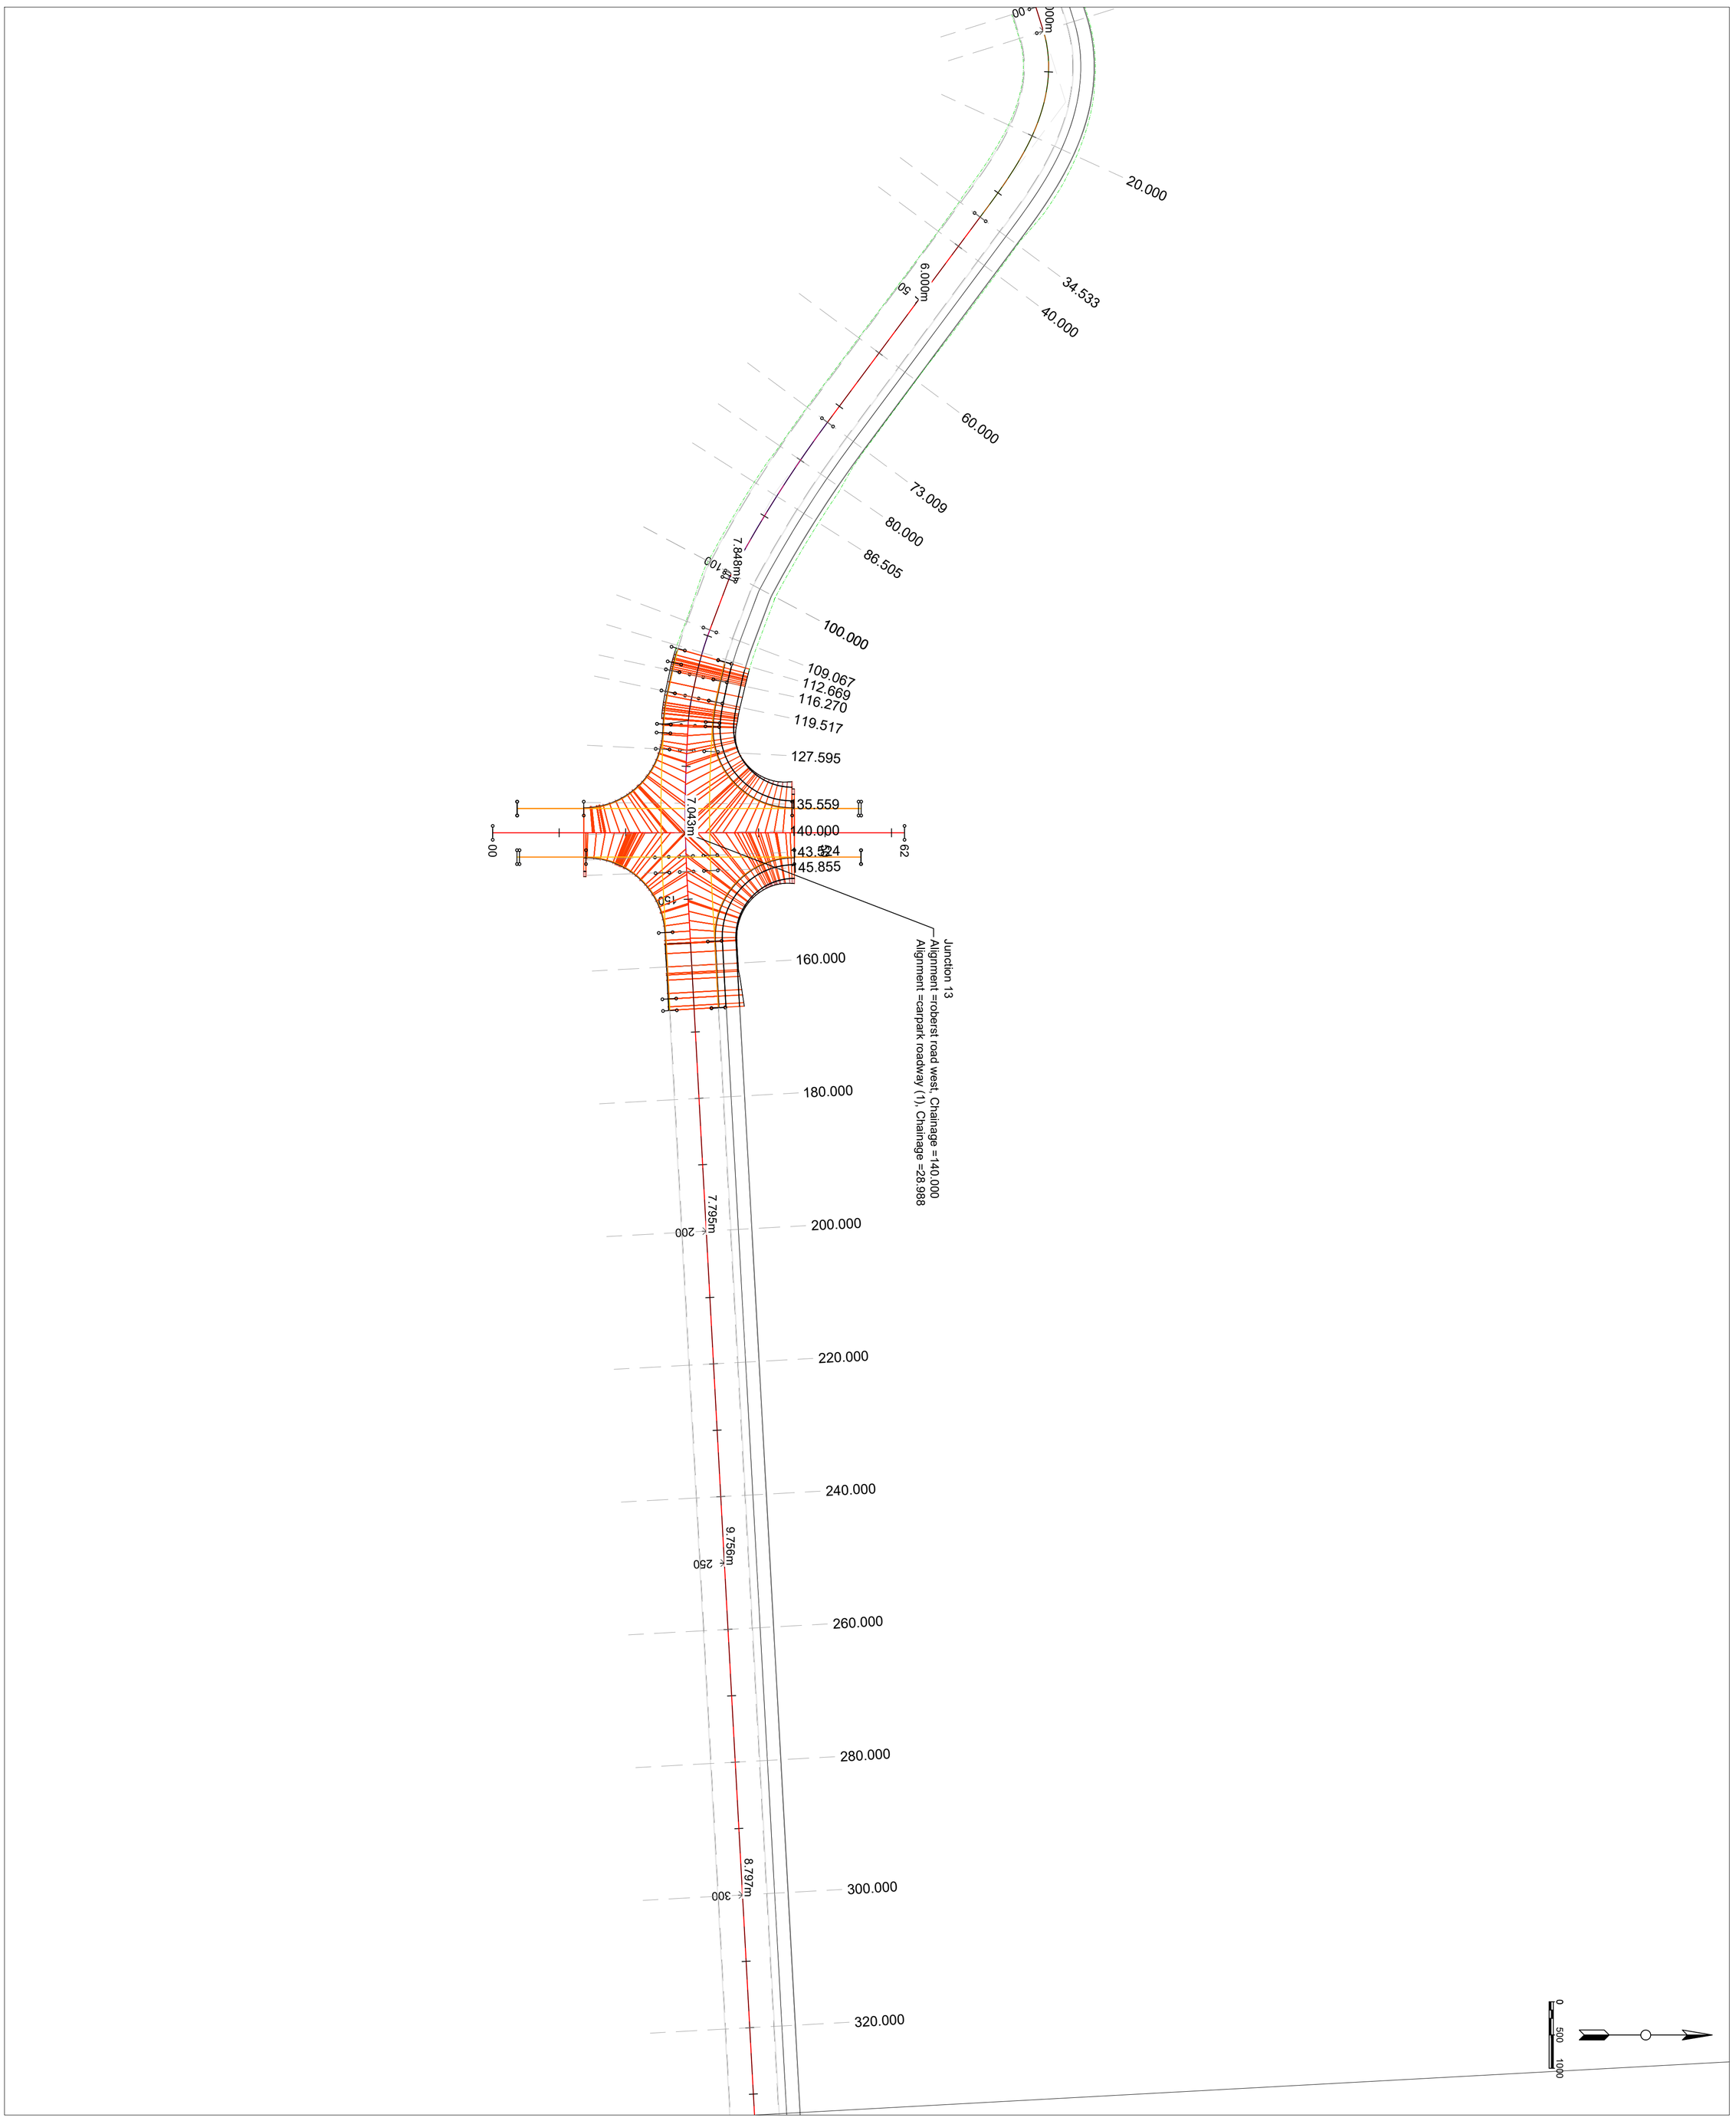

Project Name and Address


#####
#####
#####
#####
#####

Firm Name and Address

No.	Revision/Issue	Date

General Notes

Project #####
Date 26.04.2021
Scale 1:500
Sheet 1

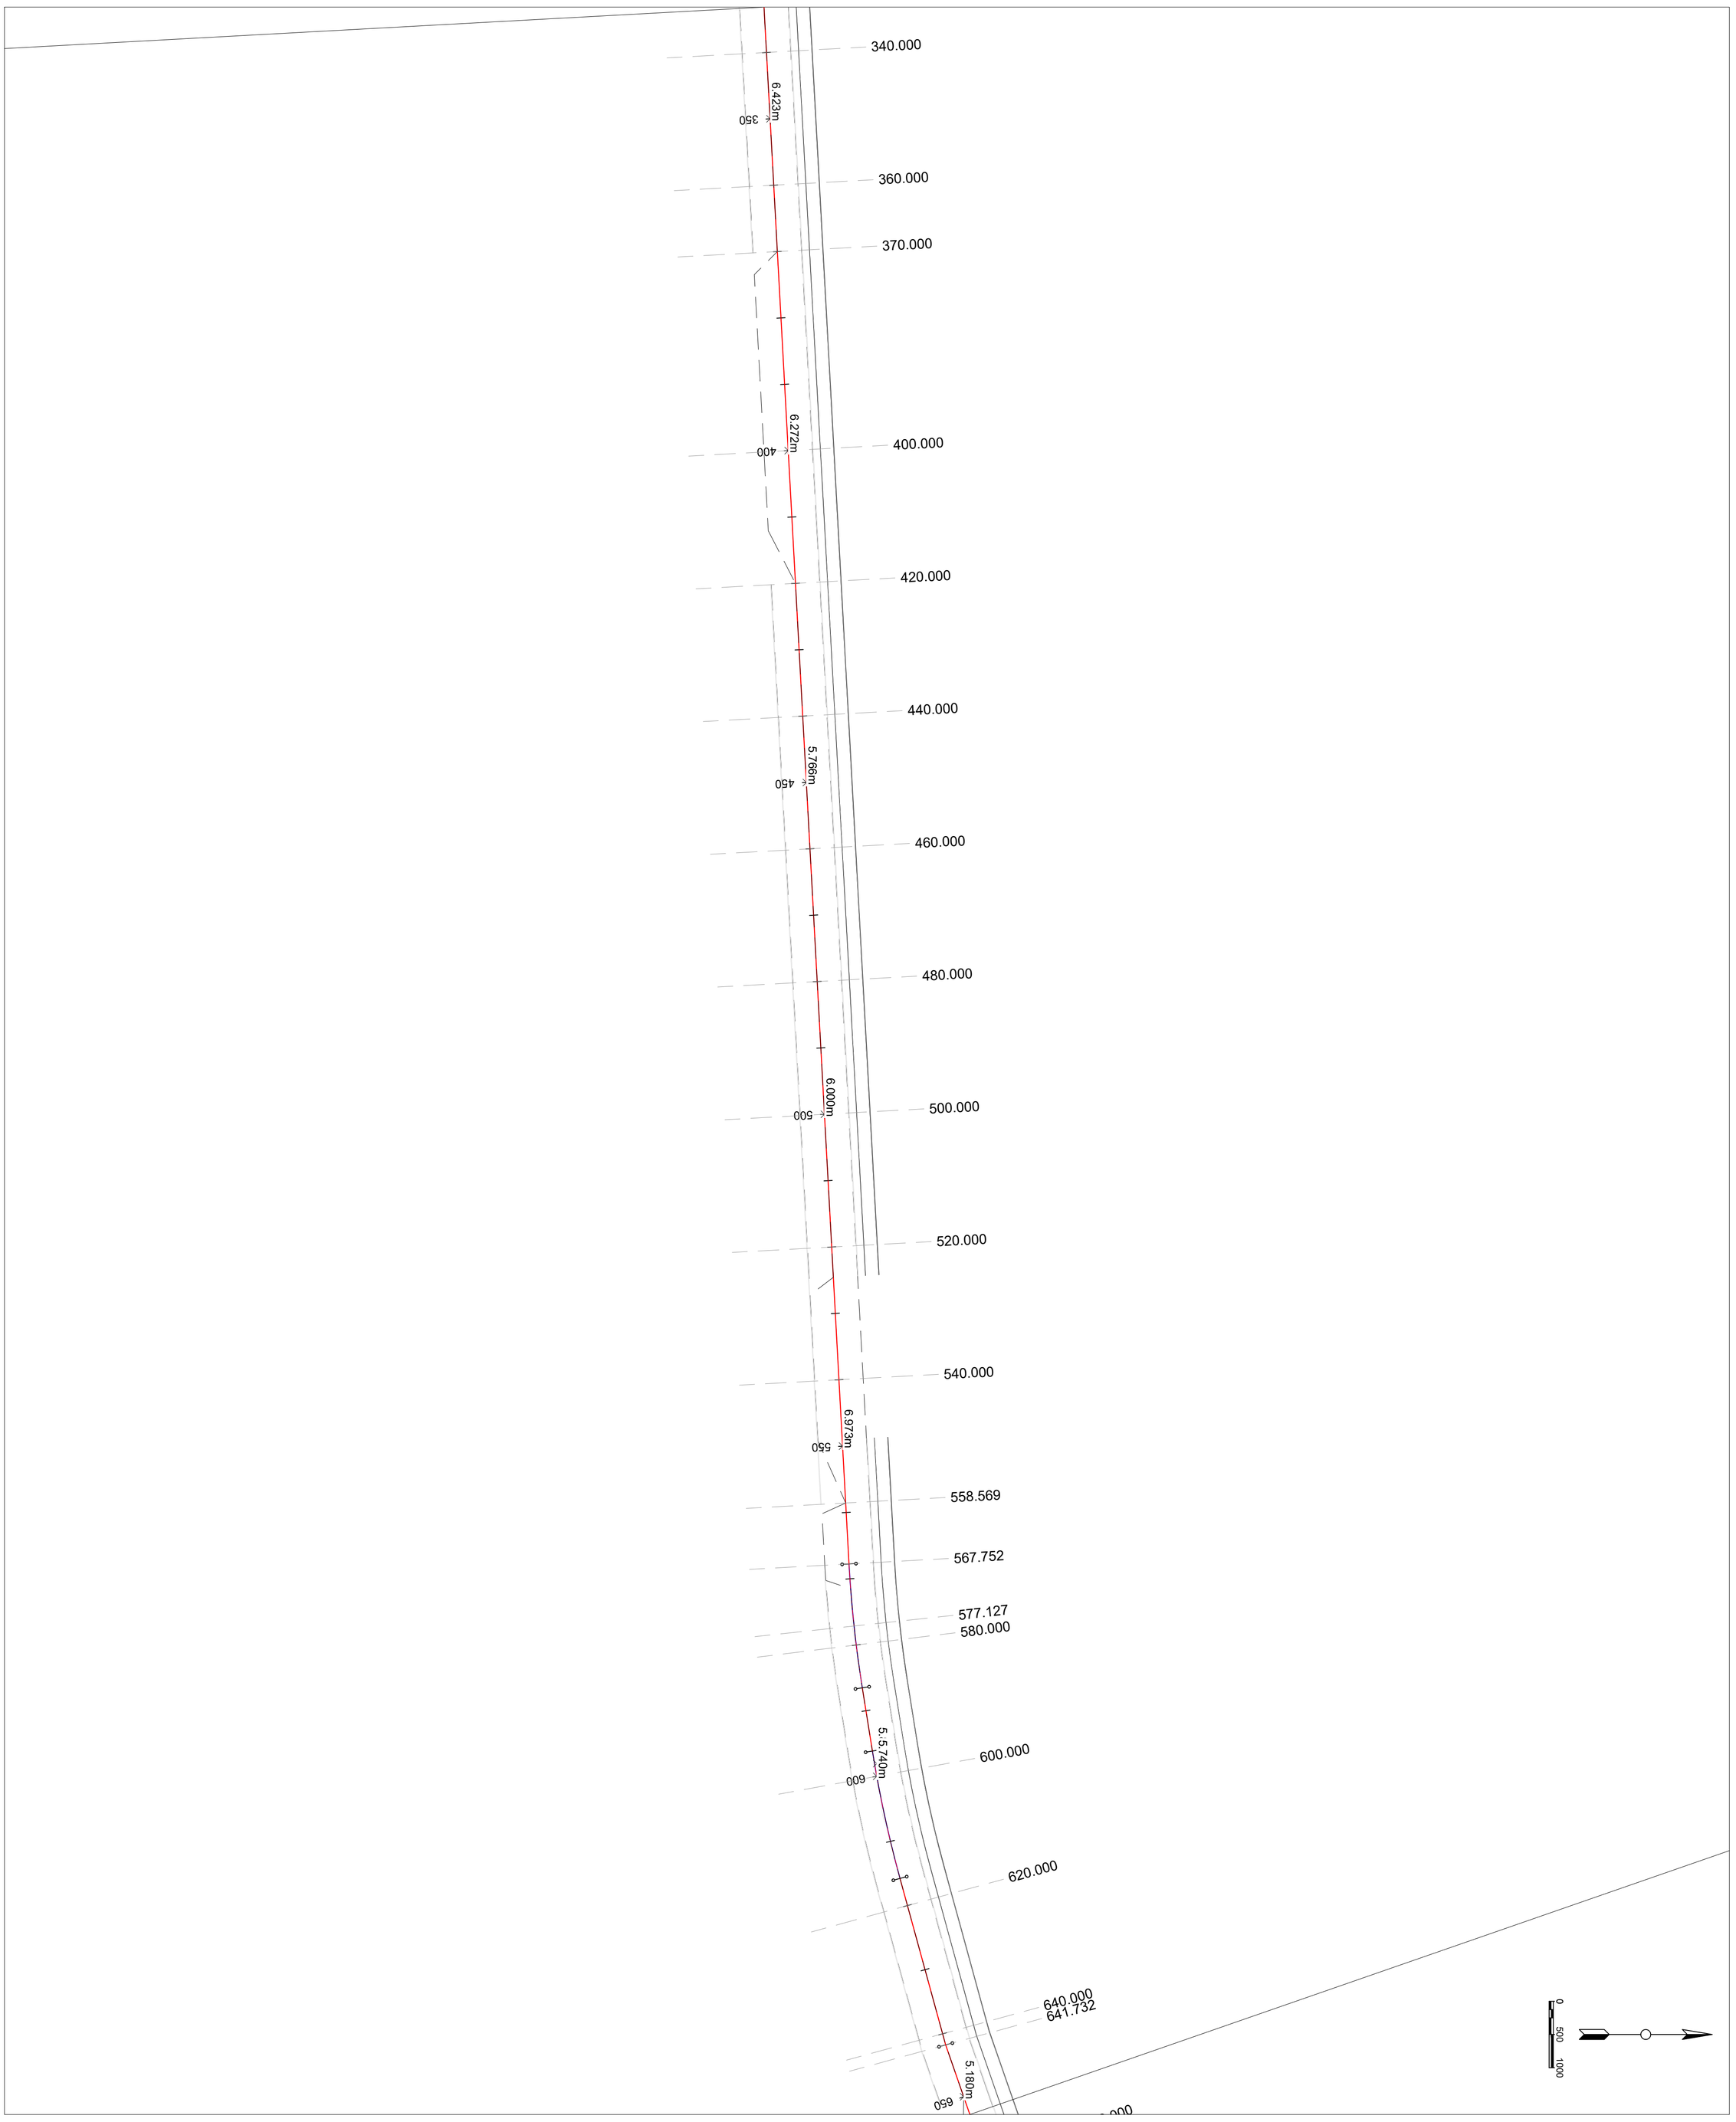

General Notes


No.	Revision/Issue	Date

Firm Name and Address

Project Name and Address

#########

Project	Sheet
#####	2
Date: 26.04.2021	
Scale: 1:500	

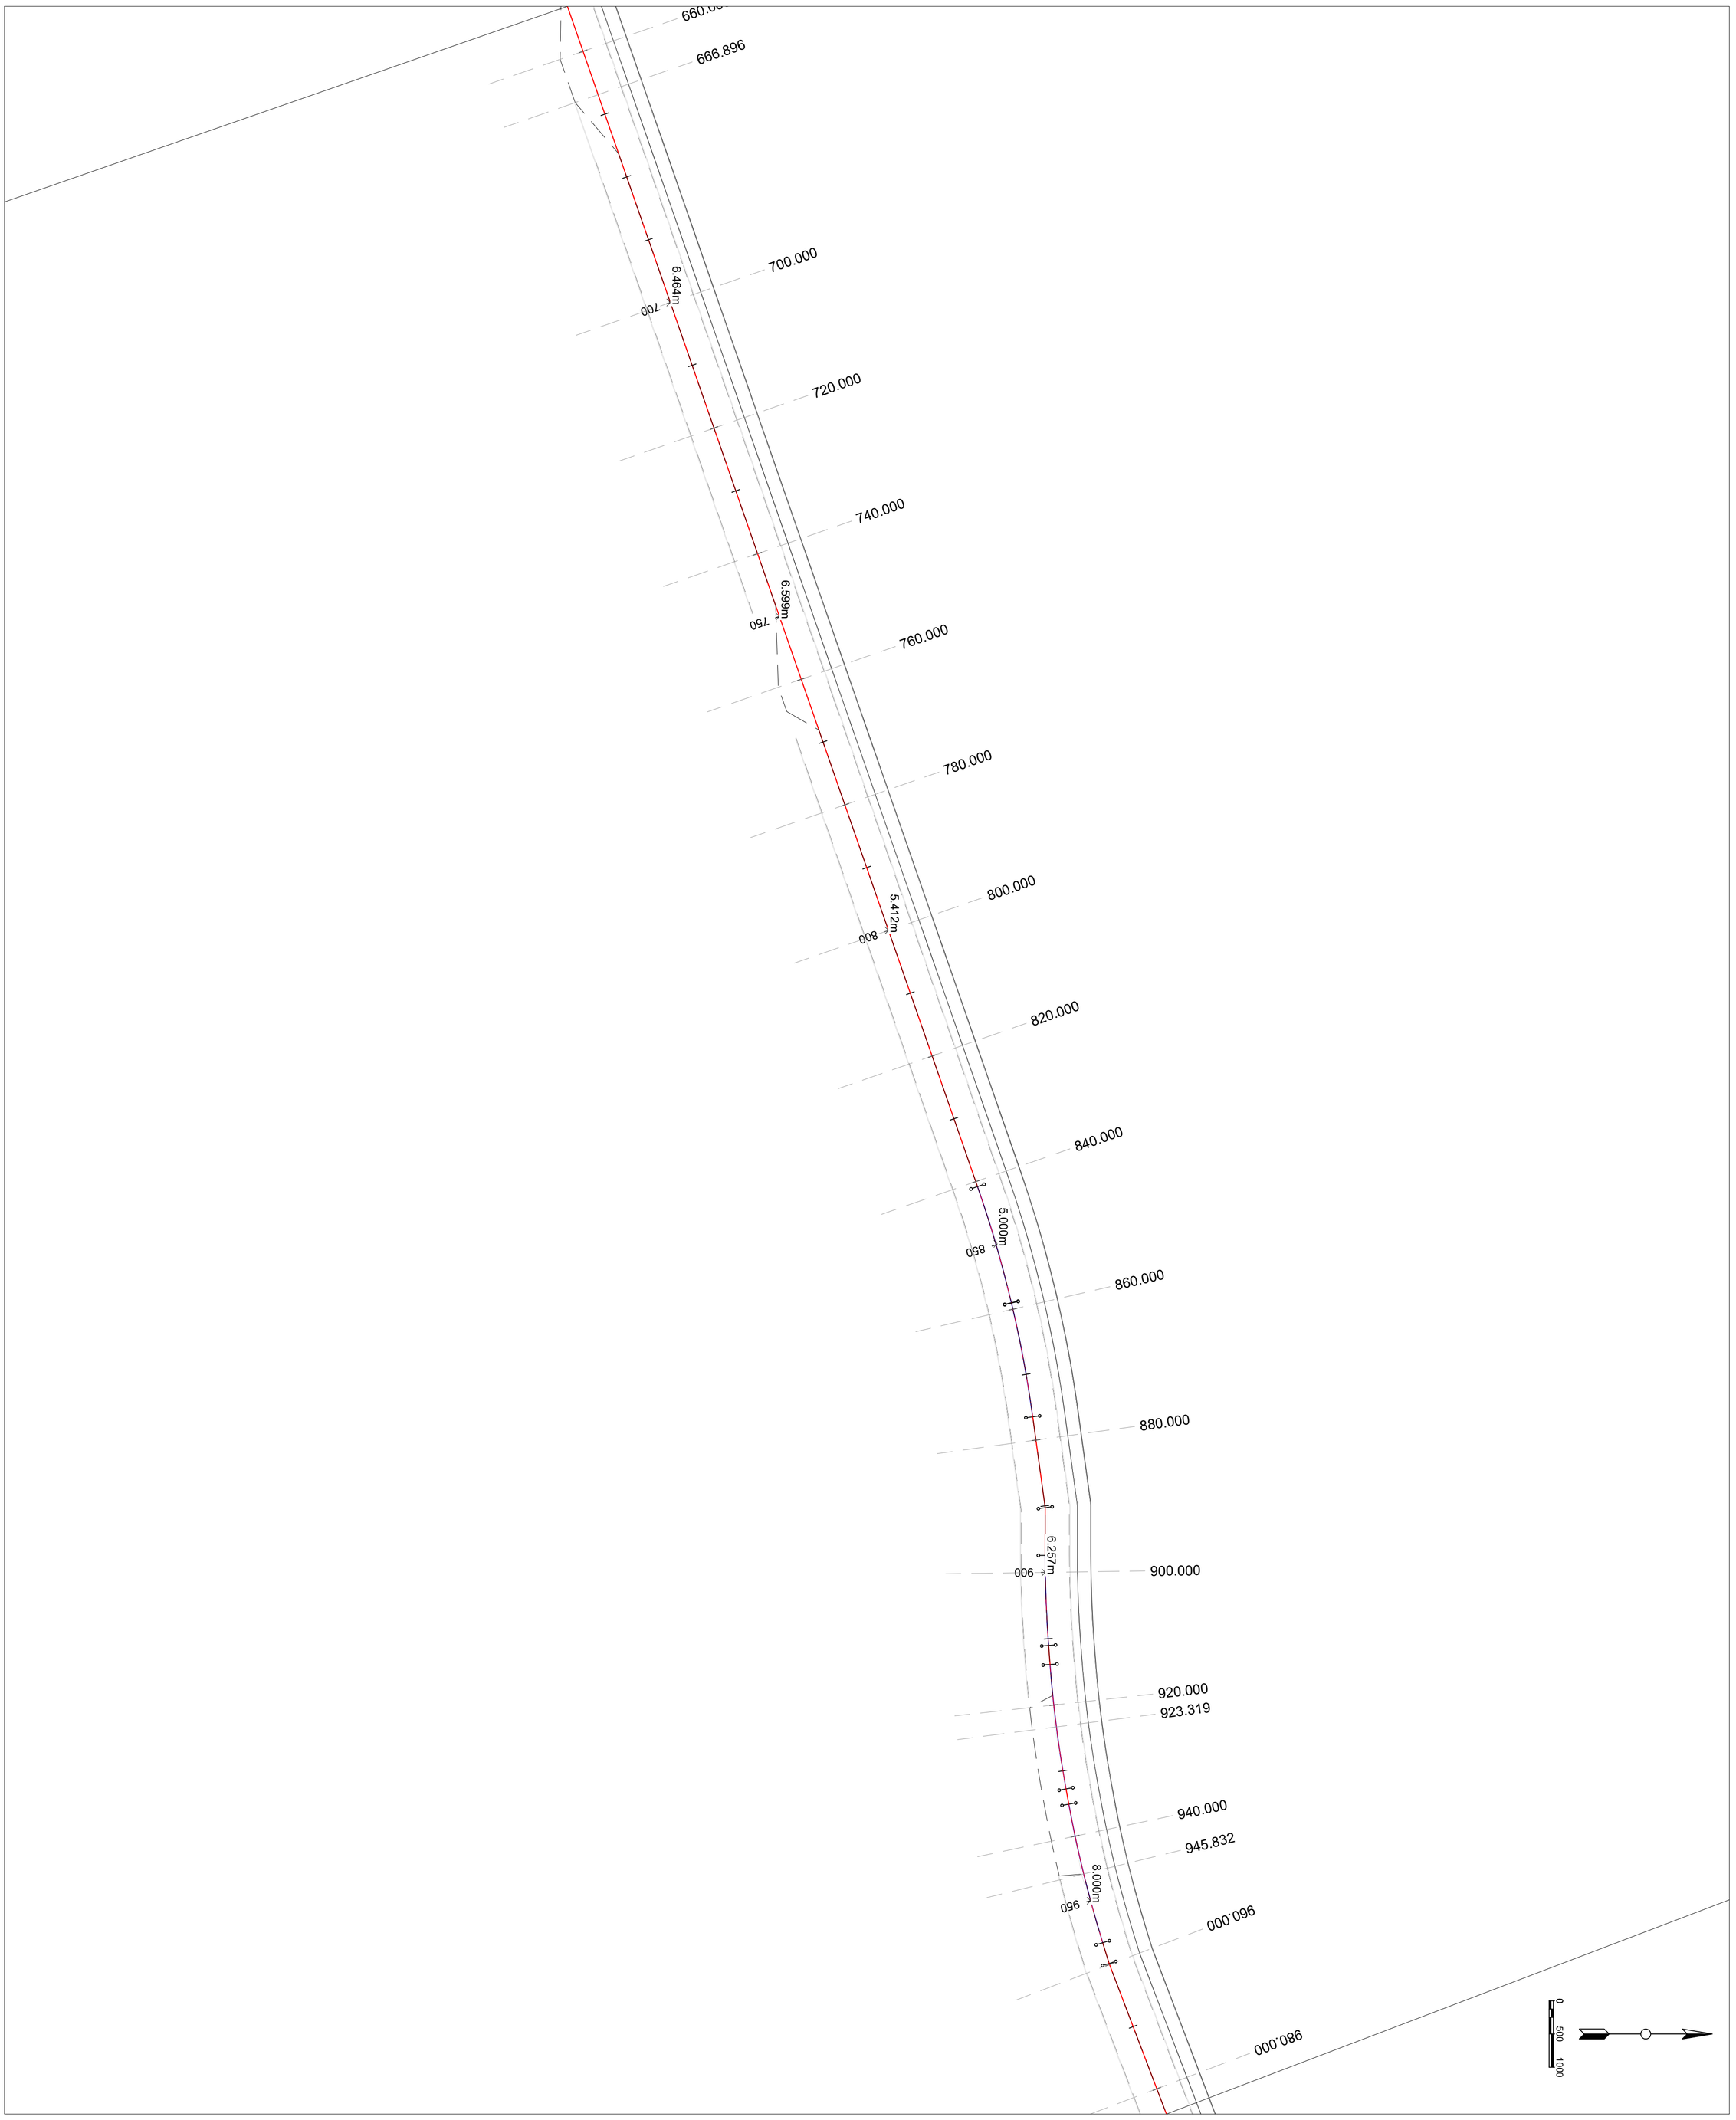

General Notes

No.	Revision/Issue	Date

Firm Name and Address

Project Name and Address


#########
#########
#########
#########

Project #####

Date 26.04.2021

Scale 1:500

Sheet 3

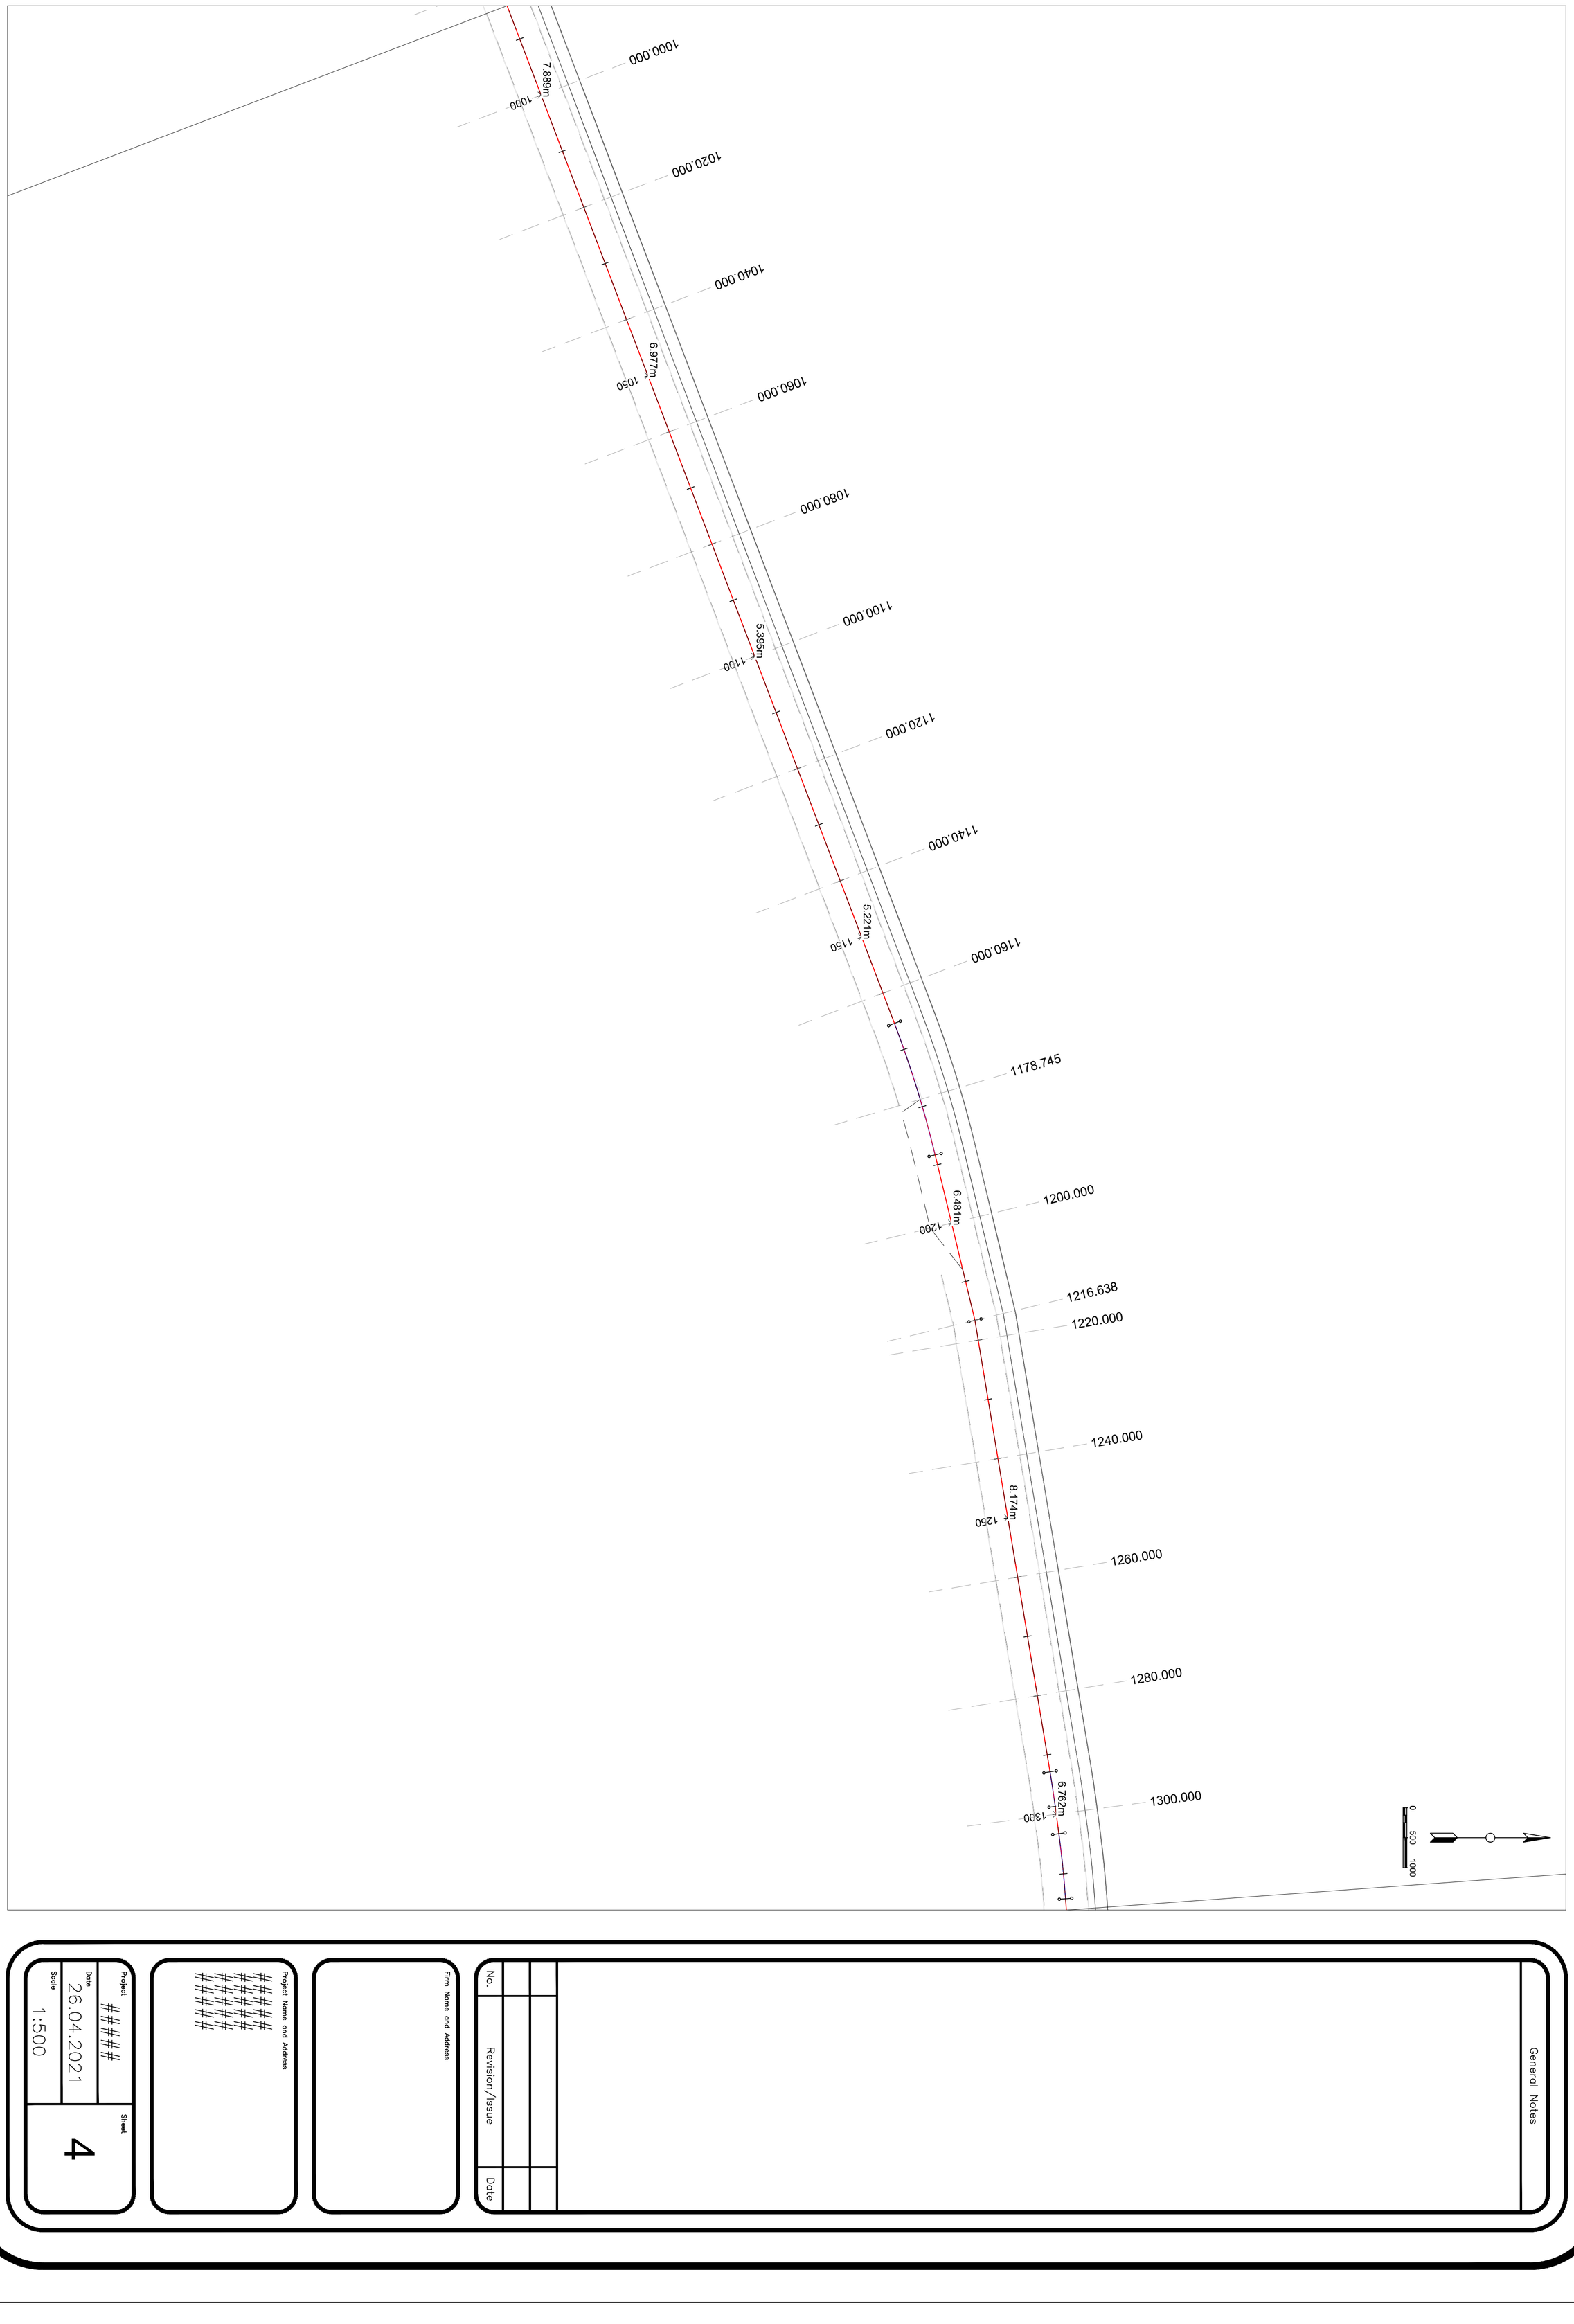

General Notes

No.	Revision/Issue	Date

Firm Name and Address

Project Name and Address


#######
#######
#######
#######

Project #####

Date 26.04.2021

Scale 1:500

Sheet 4

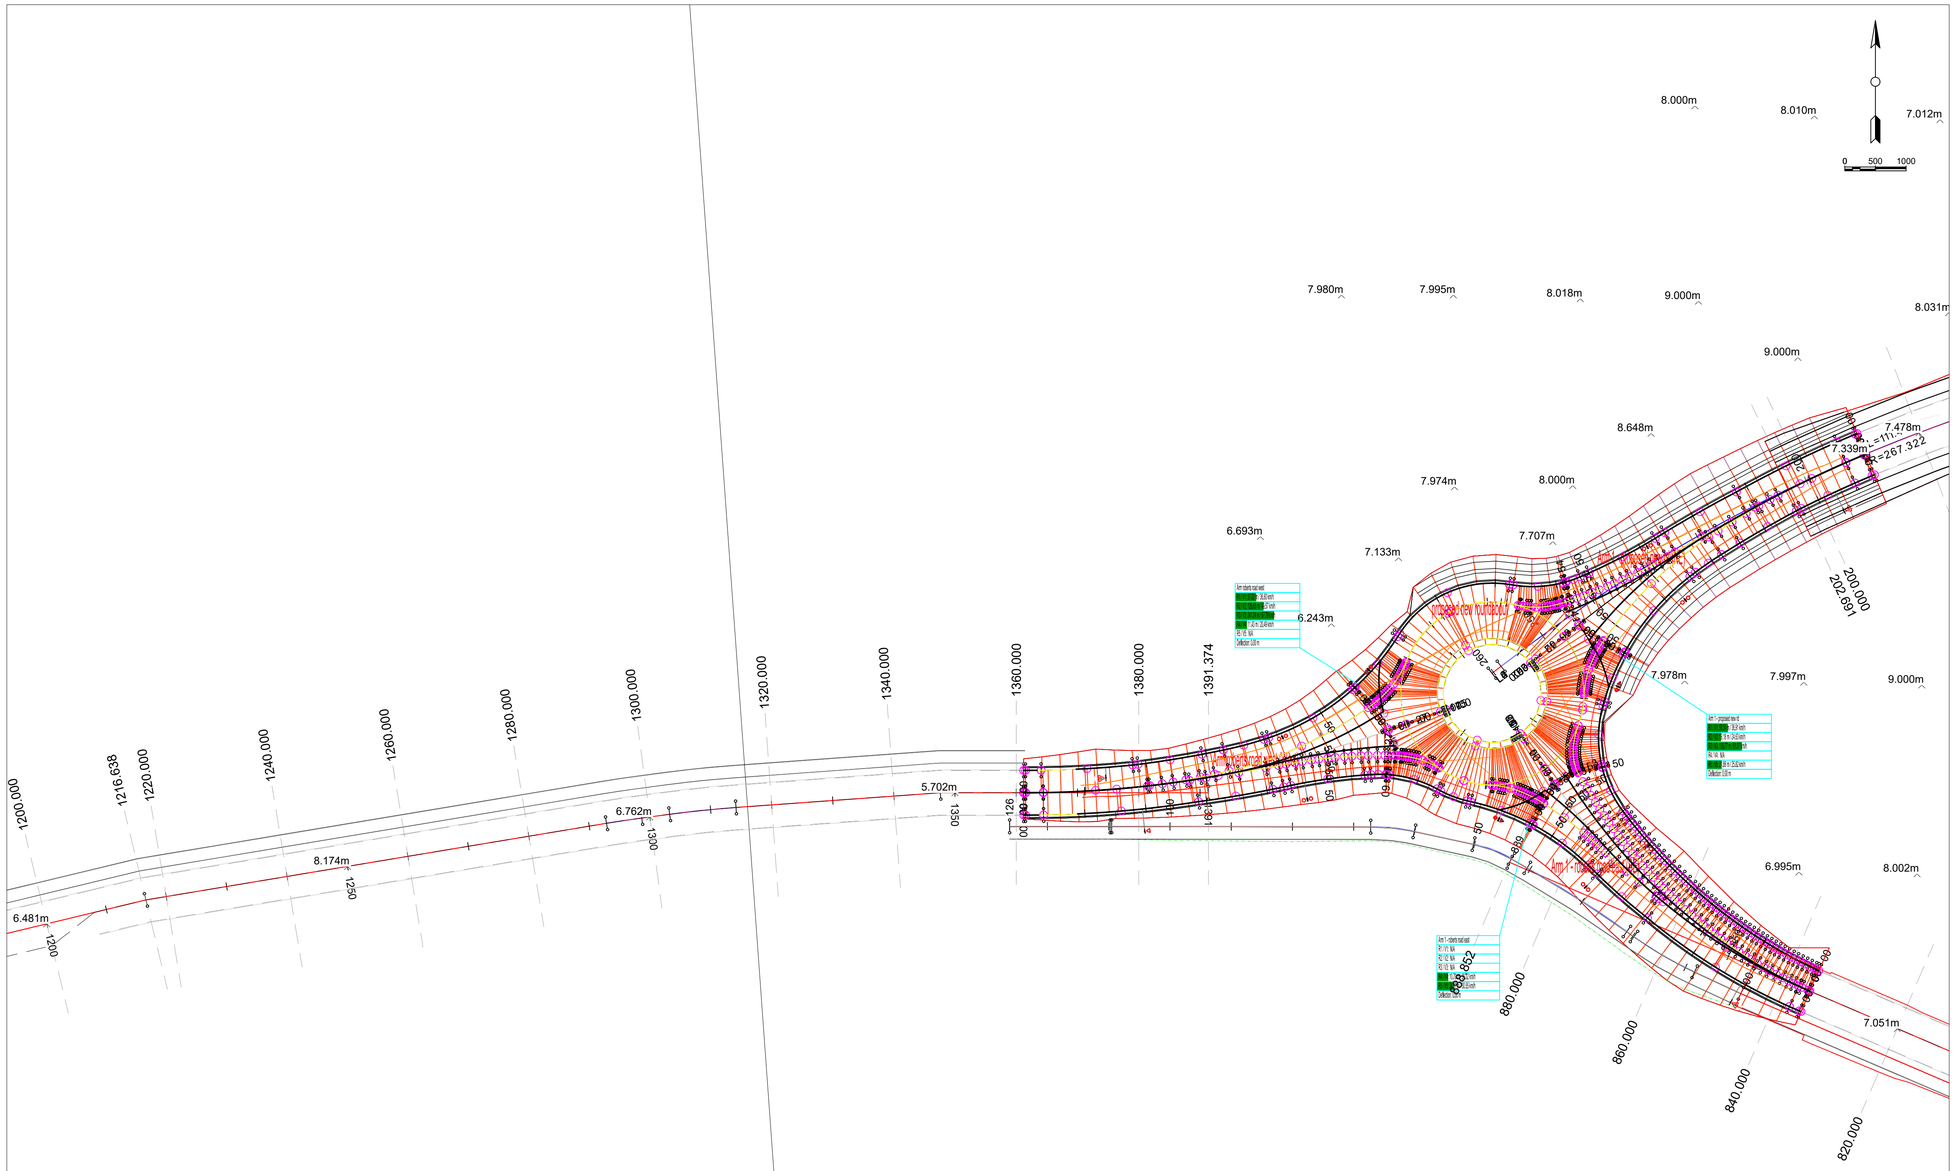

General Notes

No.	Revision/Issue	Date

Firm Name and Address


Project Name and Address

#####
#####
#####
#####

Project	Sheet
#####	5
Date: 26.04.2021	
Scale: 1:500	

ROAD LABALES_recover_recover.dwg

19.03.2007

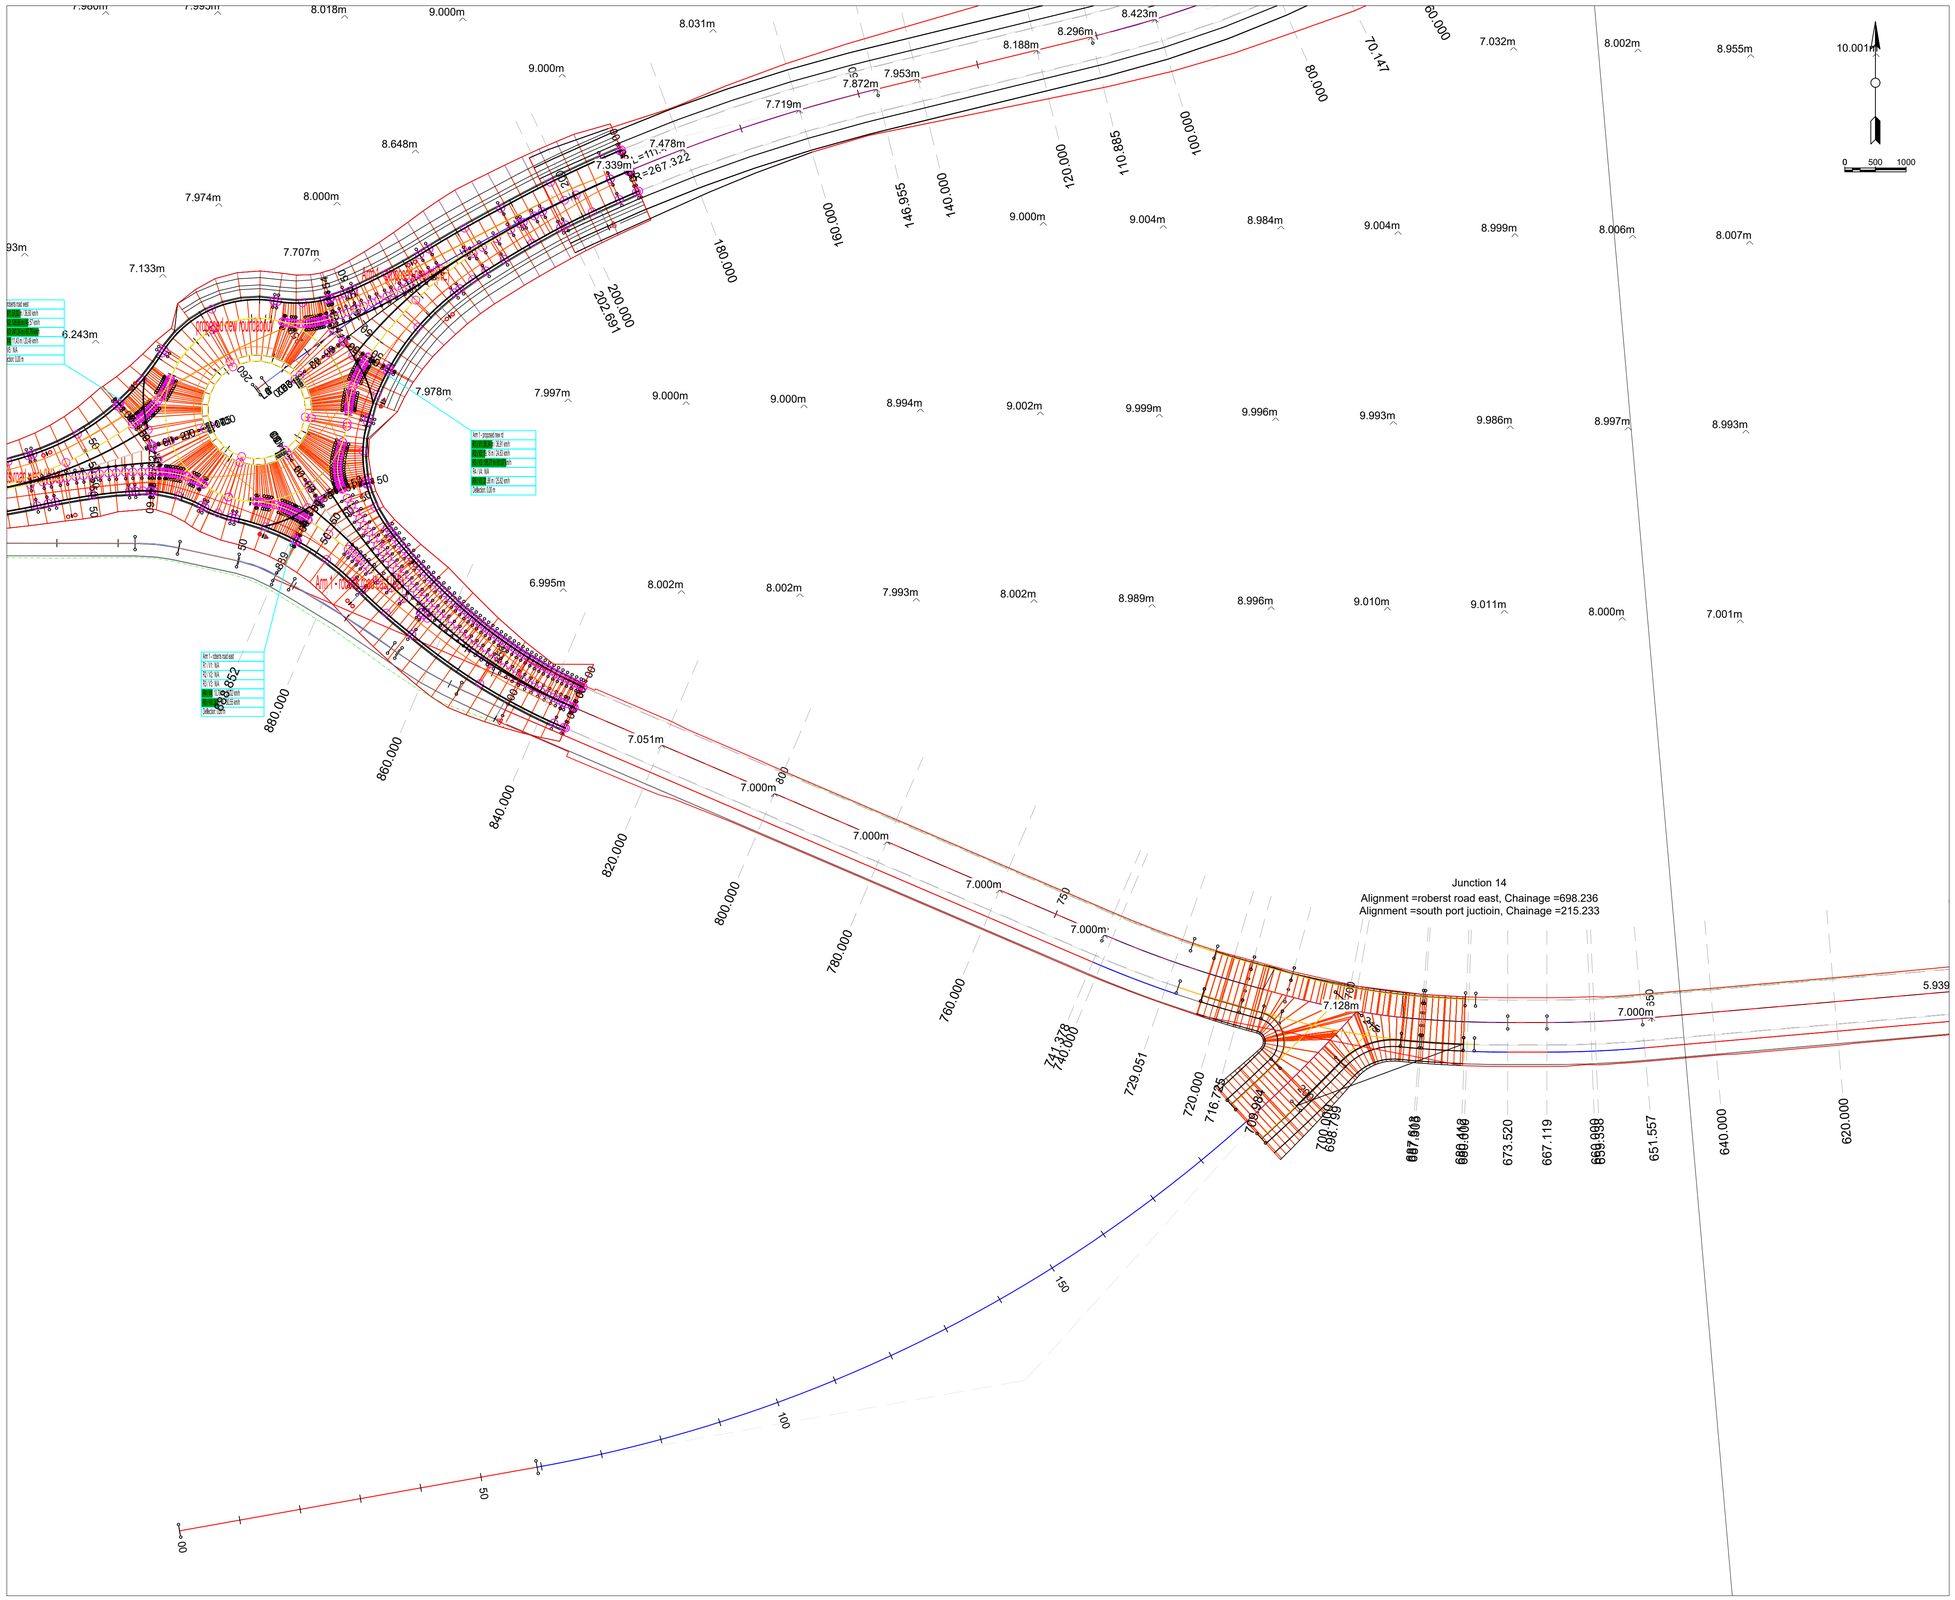

General Notes

No.	Revision/Issue	Date

Firm Name and Address


Project Name and Address

#####
#####
#####
#####

Project	Sheet
#####	3
Date: 26.04.2021	
Scale: 1:500	

ROAD LABALES_recover_recover.dwg

19.03.2007

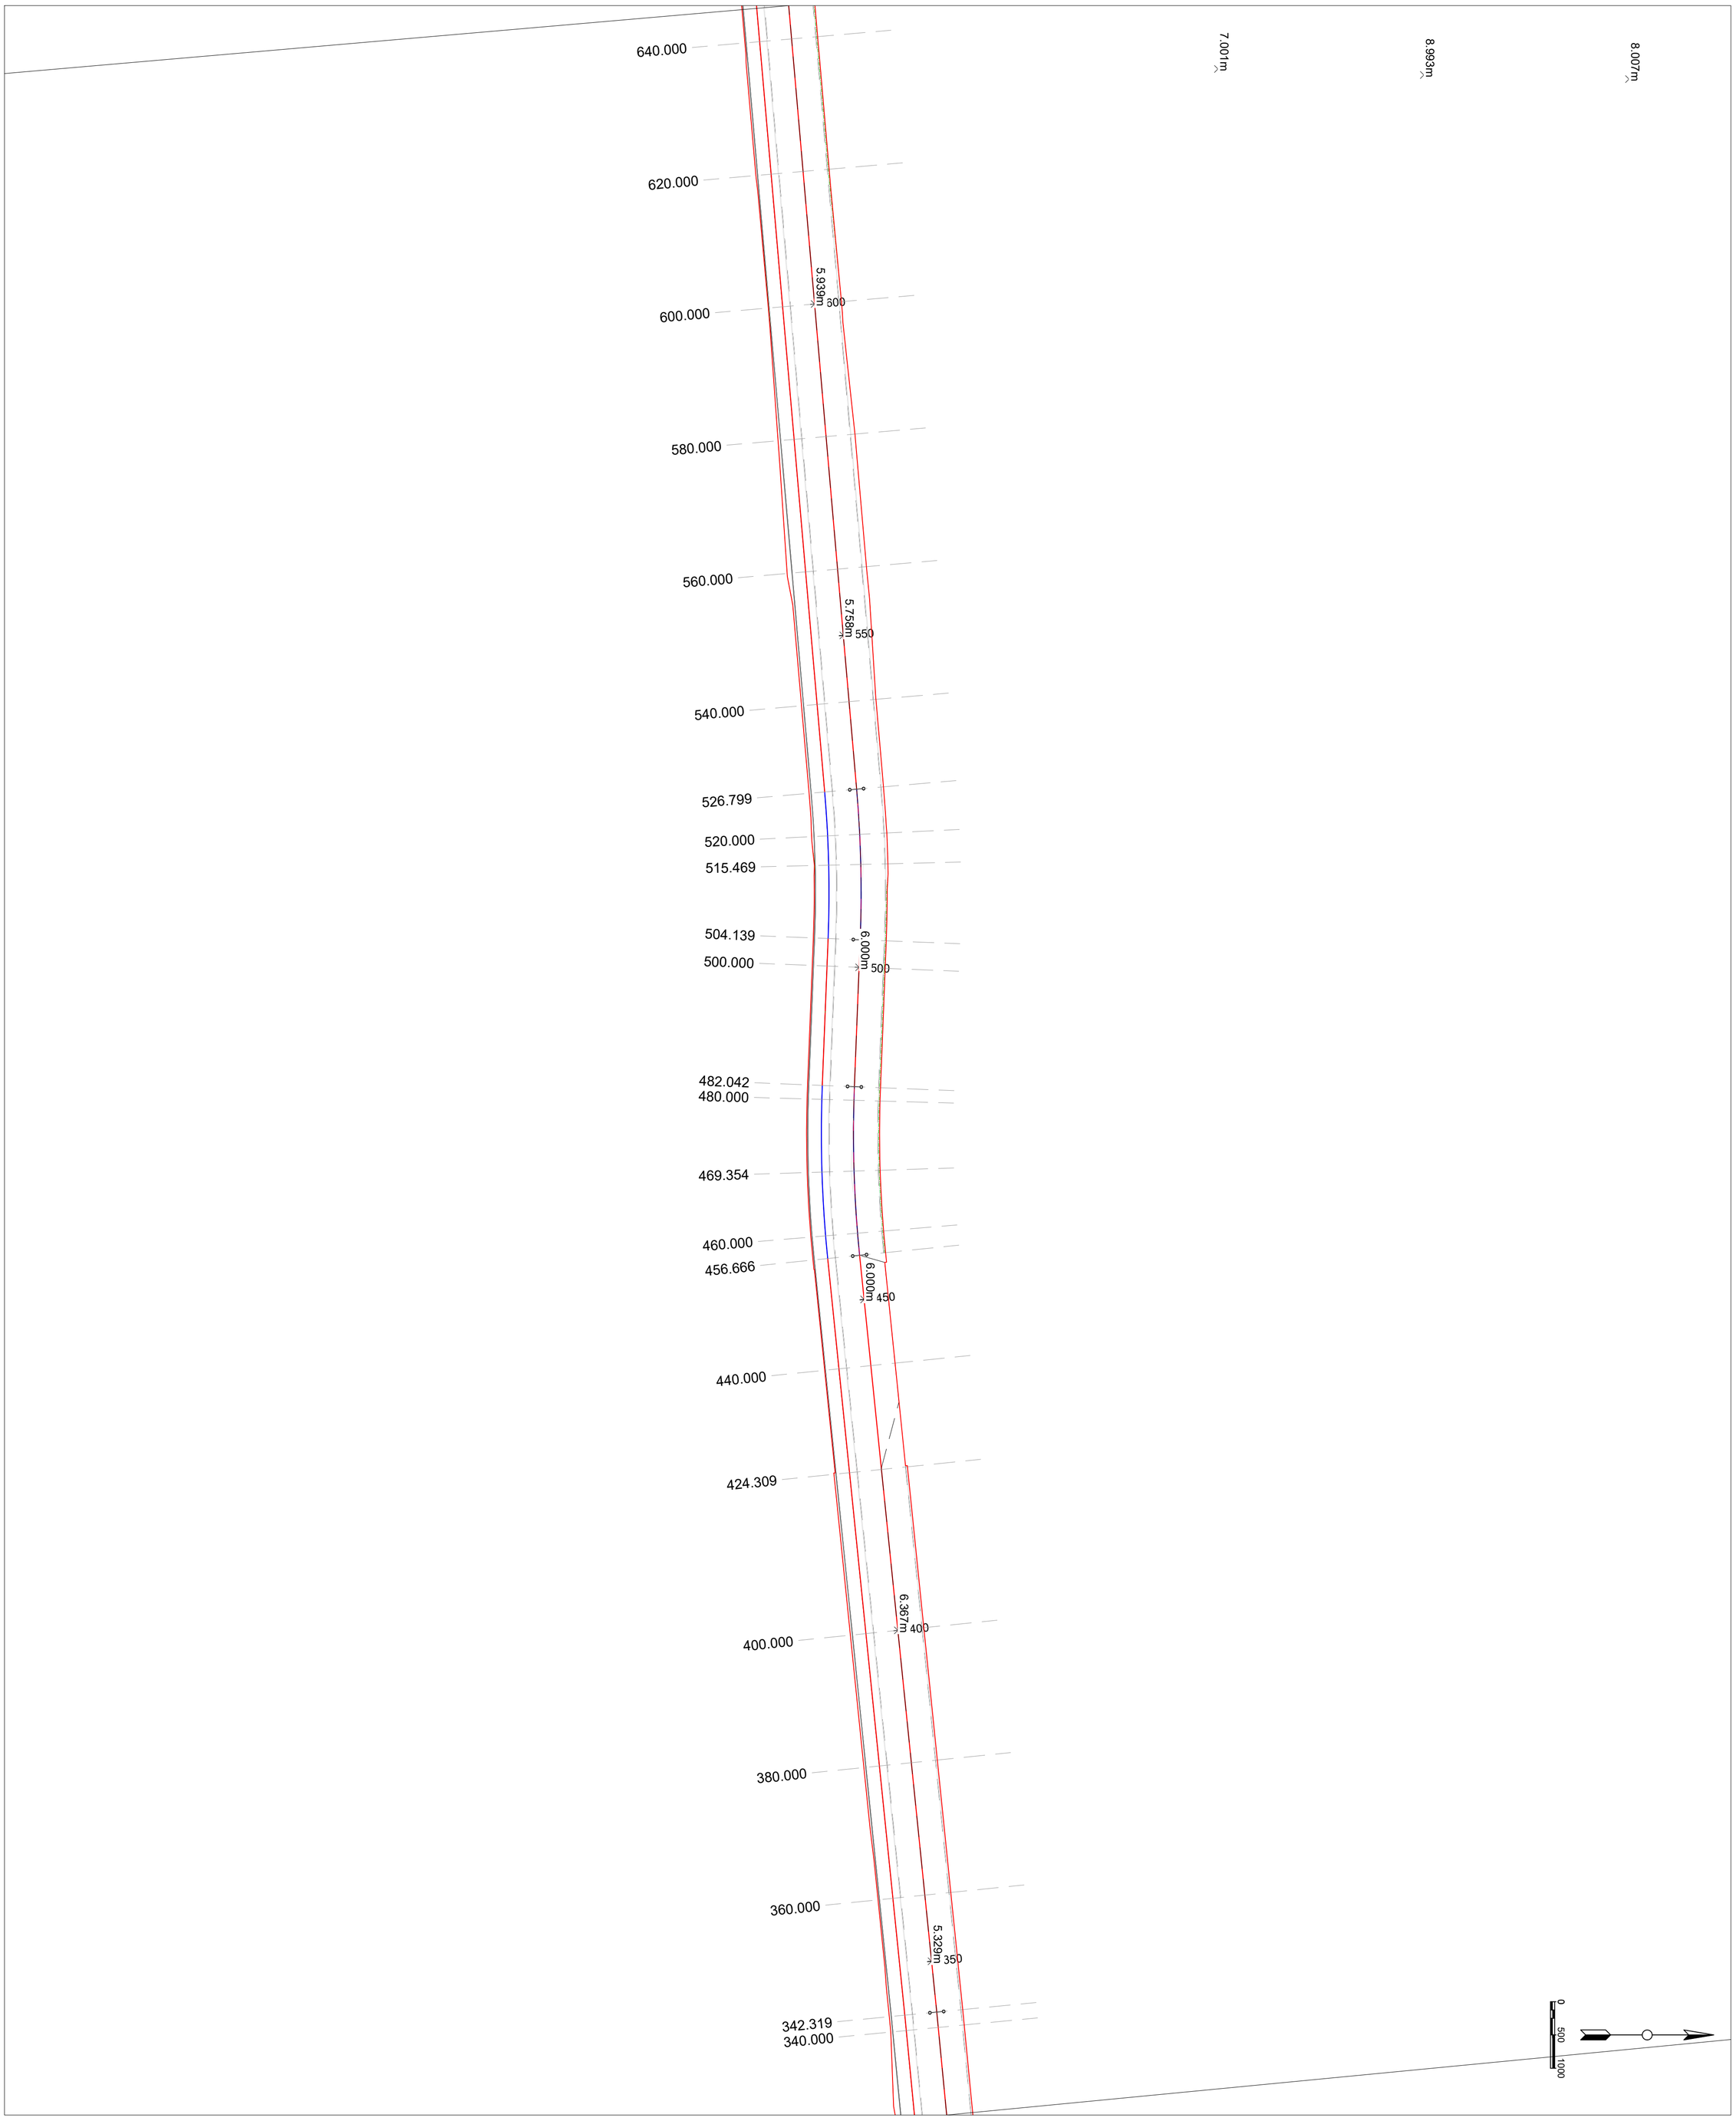


Project
#####
Date
26.04.2021
Scale
1:500
Sheet
2

Project Name and Address
#####
#####
#####
#####

Firm Name and Address

No.	Revision/Issue	Date

General Notes

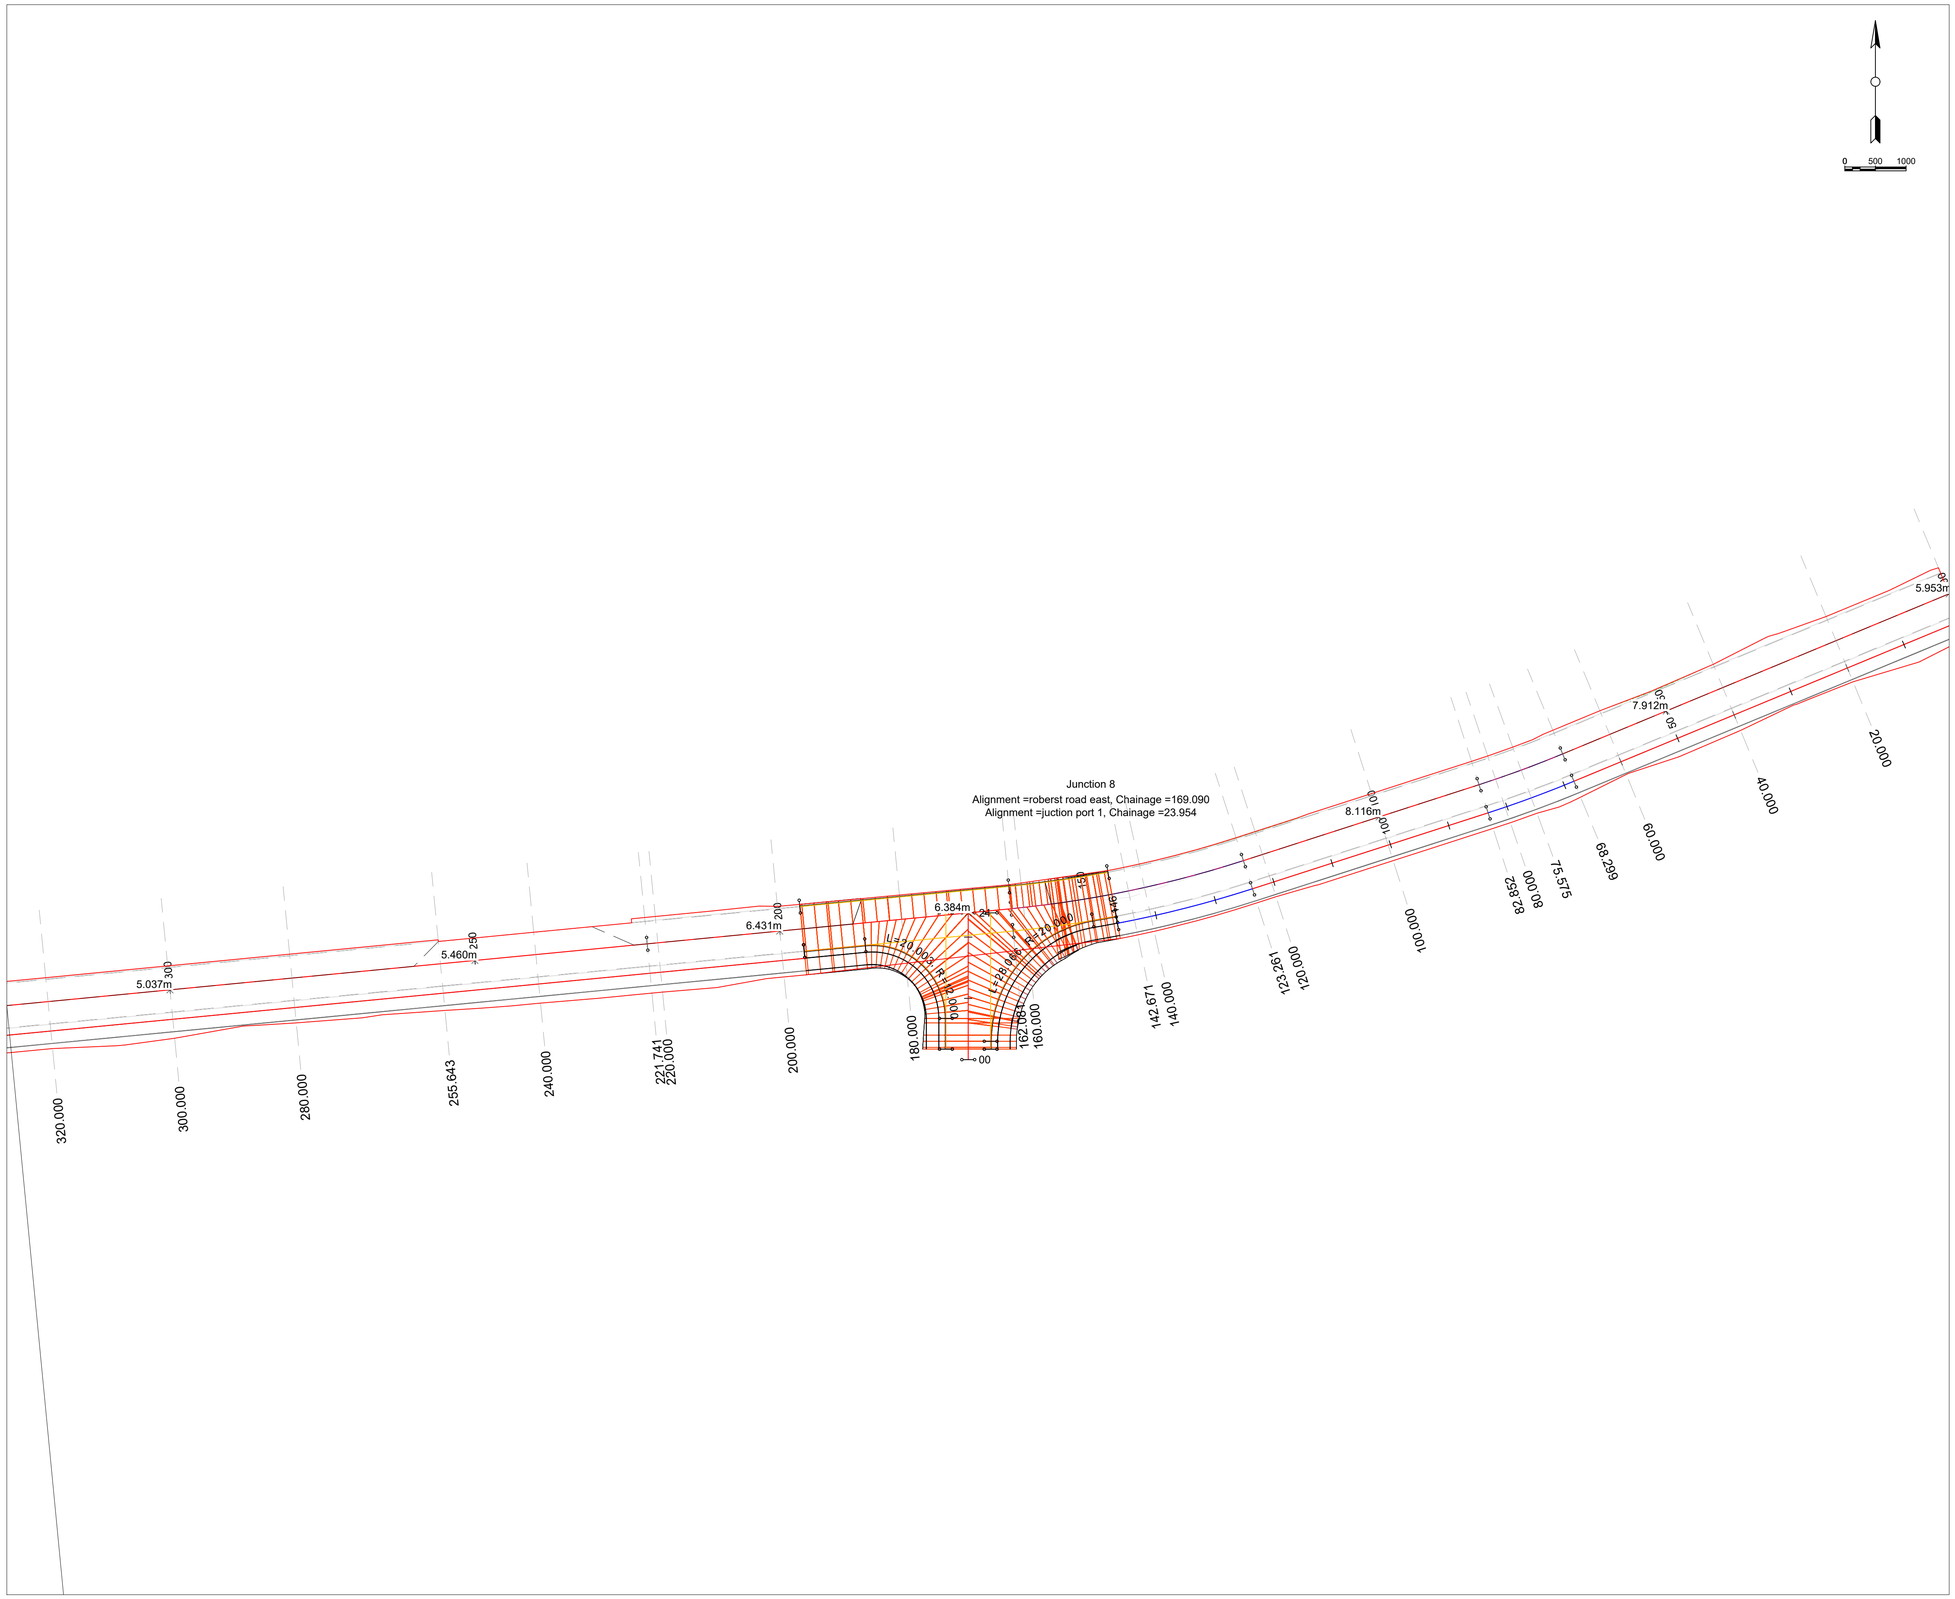

General Notes

No.	Revision/Issue	Date

Firm Name and Address

Project Name and Address

#####
#####
#####
#####

Project	Sheet
#####	1
Date: 26.04.2021	
Scale: 1:500	

19.03.2007 ROAD LABALES_recover_recover.dwg



General Notes

No.	Revision/issue	Date

Firm Name and Address


Project Name and Address

Project

Date 26.04.2021

Scale 1:500

Sheet 1

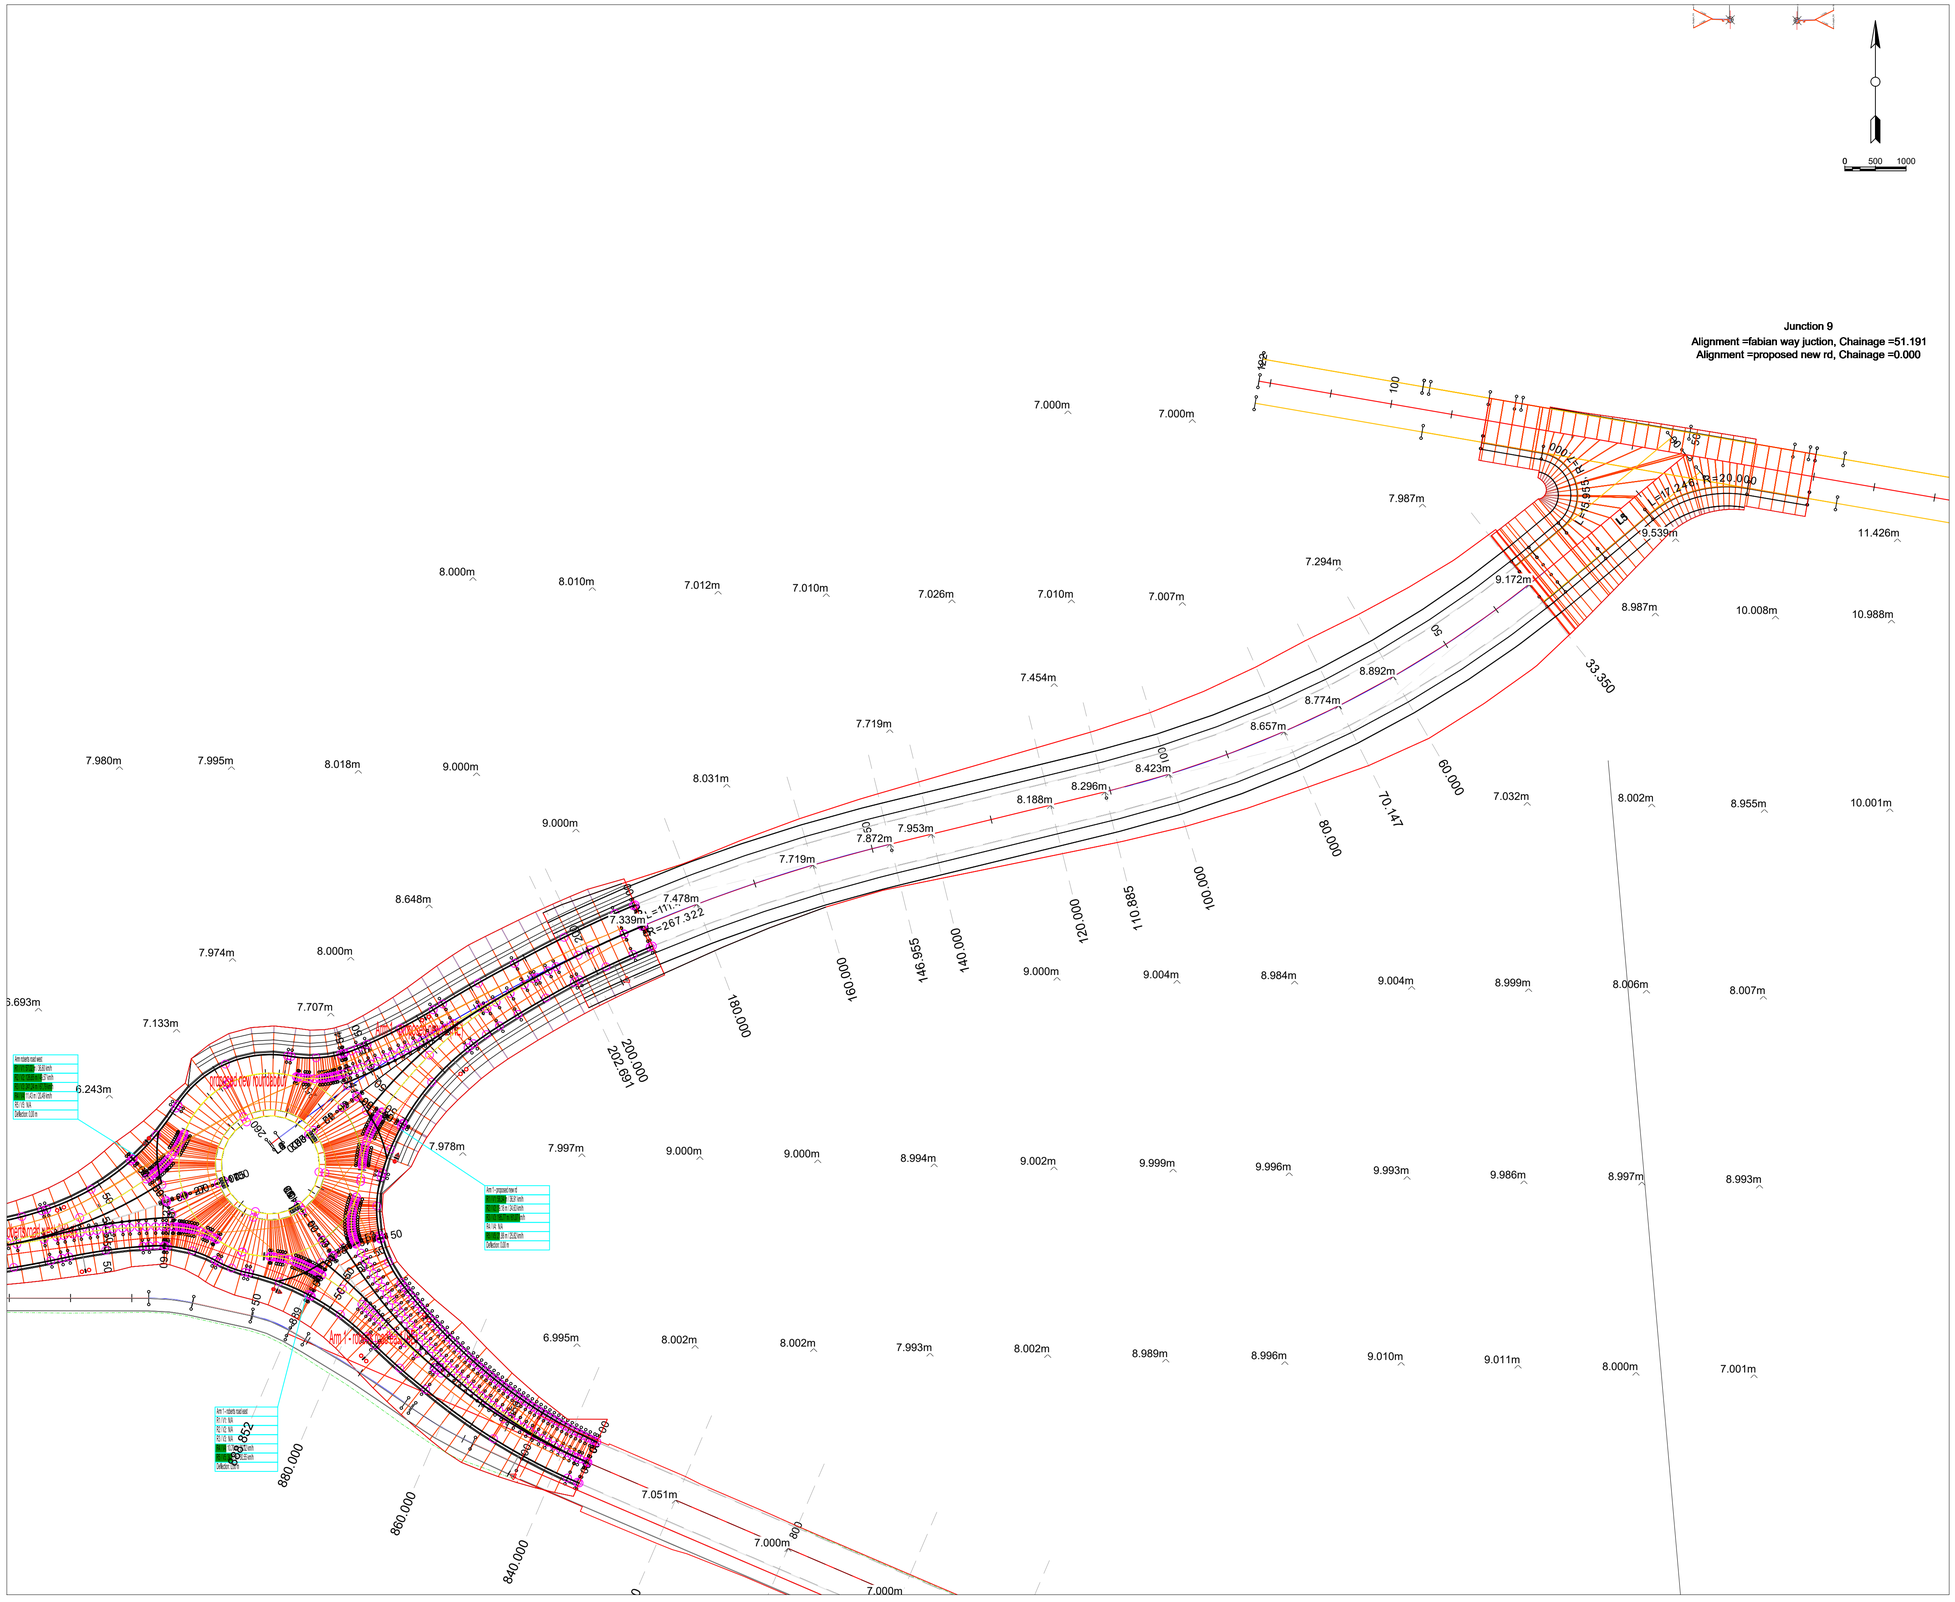

General Notes

No.	Revision/Issue	Date


Firm Name and Address

Project Name and Address

#####
#####
#####
#####

Project	Sheet
#####	1
Date: 26.04.2021	
Scale: 1:500	

19.03.2007 ROAD LABALES_recover_recover.dwg

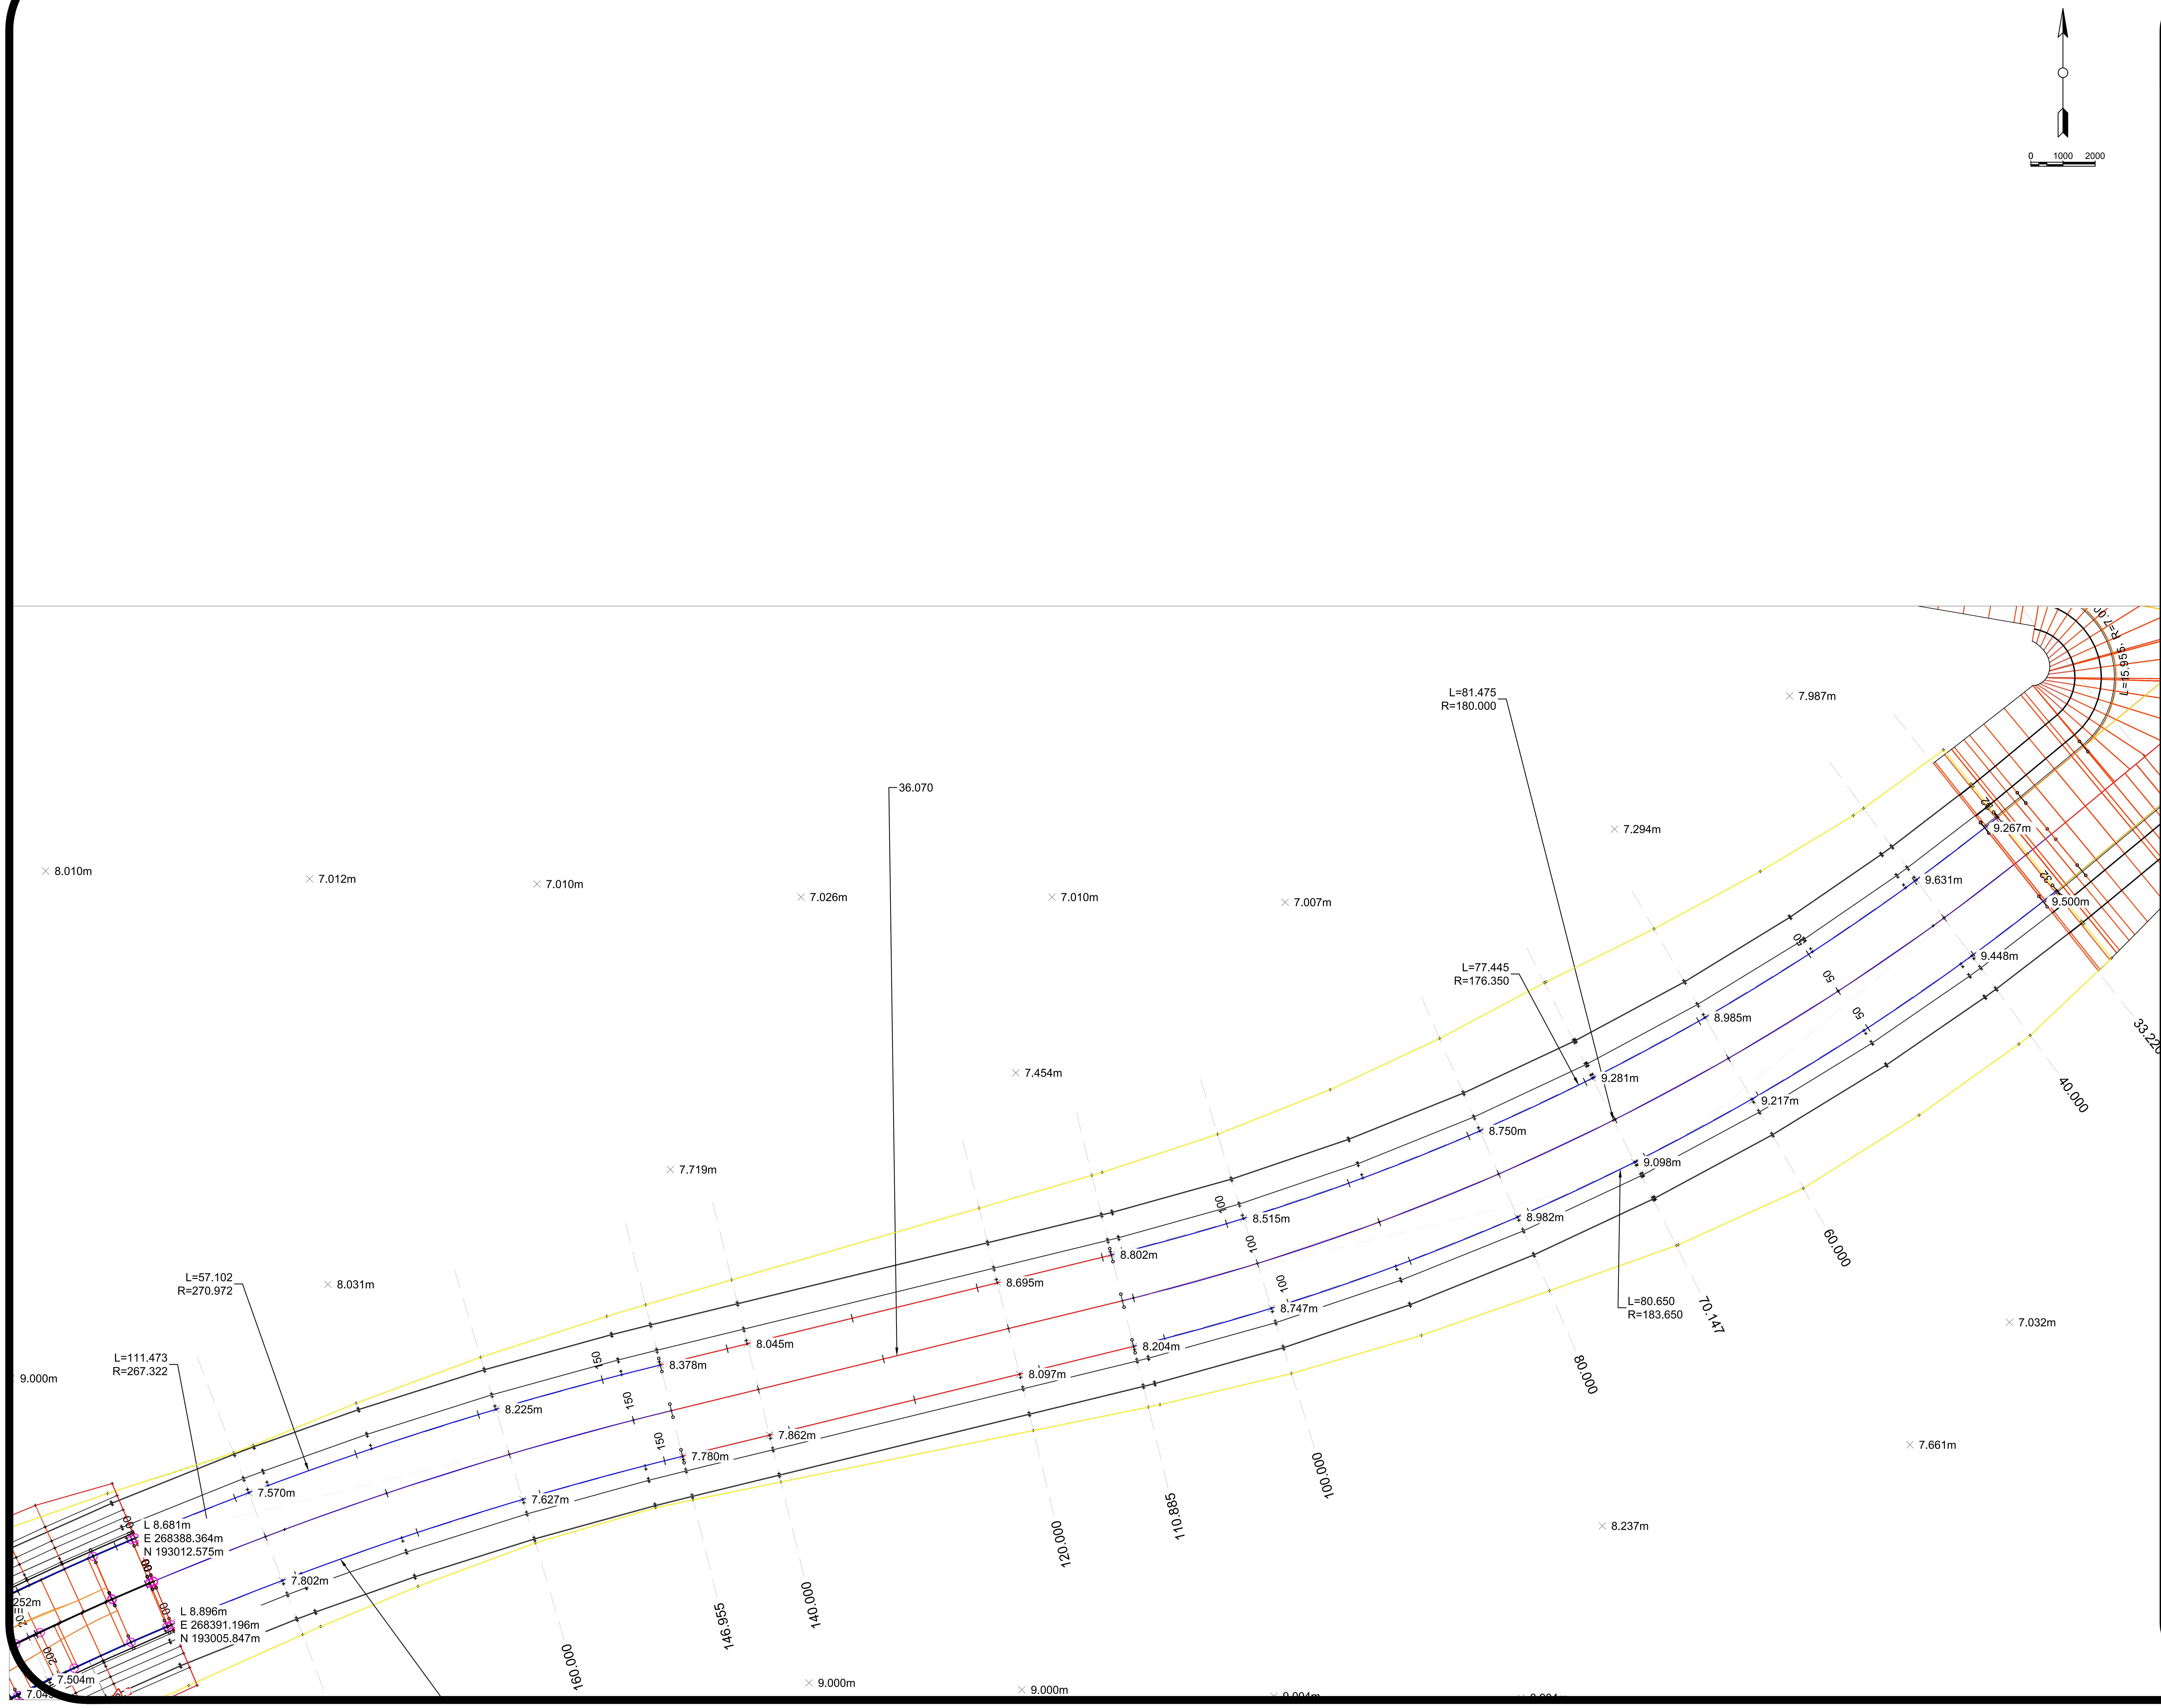

road final alignments_recover.dwg

18.12.2009

General Notes


No.	Revision/Issue	Date

Firm Name and Address

Project Name and Address

Project	Sheet
Date 25.04.2021	1
Scale 1:250	

PROPOSED NEW RD - LONGSECTION
SCALE: H 1:200,V 1:40. DATUM: 5.000

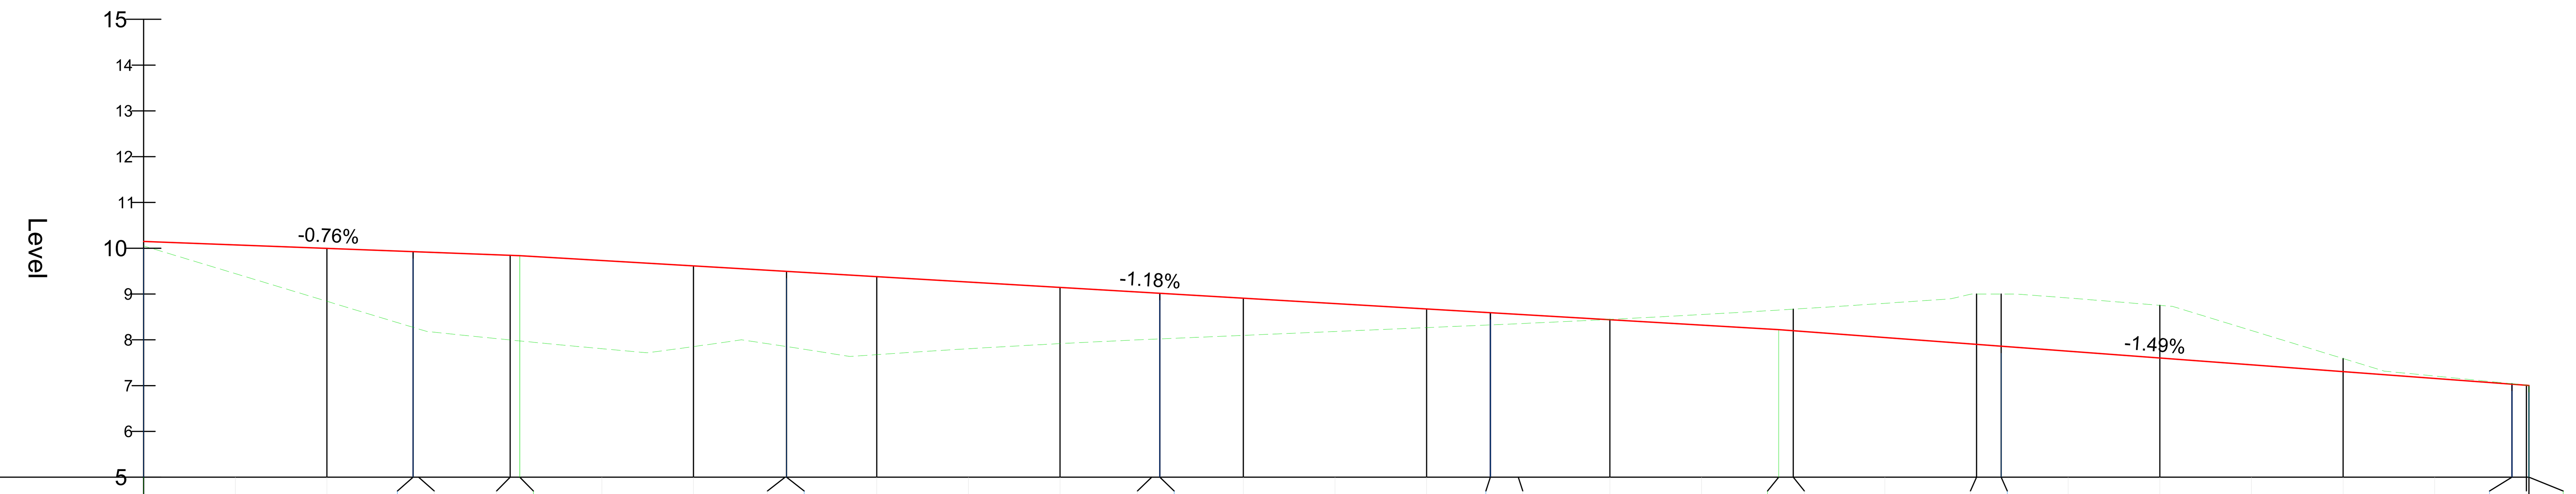

Chainage	Existing Ground	Proposed Levels	Level Difference
0.000	10.051	10.148	0.098
10.000	9.446	10.072	0.626
20.000	8.842	9.996	1.155
29.409	8.27	9.925	1.652
30.000	8.237	9.920	1.683
40.000	7.997	9.844	1.848
41.043	7.976	9.836	1.860
50.000	7.806	9.731	1.925
60.000	7.852	9.614	1.762
70.000	7.858	9.496	1.638
70.147	7.85	9.494	1.640
80.000	7.676	9.379	1.702
90.000	7.805	9.261	1.456
100.000	7.917	9.143	1.226
110.000	8.012	9.026	1.014
110.885	8.02	9.016	0.996
120.000	8.097	8.908	0.811
130.000	8.182	8.791	0.609
140.000	8.267	8.673	0.407
146.955	8.33	8.592	0.266
150.000	8.352	8.556	0.204
160.000	8.446	8.438	-0.008
170.000	8.552	8.321	-0.231
178.415	8.650	8.222	-0.428
180.000	8.669	8.198	-0.471
190.000	8.797	8.049	-0.748
200.000	9.000	7.901	-1.099
202.691	9.00	7.860	-1.140
210.000	8.913	7.752	-1.162
220.000	8.753	7.603	-1.150
230.000	8.203	7.454	-0.749
240.000	7.591	7.305	-0.286
250.000	7.209	7.156	-0.053
258.428	7.04	7.031	-0.010
260.000	7.009	7.007	0.002
260.283	7.003	7.003	0.000

Horizontal Geometry: L =29.409 | R: 180.000 L: 81.475 | L =36.070 | R: 267.322 L: 111.473 | L =1.856

Vertical Geometry: G =-0.760% L =41.878 | G =-1.175% L =137.372 | G =-1.489% L =81.868

Superelevation

General Notes

No.	Revision/Issue	Date


Firm Name and Address

Project Name and Address
#####
#####
#####
#####

Project #####
Date 25.04.2021
Scale 000
Sheet 1


Chainage 60.000

Level Difference	Existing Levels	Offsets	Proposed Levels
-0.250	7.307	-11.655	7.057
1.927	7.470	-6.975	9.397
1.878	7.470	-6.975	9.347
1.864	7.483	-6.725	9.347
1.981	7.483	-6.725	9.465
1.838	7.582	-4.925	9.420
1.715	7.582	-4.925	9.297
1.702	7.596	-4.675	9.297
1.949	7.596	-4.675	9.545
1.889	7.637	-3.925	9.526
1.581	7.637	-3.925	9.217
1.566	7.651	-3.655	9.217
1.151	7.651	-3.655	8.802
1.042	7.851	0.000	8.894
1.036	7.949	3.655	8.985
1.451	7.949	3.655	9.400
1.466	7.934	3.925	9.400
1.775	7.934	3.925	9.709
1.834	7.893	4.675	9.727
1.587	7.893	4.675	9.480
1.601	7.879	4.925	9.480
1.723	7.879	4.925	9.602
1.867	7.781	6.725	9.647
1.749	7.781	6.725	9.530
1.763	7.767	6.975	9.530
1.813	7.767	6.975	9.580
-0.250	7.514	11.607	7.264

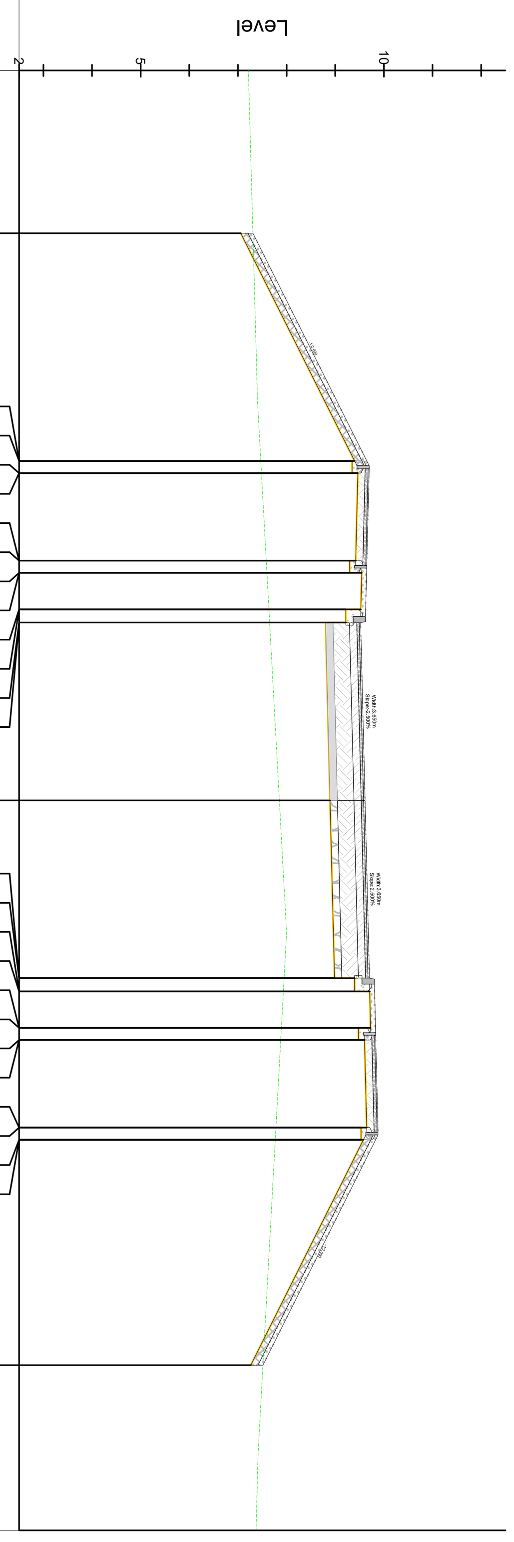


Chainage 70.147

Level Difference	Existing Levels	Offsets	Proposed Levels
-0.250	7.568	-10.895	7.318
1.502	7.776	-6.975	9.278
1.452	7.776	-6.975	9.228
1.439	7.789	-6.725	9.228
1.556	7.789	-6.725	9.346
1.416	7.885	-4.925	9.301
1.293	7.885	-4.925	9.178
1.280	7.898	-4.675	9.178
1.528	7.898	-4.675	9.426
1.469	7.938	-3.925	9.407
1.160	7.938	-3.925	9.098
1.146	7.952	-3.655	9.098
0.731	7.952	-3.655	8.683
0.920	7.854	0.000	8.774
1.206	7.660	3.655	8.866
1.621	7.660	3.655	9.281
1.635	7.646	3.925	9.281
1.944	7.646	3.925	9.589
2.002	7.606	4.675	9.608
1.755	7.606	4.675	9.361
1.768	7.593	4.925	9.361
1.891	7.593	4.925	9.483
2.031	7.497	6.725	9.528
1.914	7.497	6.725	9.411
1.927	7.484	6.975	9.411
1.977	7.484	6.975	9.460
-0.250	7.219	11.957	6.969

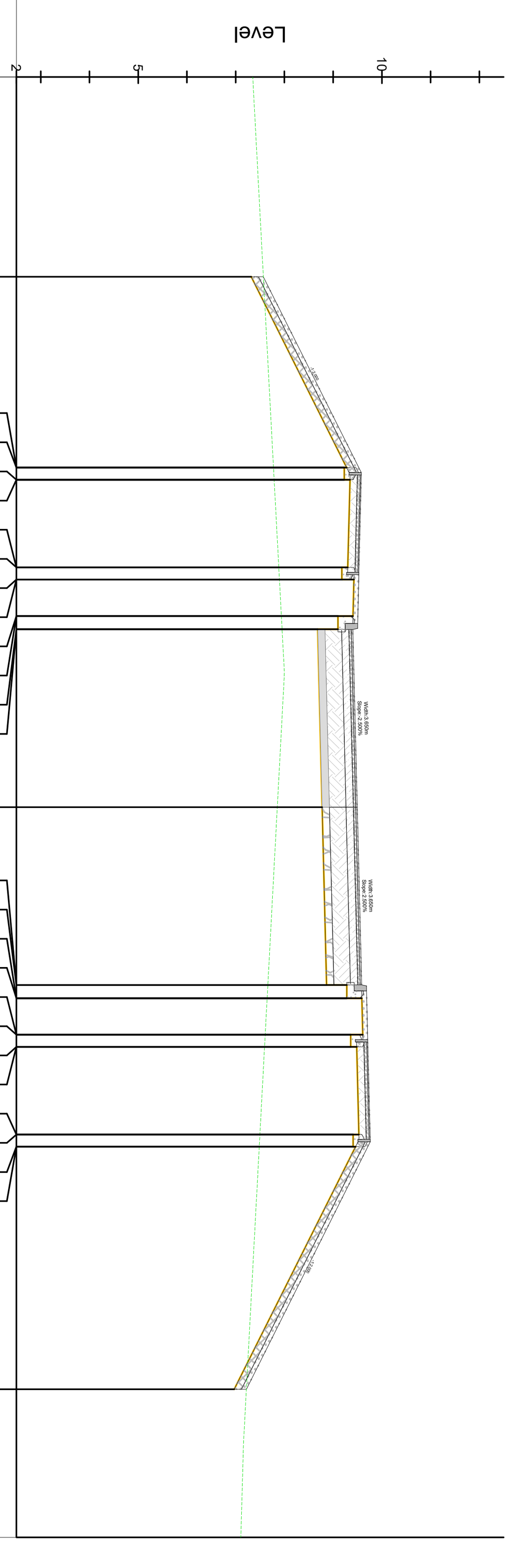

Chainage 40.000

Level Difference	Existing Levels	Offsets	Proposed Levels
-0.250	7.707	-11.317	7.457
1.810	7.818	-6.975	9.628
1.760	7.818	-6.975	9.578
1.754	7.824	-6.725	9.578
1.871	7.824	-6.725	9.696
1.780	7.870	-4.925	9.651
1.658	7.870	-4.925	9.528
1.651	7.877	-4.675	9.528
1.899	7.877	-4.675	9.776
1.861	7.896	-3.925	9.757
1.552	7.896	-3.925	9.448
1.545	7.903	-3.655	9.448
1.130	7.903	-3.655	9.033
1.128	7.996	0.000	9.124
1.126	8.090	3.655	9.216
1.541	8.090	3.655	9.631
1.534	8.097	3.925	9.631
1.842	8.097	3.925	9.939
1.842	8.116	4.675	9.958
1.595	8.116	4.675	9.711
1.588	8.122	4.925	9.711
1.711	8.122	4.925	9.833
1.710	8.168	6.725	9.878
1.592	8.168	6.725	9.761
1.586	8.175	6.975	9.761
1.636	8.175	6.975	9.810
-0.250	8.267	10.563	8.017

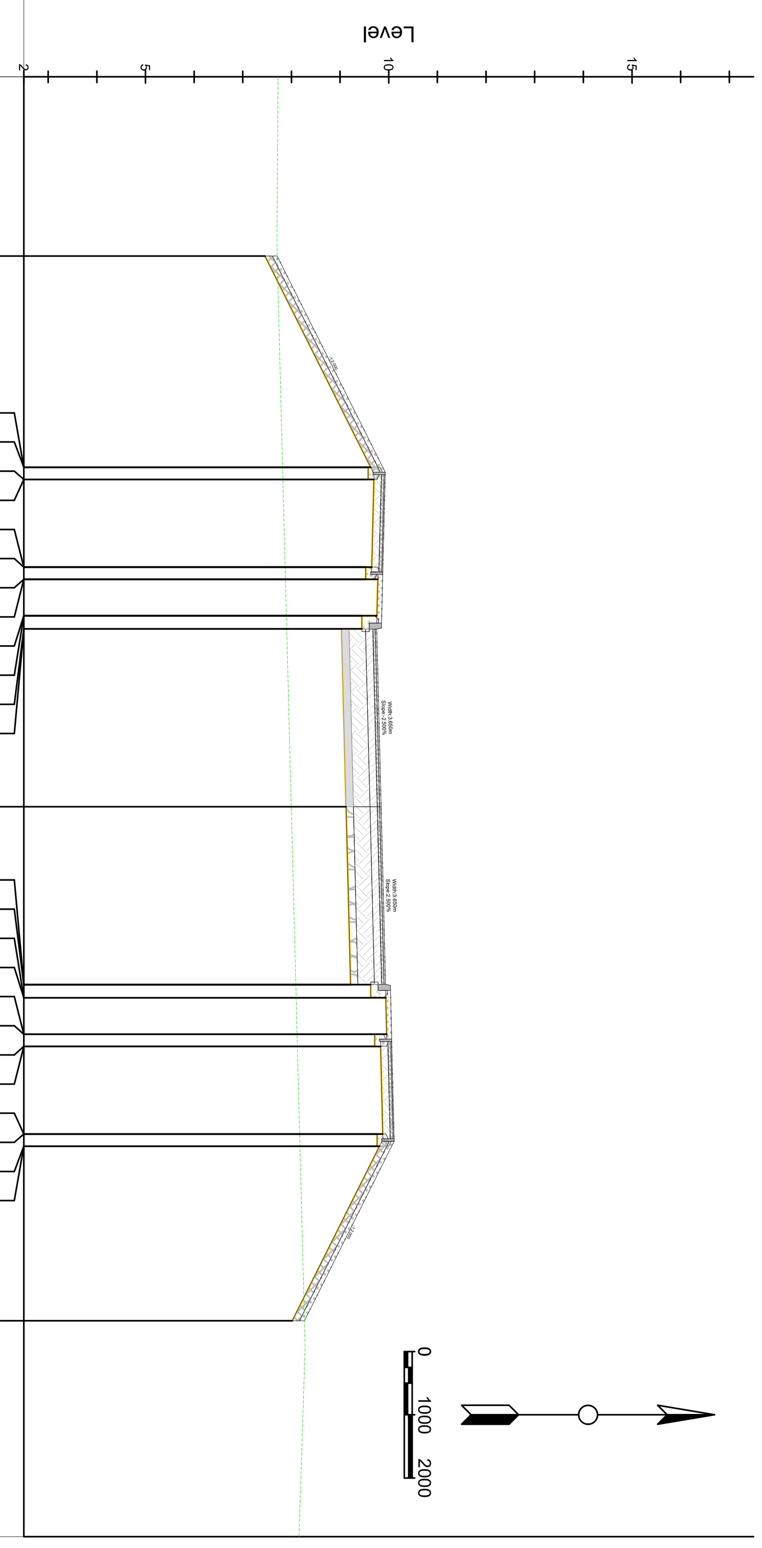

Project #####
Date 25.04.2021
Scale 000
Sheet 1

Project Name and Address
#####


Firm Name and Address

No.	Revision/Issue	Date

General Notes


Chainage 140.000

Level Difference	Existing Levels	Offsets	Proposed Levels
-0.250	8.497	-7.394	8.247
-0.027	8.484	-6.975	8.457
-0.077	8.484	-6.975	8.407
-0.069	8.477	-6.725	8.407
0.048	8.477	-6.725	8.525
0.059	8.420	-4.925	8.480
-0.063	8.420	-4.925	8.357
-0.055	8.413	-4.675	8.357
0.192	8.413	-4.675	8.605
0.197	8.389	-3.925	8.586
-0.112	8.389	-3.925	8.277
-0.104	8.381	-3.655	8.277
-0.519	8.381	-3.655	7.862
-0.313	8.267	0.000	7.953
-0.108	8.152	3.655	8.045
0.307	8.152	3.655	8.460
0.316	8.144	3.925	8.460
0.624	8.144	3.925	8.768
0.667	8.121	4.675	8.787
0.419	8.121	4.675	8.540
0.427	8.113	4.925	8.540
0.549	8.113	4.925	8.662
0.651	8.057	6.725	8.707
0.533	8.057	6.725	8.590
0.541	8.049	6.975	8.590
0.591	8.049	6.975	8.640
-0.250	7.993	8.769	7.743

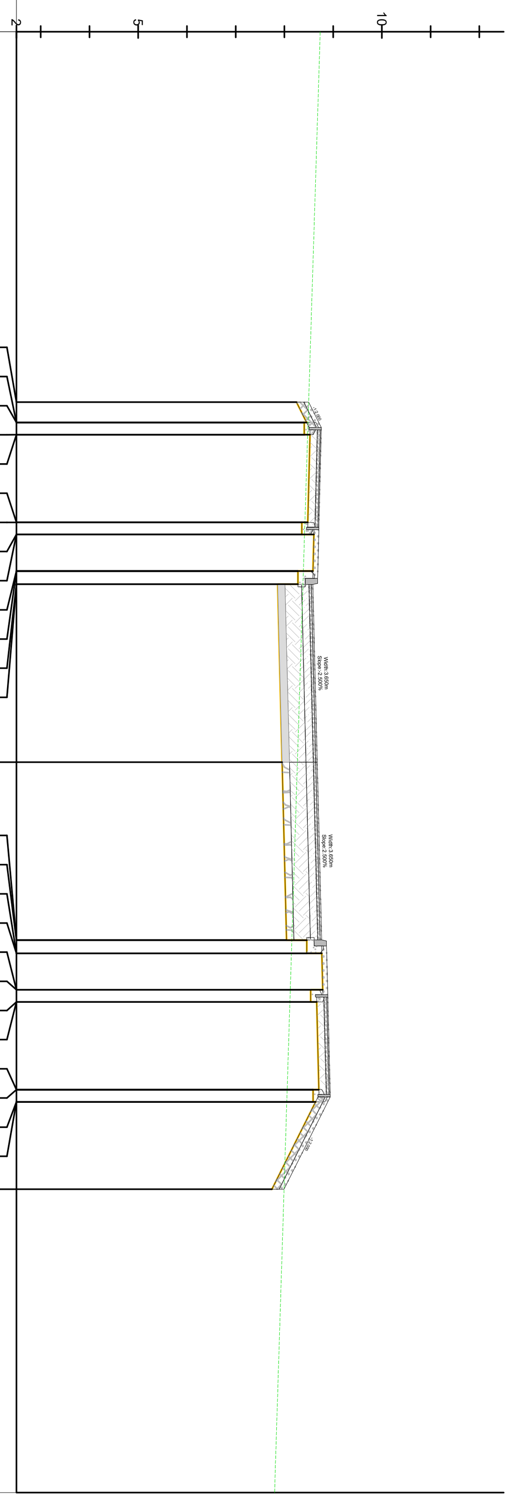


Chainage 110.885

Level Difference	Existing Levels	Offsets	Proposed Levels
-0.250	8.285	-8.503	8.035
0.562	8.237	-6.975	8.799
0.512	8.237	-6.975	8.749
0.520	8.230	-6.725	8.749
0.637	8.230	-6.725	8.867
0.648	8.173	-4.925	8.822
0.526	8.173	-4.925	8.699
0.534	8.166	-4.675	8.699
0.781	8.166	-4.675	8.947
0.786	8.142	-3.925	8.928
0.477	8.142	-3.925	8.619
0.486	8.134	-3.655	8.619
0.070	8.134	-3.655	8.204
0.276	8.020	0.000	8.296
0.481	7.906	3.655	8.387
0.896	7.905	3.655	8.802
0.905	7.897	3.925	8.802
1.213	7.897	3.925	9.111
1.256	7.874	4.675	9.129
1.008	7.874	4.675	8.882
1.016	7.866	4.925	8.882
1.138	7.866	4.925	9.004
1.240	7.810	6.725	9.049
1.122	7.810	6.725	8.932
1.130	7.802	6.975	8.932
1.180	7.802	6.975	8.982
-0.250	7.707	10.026	7.457

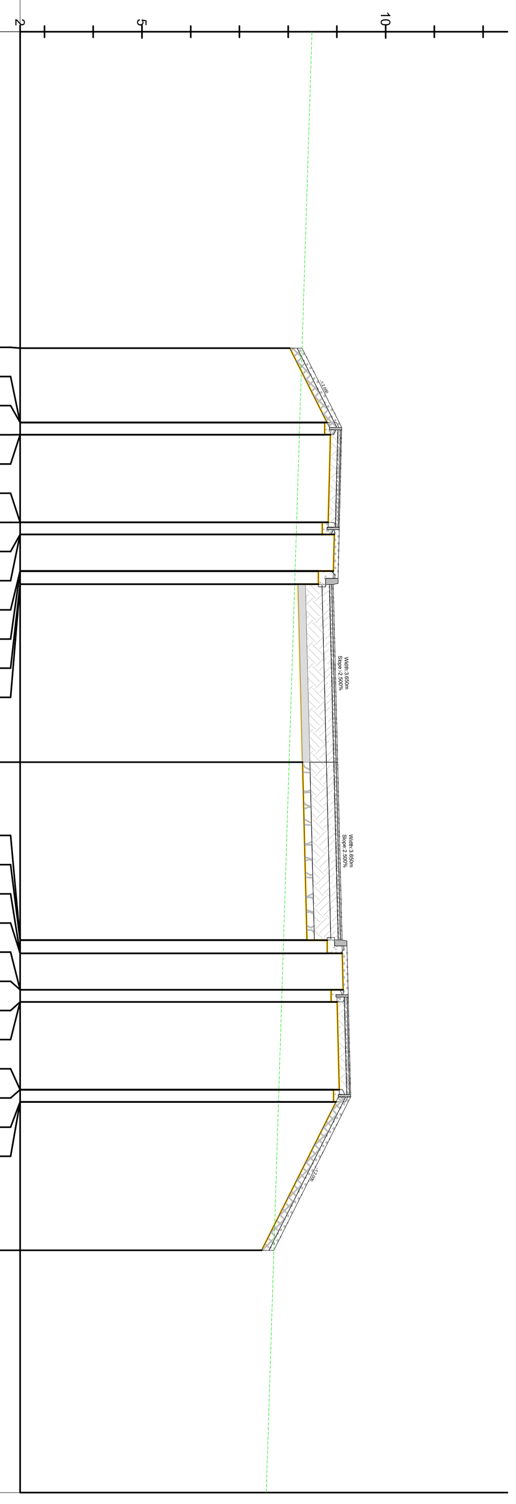


Chainage 146.955

Level Difference	Existing Levels	Offsets	Proposed Levels
-0.250	8.548	-7.129	8.298
-0.168	8.543	-6.975	8.375
-0.218	8.543	-6.975	8.325
-0.210	8.536	-6.725	8.325
-0.093	8.536	-6.725	8.443
-0.081	8.479	-4.925	8.398
-0.204	8.479	-4.925	8.275
-0.196	8.472	-4.675	8.275
0.051	8.472	-4.675	8.523
0.056	8.448	-3.925	8.504
-0.253	8.448	-3.925	8.195
-0.244	8.440	-3.655	8.195
-0.659	8.440	-3.655	7.780
-0.454	8.326	0.000	7.872
-0.248	8.211	3.655	7.963
0.166	8.211	3.655	8.378
0.175	8.203	3.925	8.378
0.484	8.203	3.925	8.687
0.526	8.180	4.675	8.705
0.278	8.180	4.675	8.458
0.286	8.172	4.925	8.458
0.409	8.172	4.925	8.580
0.510	8.116	6.725	8.625
0.392	8.116	6.725	8.508
0.400	8.108	6.975	8.508
0.450	8.108	6.975	8.558
-0.250	8.061	8.469	7.811

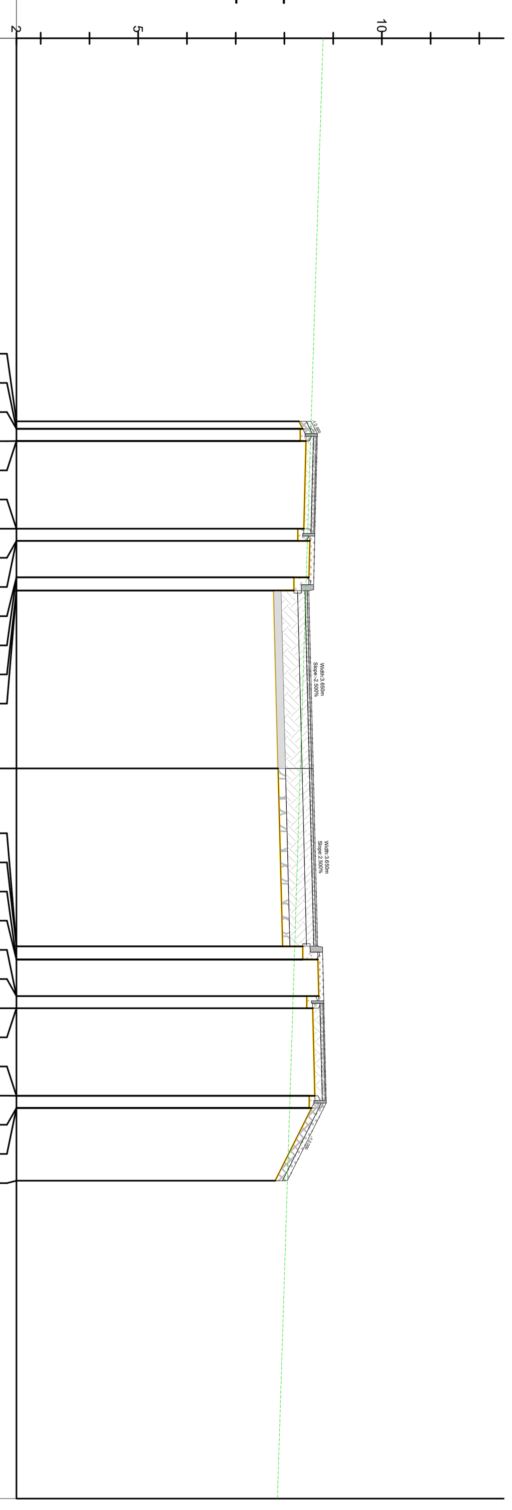

Chainage 120.000

Level Difference	Existing Levels	Offsets	Proposed Levels
-0.250	8.352	-8.156	8.102
0.377	8.315	-6.975	8.692
0.327	8.315	-6.975	8.642
0.335	8.307	-6.725	8.642
0.453	8.307	-6.725	8.760
0.464	8.251	-4.925	8.715
0.341	8.251	-4.925	8.592
0.349	8.243	-4.675	8.592
0.597	8.243	-4.675	8.840
0.601	8.220	-3.925	8.821
0.293	8.220	-3.925	8.512
0.301	8.211	-3.655	8.512
-0.114	8.211	-3.655	8.097
0.091	8.097	0.000	8.188
0.297	7.983	3.655	8.280
0.712	7.983	3.655	8.695
0.720	7.974	3.925	8.695
1.029	7.974	3.925	9.003
1.071	7.951	4.675	9.022
0.824	7.951	4.675	8.775
0.832	7.943	4.925	8.775
0.954	7.943	4.925	8.897
1.055	7.887	6.725	8.942
0.938	7.887	6.725	8.825
0.946	7.879	6.975	8.825
0.995	7.879	6.975	8.875
-0.250	7.796	9.632	7.546

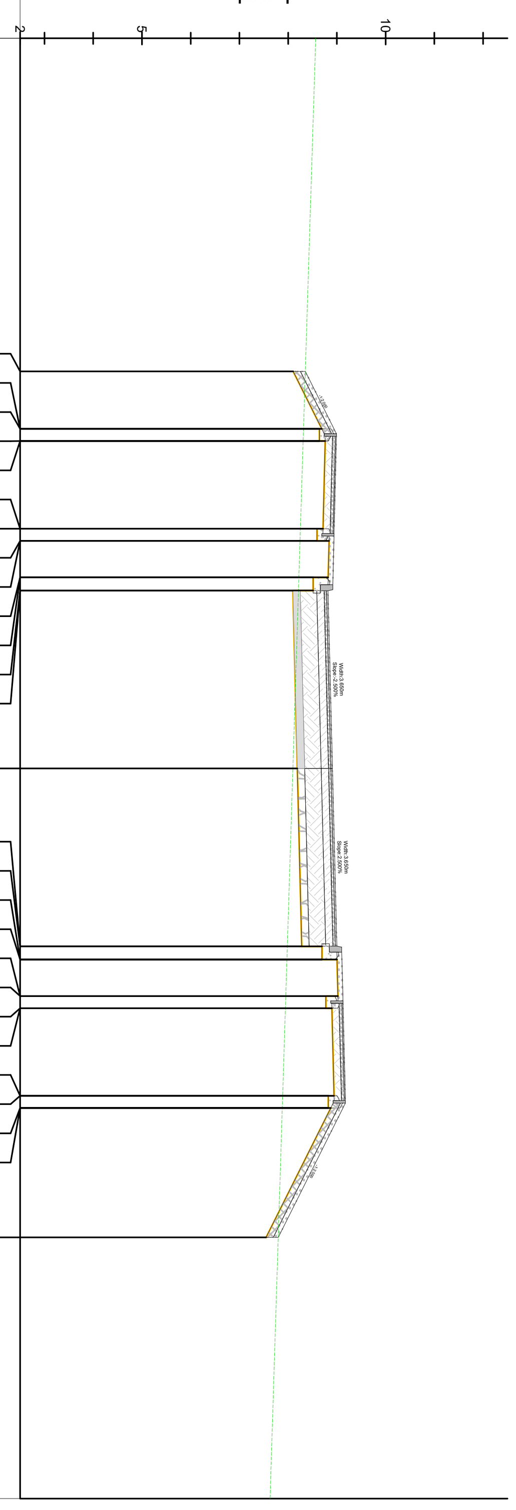

0 1000 2000

Project #####
Date 25.04.2021
Scale 000
Sheet 1

Project Name and Address
####################


Firm Name and Address

No.
Revision/Issue
Date

General Notes


Chainage 200.000

Level Difference	Existing Levels	Offsets	Proposed Levels
-0.250	8.817	-8.539	8.567
-1.077	8.862	-6.975	7.784
-1.228	8.862	-6.975	7.634
-1.235	8.869	-6.725	7.634
-1.117	8.869	-6.725	7.752
-1.214	8.921	-4.925	7.707
-1.337	8.921	-4.925	7.584
-1.344	8.928	-4.675	7.584
-1.097	8.928	-4.675	7.832
-1.137	8.950	-3.925	7.813
-1.446	8.950	-3.925	7.504
-1.454	8.958	-3.655	7.504
-1.869	8.958	-3.655	7.089
-1.819	9.000	0.000	7.181
-1.728	9.000	3.655	7.272
-1.313	9.000	3.655	7.687
-1.313	9.000	3.925	7.687
-1.004	9.000	3.925	7.996
-0.986	9.000	4.675	8.014
-1.233	9.000	4.675	7.767
-1.233	9.000	4.925	7.767
-1.111	9.000	4.925	7.889
-1.066	9.000	6.725	7.934
-1.183	9.000	6.725	7.817
-1.183	9.000	6.975	7.817
-1.033	9.000	6.975	7.967
-0.250	9.000	8.541	8.750

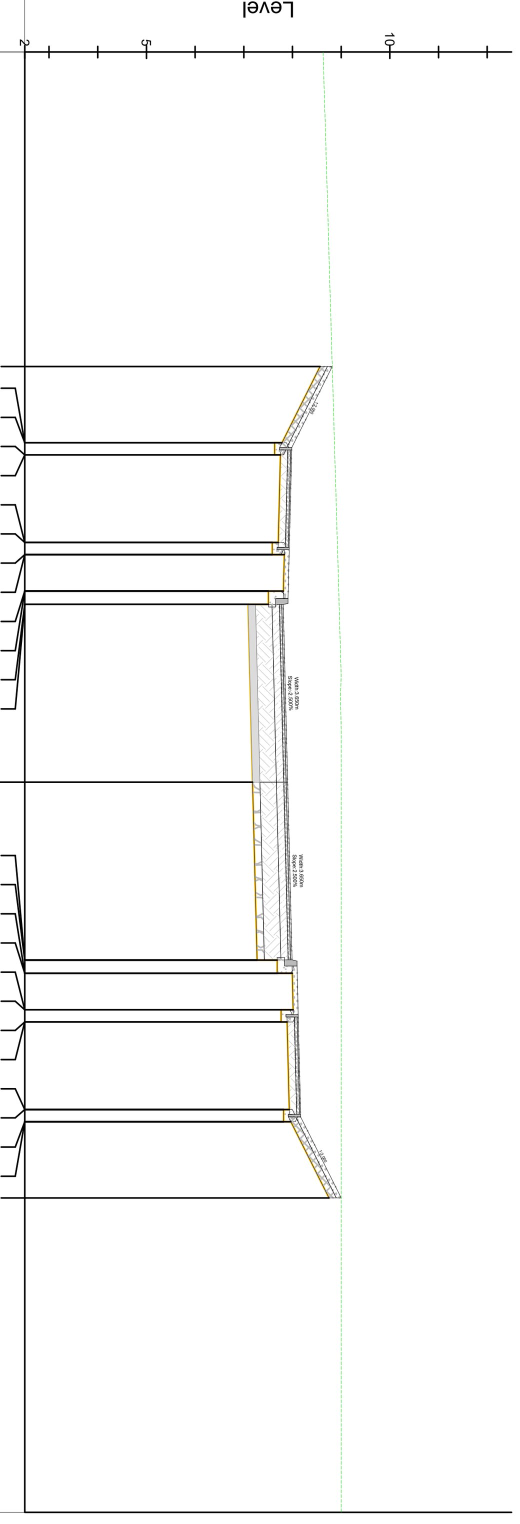

Chainage 202.691

Level Difference	Existing Levels	Offsets	Proposed Levels
-0.250	8.778	-8.543	8.528
-1.079	8.823	-6.975	7.744
-1.229	8.823	-6.975	7.594
-1.236	8.831	-6.725	7.594
-1.119	8.831	-6.725	7.712
-1.216	8.883	-4.925	7.667
-1.338	8.883	-4.925	7.544
-1.346	8.890	-4.675	7.544
-1.098	8.890	-4.675	7.792
-1.138	8.911	-3.925	7.773
-1.447	8.911	-3.925	7.464
-1.455	8.919	-3.655	7.464
-1.870	8.919	-3.655	7.049
-1.860	9.000	0.000	7.140
-1.768	9.000	3.655	7.232
-1.353	9.000	3.655	7.647
-1.353	9.000	3.925	7.647
-1.045	9.000	3.925	7.955
-1.026	9.000	4.675	7.974
-1.273	9.000	4.675	7.727
-1.273	9.000	4.925	7.727
-1.151	9.000	4.925	7.849
-1.106	9.000	6.725	7.894
-1.223	9.000	6.725	7.777
-1.223	9.000	6.975	7.777
-1.073	9.000	6.975	7.927
-0.250	9.000	8.622	8.750

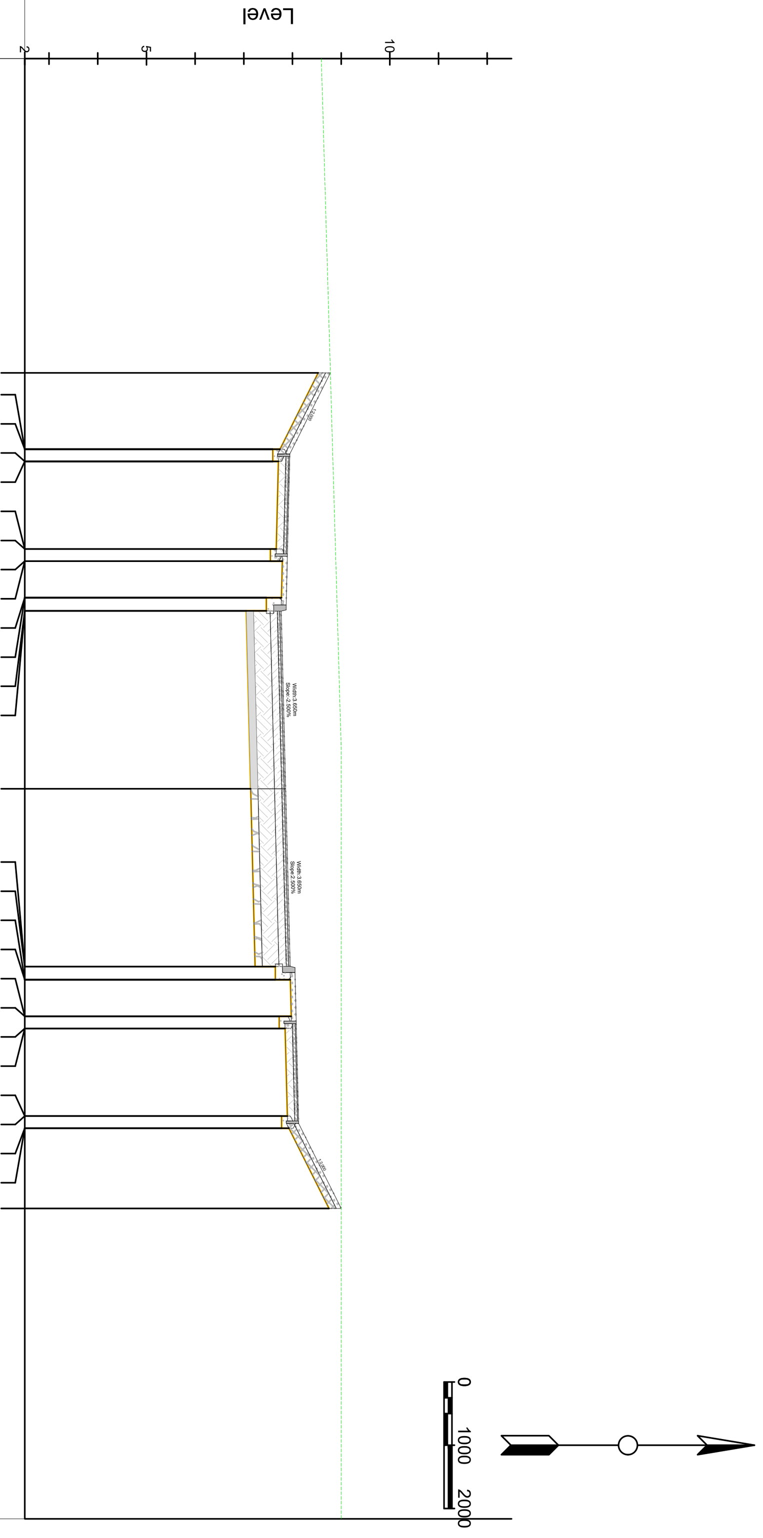


Project #####
Date 25.04.2021
Scale 000
Sheet 1

Project Name and Address
####

Firm Name and Address

No. | Revision/Issue | Date

General Notes

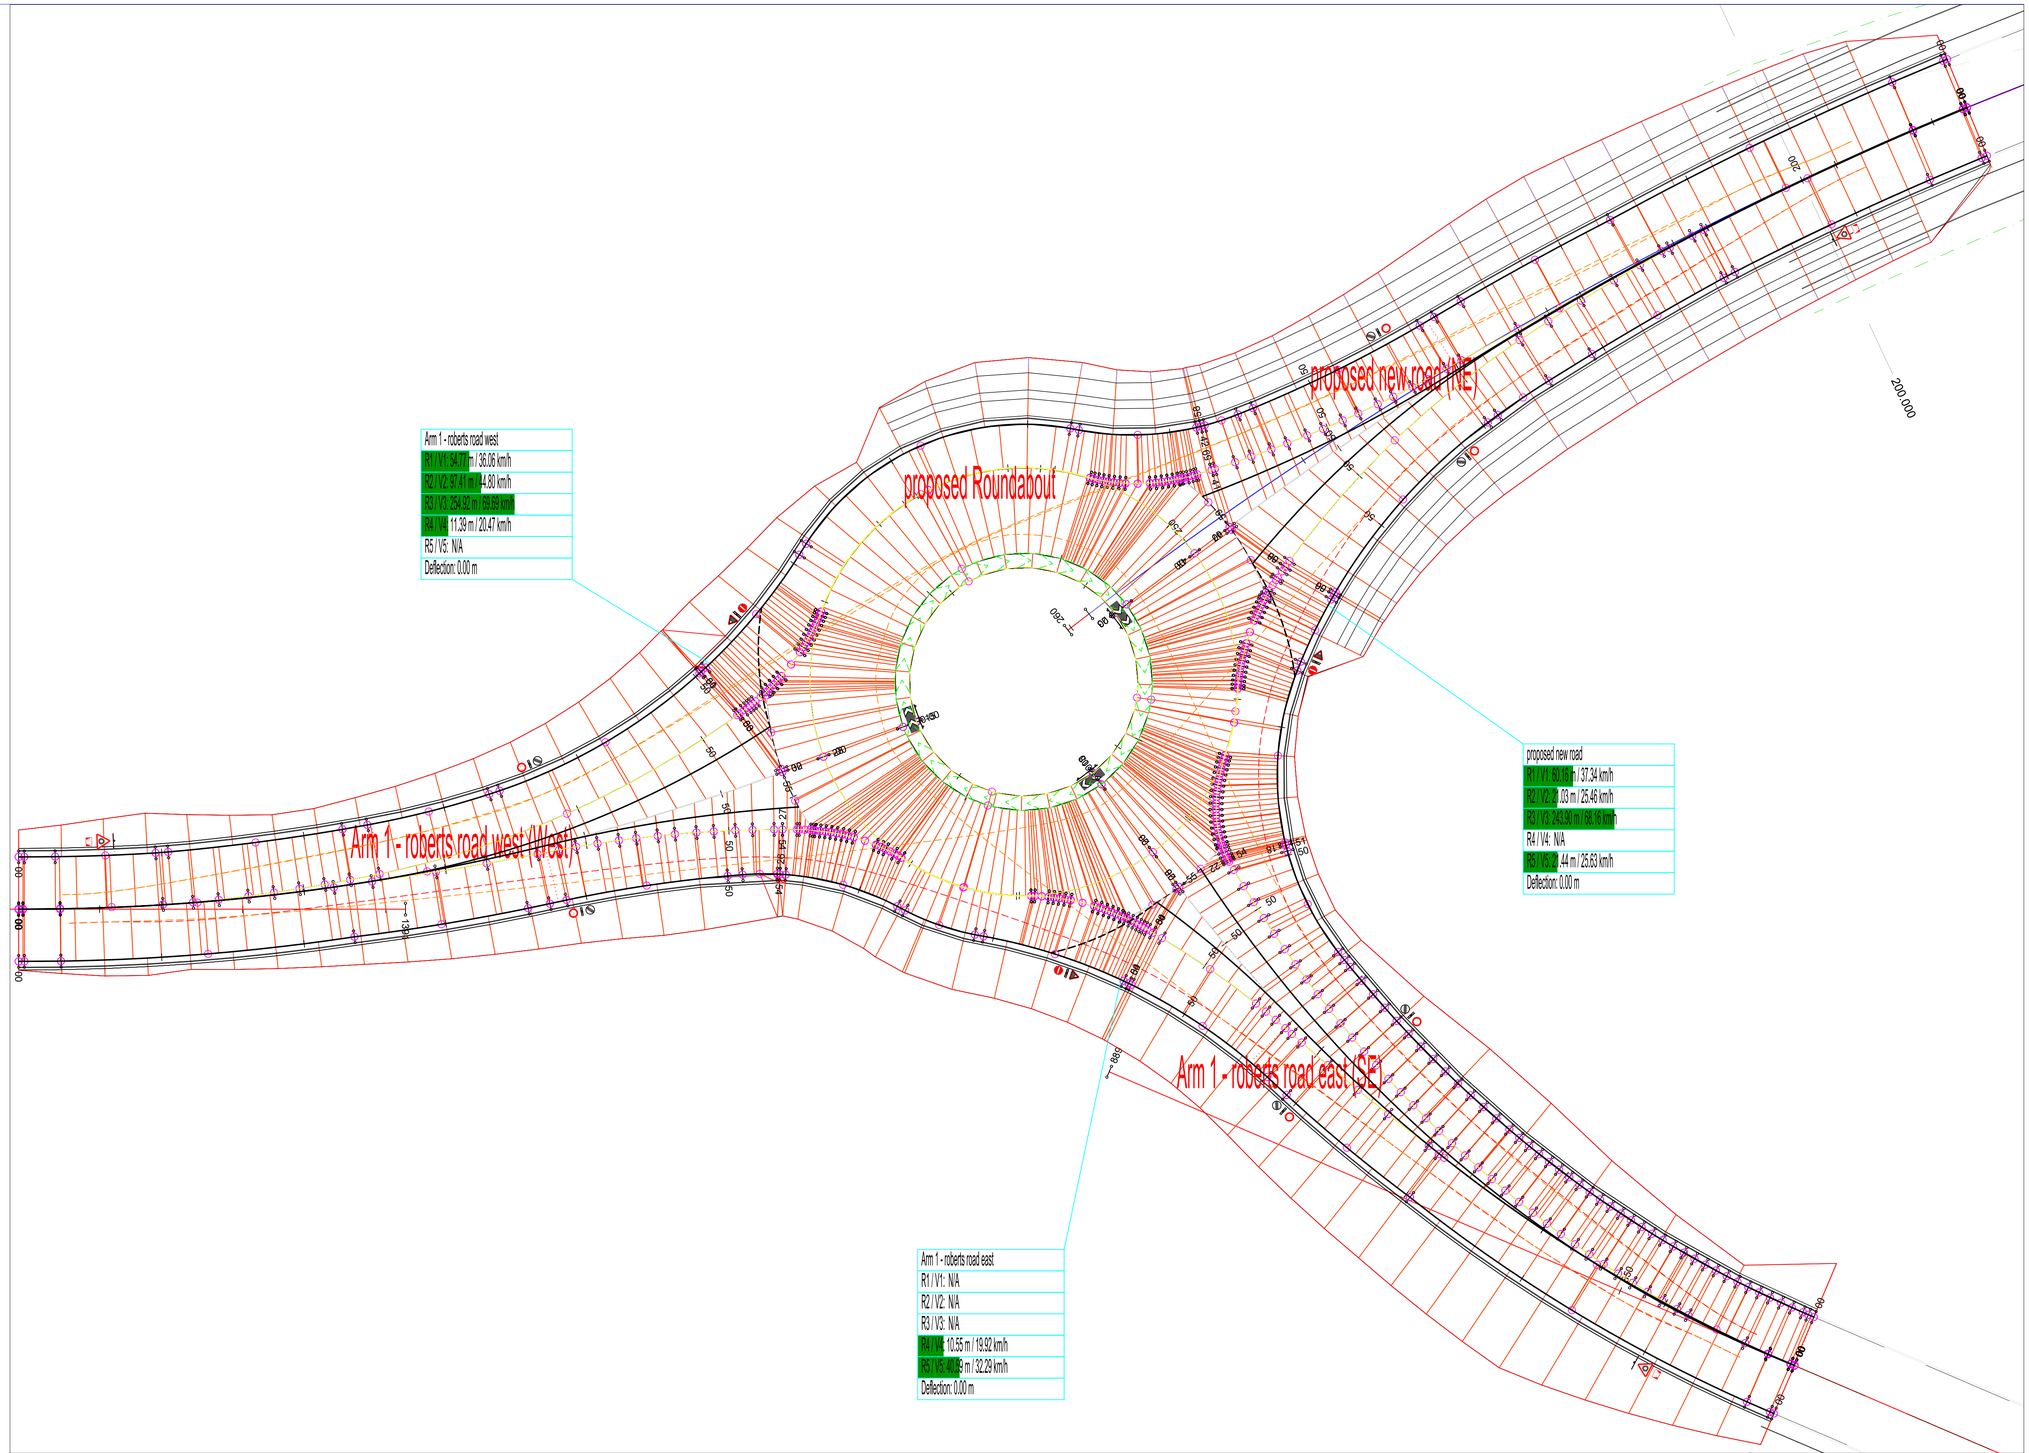


General Notes

No.	Revision/Issue	Date

Firm Name and Address

Project Name and Address

Project	Sheet
Date	
Scale	

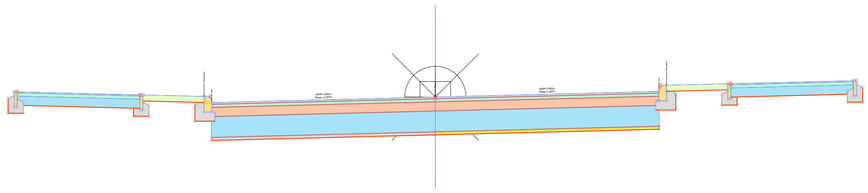



0 500 1000

General Notes

No.	Revision/Issue	Date

Firm Name and Address

Project Name and Address


#####
#####
#####
#####

Project	Sheet
#####	1
Date: 20.04.2021	
Scale: 1:500	

ROAD LABALES.dwg

19.03.2007



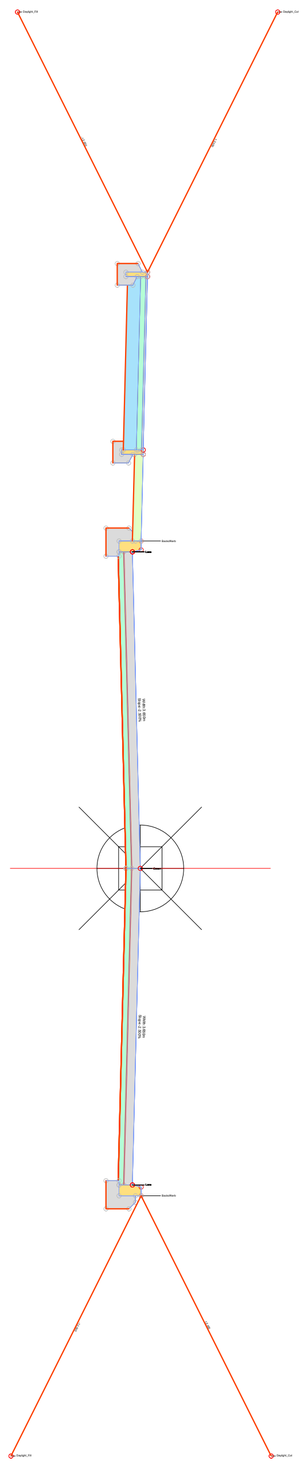

0 500 1000

General Notes

No.	Revision/Issue	Date

Firm Name and Address

Project Name and Address

#####
#####
#####
#####
#####

Project	Sheet
#####	1
Date	
26.04.2021	
Scale	
1:500	