



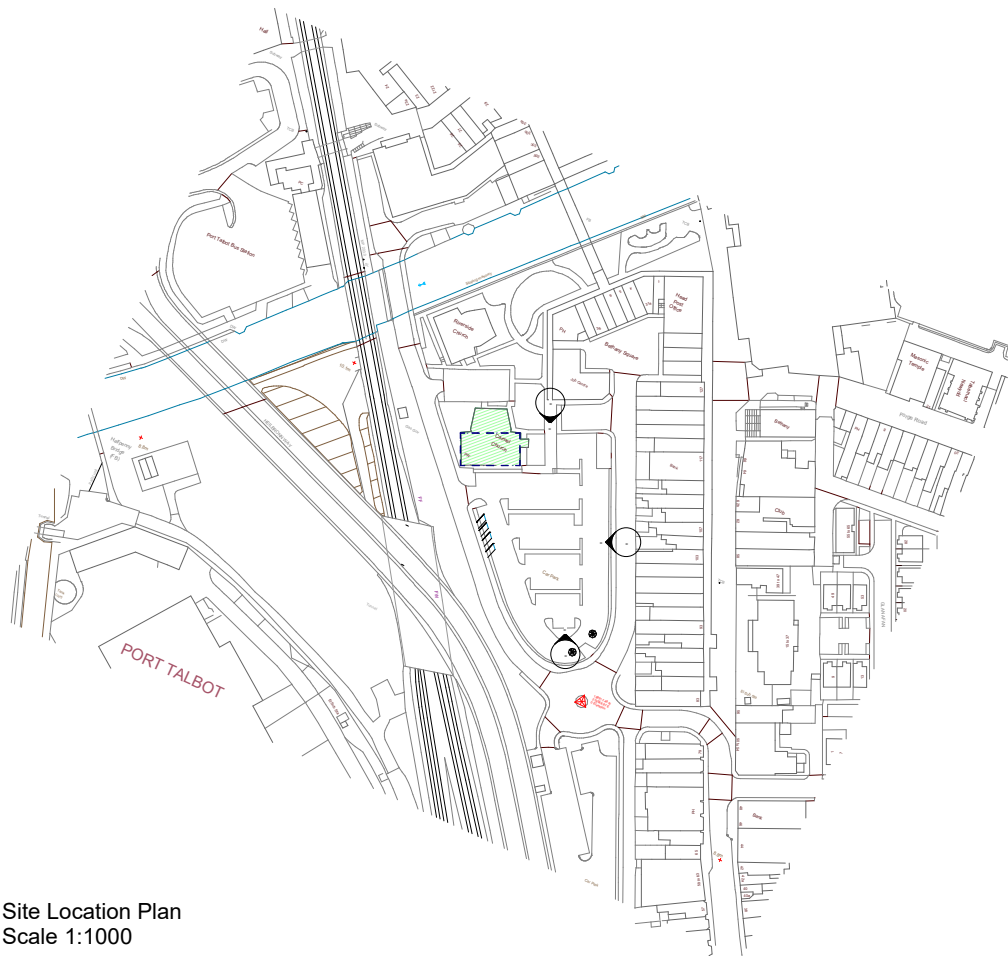

Site Location Plan
Scale 1:1000

Property Title Ysgol Yr Afan	Detail Site Location	Property — Originator — (Drawn) Functional Breakdown — (Small) Spatial Breakdown — (Type) — Discipline — Number — Description — Status — Revision							Scale 1 : 1000	Drawn OD	 Prifysgol Cymru Y Drindod Dewi Sant University of Wales Trinity Saint David	(S0) UNCONTROLLED Not to be used as a reference document Check Status Before Quoting	Revision
		5010 — OD — XX — ZZ — D — A — 0001 — Site Location — 0001 —							date 30/04/2024	checked GT			
		File Path: \\TRUSERV\Folder Redirection\owendavies\Desktop\Uni Work\Up to date BIM School.rvt											

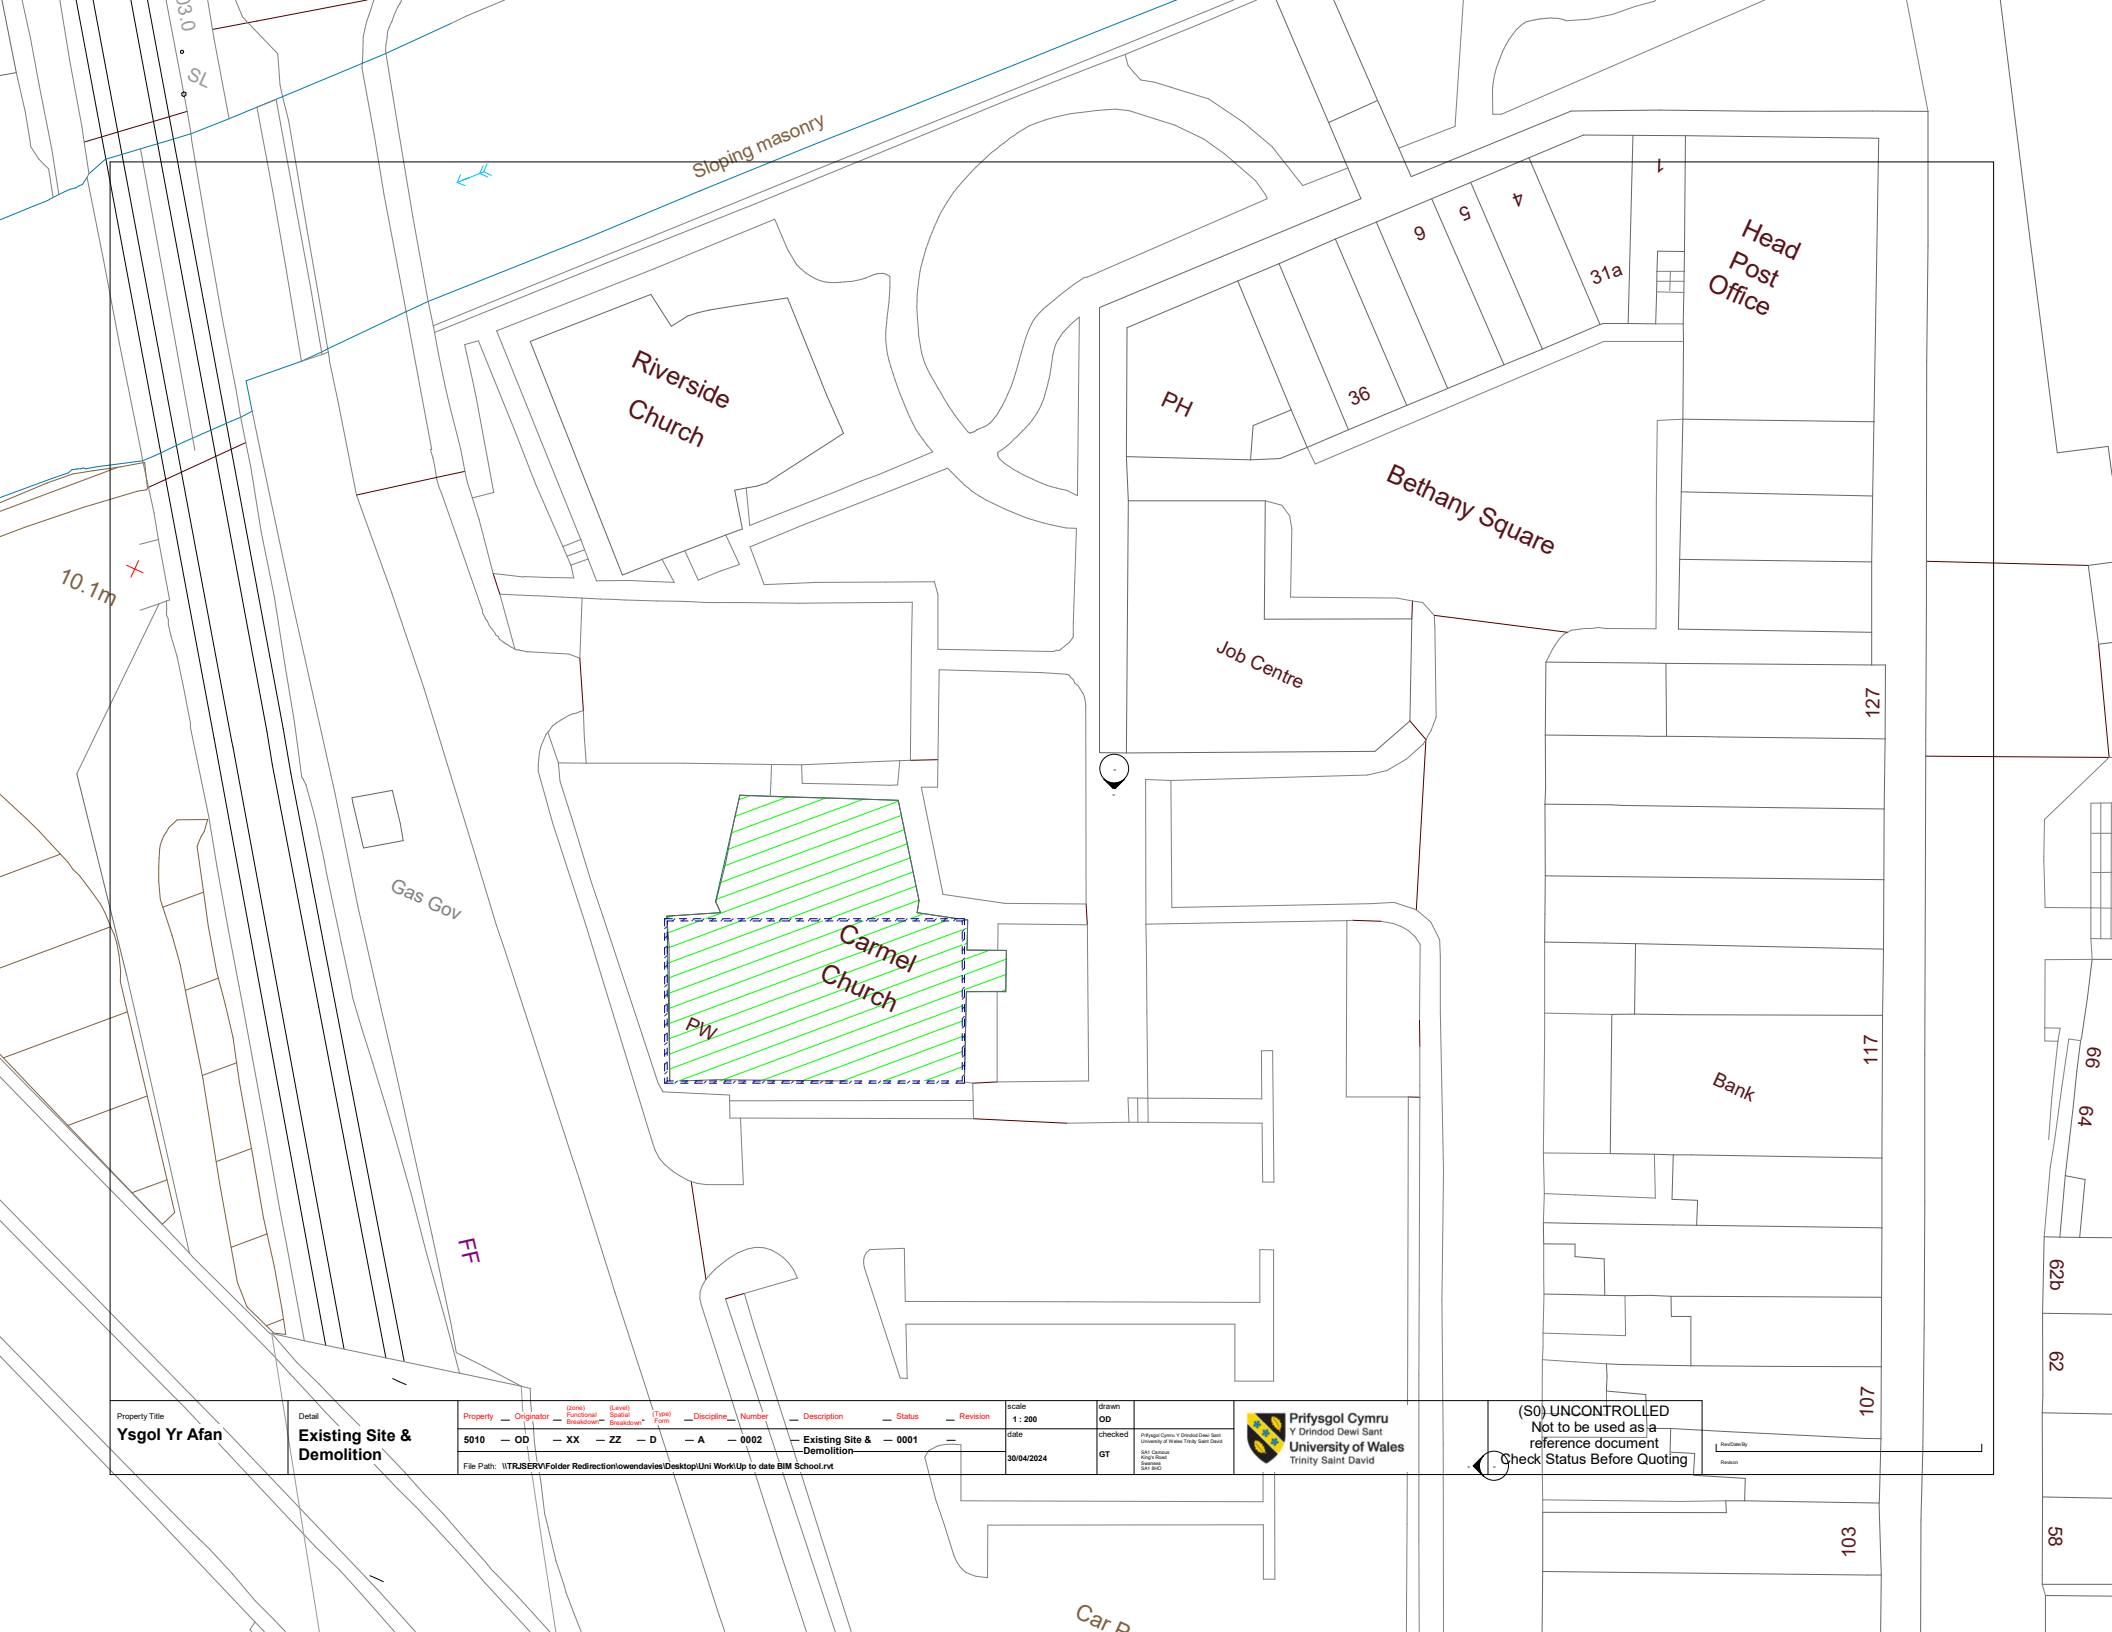

Property Title
Ysgol Yr Afan

Detail
**Existing Site &
Demolition**

Property	Originator	Drawn Functional Specification	Layout Spatial Footprint	Type Footprint	Discipline	Number	Description	Status	Revision
5010	OD	XX	ZZ	D	A	0002	Existing Site & Demolition	0001	
File Path: \\TRUSERV\Folder Redirection\owendavies\Desktop\Uni Work\Up to date BIM School.rvt									

Scale
1 : 200
date
30/04/2024


Drawn
OD
checked
GT

Prifysgol Cymru Y Drindod Dewi Sant
University of Wales Trinity Saint David



(S0) UNCONTROLLED
Not to be used as a
reference document
Check Status Before Quoting

Reason

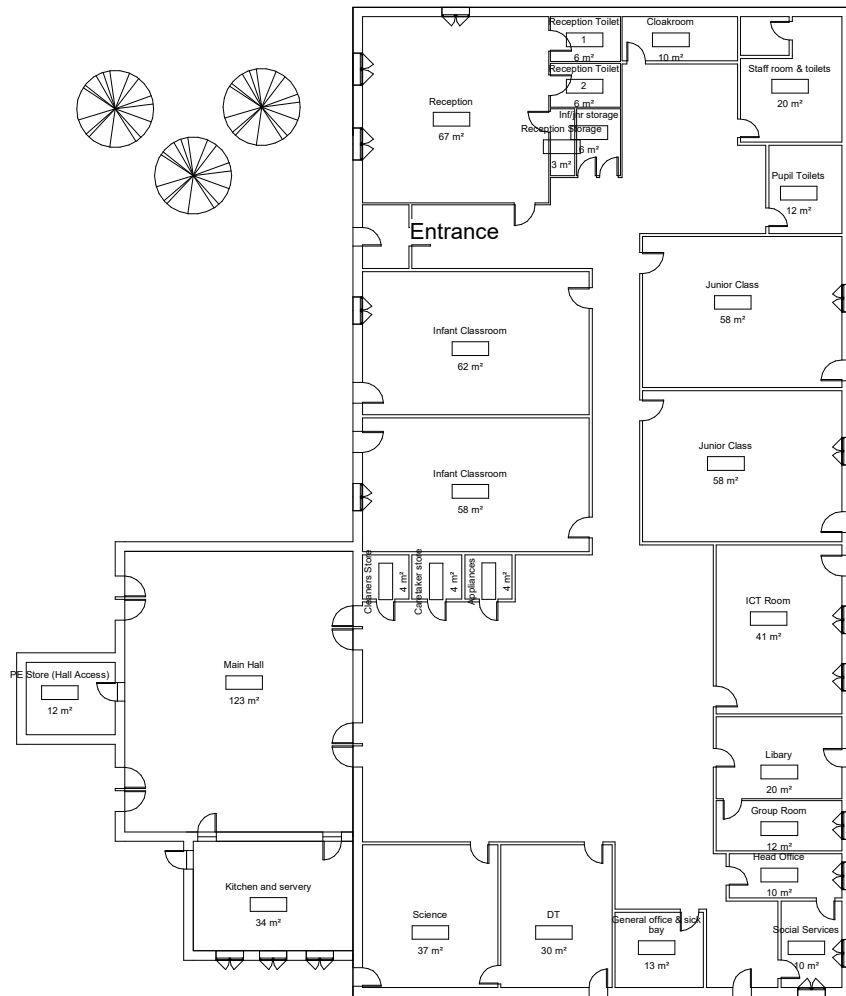

Property Title Ysgol Yr Afan	Detail Proposed floor plans	Property — Originator — (Draw) Functional Specification — (Small) Spatial Requirements — (Type) — Discipline — Number — Description — Status — Revision										scale 1 : 100	drawn OD		(S0) UNCONTROLLED Not to be used as a reference document Check Status Before Quoting	Revision
		5010 — OD — XX — ZZ — D — A — 0004 — Proposed floor plans — 0001 —										date 30/04/2024	checked GT			
		File Path: \\TRUSERV\Folder Redirection\owendavies\Desktop\Uni Work\Up to date BIM School.rvt														

Project Name: Ysgol Yr Afan

UPRN Code: 5010

Originator Code: OD

Discipline : Designer

Drawn By: OD

Checked By: GT

Date: 05/02/24

Project Status: 0001