
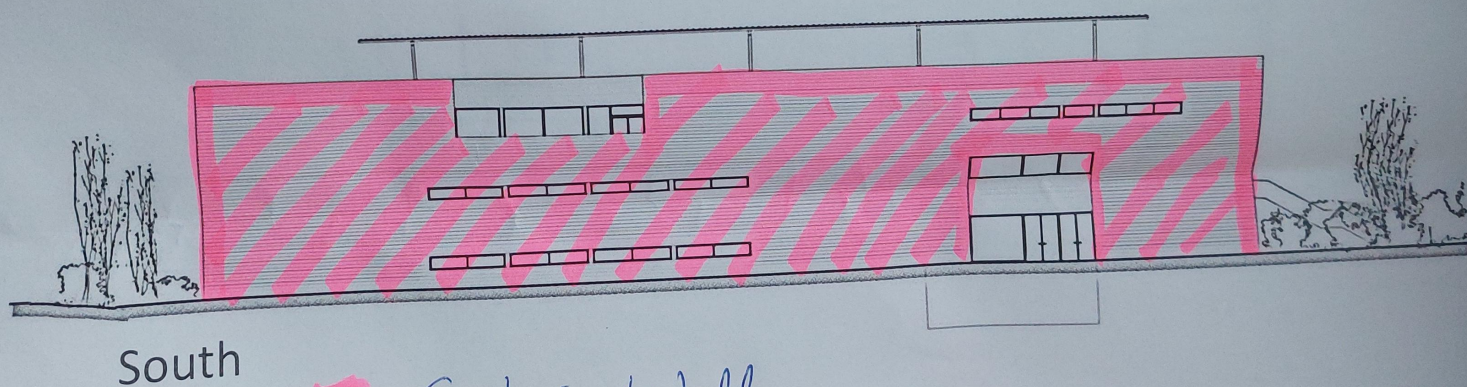
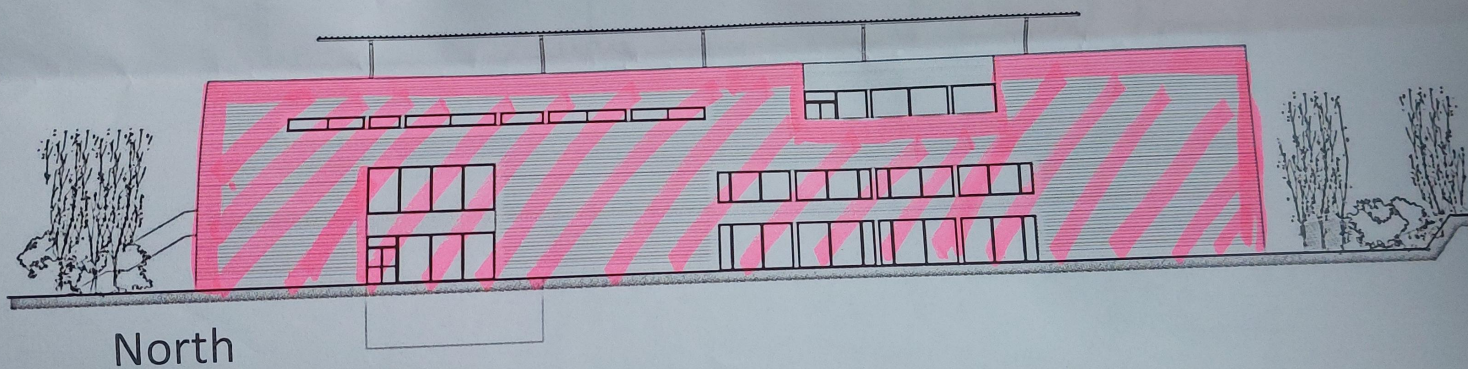
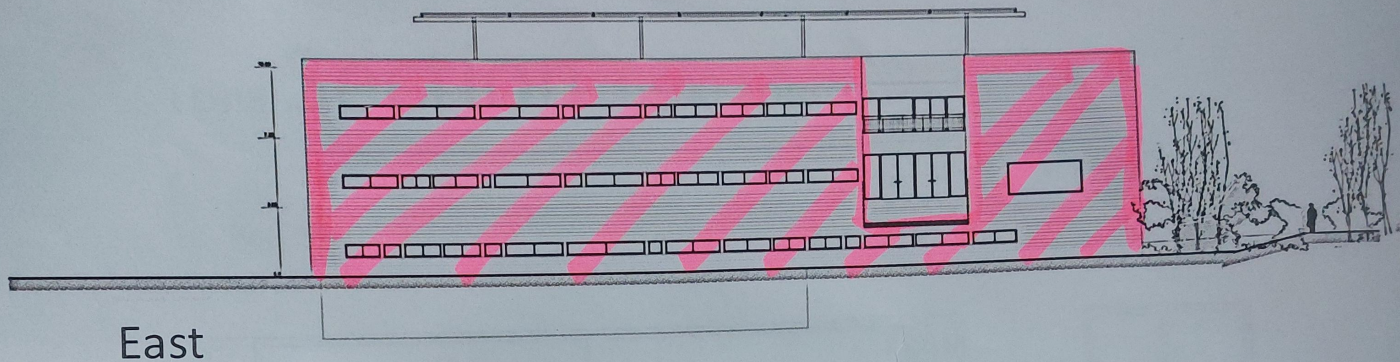


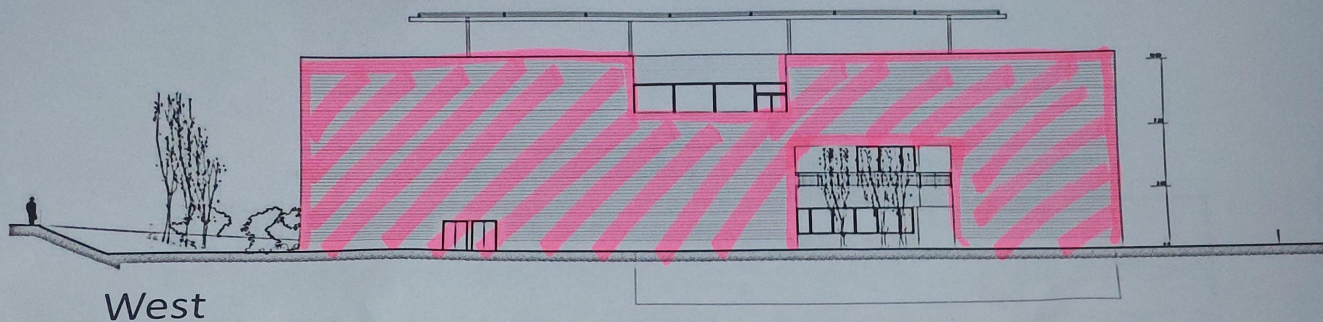

 = Curtain Wall

Elevations 1:500 approx