Project Name: Ysgol Bae Abertawe

UPRN Code: 5010

Originator Code: UWTSD

Discipline : A

Drawn By: DLD

Checked By: DLD

Date: April 2022

Project Status: S0

C:\Users\Daniel\Documents\My Projects\uni\Architect - Assignemnt wip.rvt

Prifysgol Cymru
Y Drindod Dewi Sant
University of Wales
Trinity Saint David

ACBA 5010

BIM : LEVEL 5

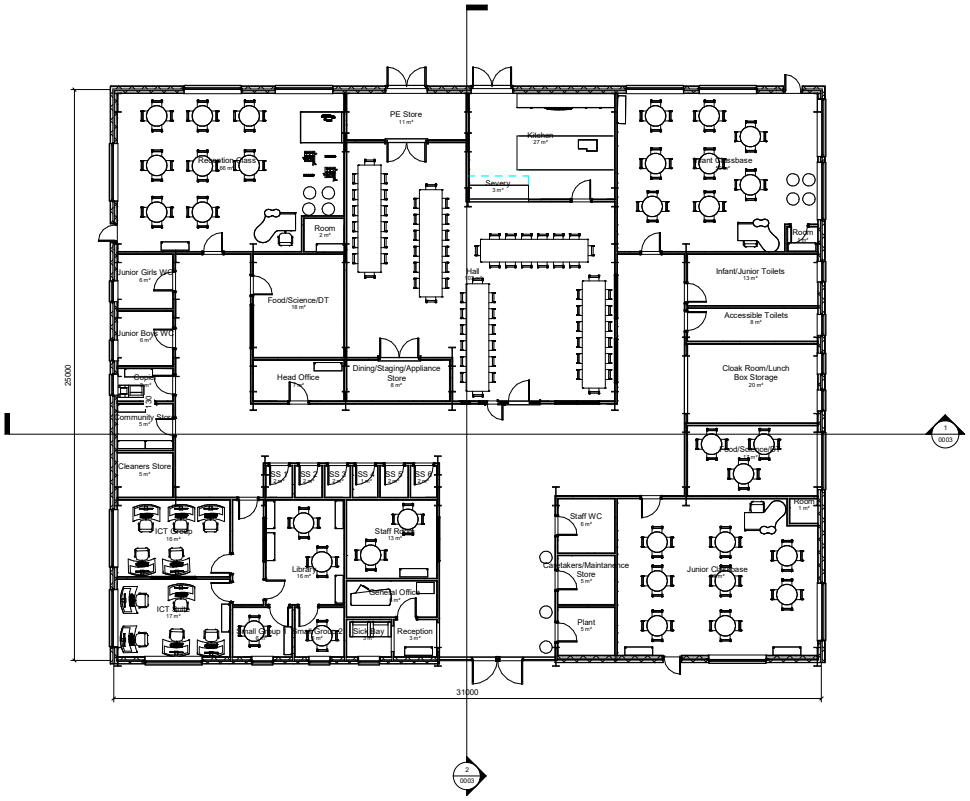

Property Title	Detail	Property	Originator	(zone) Functional Breakdown**	(Level) Spatial Breakdown*	(Type) Form	Discipline	Number	Description	Status	Revision	scale	drawn	
Ysgol Bae Abertawe	**Proposed GA Floor Plan**	**5010**	**UWTSD**	**XX**	**0**	**D**	**A**	**0001**	**Proposed GA Floor Plan**	**S0**		**1 : 100**	**DLD**	
		File Path: **C:\Users\Daniel\Documents\My Projects\uni\Architect - Assignemnt wip.rvt**										date **April 2022**	checked **DLD**	Prifysgol Cymru Y Drindod Dewi Sant University of Wales Trinity Saint David SA1 Campus Kings Road Swansea Swansea SA1 8HQ

Prifysgol Cymru
Y Drindod Dewi Sant
University of Wales
Trinity Saint David

(S0) UNCONTROLLED
Not to be used as a reference document
Check Status Before Quoting

Rev Date By
Revison 1 0002

East Elevation

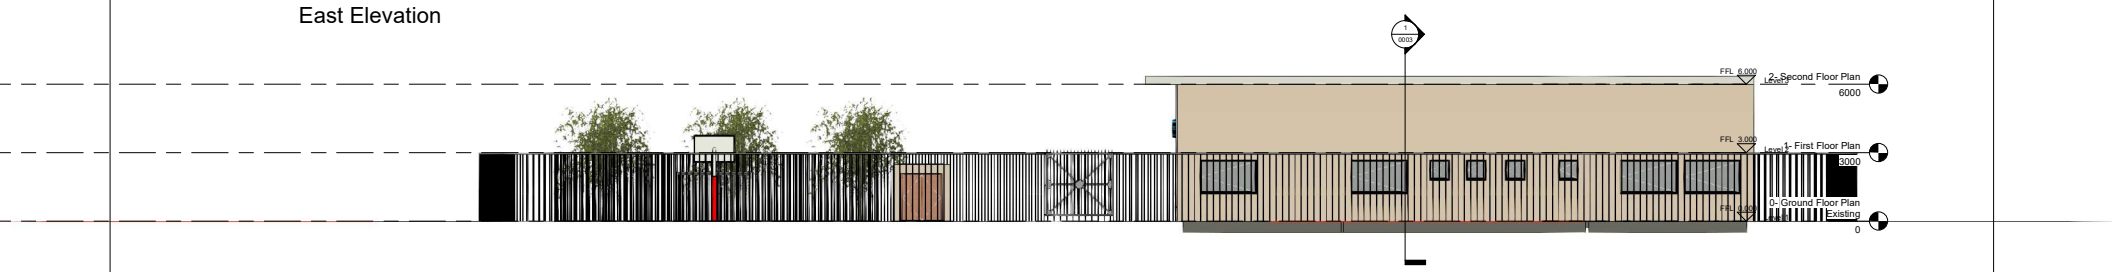

North Elevation

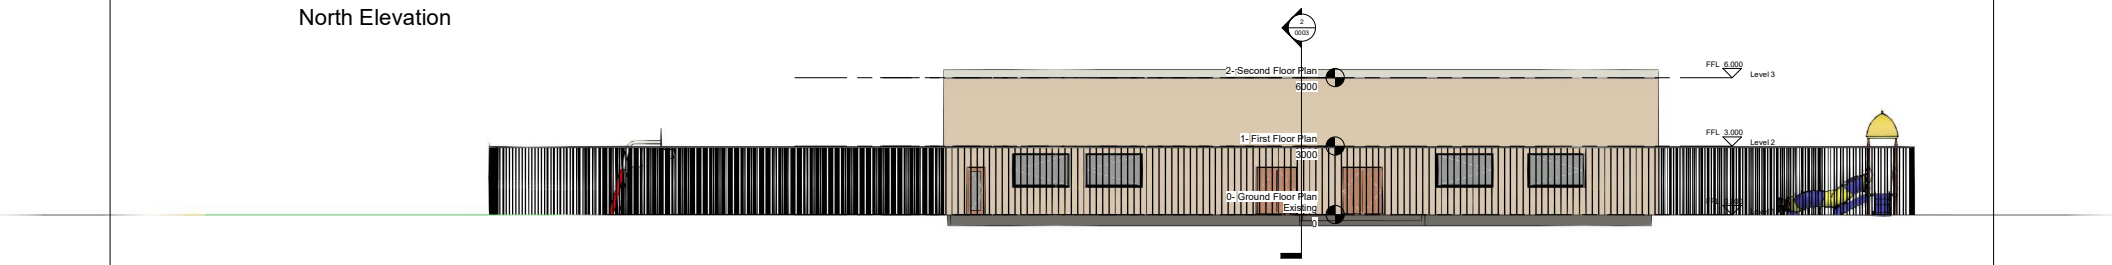

South Elevation

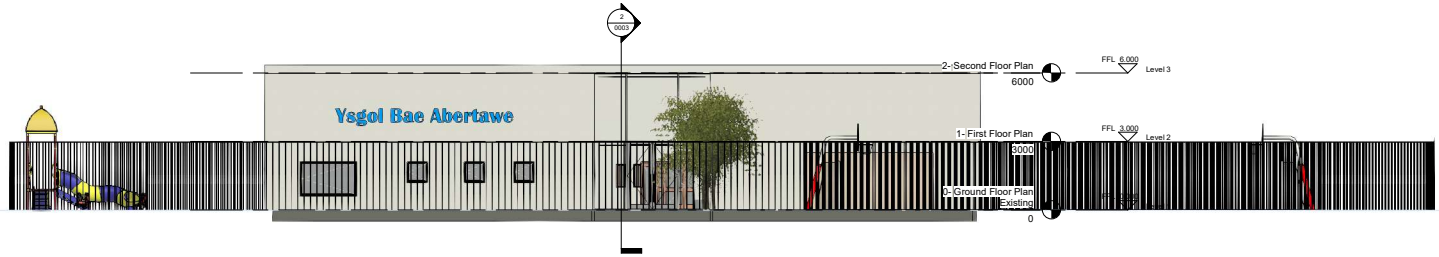

West Elevation

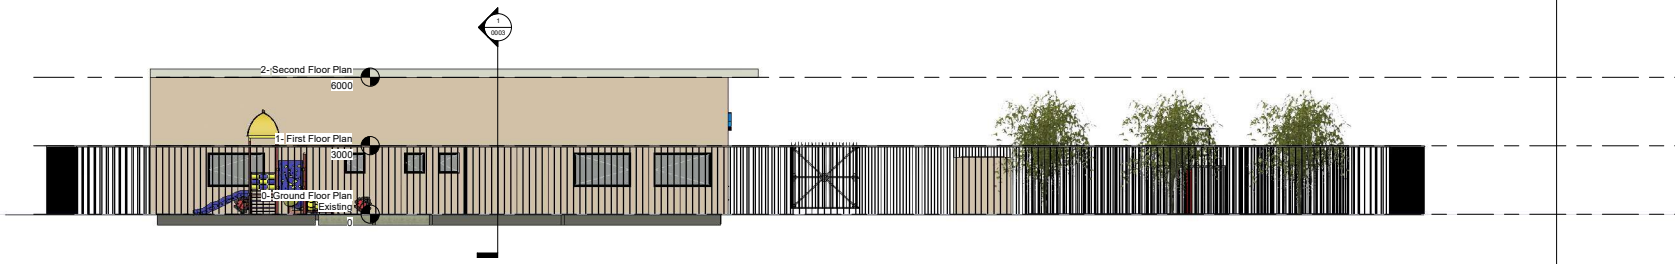

Property Title	Detail	Property	Originator	(zone) Functional Breakdown*	(Level) Spatial breakdown*	(Type) Form	Discipline	Number	Description	Status	Revision
Ysgol Bae Abertawe	**Proposed Elevations**	5010	UWTSD	XX	—	D	A	0002	Proposed Elevations	S0	—

File Path: C:\Users\Daniel\Documents\My Projects\uni\Architect - Assignemnt wip.rvt

scale	drawn	checked	date
1 : 100	DLD	DLD	April 2022

Prifysgol Cymru Y Drindod Dewi Sant University of Wales Trinity Saint David
SA1 Campus
Kings Road
Swansea
SA1 8HO

Prifysgol Cymru
Y Drindod Dewi Sant
University of Wales
Trinity Saint David

(S0) UNCONTROLLED
Not to be used as a reference document
Check Status Before Quoting

Rev Date By
Revision

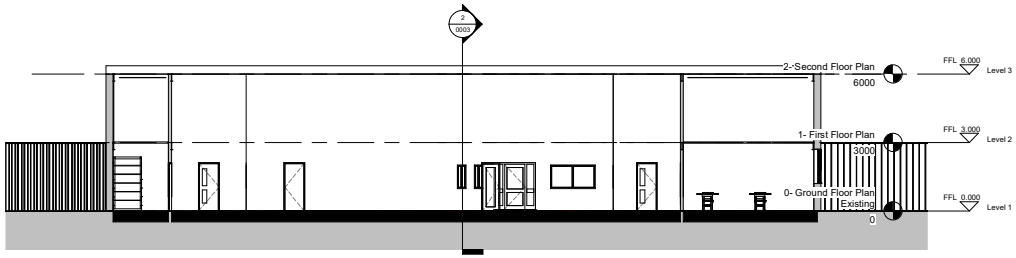

1 Long Section
1 : 100

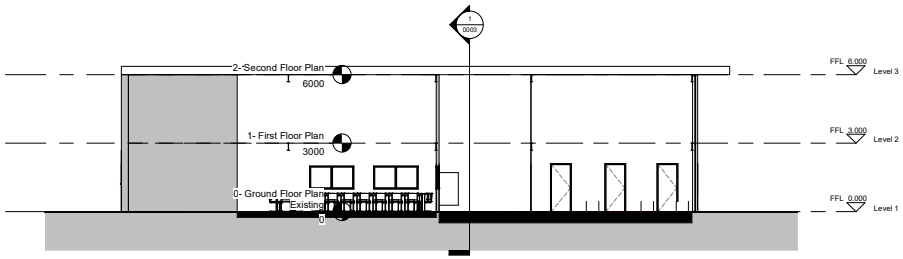

2 Short Section
1 : 100

Property Title	Detail	Property	Originator	(zone) Functional Breakdown**	(Level) Spatial Breakdown*	(Type) Form	Discipline	Number	Description	Status	Revision	scale	drawn	
Ysgol Bae Abertawe	**Sections**	5010	UWTSD	XX	—	D	A	0003	Sections	S0	—	1 : 100	DLD	
		File Path: C:\Users\Danie\Documents\My Projects\uni\Architect - Assignemnt wip.rvt										date: April 2022	checked: DLD	

Prifysgol Cymru Y Drindod Dewi Sant University of Wales Trinity Saint David
SA1 Campus
Kings Road
Swansea
Cambria
SA1 8HO

Prifysgol Cymru
Y Drindod Dewi Sant
University of Wales
Trinity Saint David

(S0) UNCONTROLLED
Not to be used as a reference document
Check Status Before Quoting

Rev Date By
Revision

1 **Entrance View**

2 **Hall View**

Property Title	Detail	Property	Originator	(zone) Functional Breakdown**	(Level) Spatial Breakdown*	(Type) Form	Discipline	Number	Description	Status	Revision	scale	drawn	
Ysgol Bae Abertawe	**Visualisations**	**5010**	**UWTSD**	**XX**	—	**D**	**A**	**0004**	**Visualisations**	**S0**	—		**DLD**	
		File Path: **C:\Users\Danie\Documents\My Projects\uni\Architect - Assignemnt wip.rvt**										date **April 2022**	checked **DLD**	Prifysgol Cymru Y Drindod Dewi Sant University of Wales Trinity Saint David SA1 Campus Kings Road Swansea SA1 8PG

Prifysgol Cymru
Y Drindod Dewi Sant
University of Wales
Trinity Saint David

(S0) UNCONTROLLED
Not to be used as a reference document
Check Status Before Quoting

Rev Date By
Revison

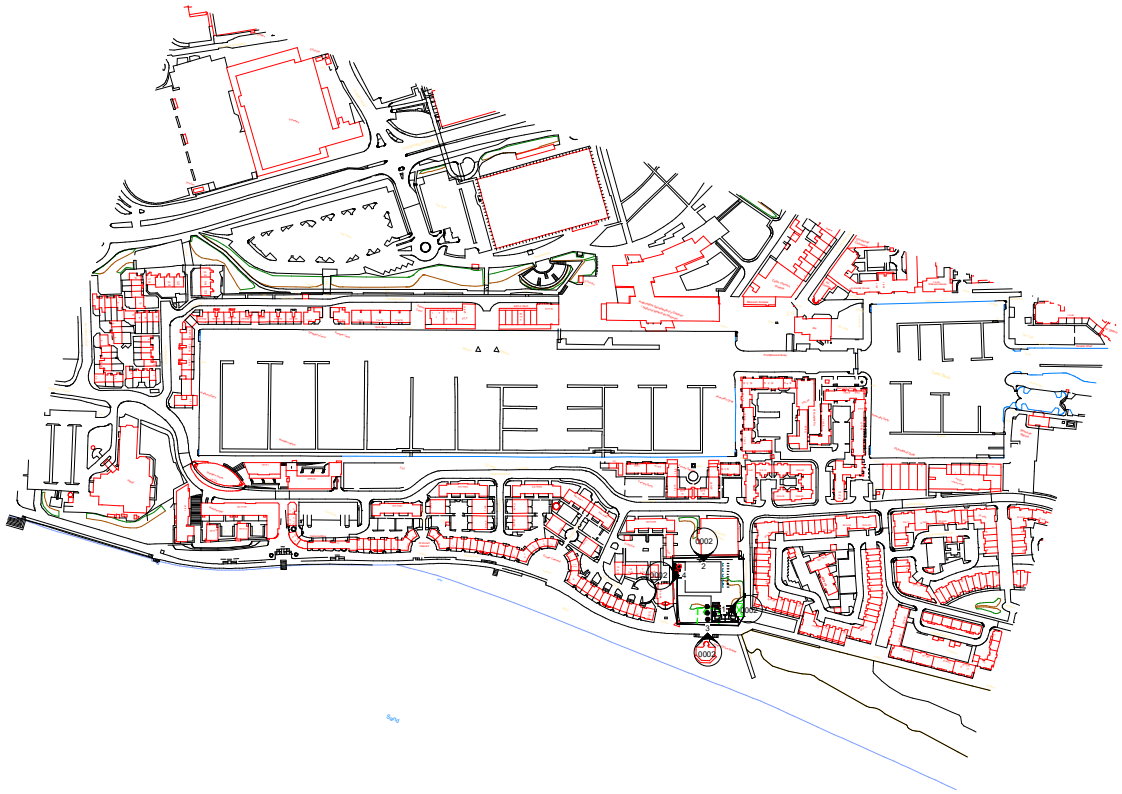

1 **Site**
1 : 2000

Property Title	Detail	Property	Originator	(zone) Functional Breakdown**	(Level) Spatial Breakdown*	(Type) Form	Discipline	Number	Description	Status	Revision	scale	drawn	
Ysgol Bae Abertawe	**Site Location Plan**	**5010**	**UWTSD**	**XX**	—	**D**	**A**	**0005**	**Site Location Plan**	**S0**	—	**1 : 2000**	**DLD**	
		File Path: **C:\Users\Daniel\Documents\My Projects\uni\Architect - Assignemnt wip.rvt**										date **April 2022**	checked **DLD**	Prifysgol Cymru Y Drindod Dewi Sant University of Wales Trinity Saint David SA1 Campus Kings Road Swansea Swansea SA1 8HQ

Prifysgol Cymru
Y Drindod Dewi Sant
University of Wales
Trinity Saint David

(S0) UNCONTROLLED
Not to be used as a reference document
Check Status Before Quoting

Rev Date By
Revison

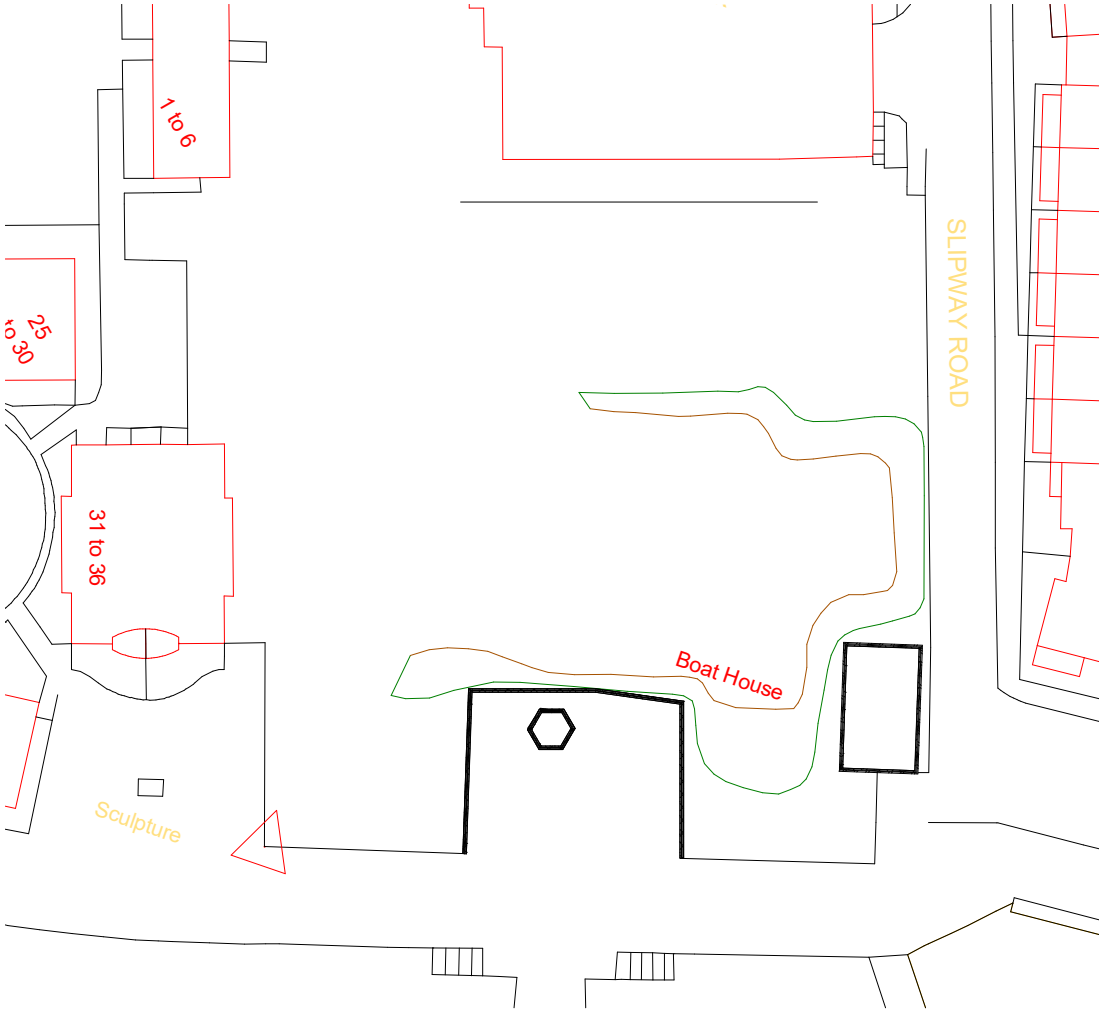

Property Title	Detail	Property	Originator	(zone) Functional Breakdown**	(Level) Spatial Breakdown*	(Type) Form	Discipline	Number	Description	Status	Revision	scale	drawn	
Ysgol Bae Abertawe	**Existing Site Plan and Demolition**	**5010**	**UWTSD**	**XX**	—	**D**	**A**	**0006**	**Existing Site Plan and Demolition**	**S0**	—	**1 : 200**	**DLD**	
		File Path: **C:\Users\Daniel\Documents\My Projects\uni\Architect - Assignemnt wip.rvt**										date **April 2022**	checked **DLD**	Prifysgol Cymru Y Drindod Dewi Sant University of Wales Trinity Saint David SA1 Campus Kings Road Swansea Swansea SA1 8HQ

Prifysgol Cymru
Y Drindod Dewi Sant
University of Wales
Trinity Saint David

(S0) UNCONTROLLED
Not to be used as a reference document
Check Status Before Quoting

Rev Date By
Revison

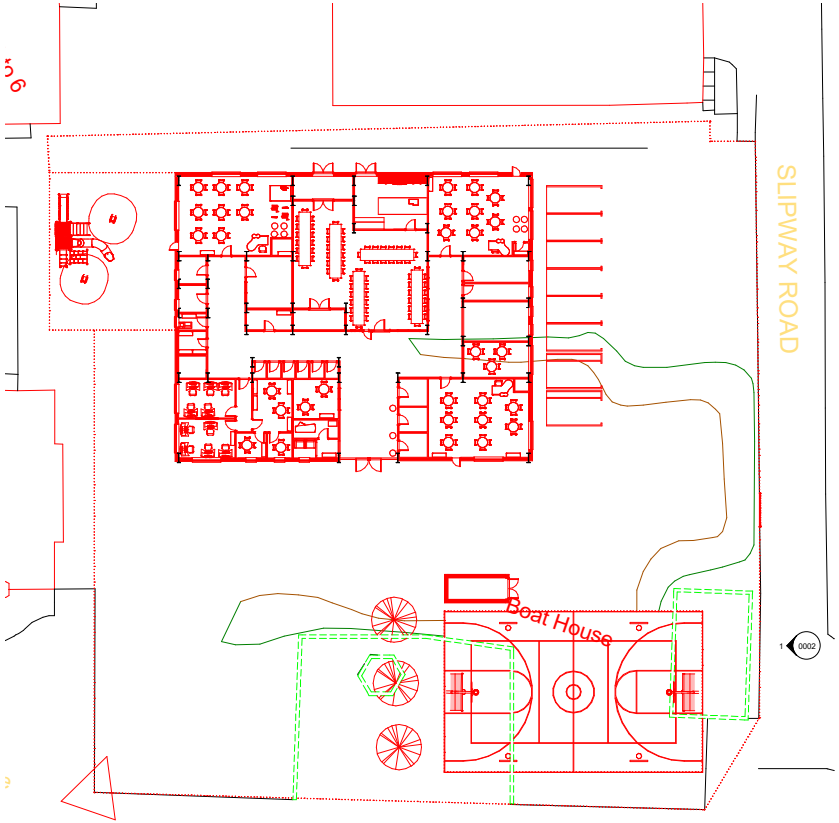

1 **0- Ground Floor Plan Works Plan**
1 : 200

Property Title	Detail	Property	Originator	(zone) Functional Breakdown	(Level) Spatial Breakdown	(Type) Form	Discipline	Number	Description	Status	Revision
Ysgol Bae Abertawe	**Works Plan**	**5010**	**UWTSD**	**XX**		**D D**	**A**	**0007**	**Works Plan**	**S0**	

File Path: **C:\Users\Daniel\Documents\My Projects\uni\Architect - Assignemnt wip.rvt**

scale	drawn	
1 : 200	**DLD**	
date	checked	
April 2022	**DLD**	

Prifysgol Cymru Y Drindod Dewi Sant University of Wales Trinity Saint David
SA1 Campus
Kings Road
Swansea
SA1 8HO

Prifysgol Cymru
Y Drindod Dewi Sant
University of Wales
Trinity Saint David

(S0) UNCONTROLLED
Not to be used as a reference document
Check Status Before Quoting

Rev/Date/By
Revision