


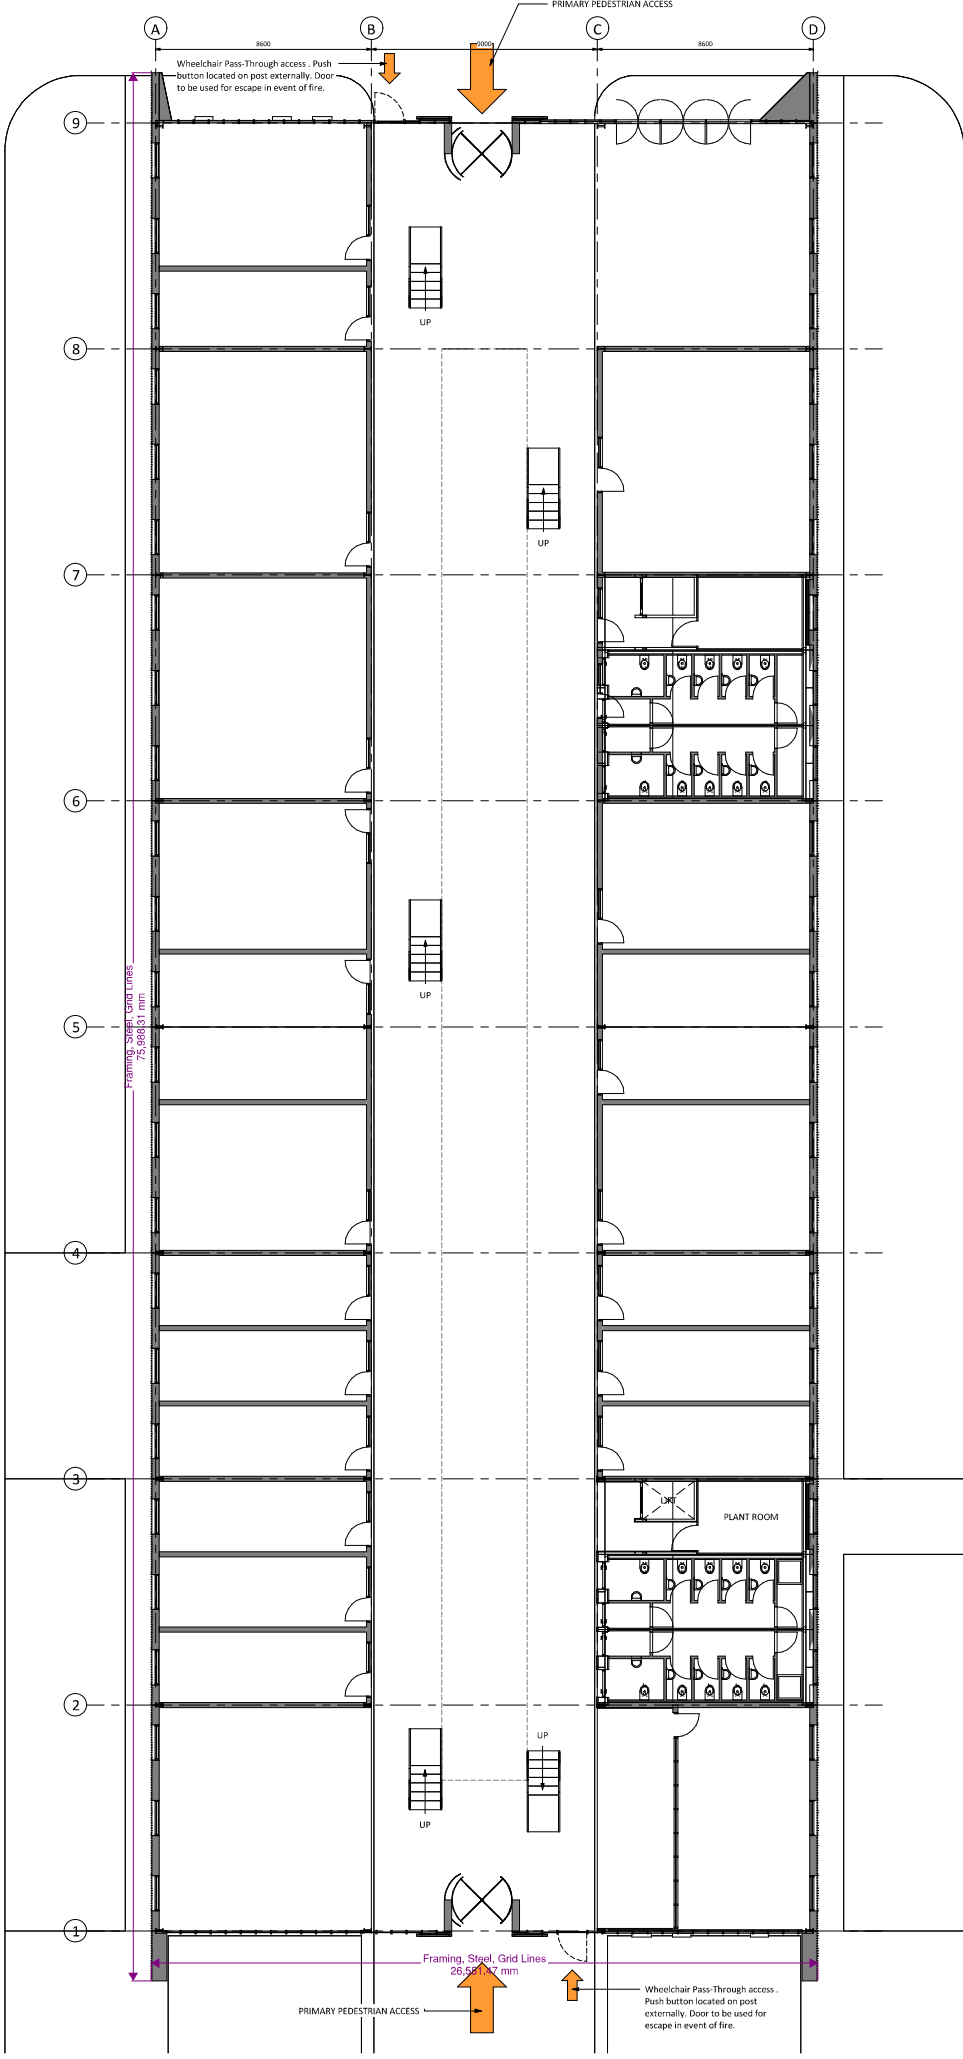

Responsibility is not accepted for errors made by others in scaling from this drawing.
All construction information should be taken from figured dimensions only.

PL	PL02	03.03.21	Planning Issue
S1	POS	09.10.20	Planning Issue
STATUS	REV	DATE	DESCRIPTION
CLIENT	UWTSD		
REVISOR	RC		
CHECKED BY	PSW		
ORIGINATOR NO	152481		

CONSULTANT
STRIDE TREGLOWN
www.stride-treglow.com
© Stride Treglow Limited 2017
PROJECT
Innovation Matrix
SA1

DRAWING TITLE
Ground Floor Shell & Core

SUITABILITY STATUS PL : PLANNING	SCALE 1 : 100 @ A1
PROJECT ORIGINATOR ZONE LEVEL TYPE CLASS NUMBER 152481-STL-XX-00-DR-A-6020-PL_0103	REVISION PL02