


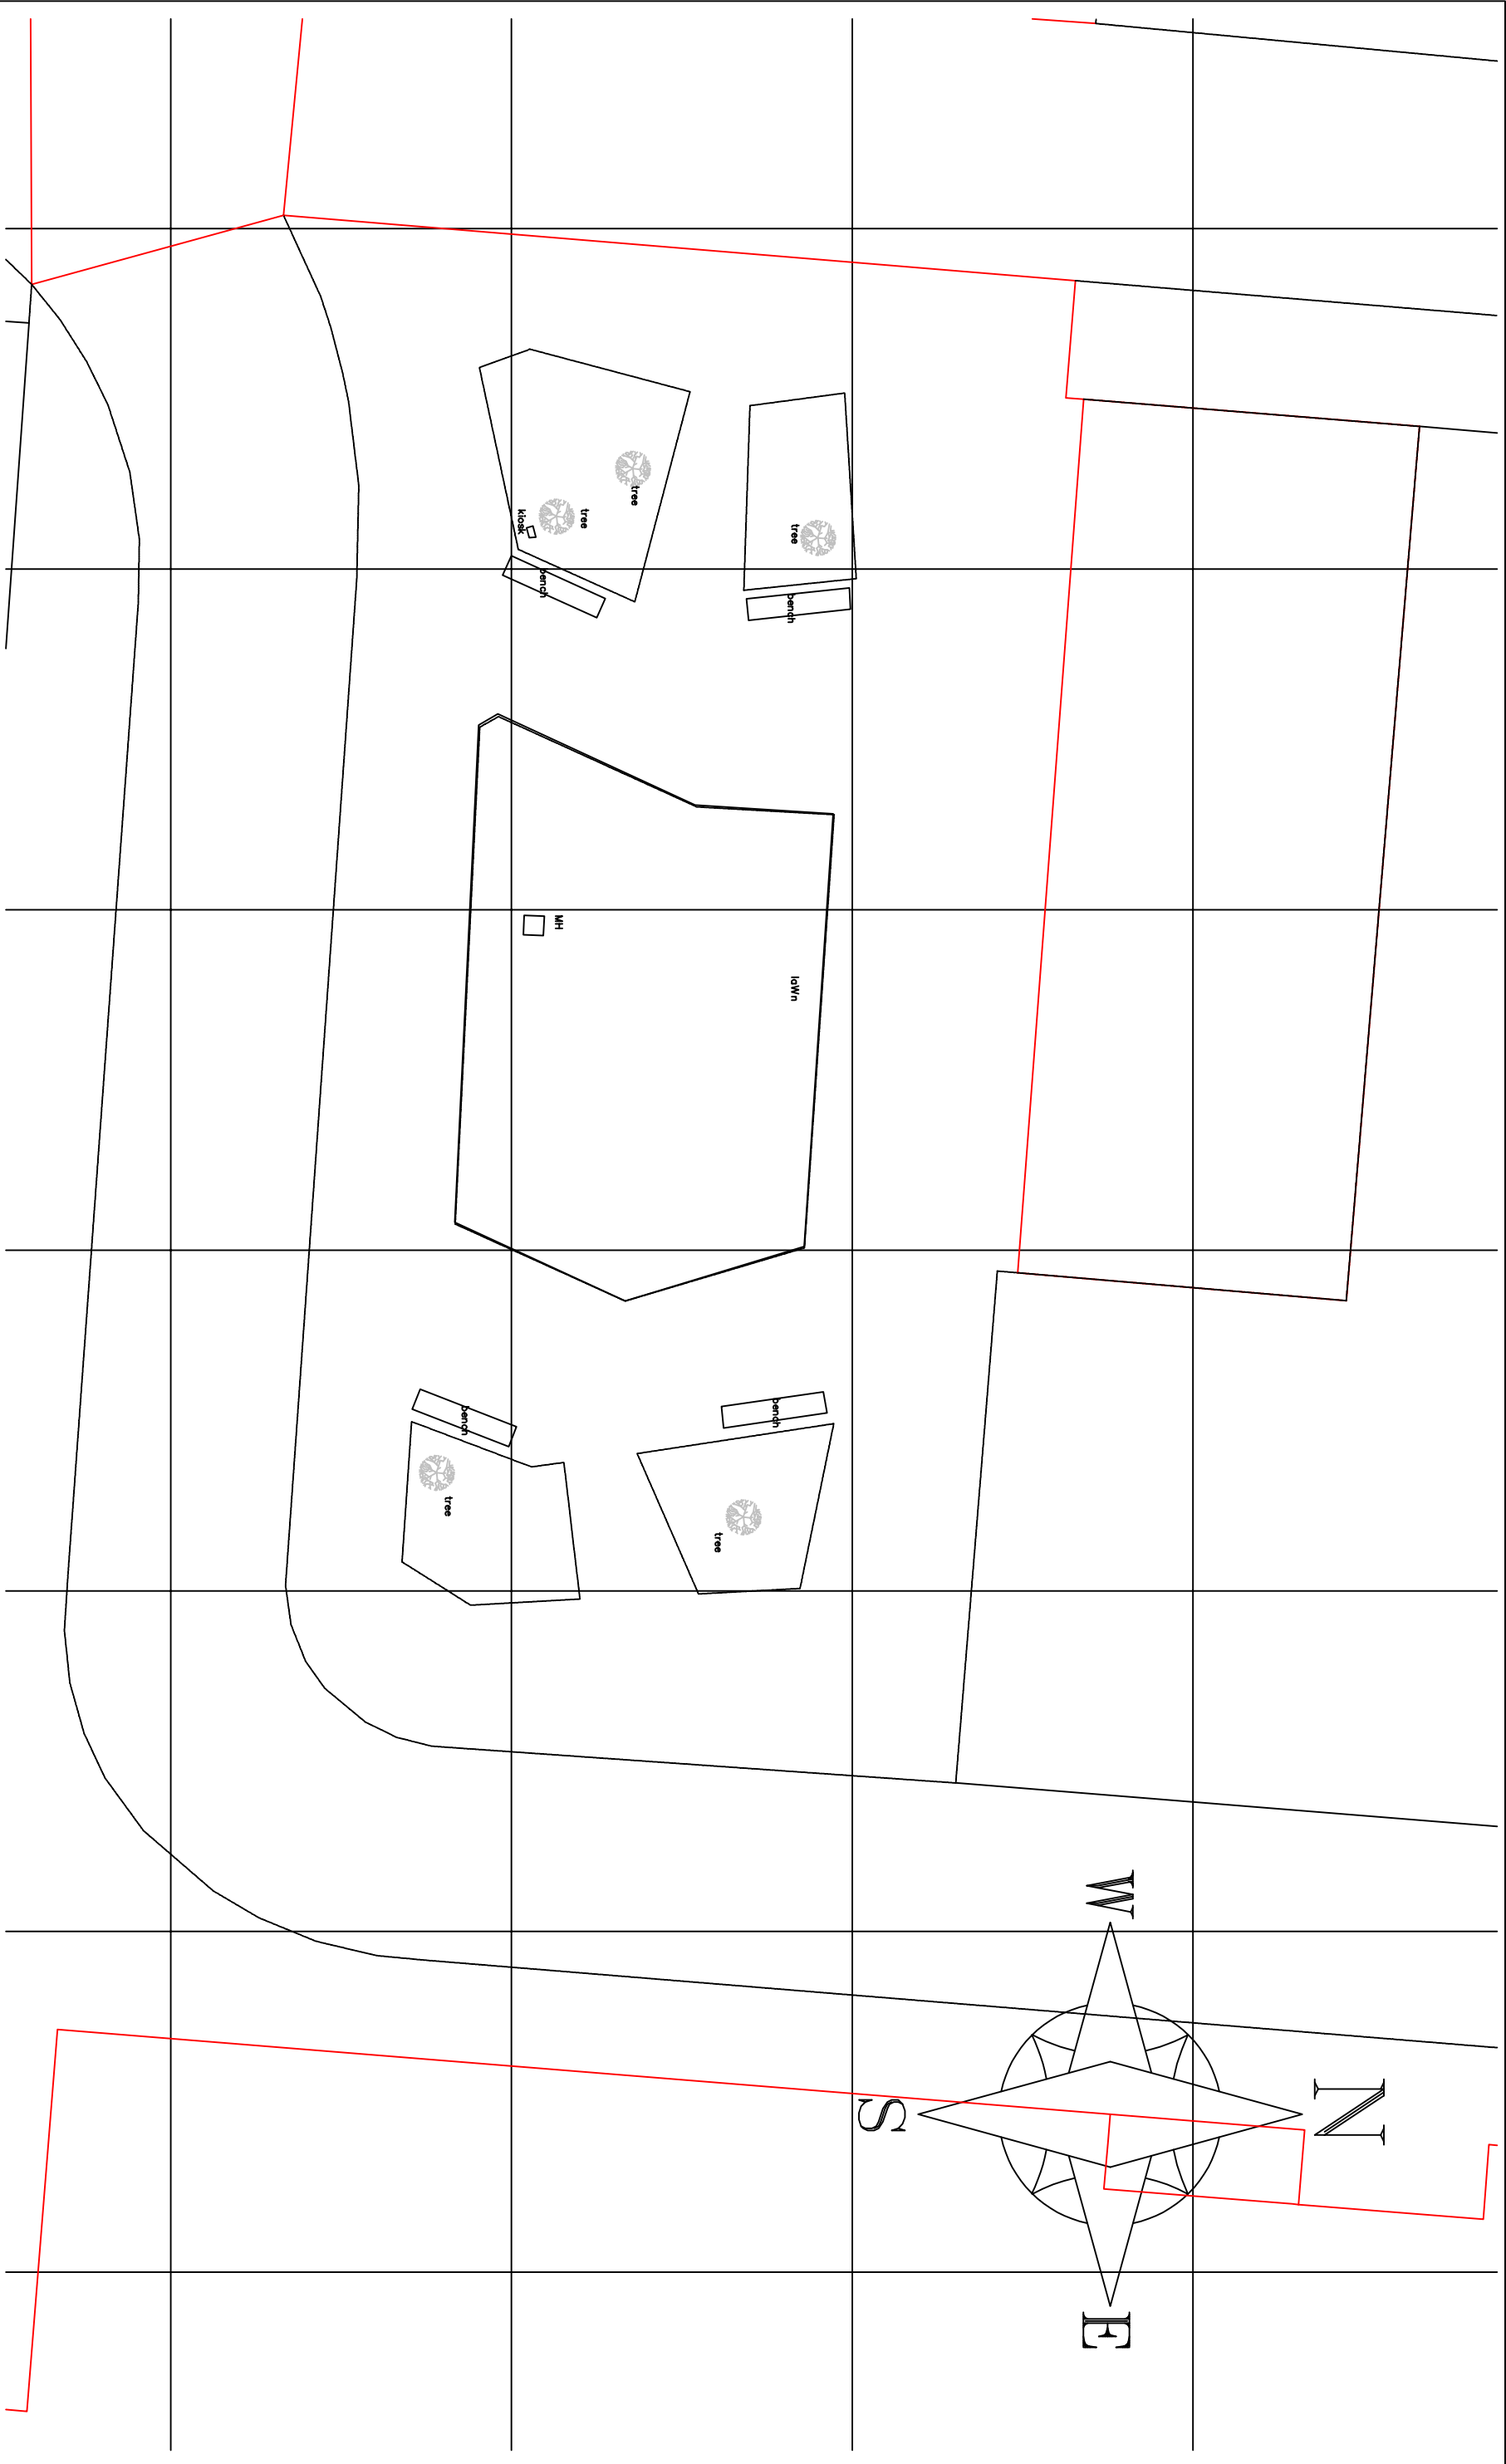

Notes

1	FIRST ISSUE	AA			14-23
Issue	Description	Auth.	Crd.	Appl.	Date

Client

ANDREW ABRAHAM

Scale (A3)
1:200

Datum
NEWLYN

Project

SA1 CAMPUS

Title
SITE SURVEY

ALT Surveying

Project Code

Drawing No.
1

Issue
1