




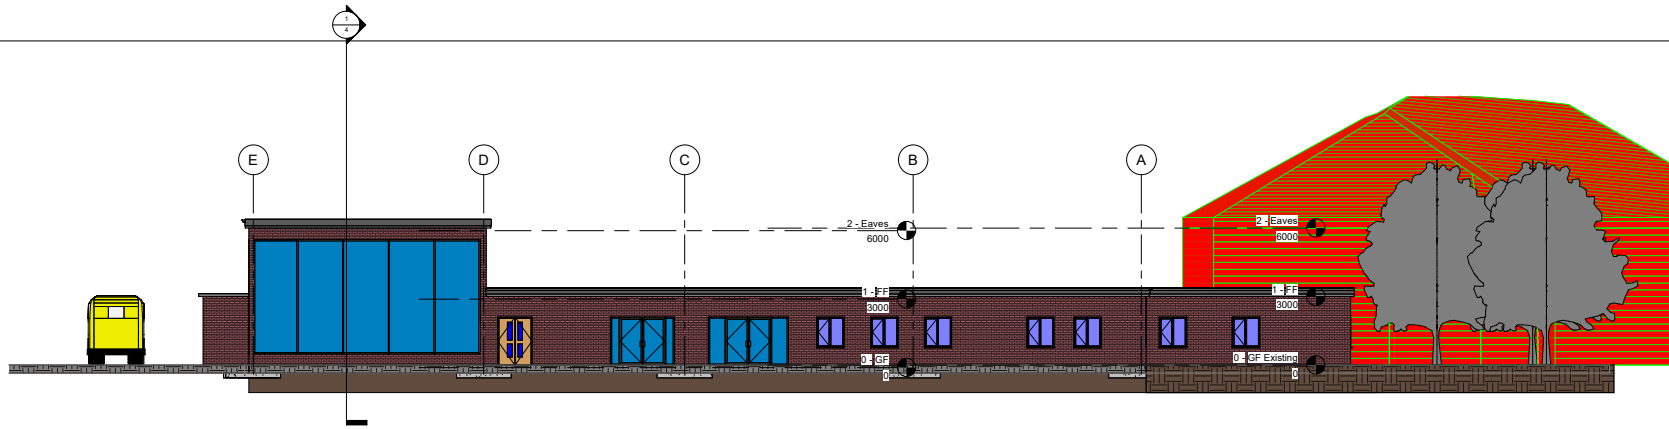


① East
1 : 100

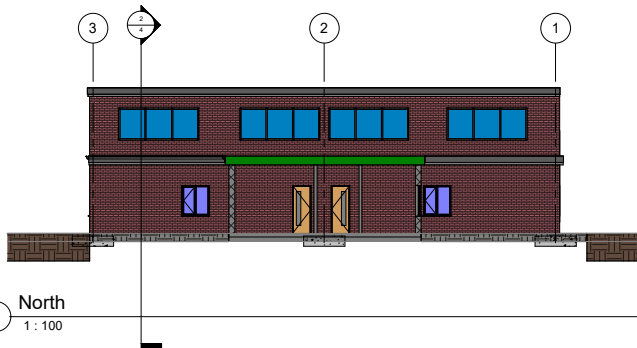

② North
1 : 100

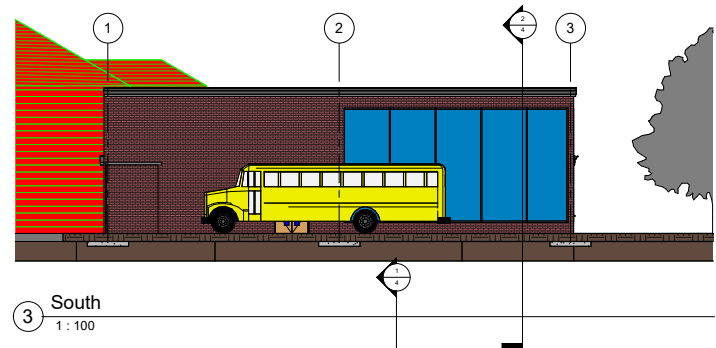

③ South
1 : 100

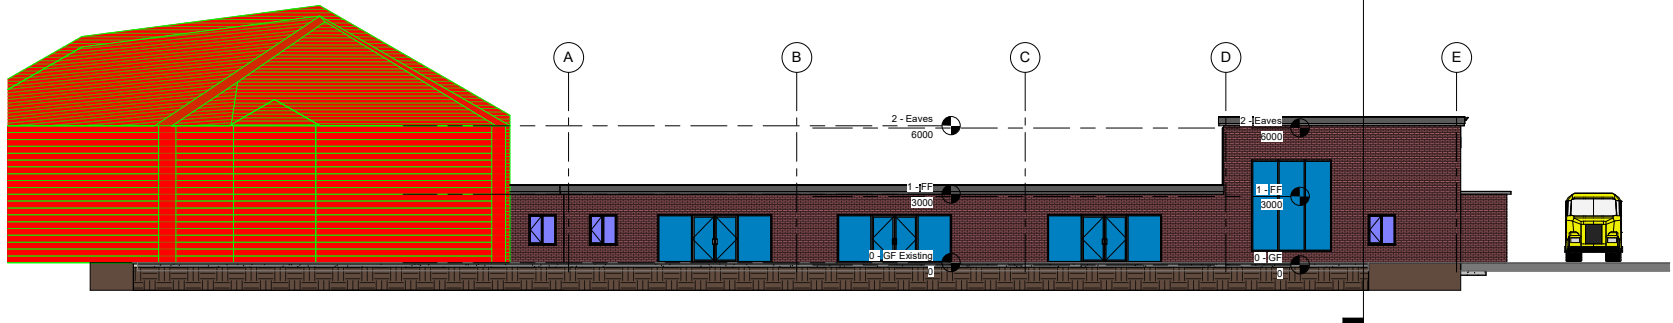

④ West
1 : 100

Property Title	Detail	<table><tr><td>Property</td><td>Originator</td><td>(Zone) Functional Specification</td><td>(Level) Spatial Requirements</td><td>(Type) Equipment</td><td>Discipline</td><td>Number</td><td>Description</td><td>Status</td><td>Revision</td></tr><tr><td>5010</td><td>UWTSD</td><td>XX</td><td></td><td></td><td>Designer 3</td><td></td><td>Elevations</td><td>S0</td><td></td></tr></table>										Property	Originator	(Zone) Functional Specification	(Level) Spatial Requirements	(Type) Equipment	Discipline	Number	Description	Status	Revision	5010	UWTSD	XX			Designer 3		Elevations	S0		Scale 1 : 100	Drawn Author	 Prifysgol Cymru Y Drindod Dewi Sant University of Wales Trinity Saint David	(S0) UNCONTROLLED Not to be used as a reference document Check Status Before Quoting	Revisits Reason
Property	Originator	(Zone) Functional Specification	(Level) Spatial Requirements	(Type) Equipment	Discipline	Number	Description	Status	Revision																											
5010	UWTSD	XX			Designer 3		Elevations	S0																												
Ysgol Yr Afan	Elevations	File Path: D:\Year 3\BIM\A2\A2 Architectural.rvt										03/05/24	Checked	Checker																						