


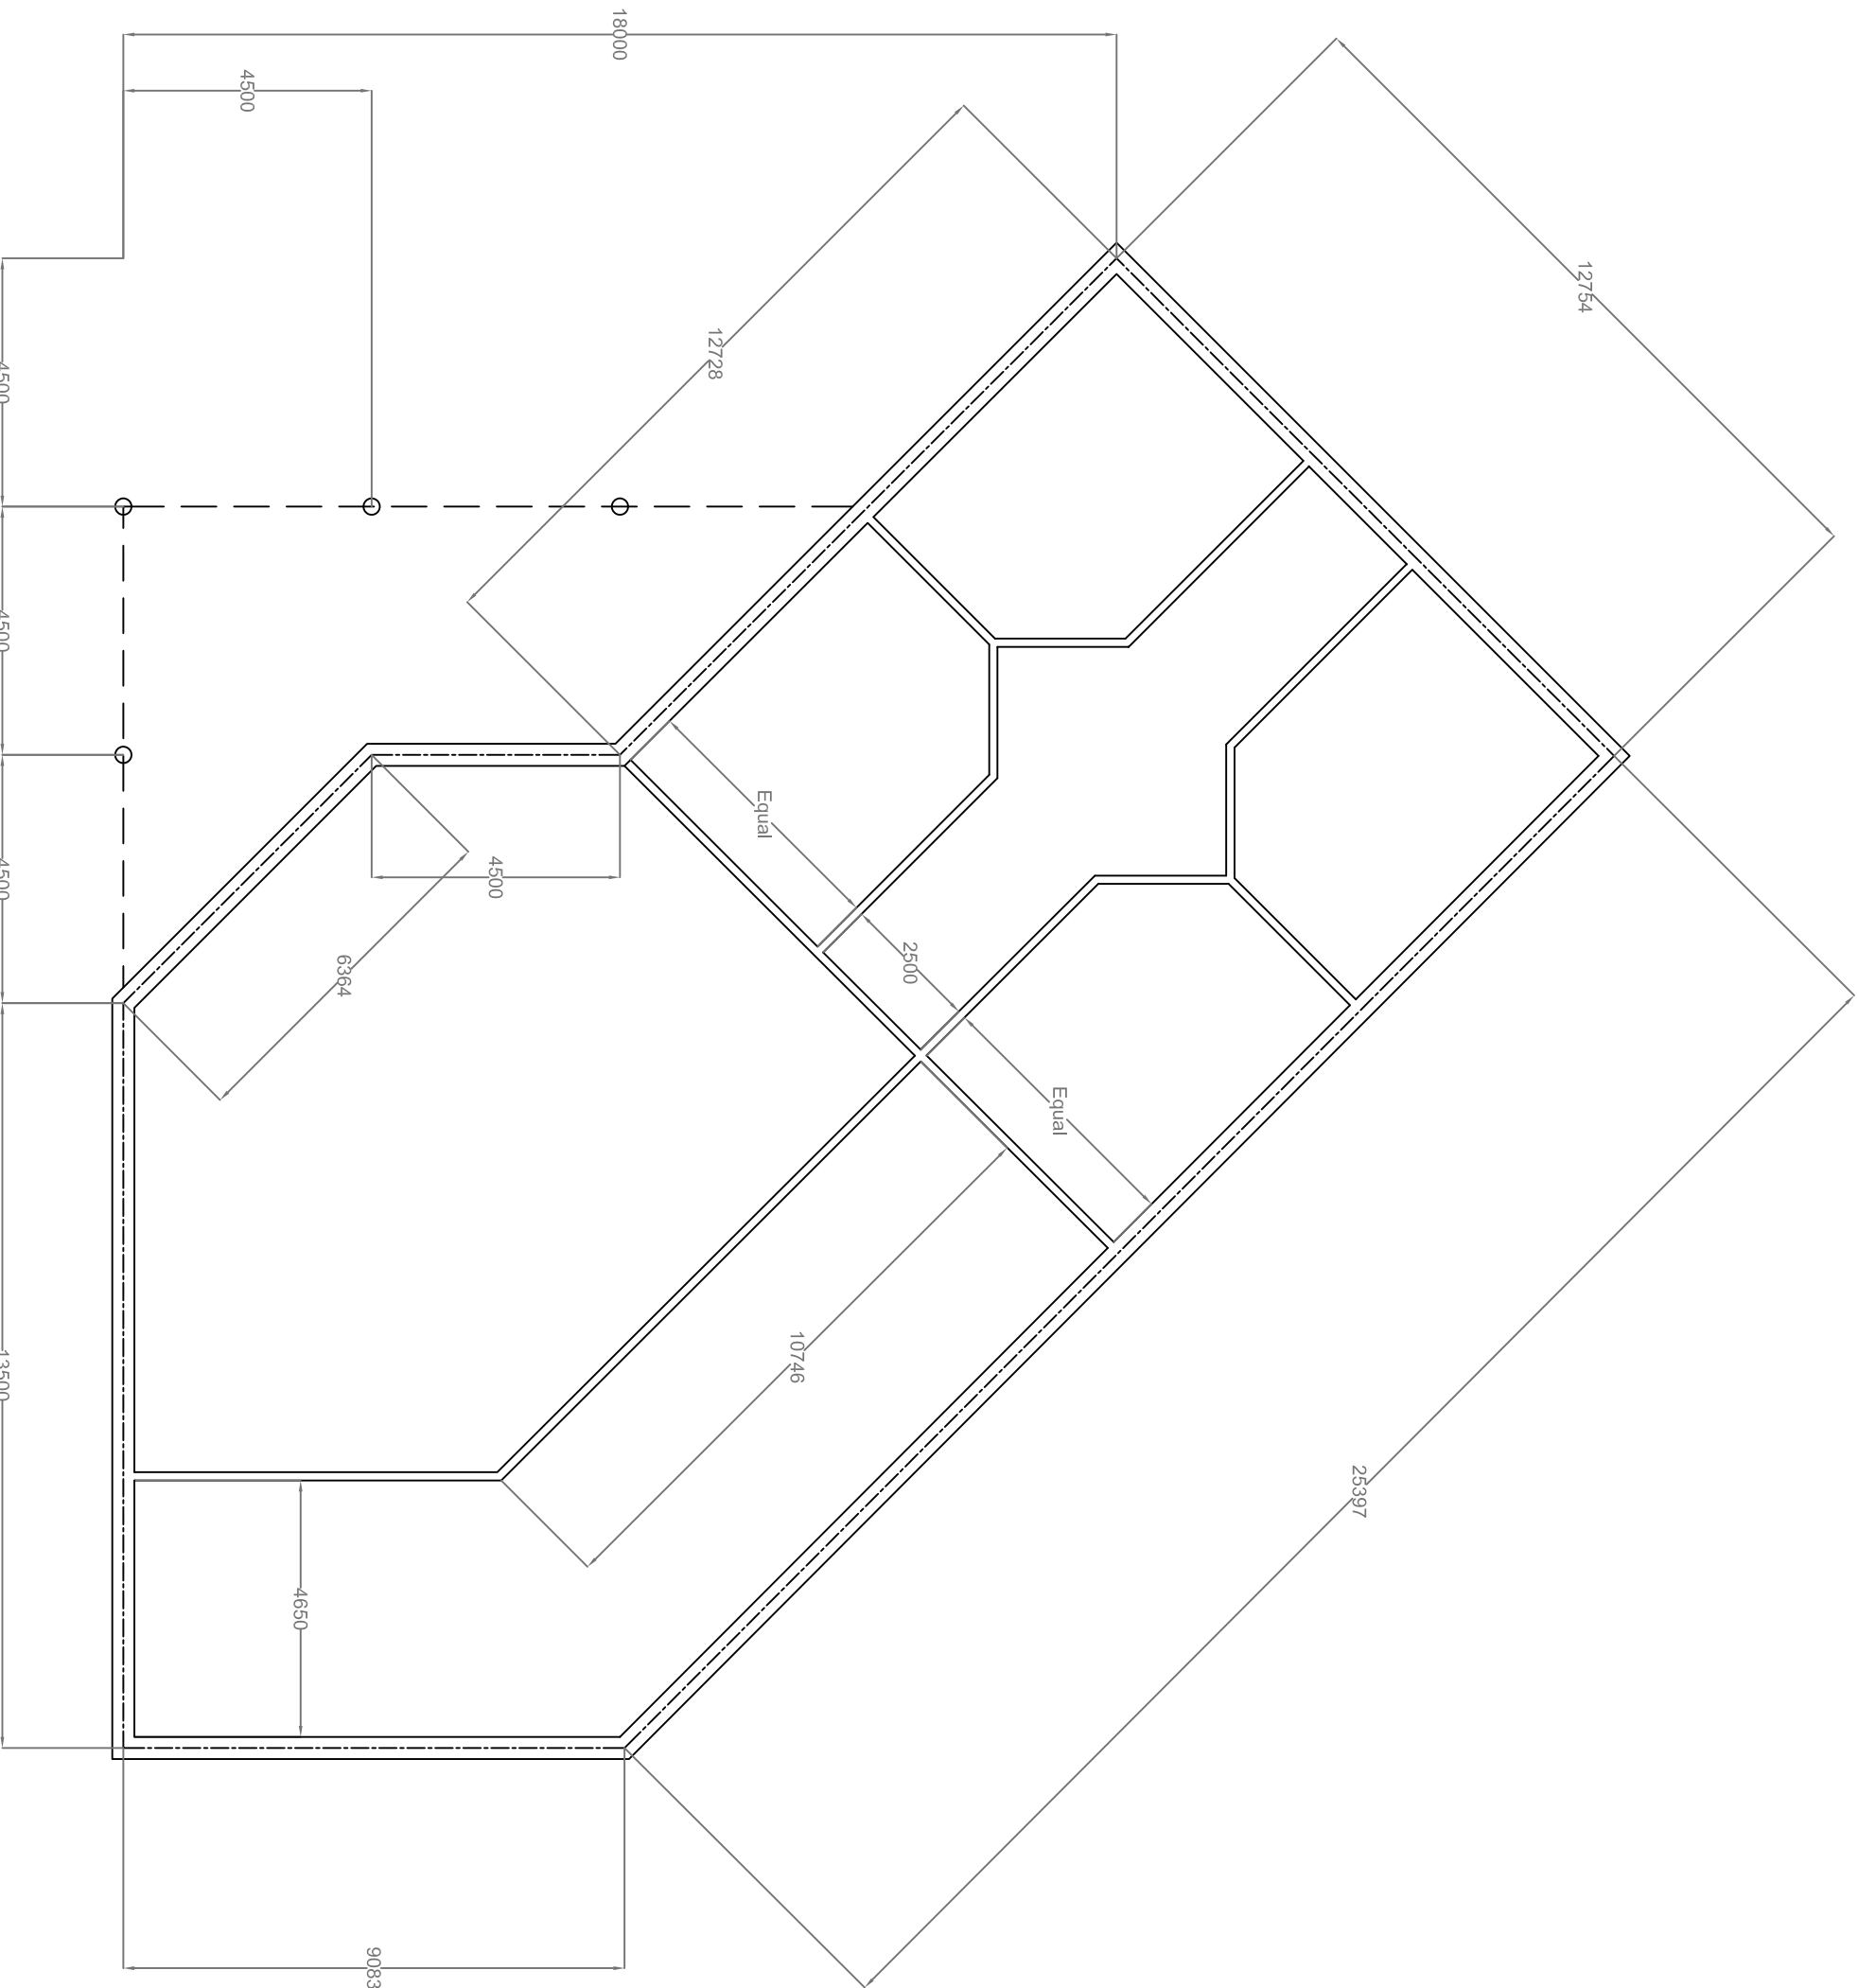

External walls 400mm thick
Internal Walls 150mm thick

Columns 300mm Ø

Create Layers,

Add Windows to external walls
Add Internal 900mm wide single doors
Add external 2000mm wide double doors