




PROPOSED NEW ROAD SECTIONS

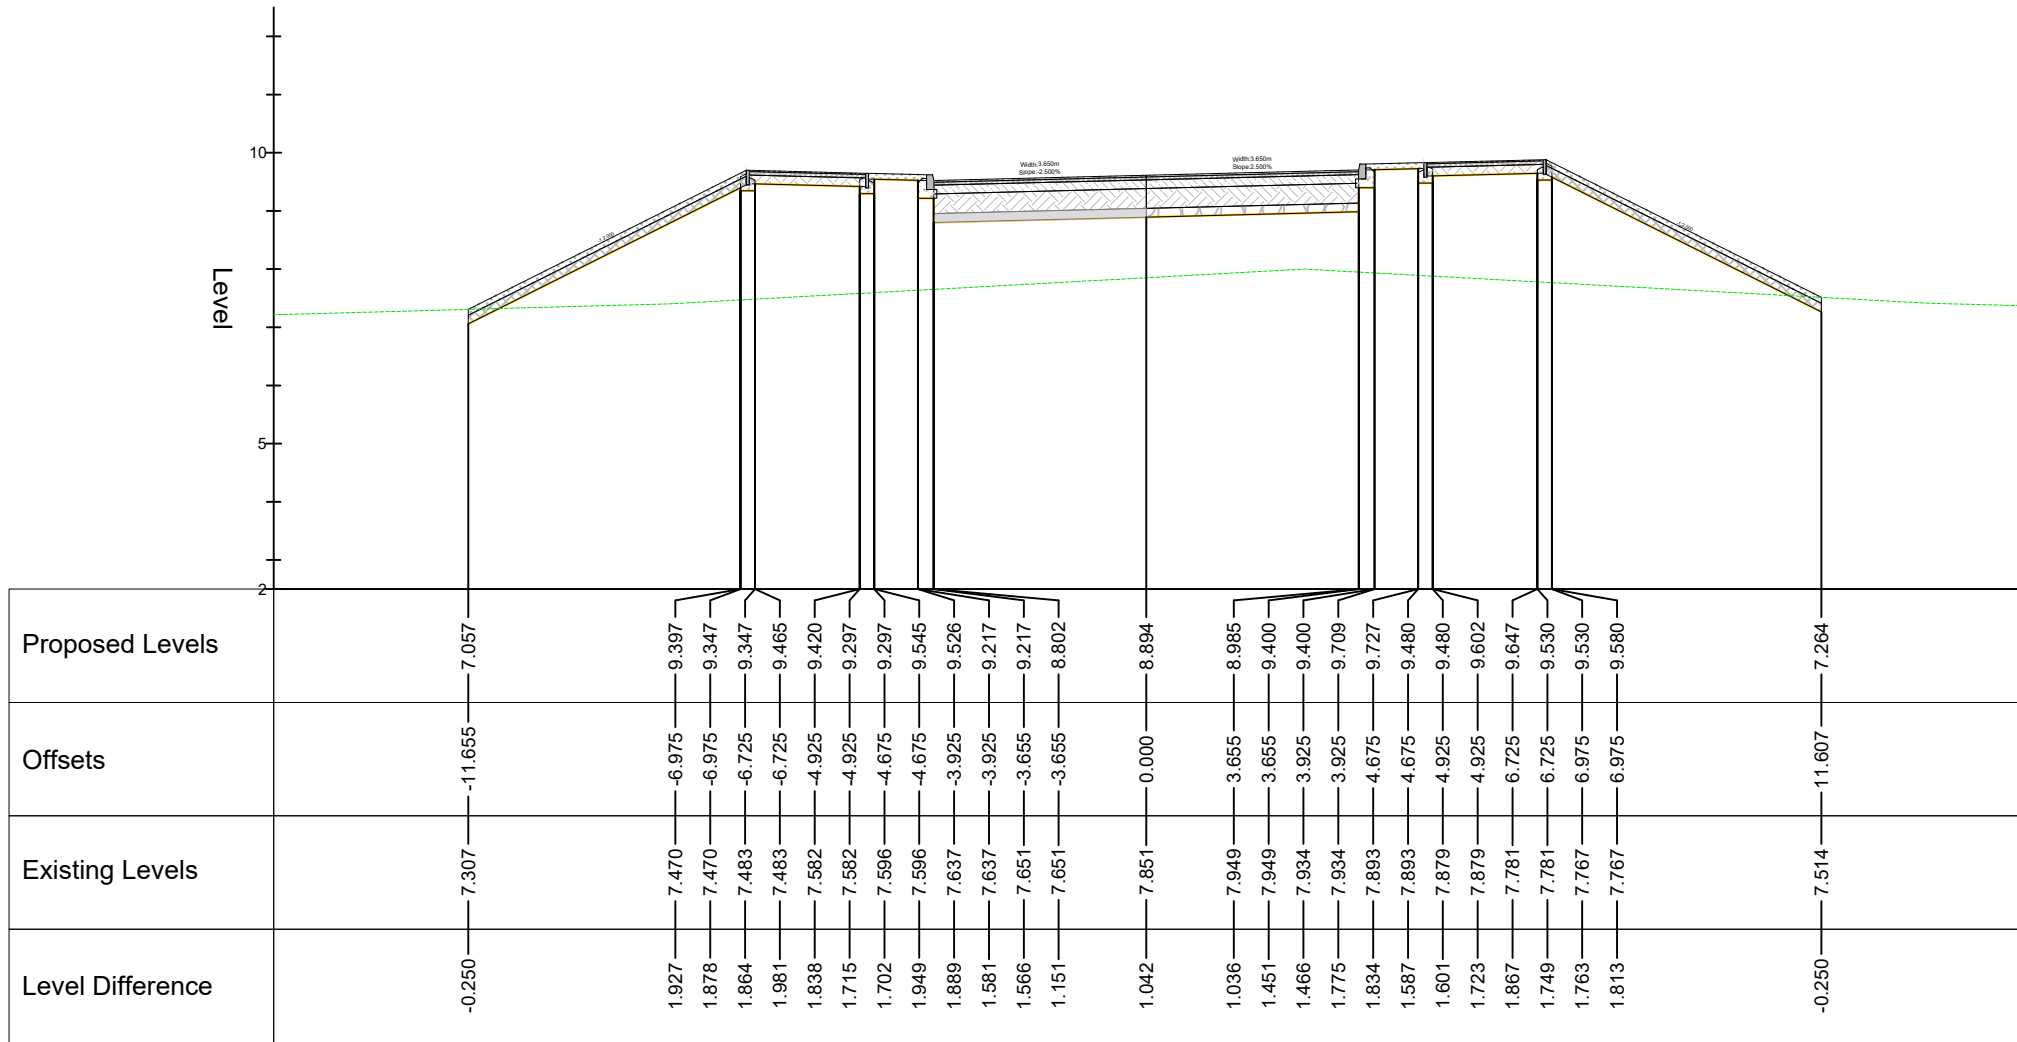

Chainage 60.000

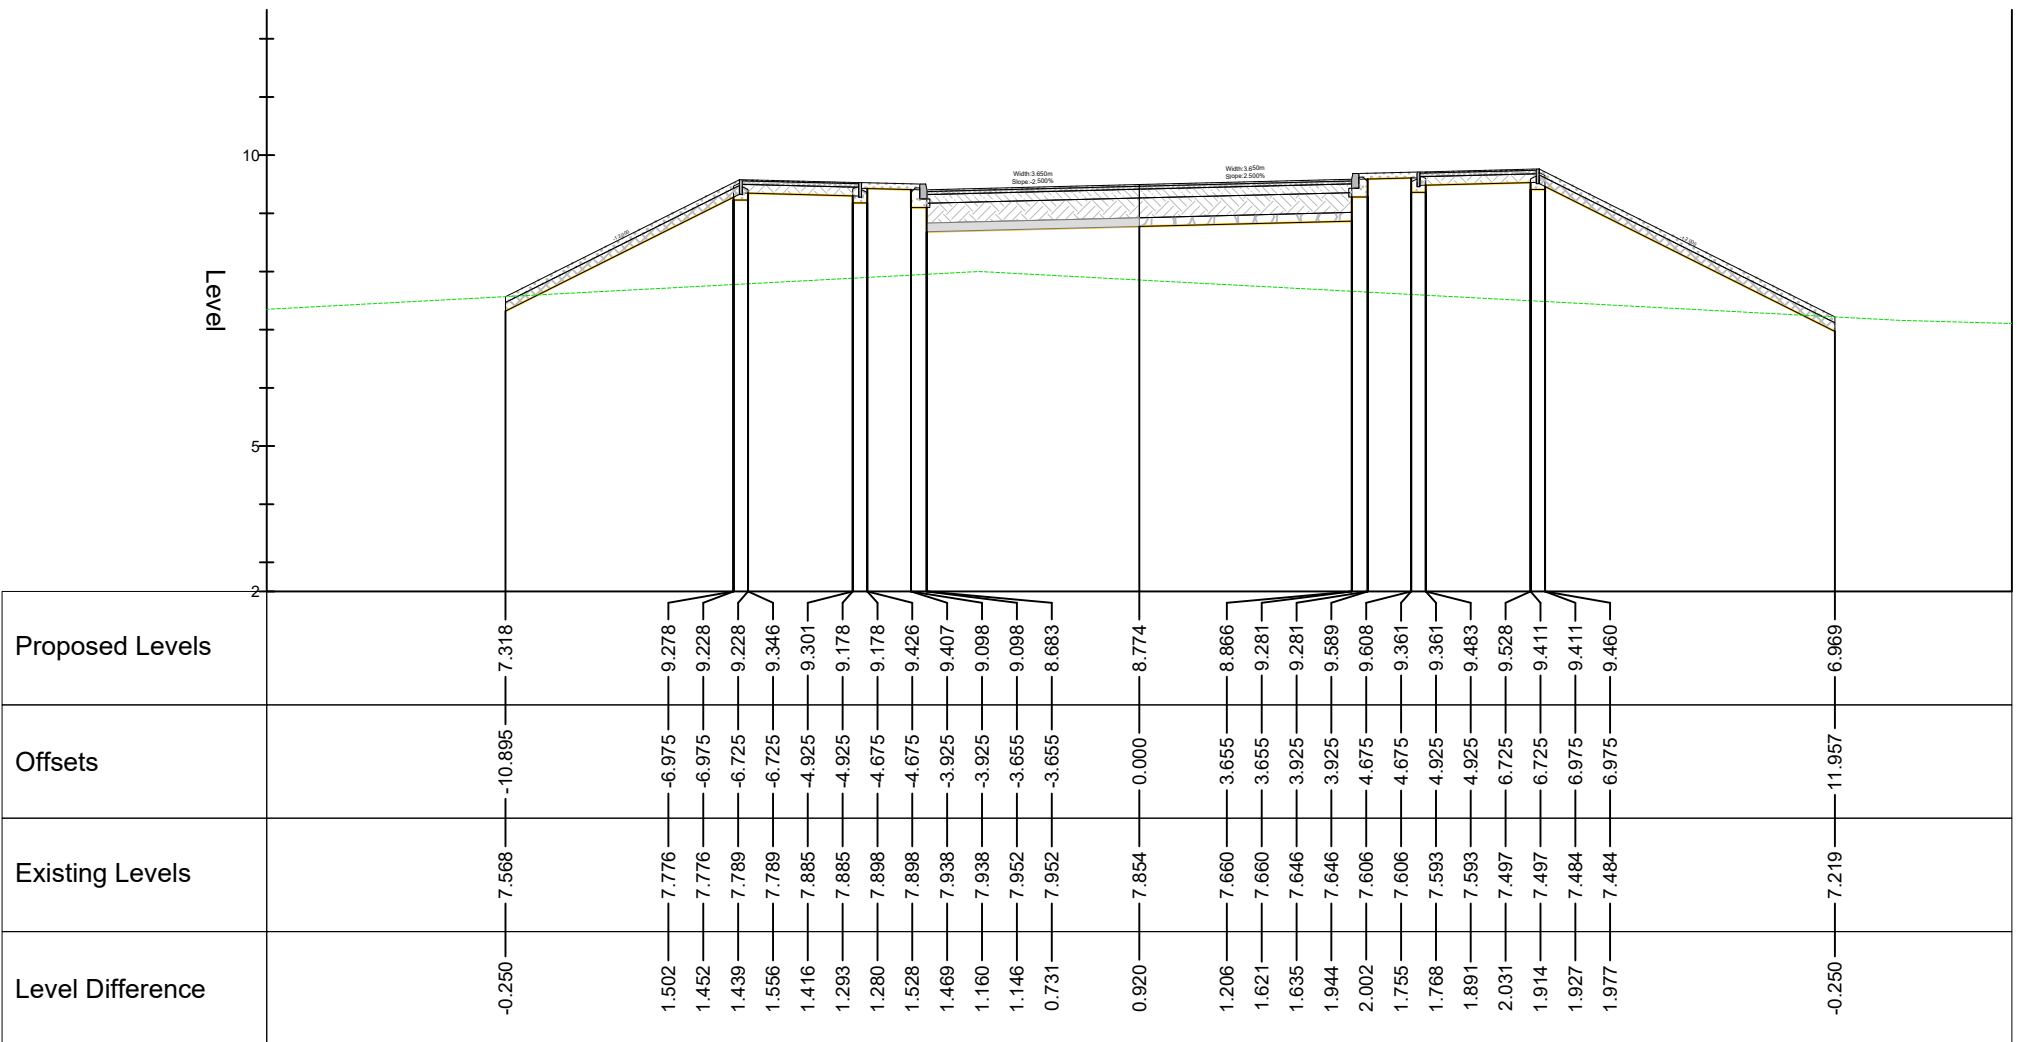

Chainage 70.147

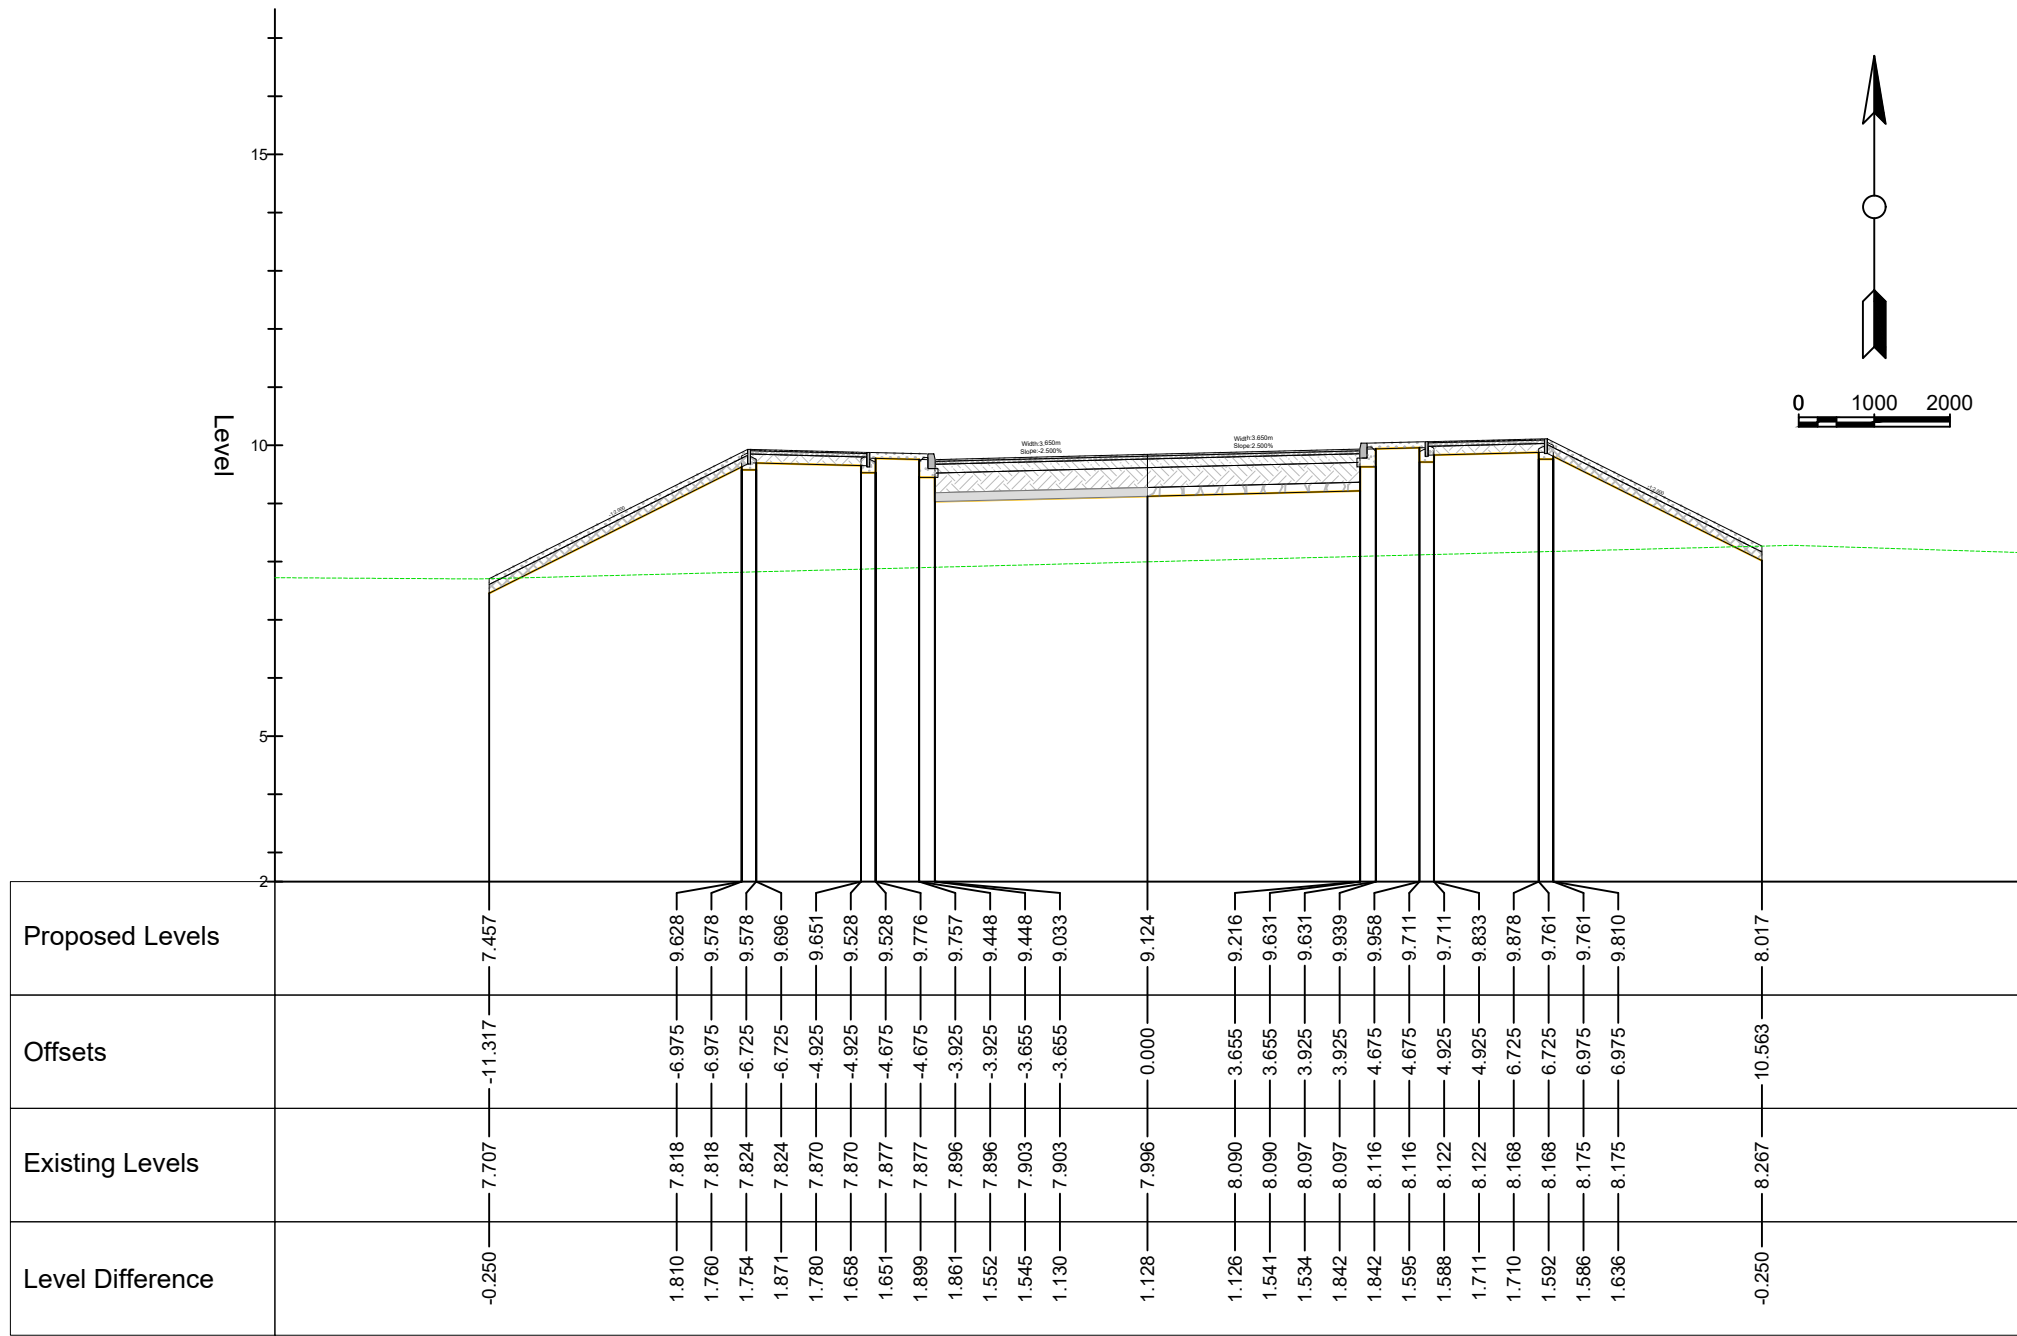

Chainage 40.000

General Notes

No.

Revision/Issue

Date

Firm


GRAJ Construction

Project Name and Address

#####

Project

#####

Date

25.04.2021

Scale

000

Sheet

14