


2008/2232

ENVIRONMENT DEPT.
13 NOV 2008
REG No. FEE

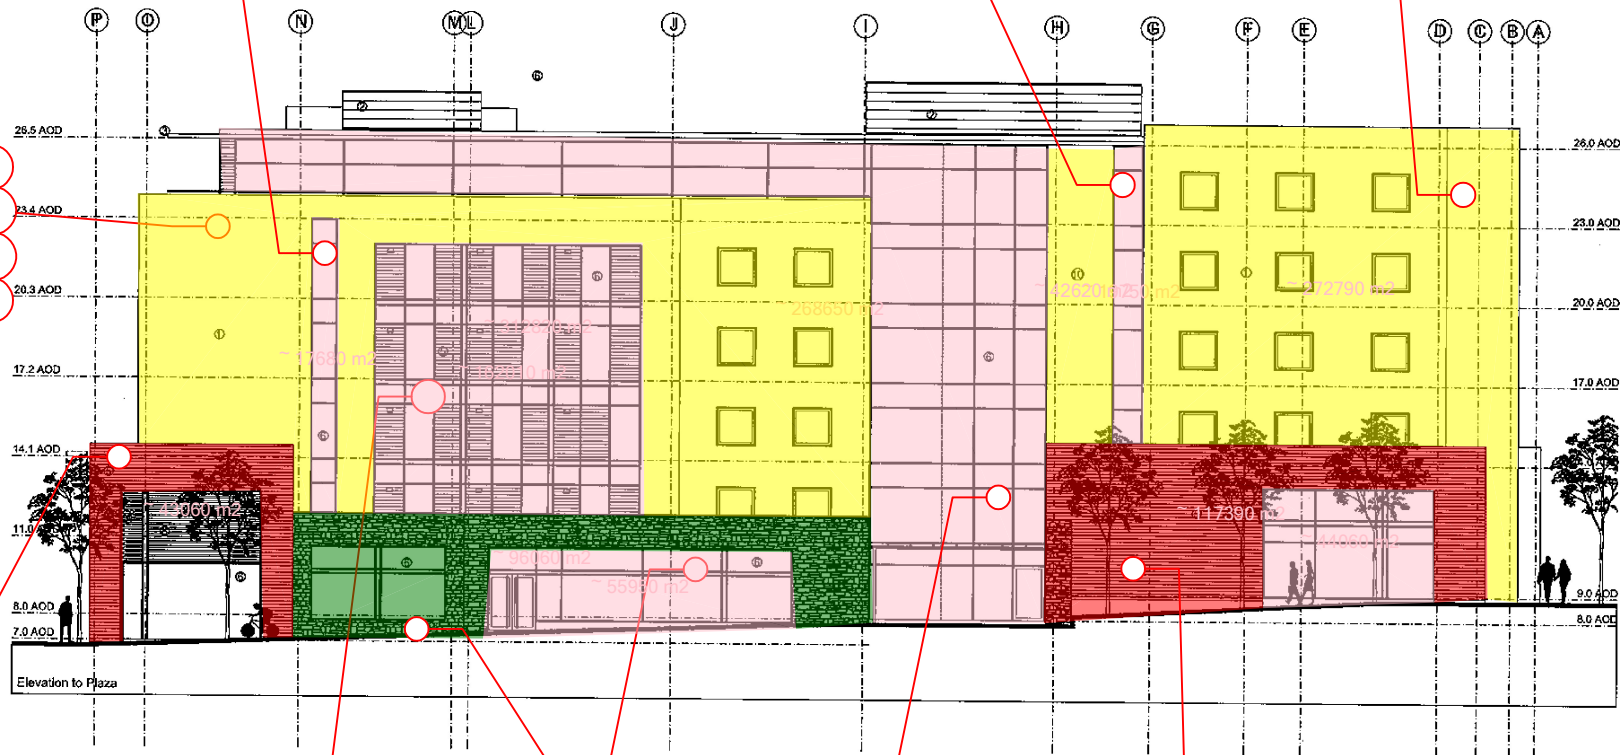

Materials Key

- ① White through colour render RAL 9010
- ② Grey colour coated aluminium cladding RAL 7015
- ③ White levolut 'sunbreaker 90' 1m wide bitse soles (or similar) RAL 9010
- ④ Rough coursed pennant stone
- ⑤ Stained timber boards
- ⑥ Aluminium colour coated clear glass curtain walling RAL 7015
- ⑦ Glass balustrade
- ⑧ Timber louvres
- ⑨ Through colour rendered planter WEBBER IVORY
- ⑩ Cream through colour render WEBBER IVORY

Rev H 24.09.08 - Floor Levels Adjusted.
Rev G 18.08.08 - Signage and Canopy omitted.
Rev F 06.08.08 - Signage, doors, materials amended
Rev E 28.07.08 - Vents added to elevations
Rev D 18.07.08 - Signage zones added
Rev C 10.07.08 - General amendments
Rev B 13.06.08 - new entrance from market place
top floor and plant areas amended
Rev A 12.05.08 - Plan changes reflected. Signage
options added. Materials amended. Ground line
and levels amended

CWA C. W. ARCHITECTS Groomer House, 9 Park Grove, Cardiff CF1 3BN Tel: 029 20 225123 Fax: 029 20 388067		
Project Title		
Mixed Use Development - SA1		
Drawing Title		
Site A14A - Elevation to Plaza		
Drawing Number	Scale	Drawn by
SP136 - P10	1:200 @ A3	ch
Rev.	H	Date
		April 2008