

Project Name: House Conversion

UPRN Code: ACBA4018

Originator Code: UWTSD

Role Code: A

Drawn By: JM


Checked By: GMT

Date: 01/05/26

Project Status: S2

ACBA 4018



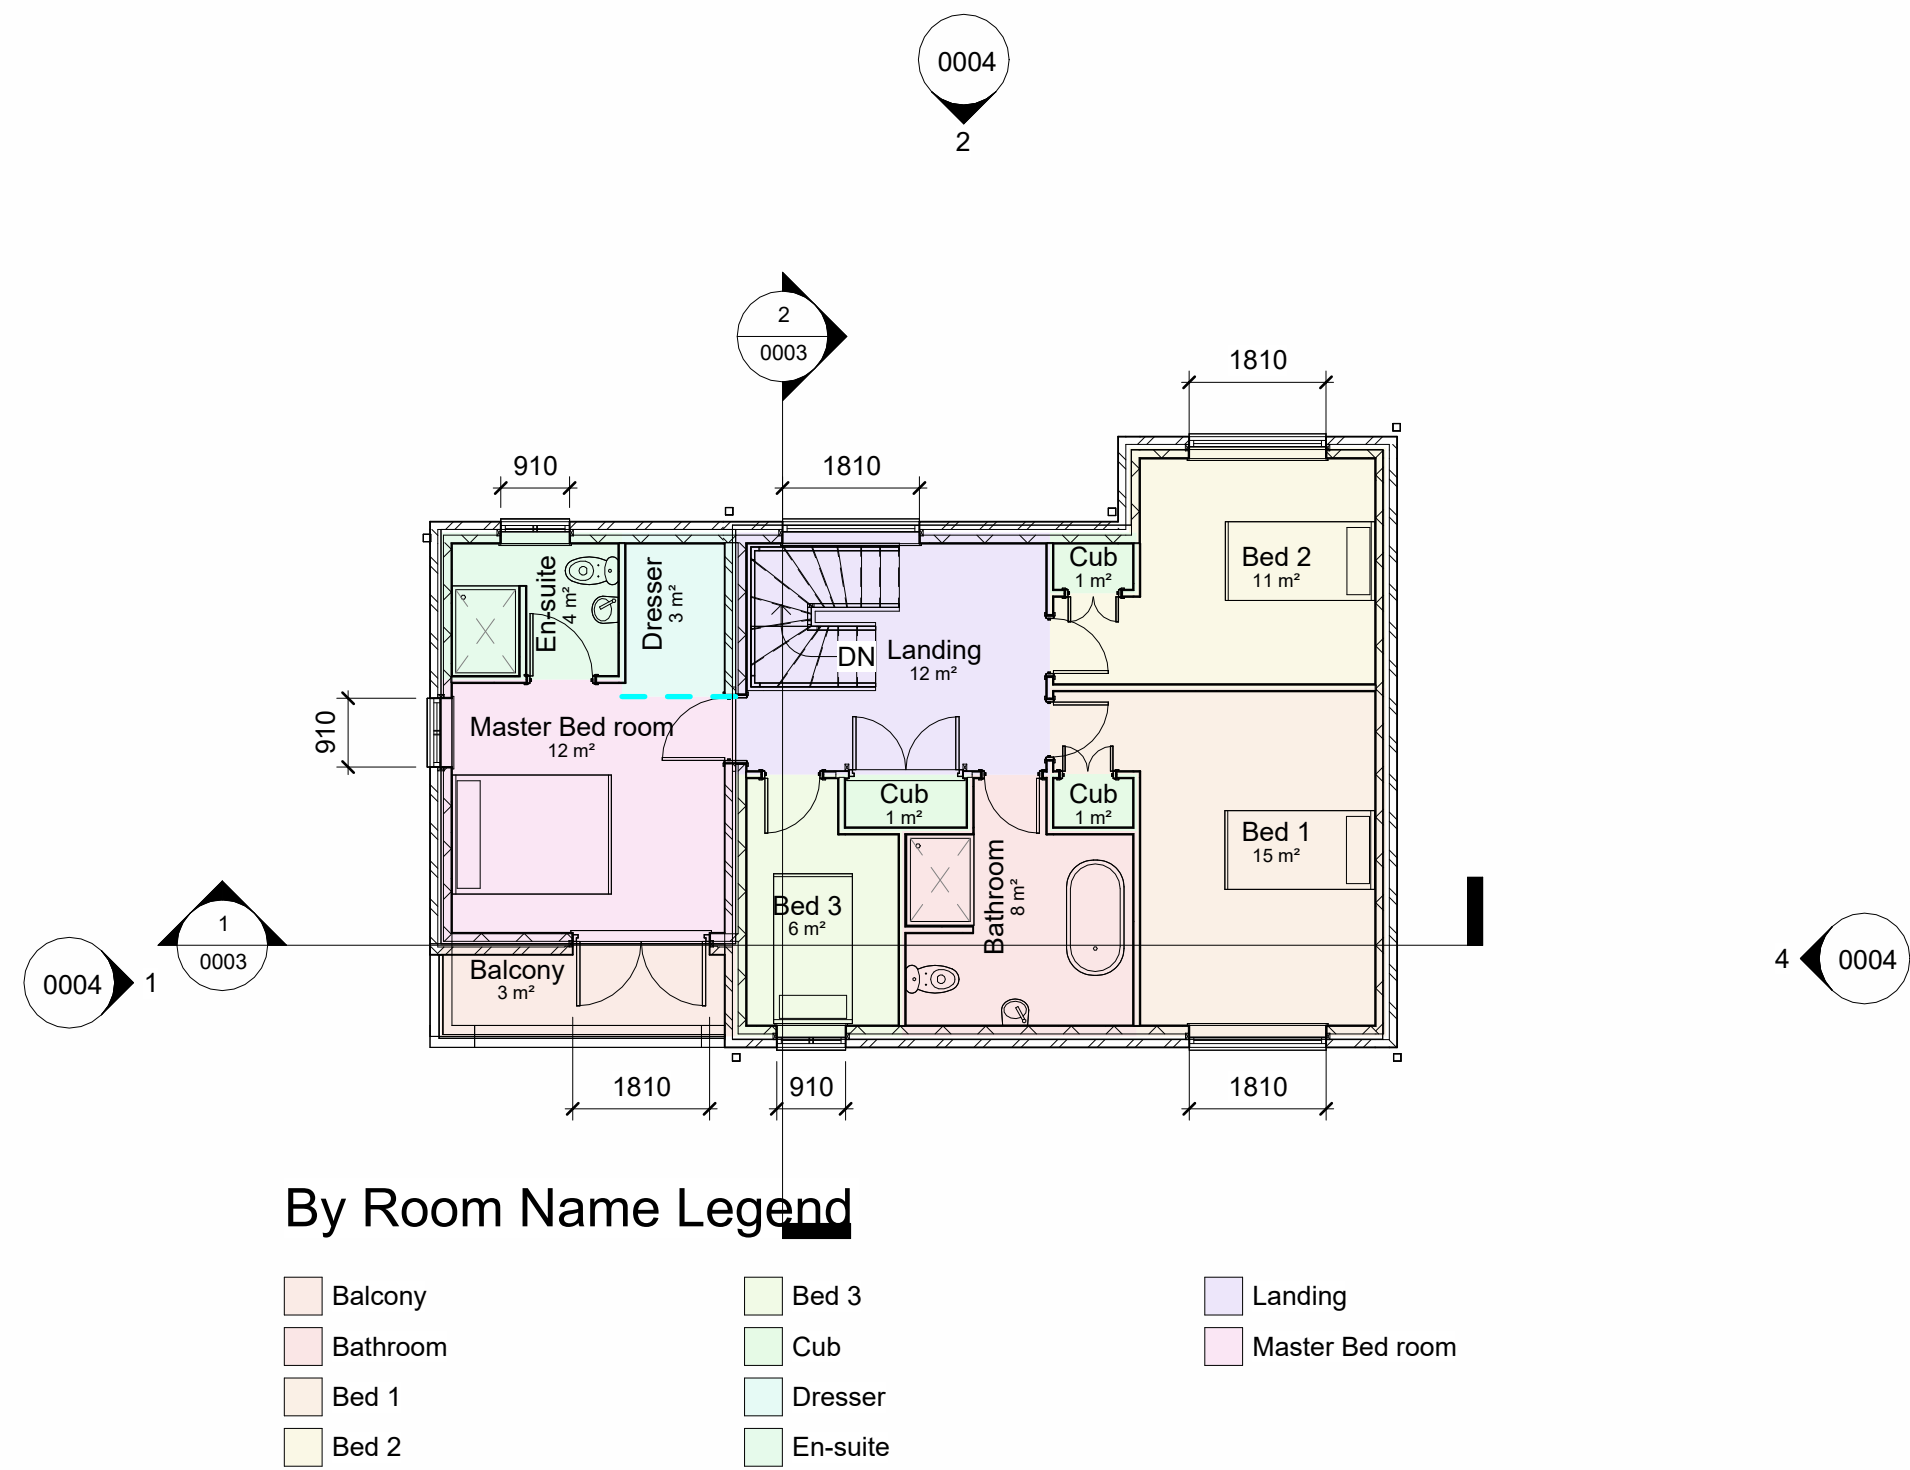


- By Room Name Legend
- Balcony
 - Bathroom
 - Bed 1
 - Bed 2
 - Bed 3
 - Cub
 - Dresser
 - En-suite
 - Landing
 - Master Bed room


3 First Floor Proposed
1 : 100



5 3D Rear South View

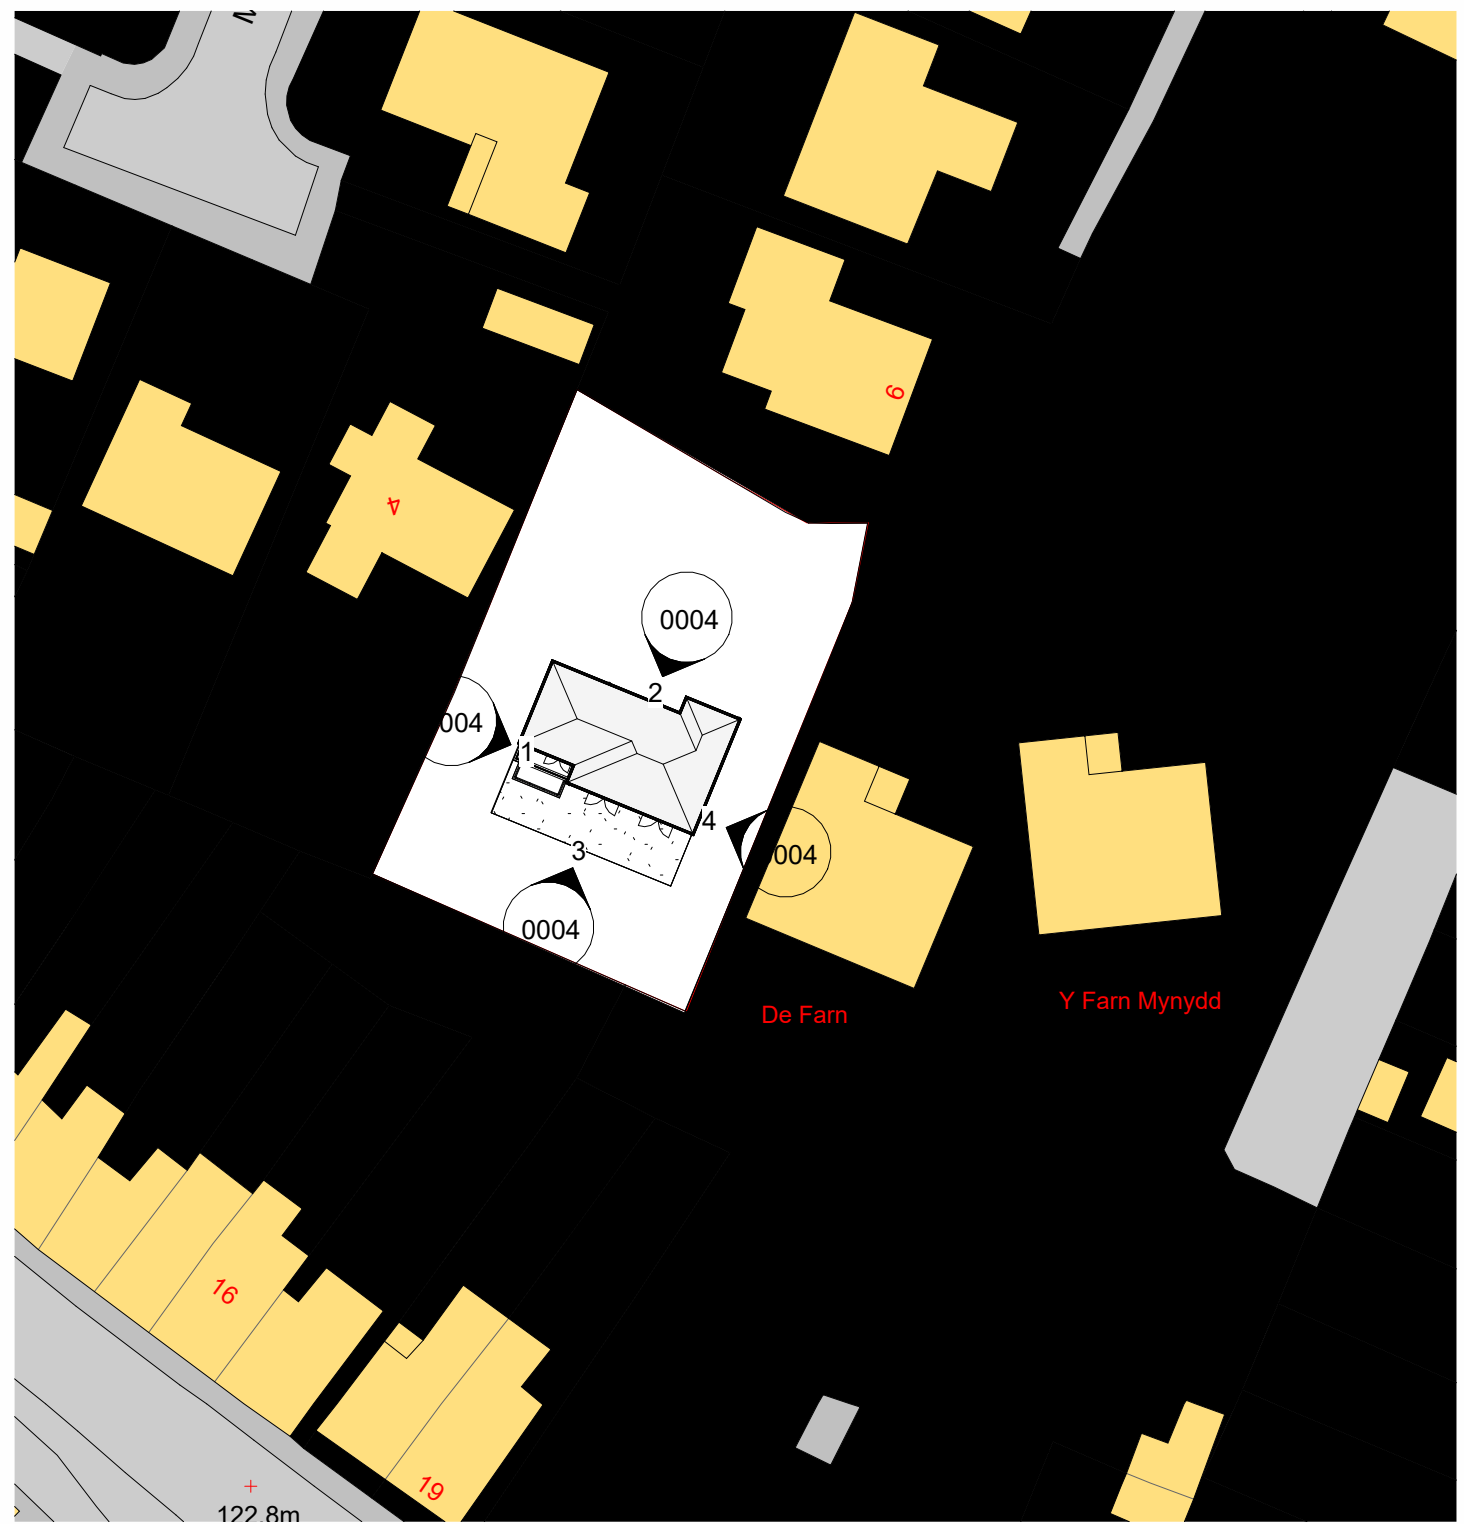


4 Site Proposed
1 : 500

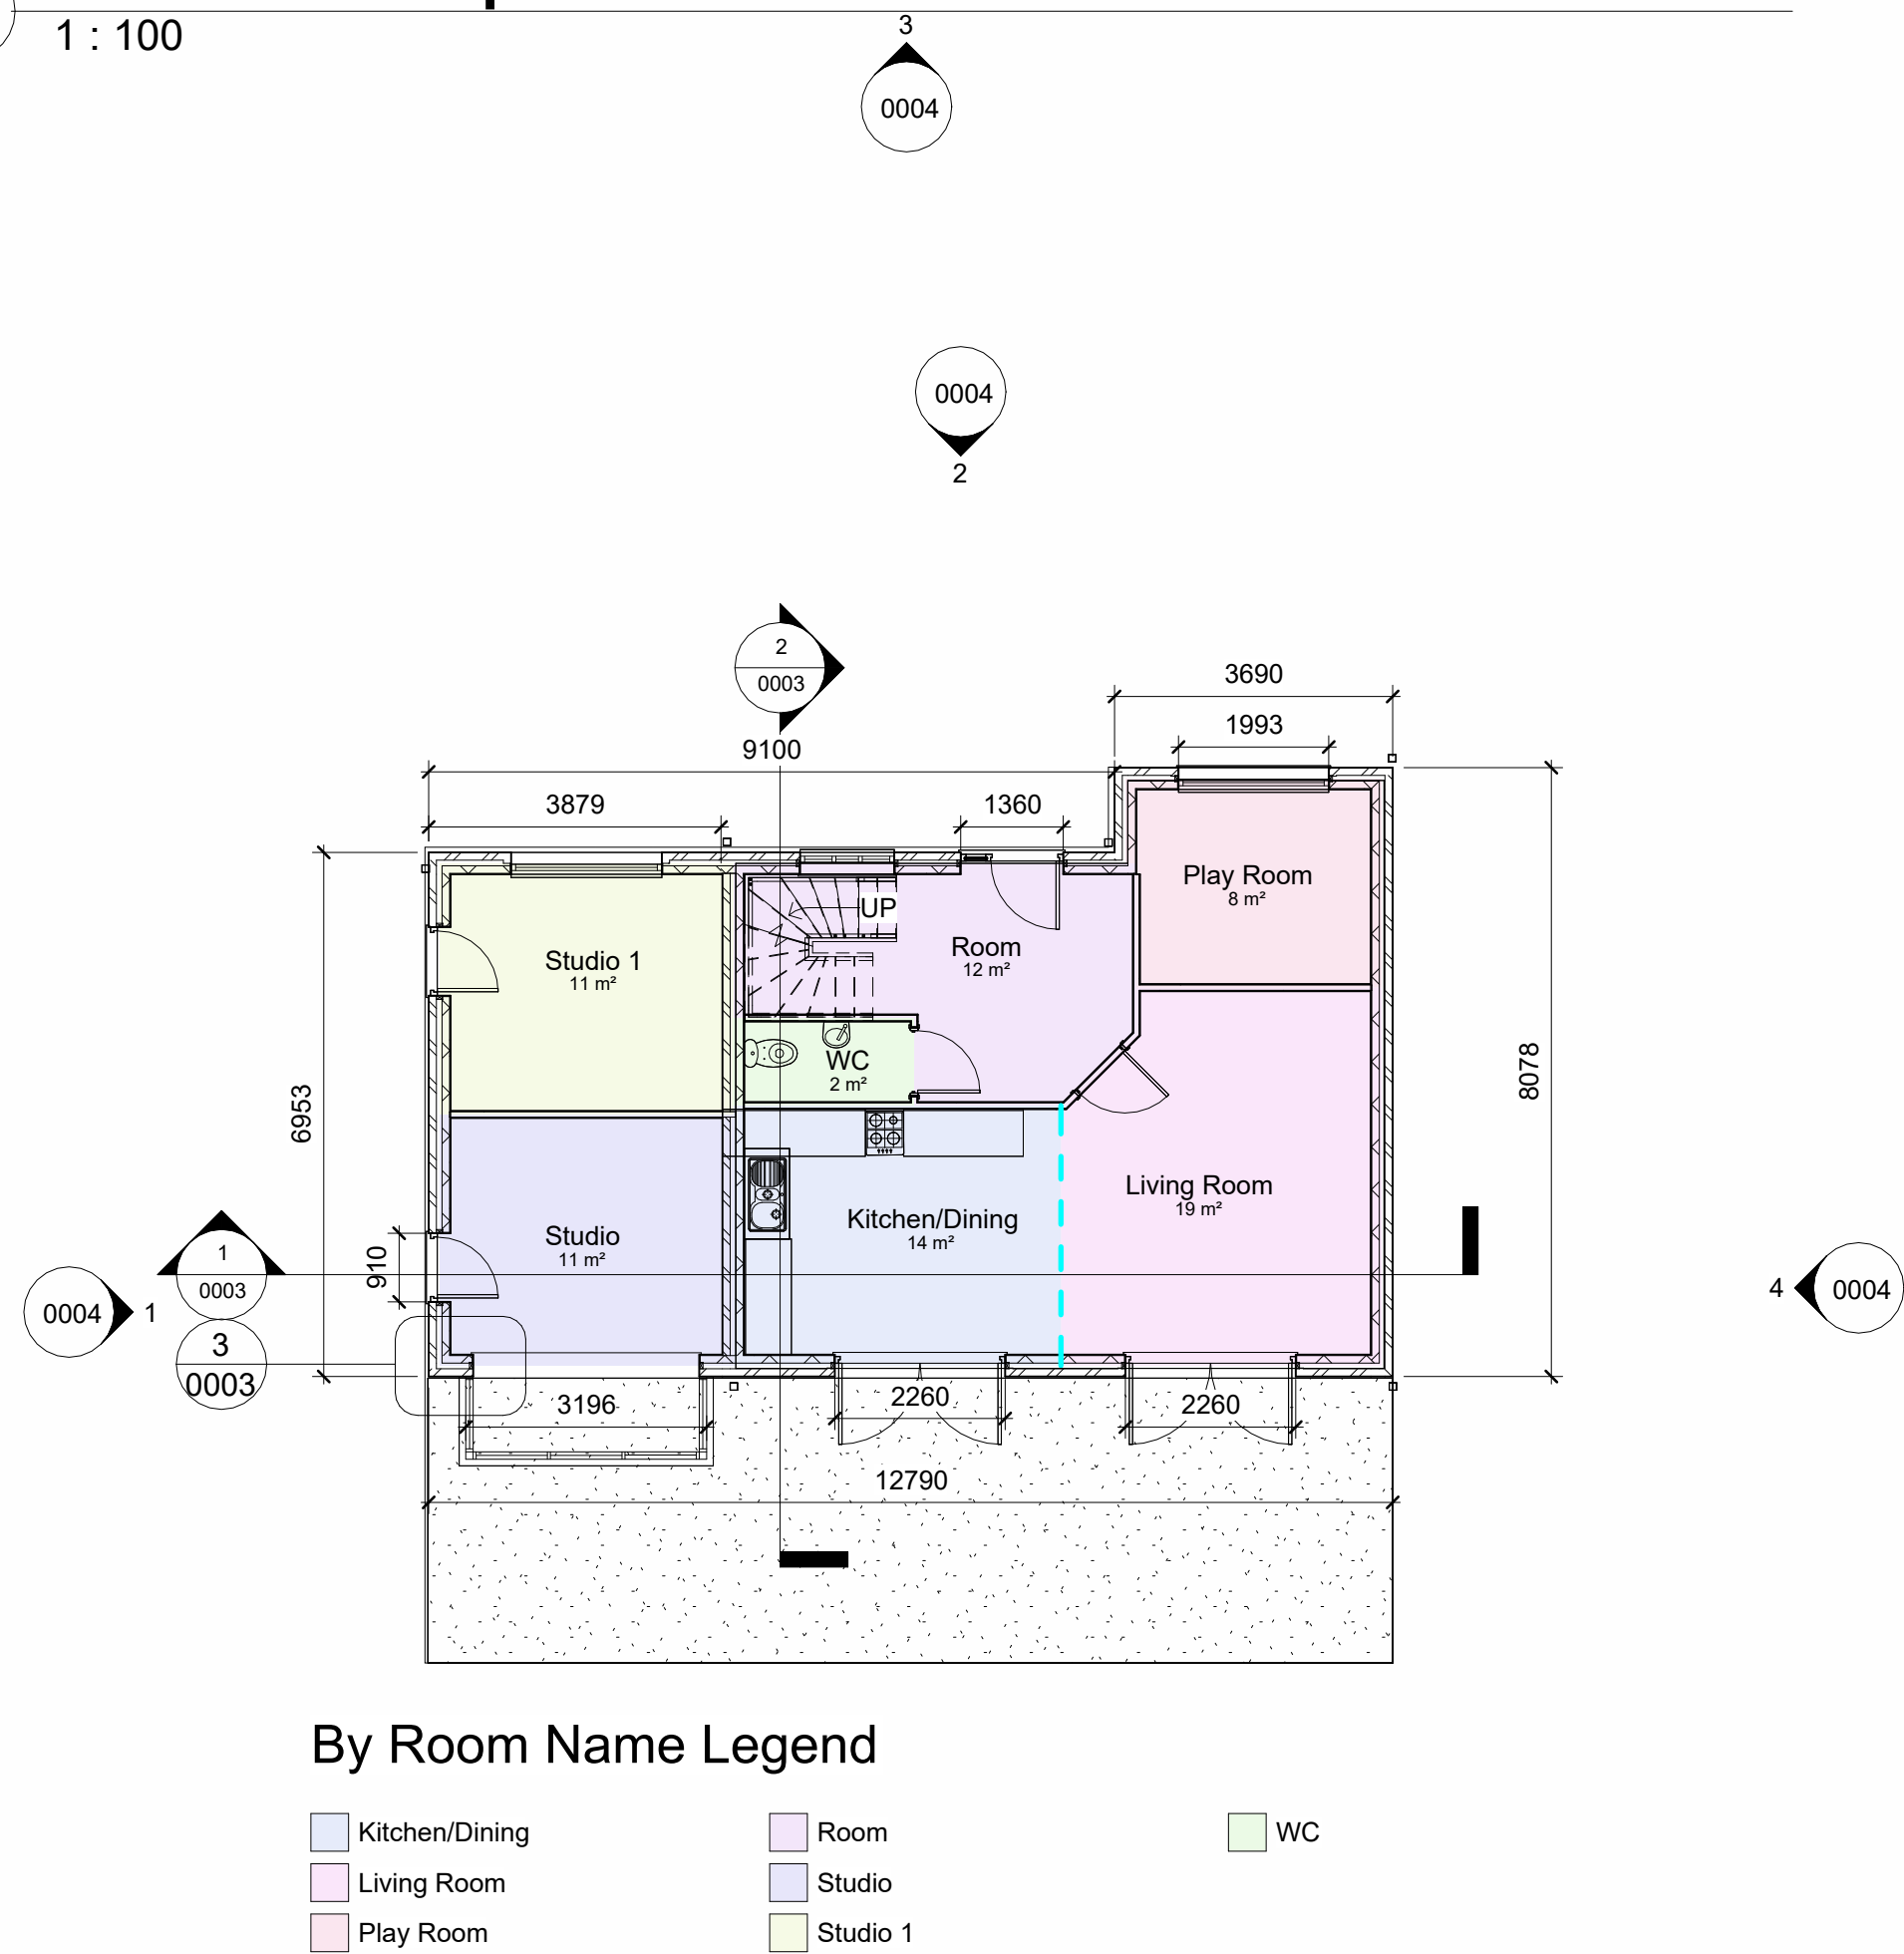


- By Room Name Legend
- Kitchen/Dining
 - Living Room
 - Play Room
 - Room
 - Studio
 - Studio 1
 - WC

2 Ground Floor Proposed
1 : 100

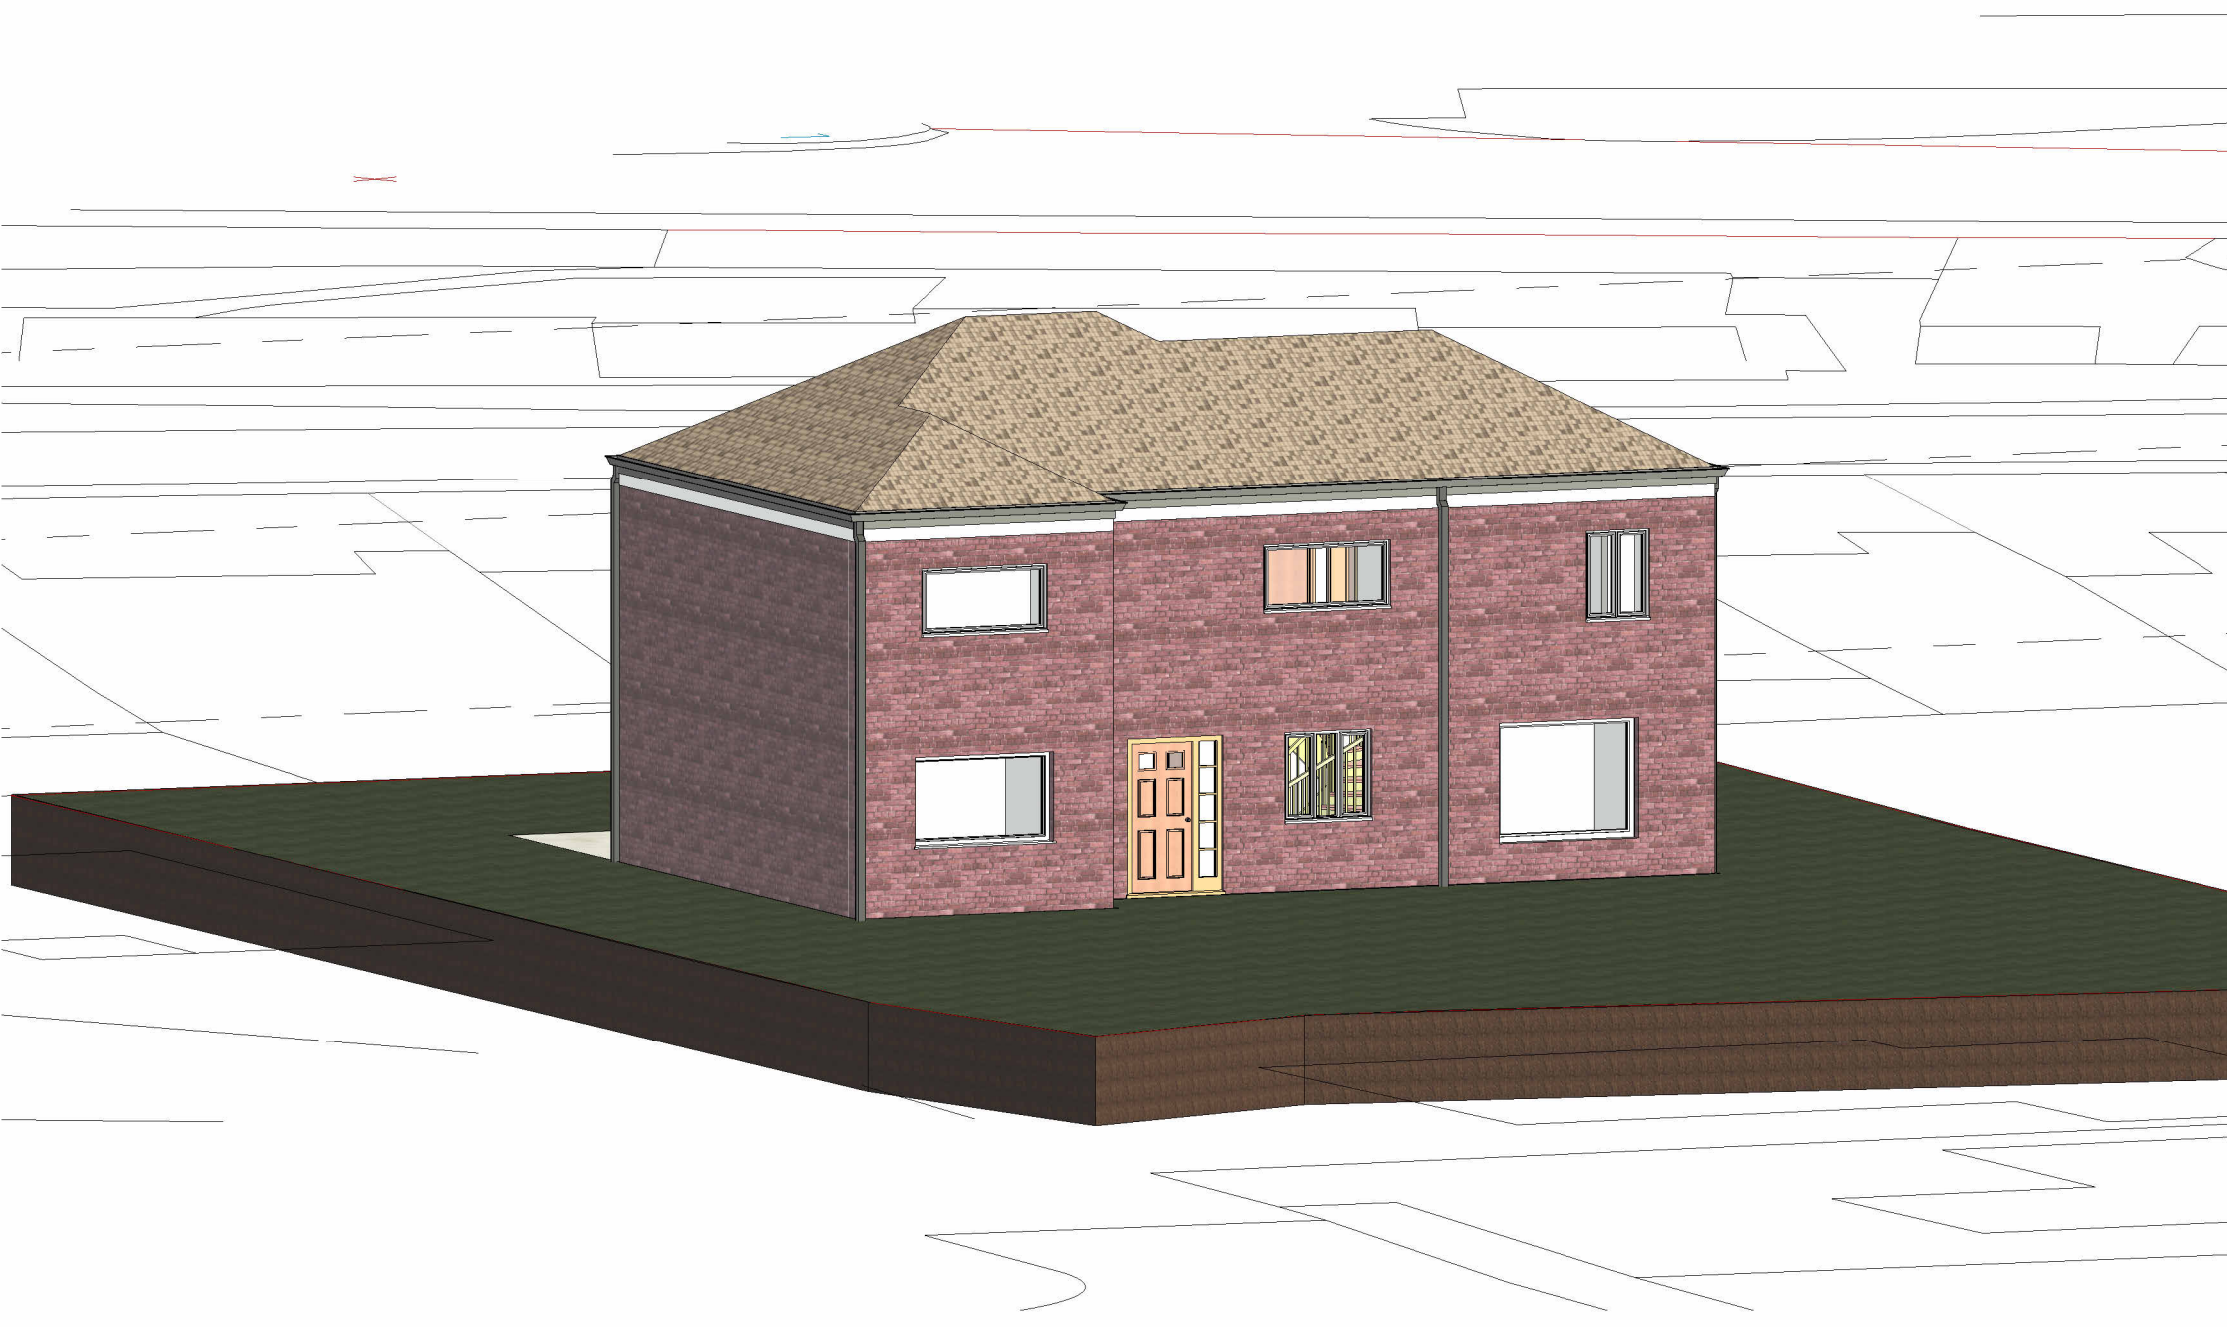


1 3D Front North View

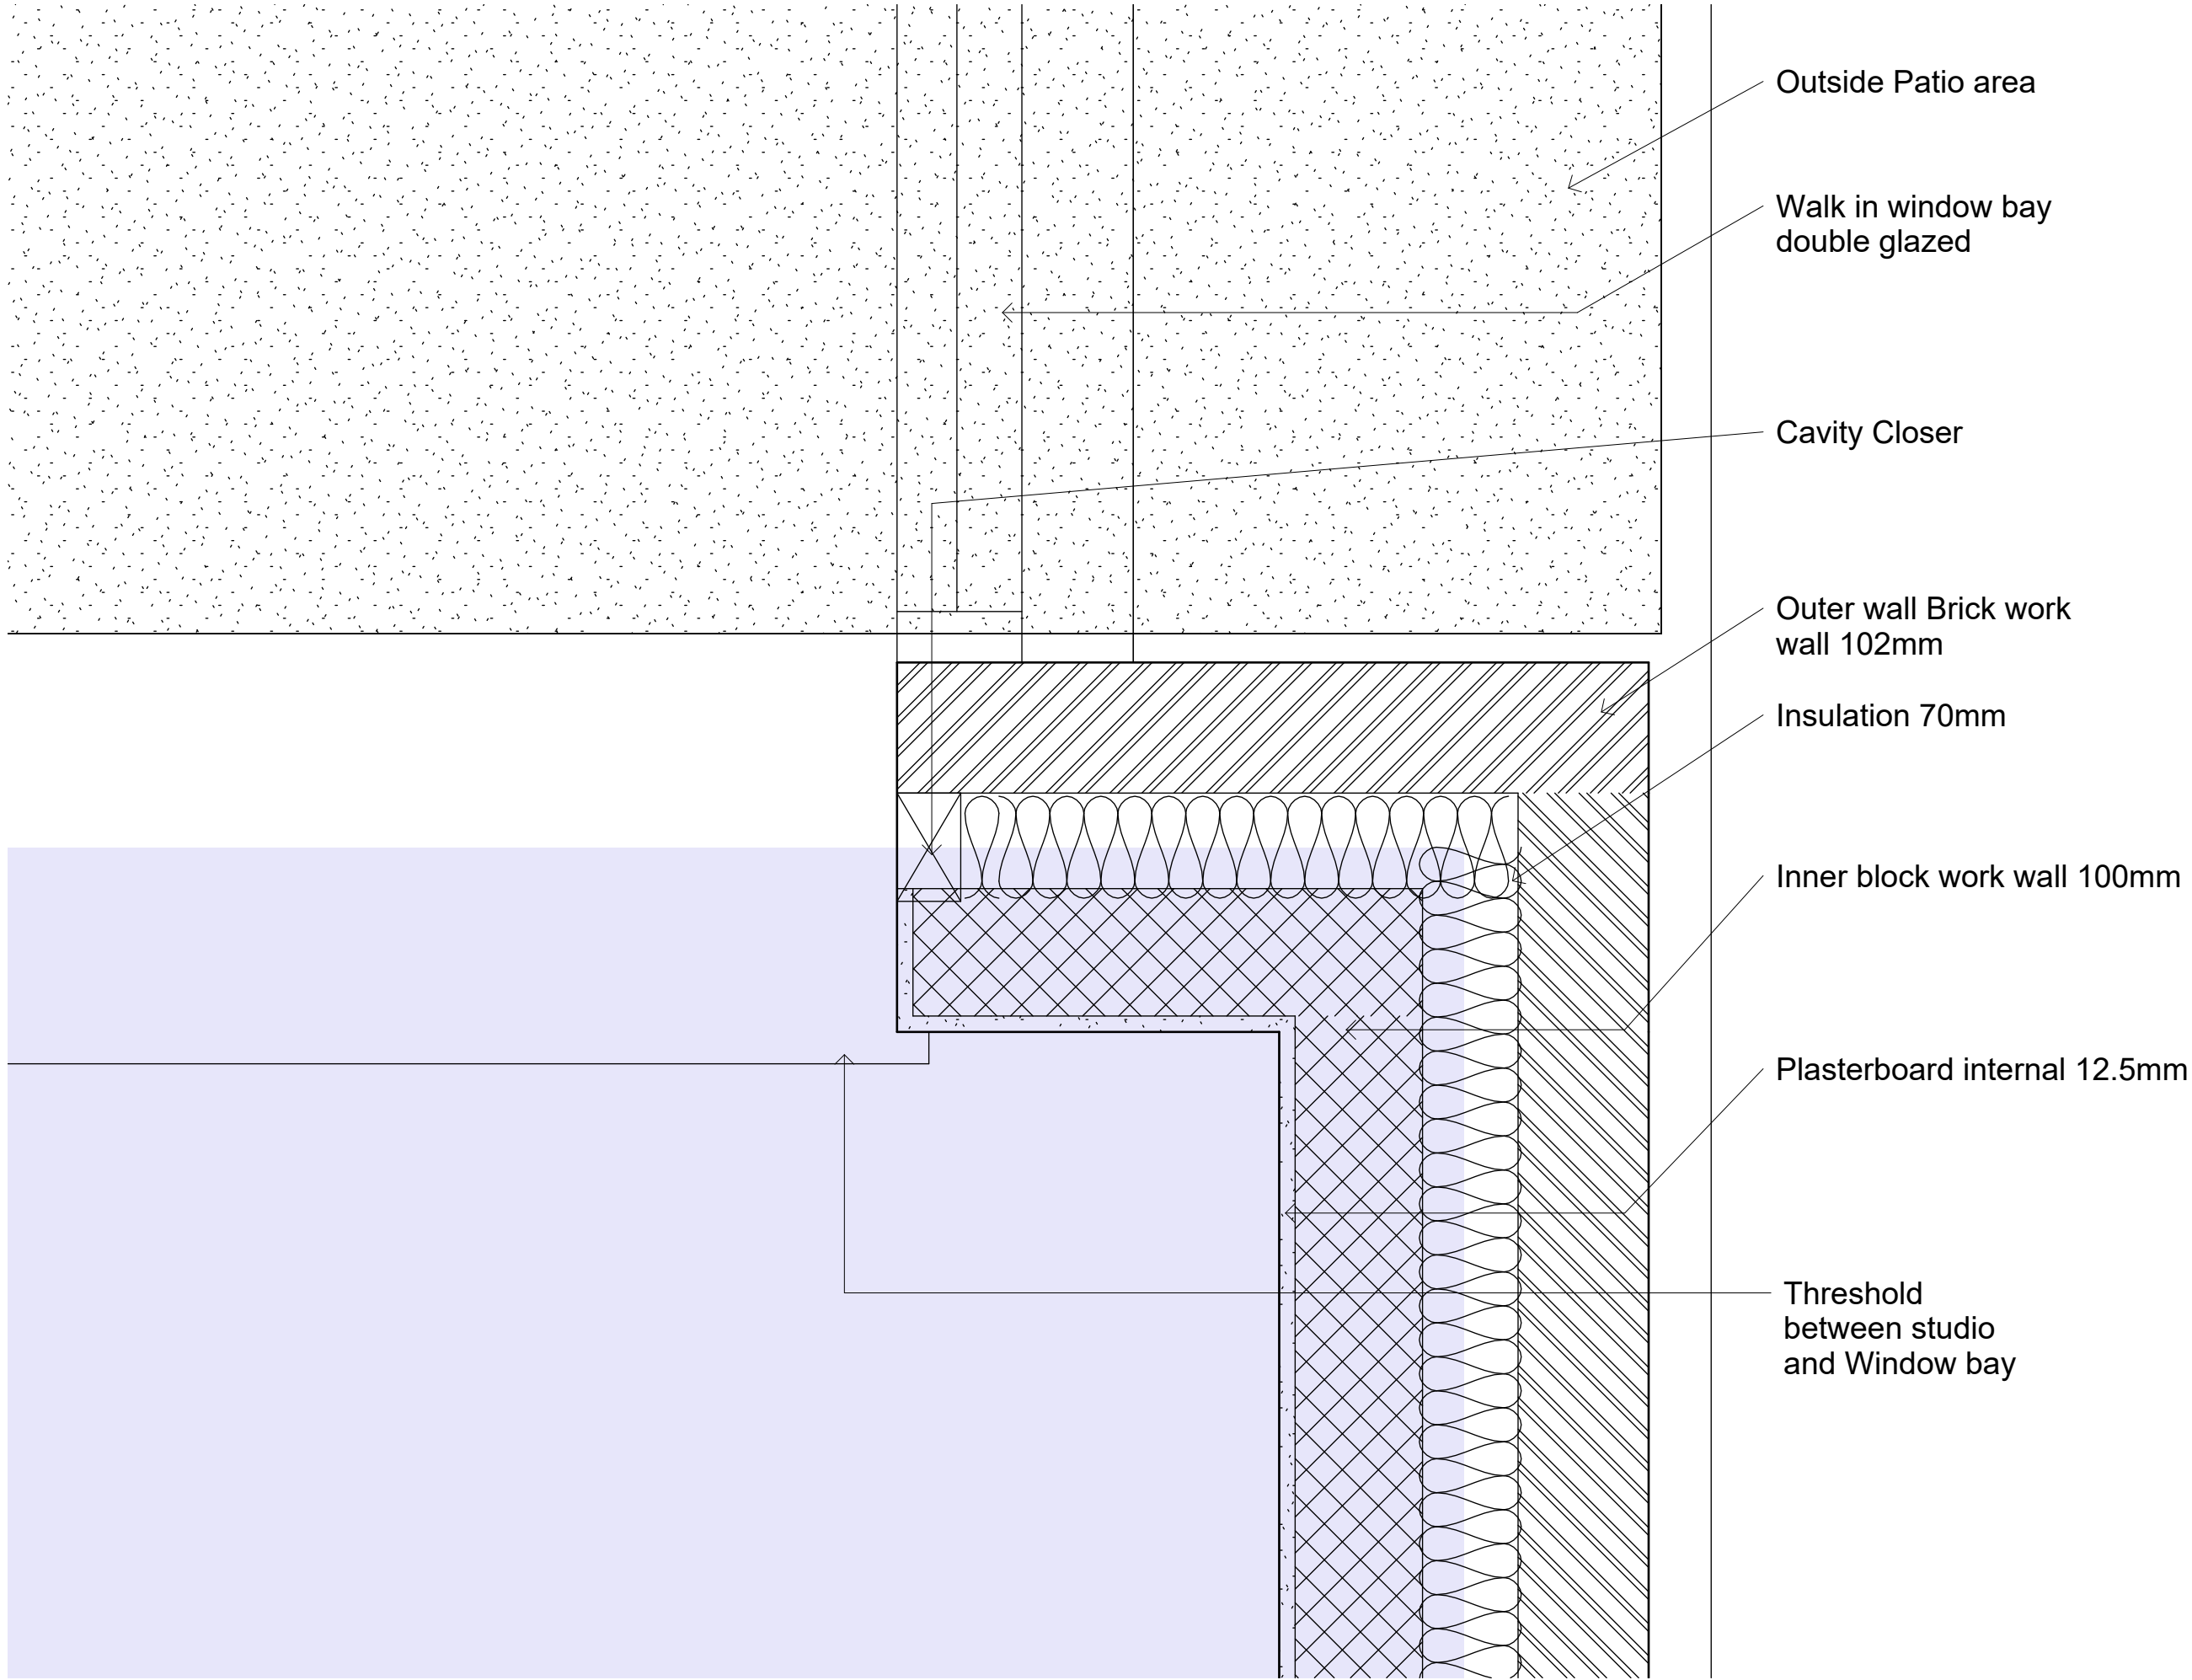


3 Ground Floor Proposed - Callout edge of south facing studio
1 : 5




1 Long Section
1 : 50

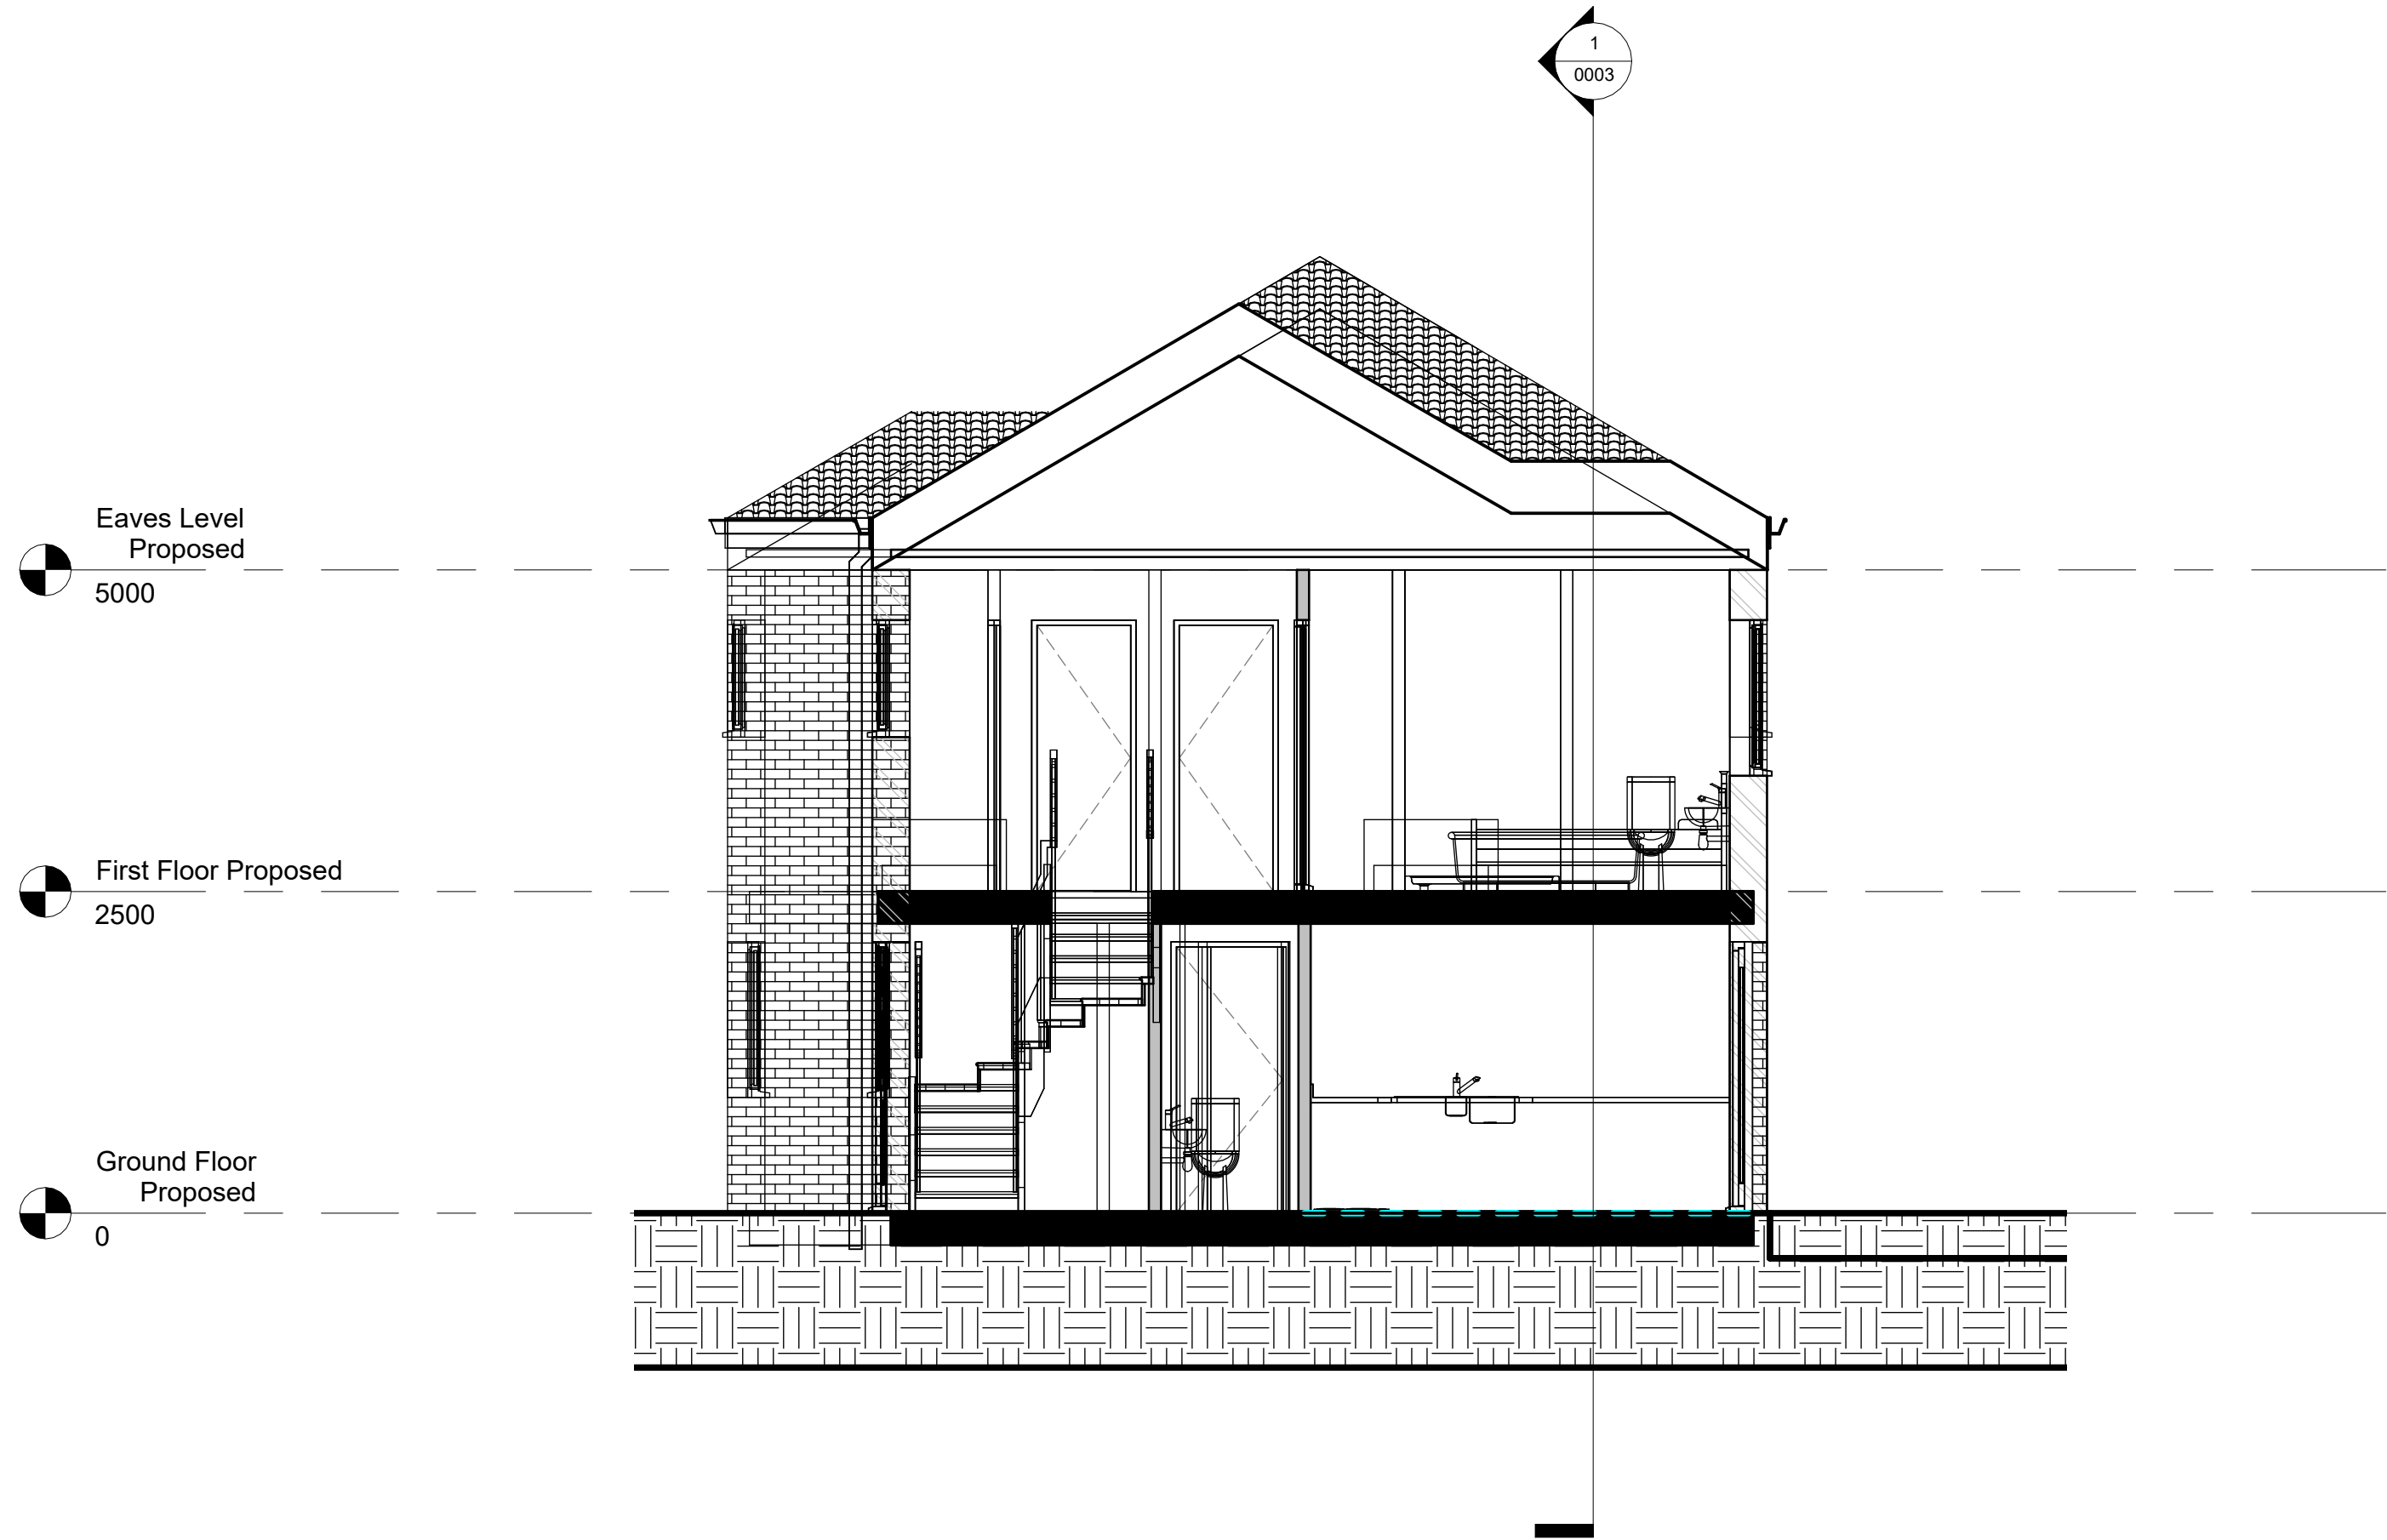


2 Short Section
1 : 50

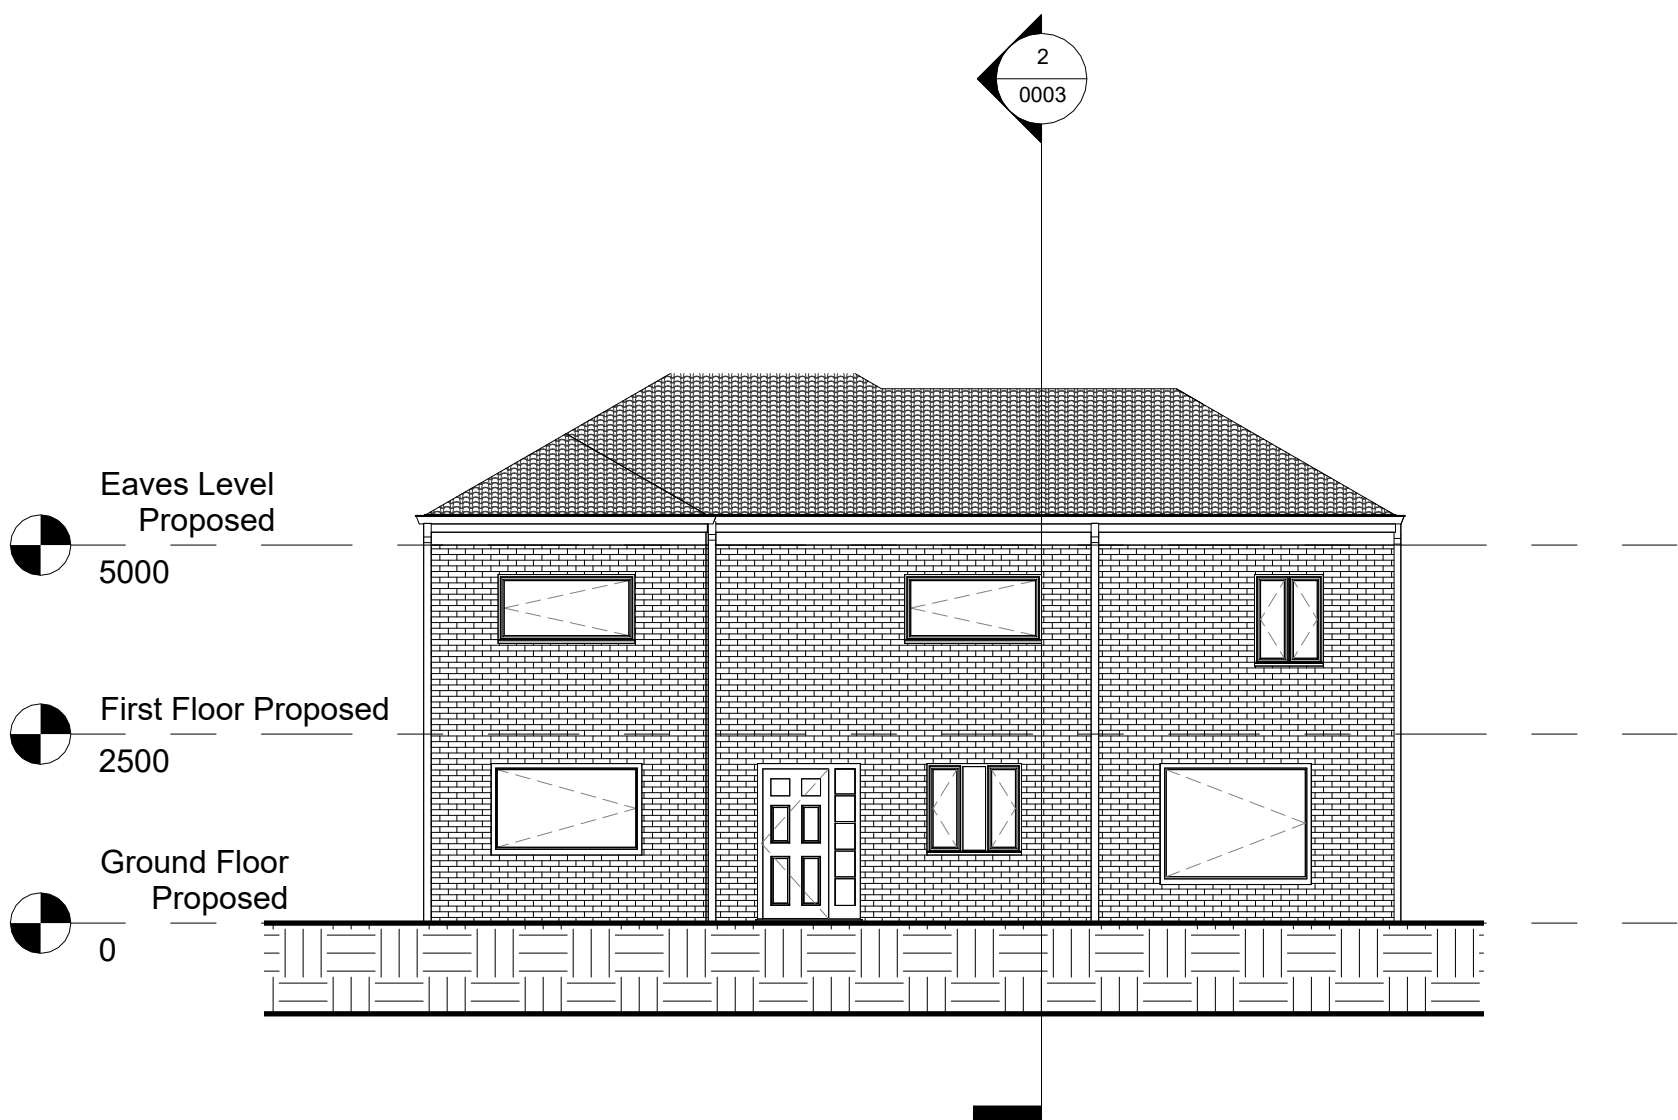


2 Elevation North
1 : 100

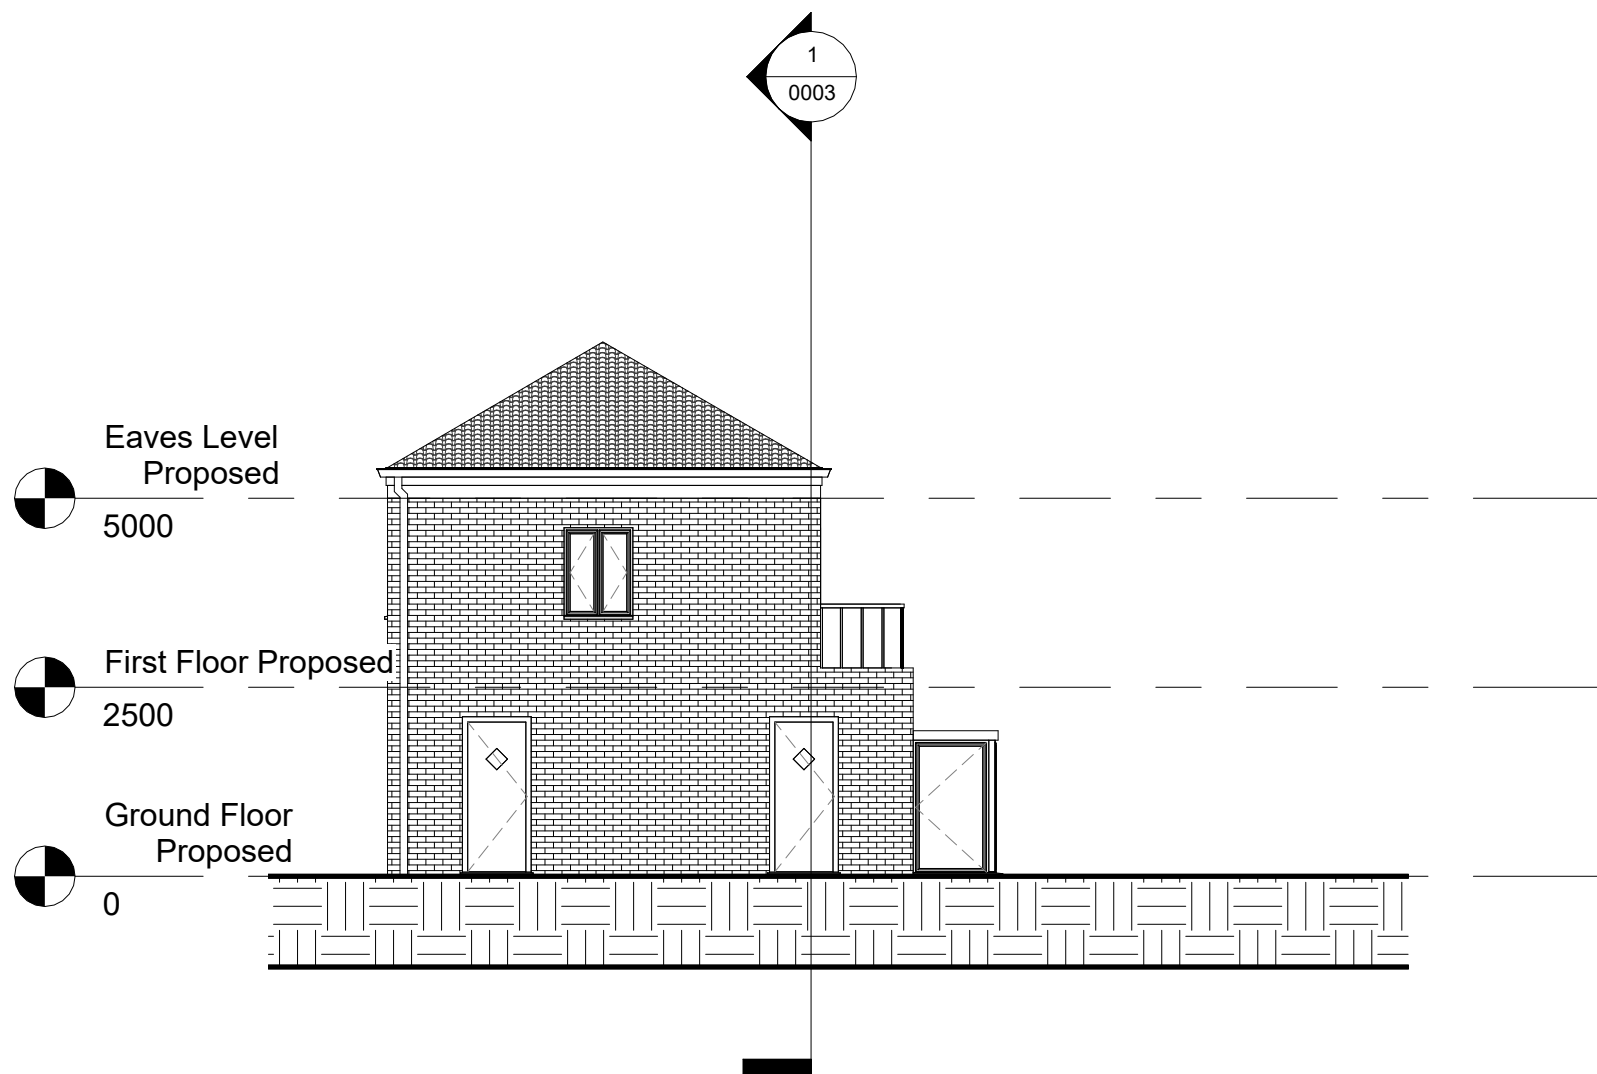

1 Elevation East
1 : 100

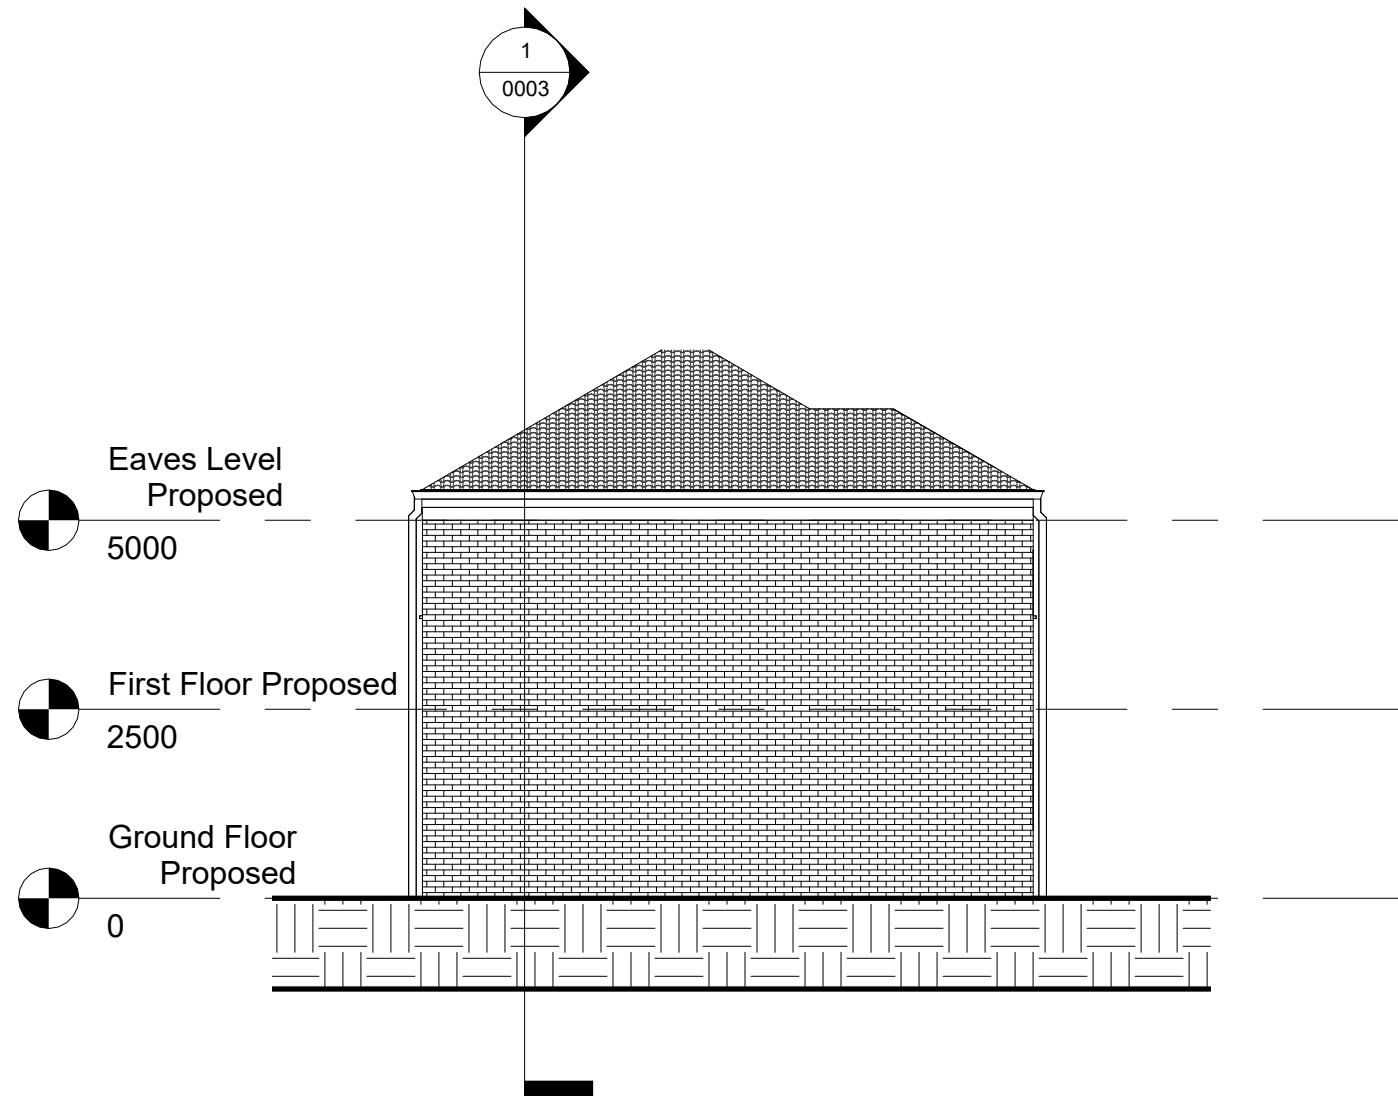

4 Elevation West
1 : 100

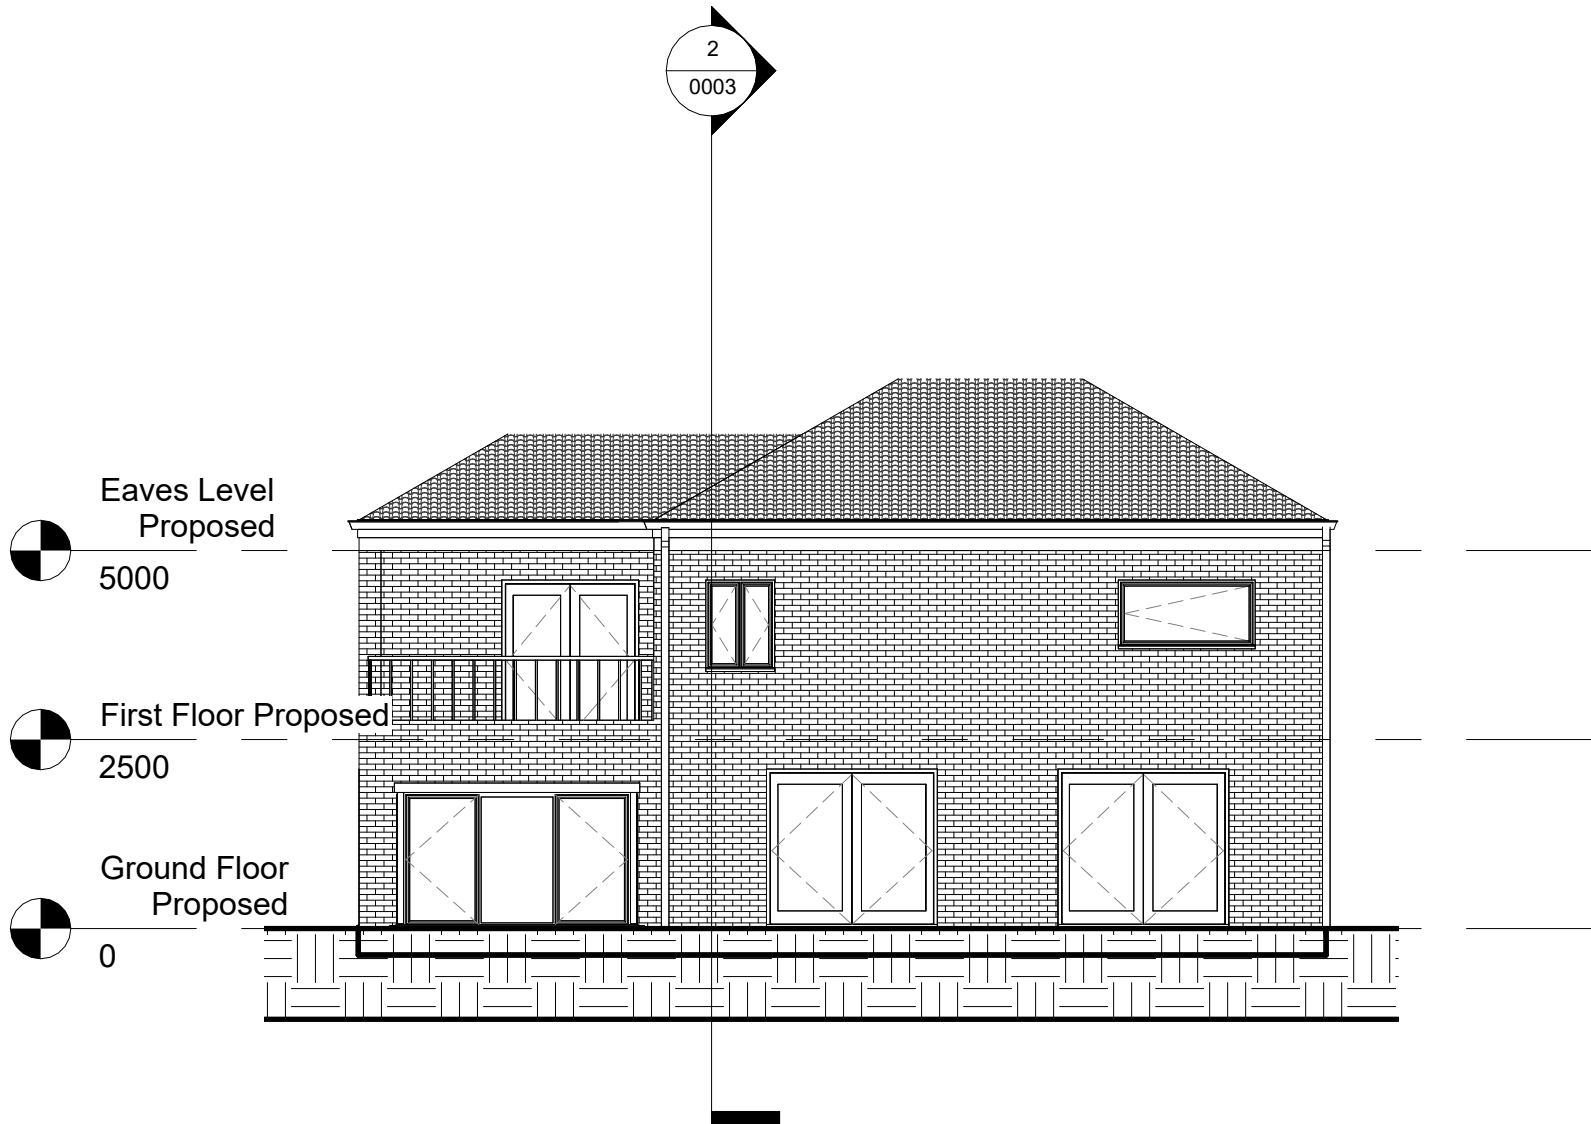

3 Elevation South
1 : 100