RevNo	Revision note	Date	Signature	Checked

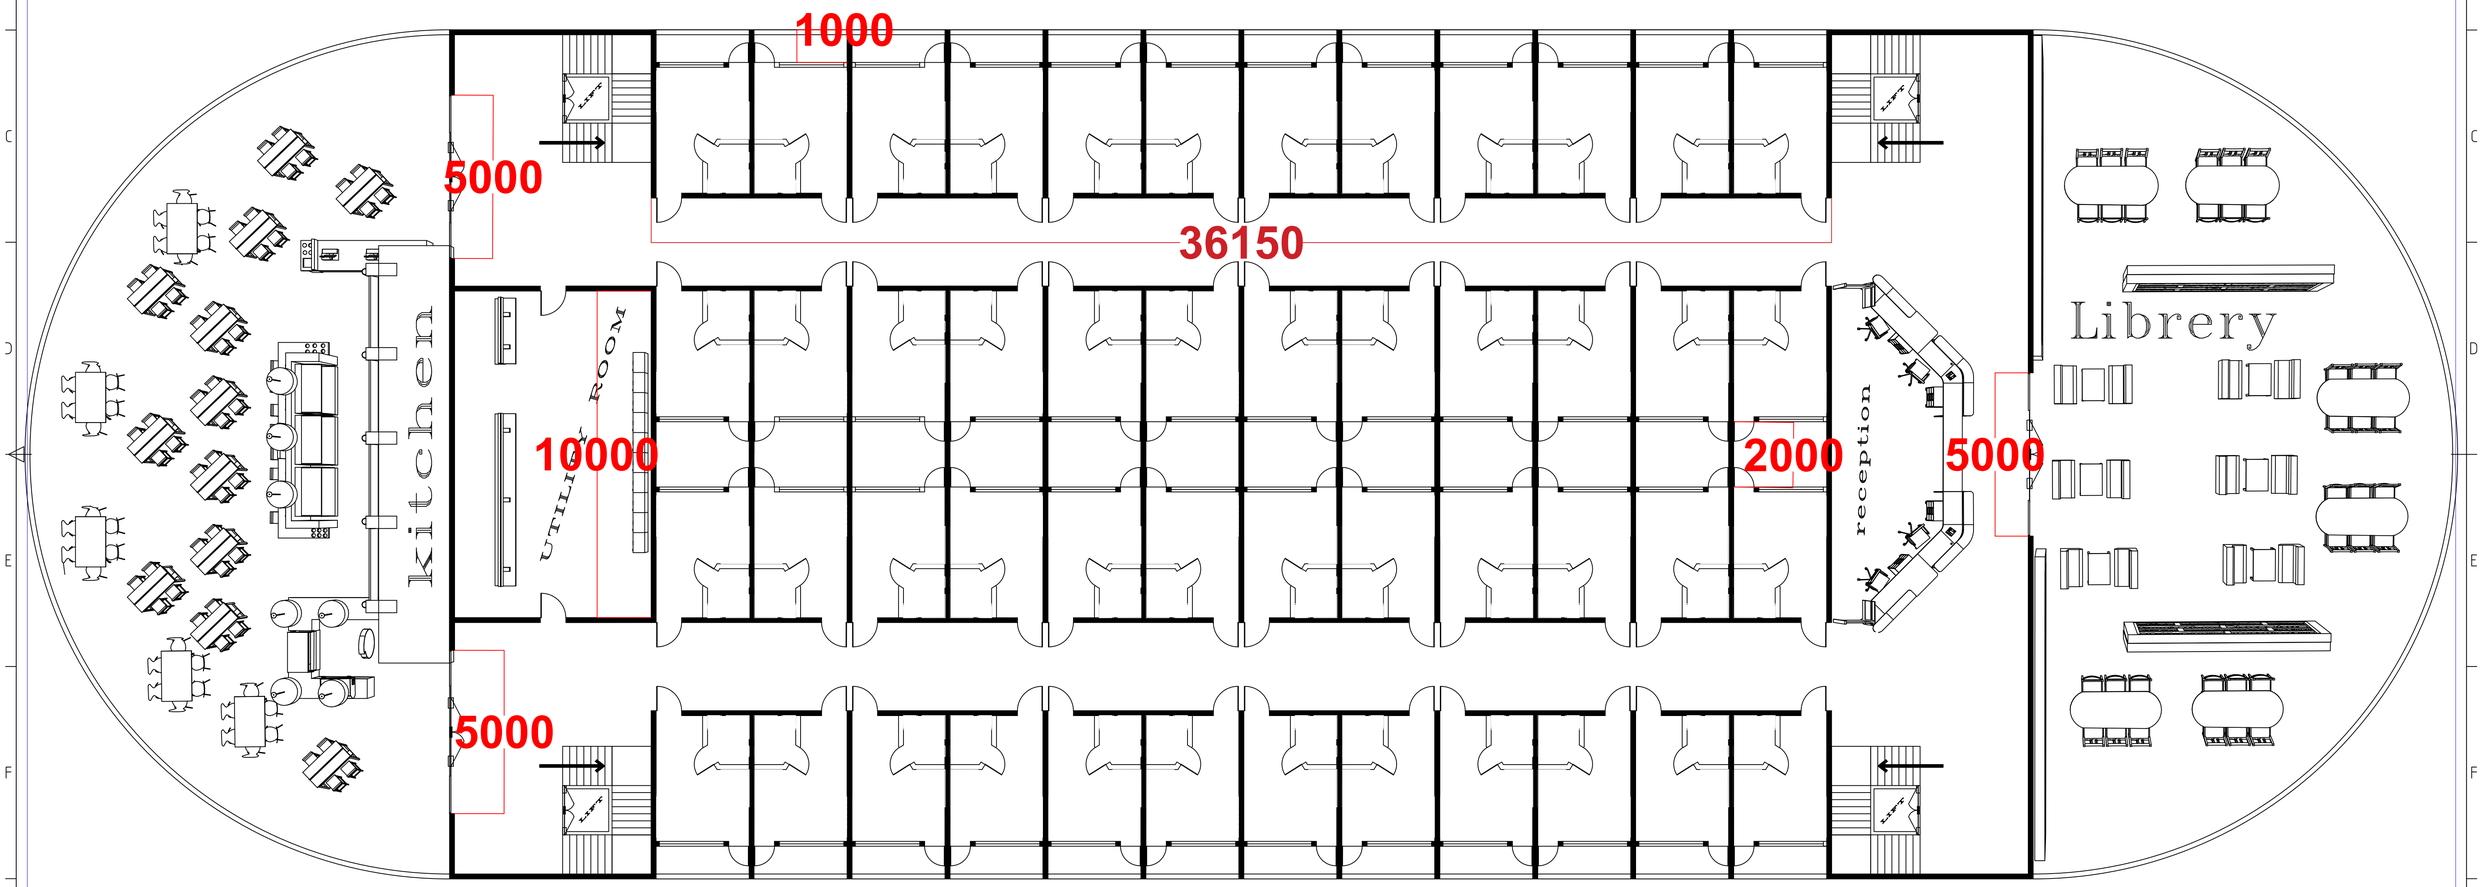

Itemref	Quantity	Title/Name, designation, material, dimension etc			Article No./Reference
Designed by Shahram Sharifi		Checked by ACBA6003 lectures	Approved by - date	Filename second floor plan	Date	Scale 1:1000
uwtsd		Integrated Group Project				
		3			Edition 0	Sheet 1/1