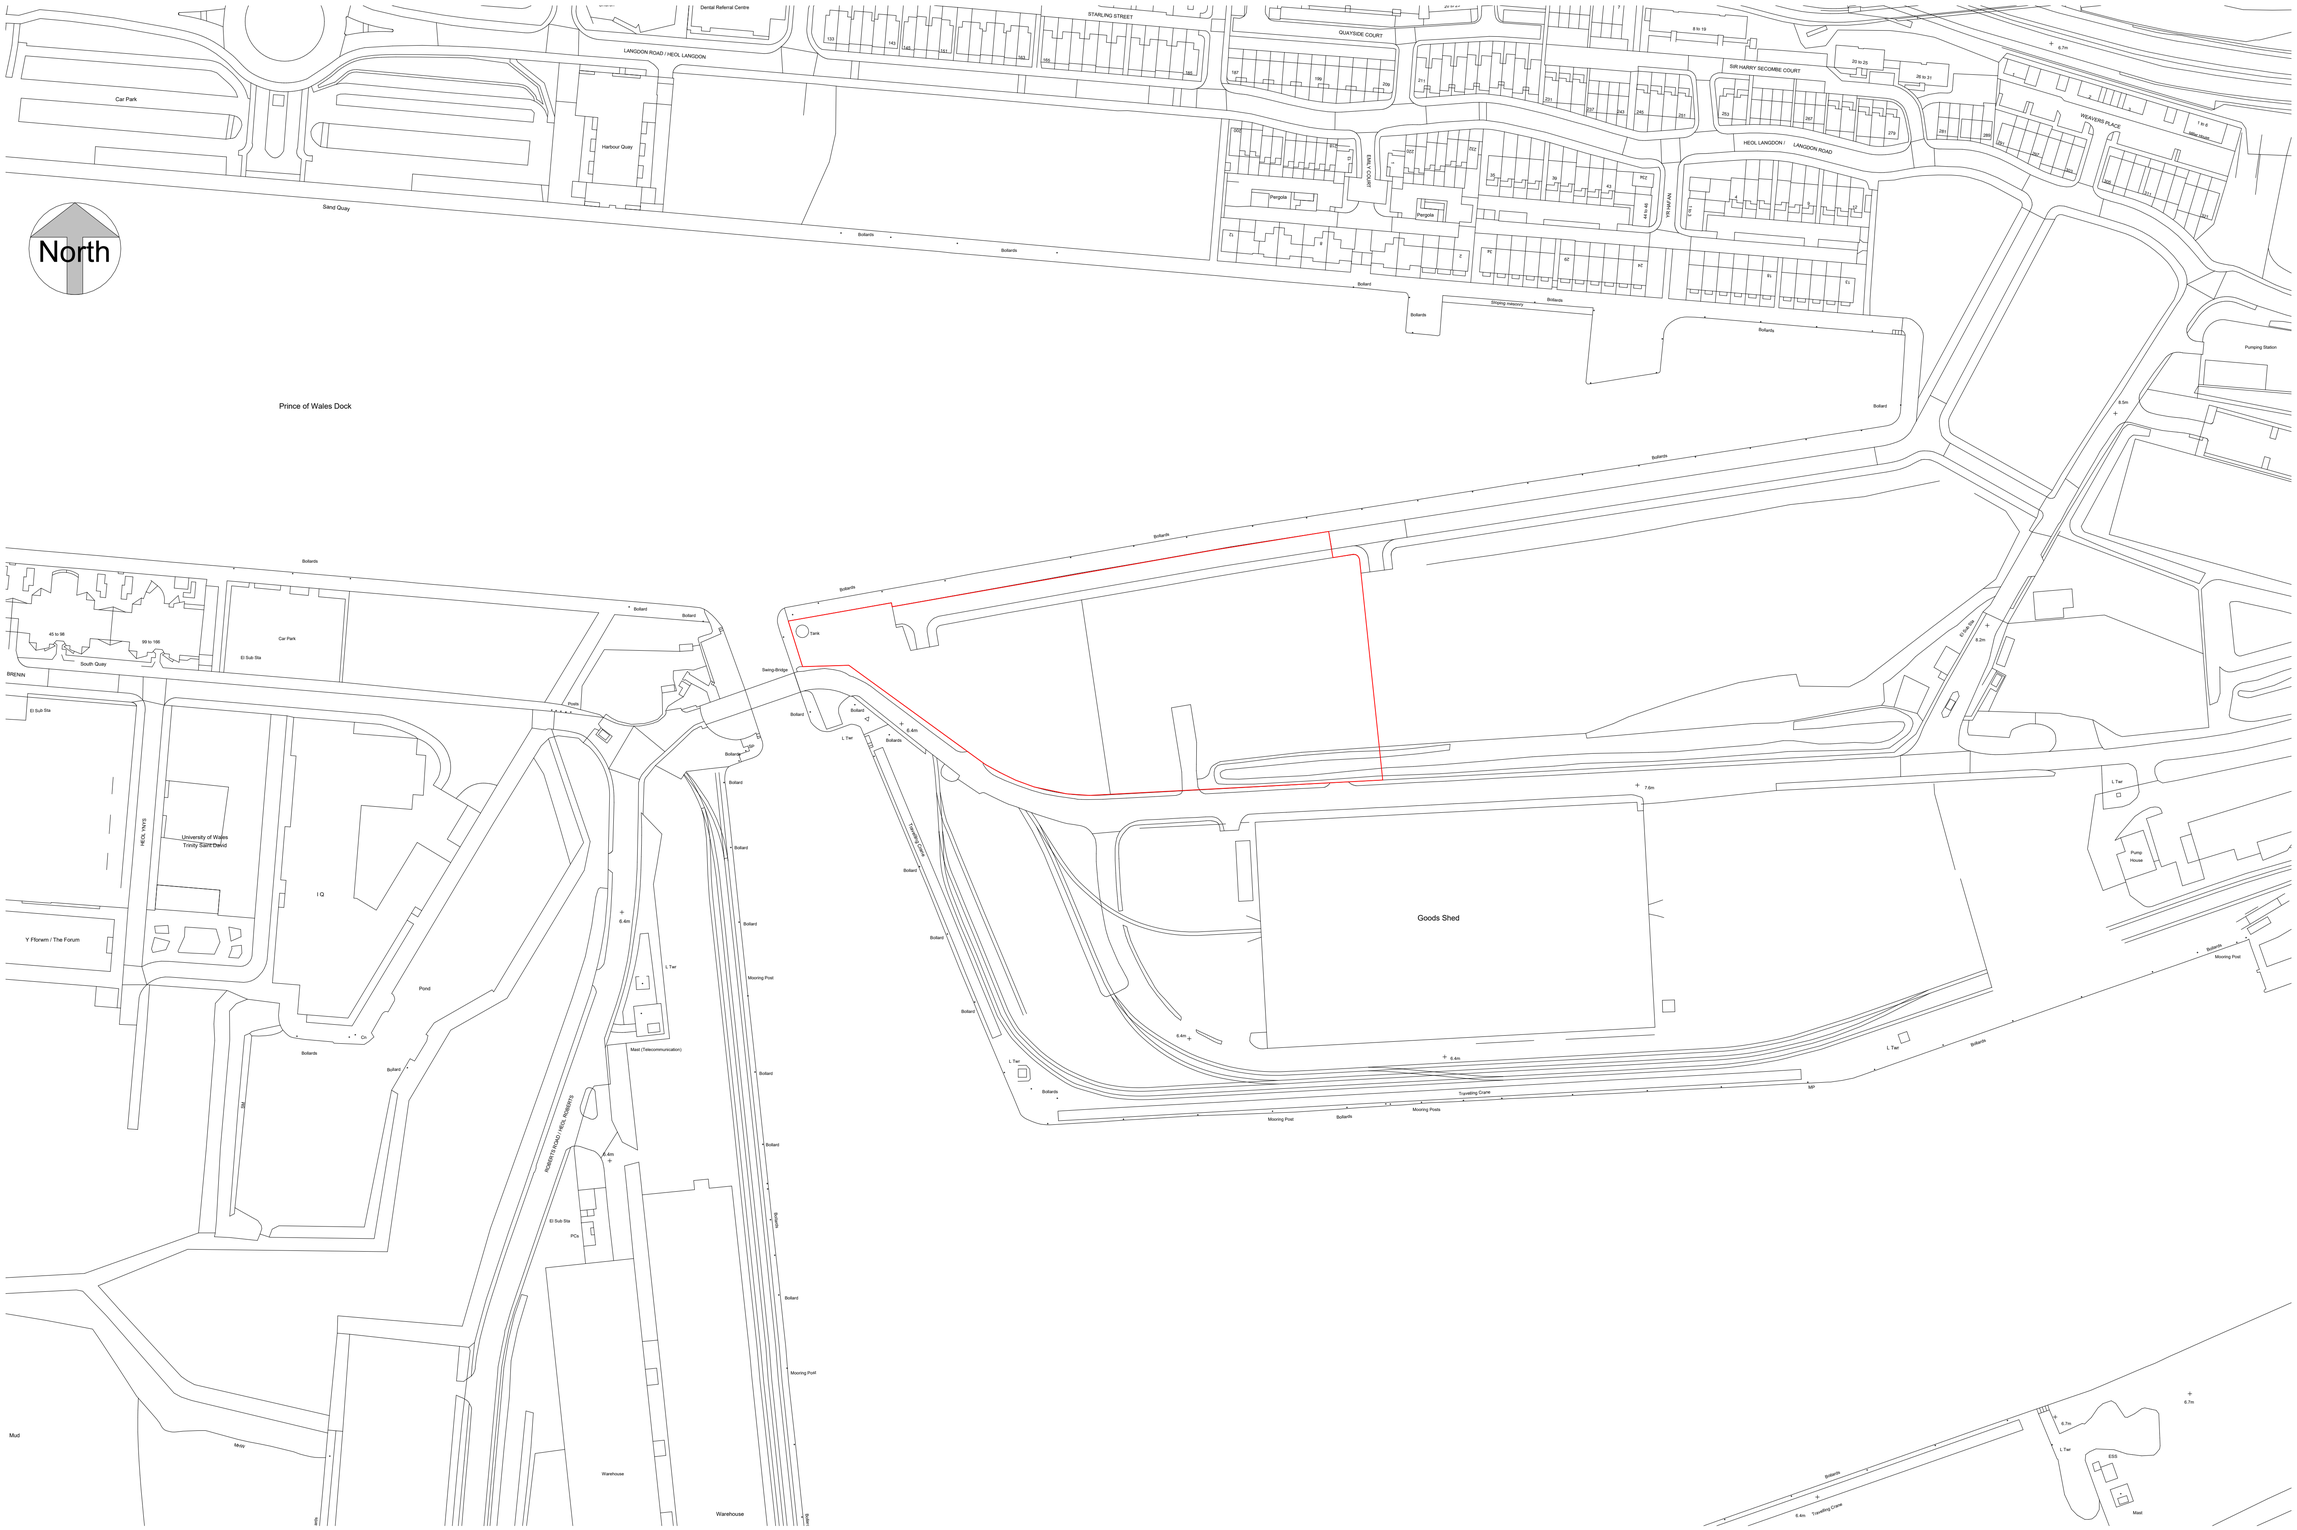

Location Plan

1 : 1250

Property Title	Detail	Property	Originator	(zone) Functional Breakdown	(Level) Spatial Breakdown	(Type) Form	Discipline	Number	Description	Status	Revision	scale	drawn	
Proposed Leisure Complex	**Location Plan**	6023	UWTSD	XX	XX	T	K	012	Location Plan	For Approval	8	1 : 1250	CE	
		File Path: C:\Users\evans\Desktop\Intergrated project\Revit\Design 8.rvt										date 11/04/2023	checked JL	Prifysgol Cymru Y Drindod Dewi Sant University of Wales Trinity Saint David SA1 Campus King's Road Swansea SA1 8HO

Activ Leisure Construction Ltd.
Buildings For Communities