




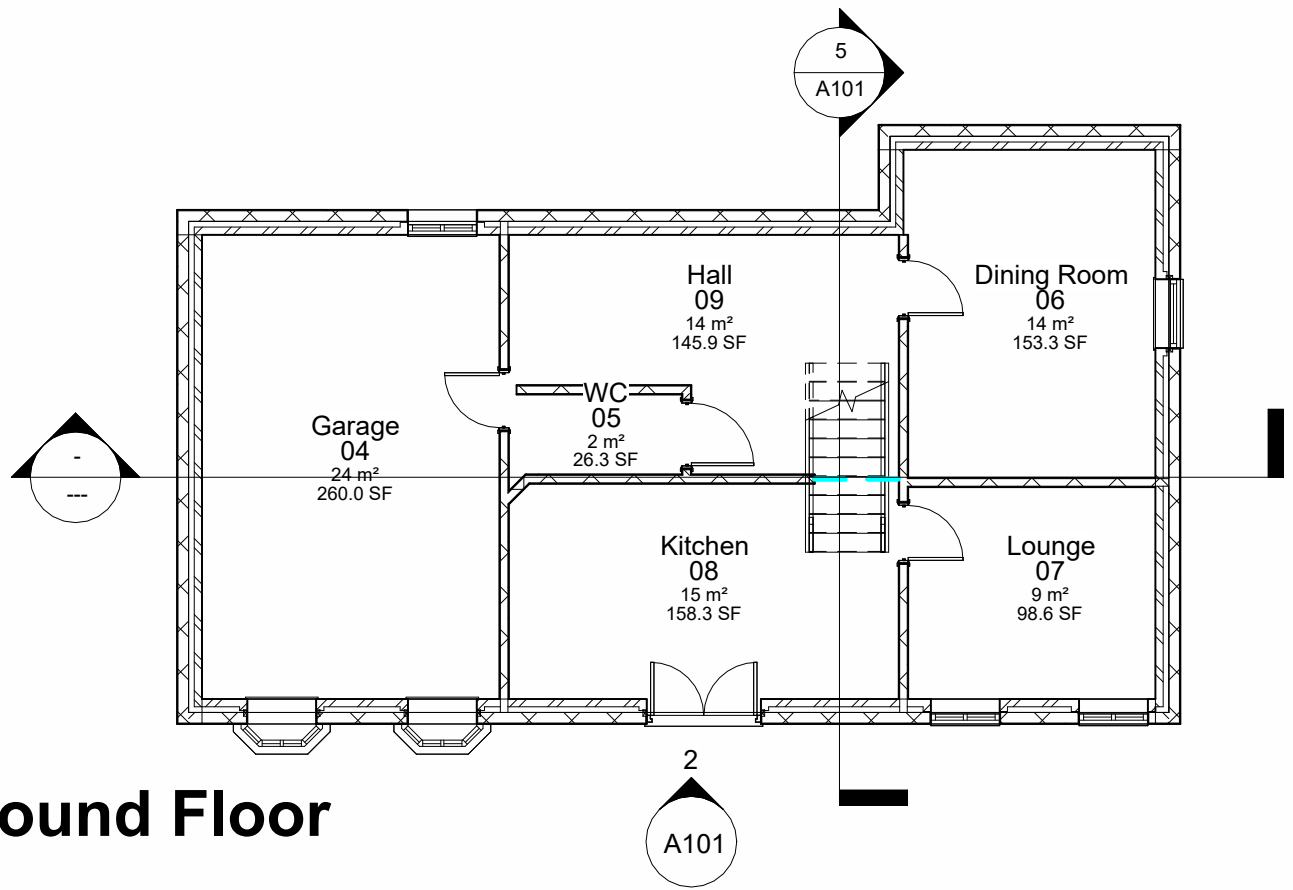


Existing Ground Floor
1 : 100

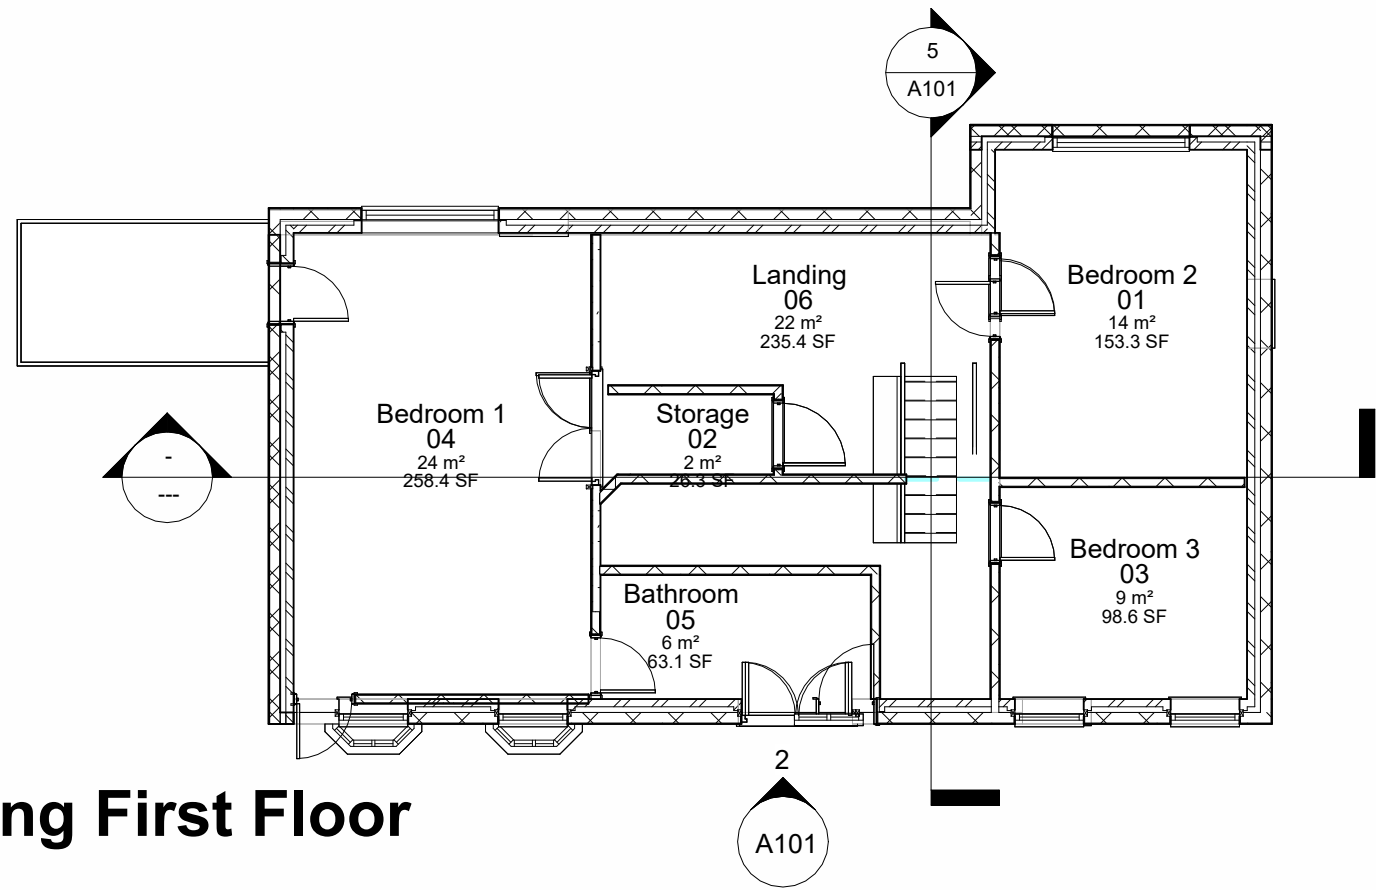

Existing First Floor
1 : 100

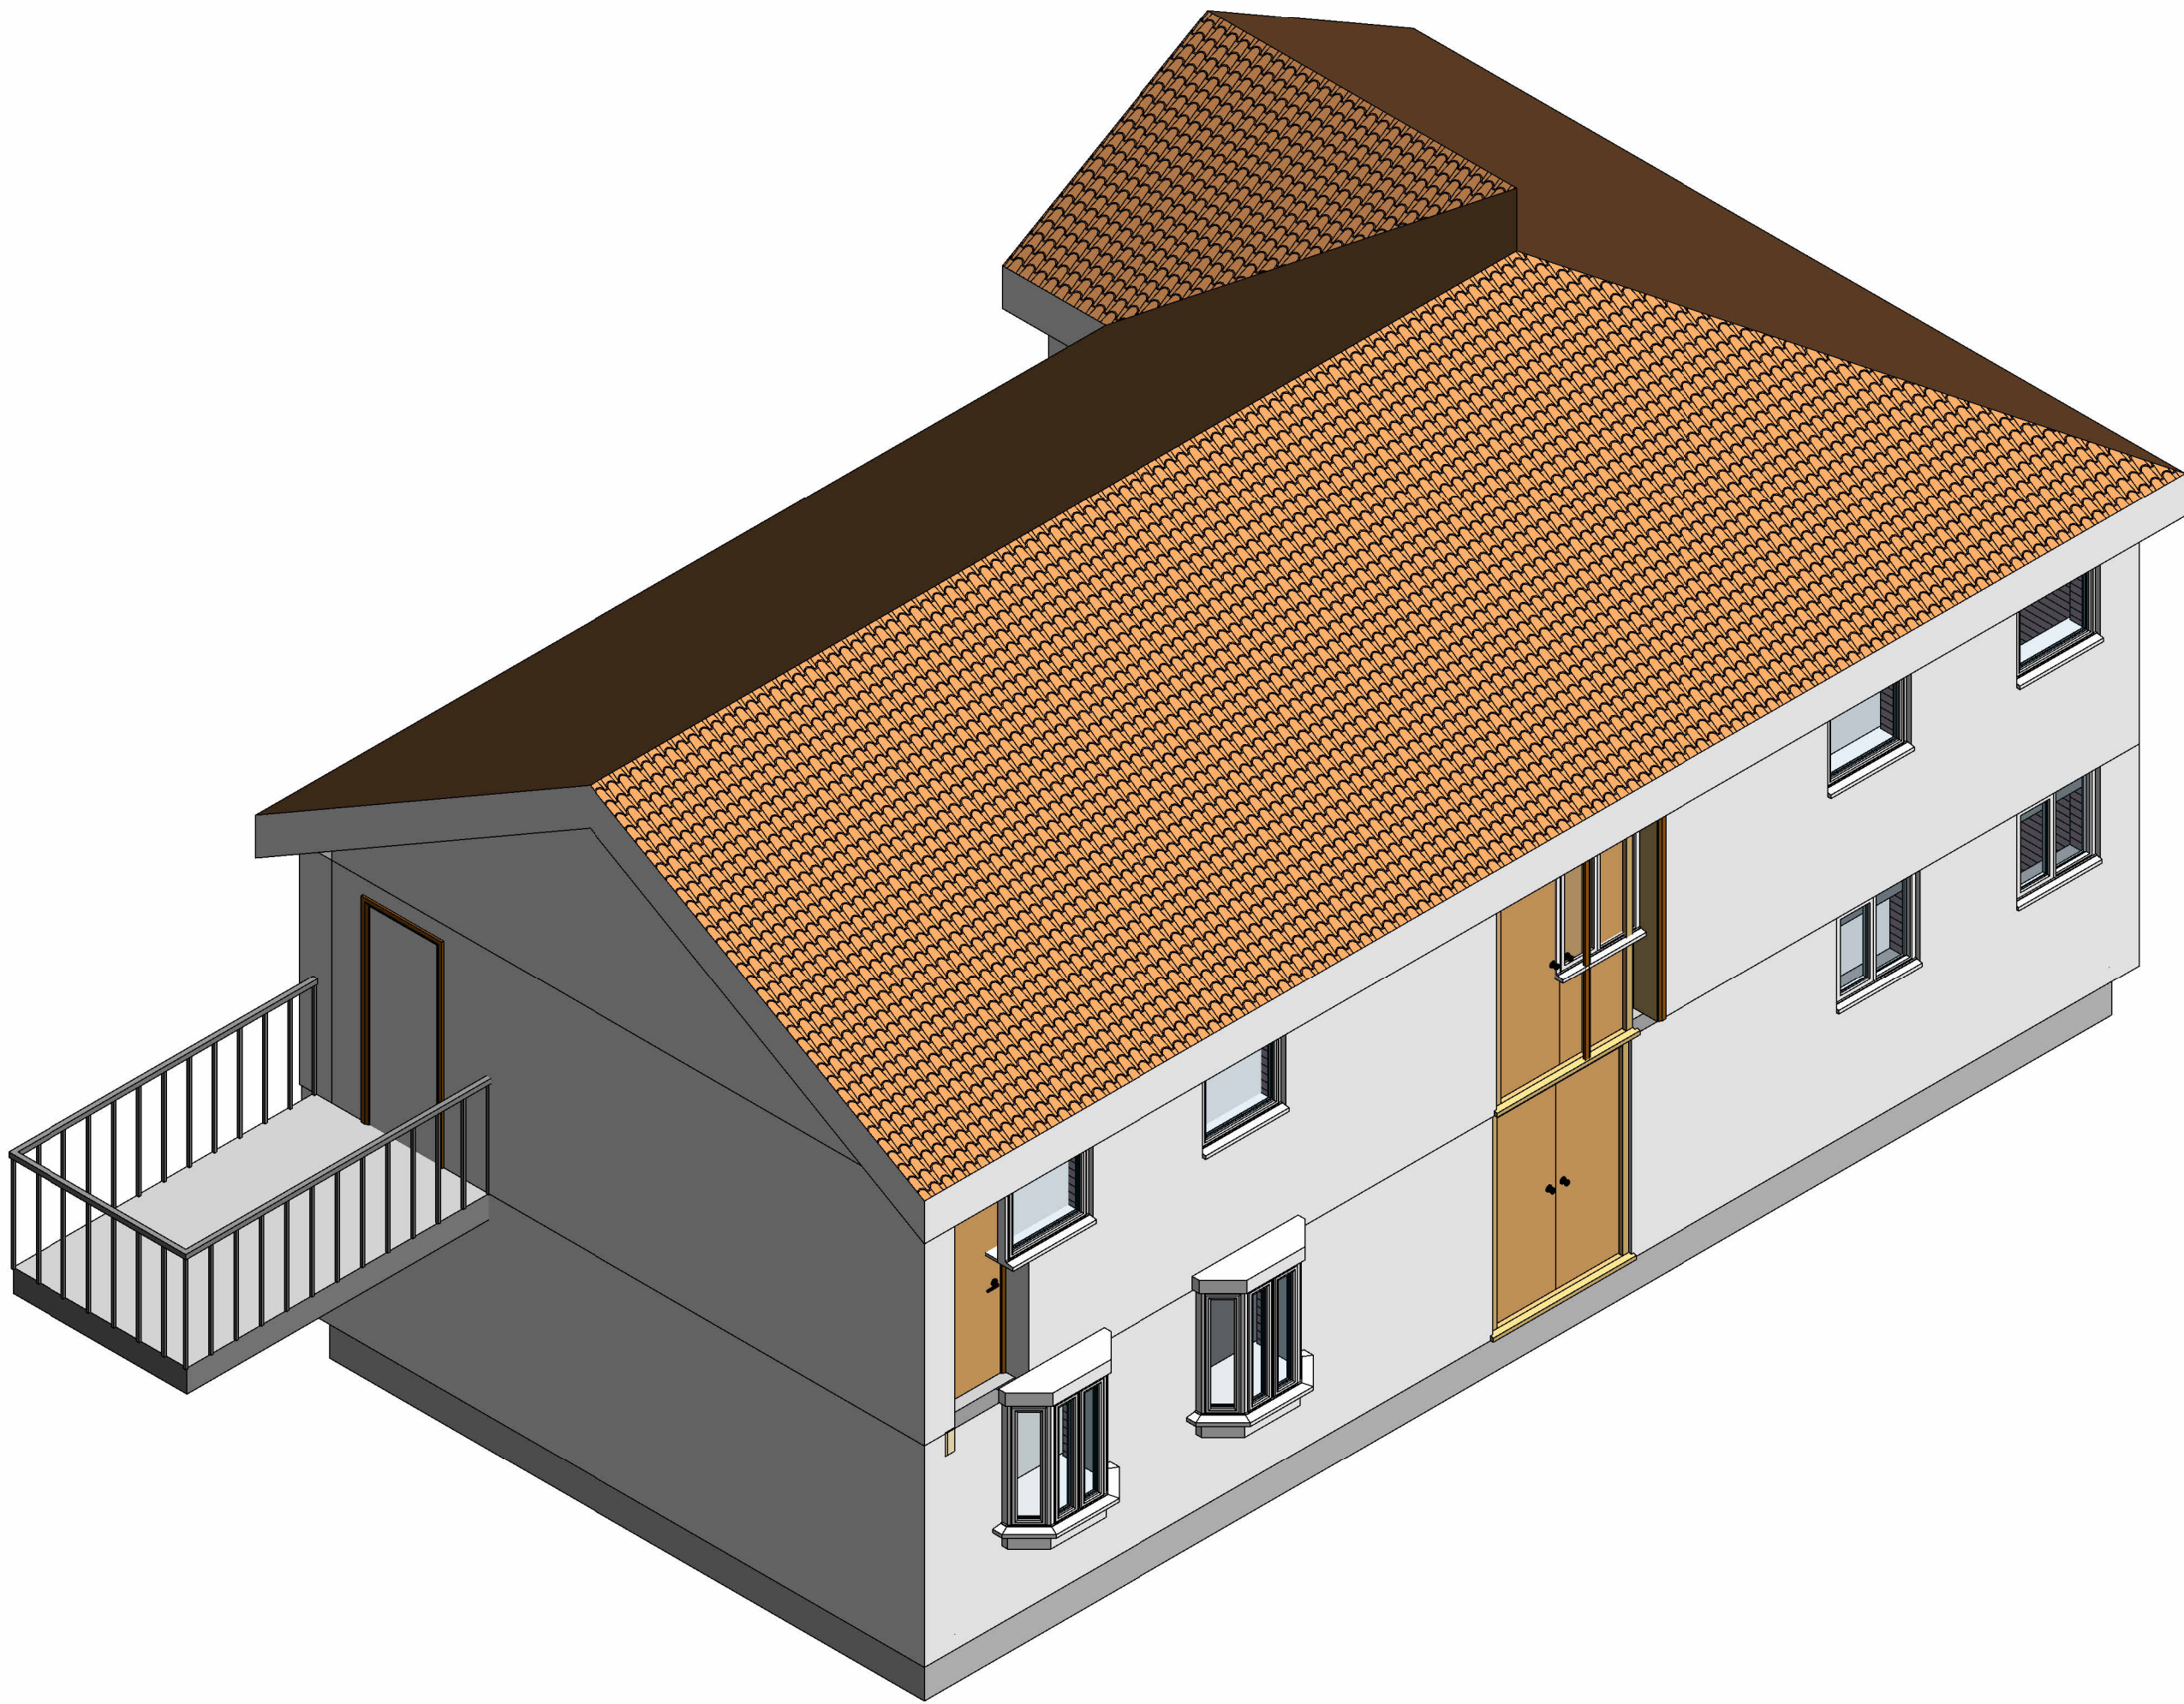


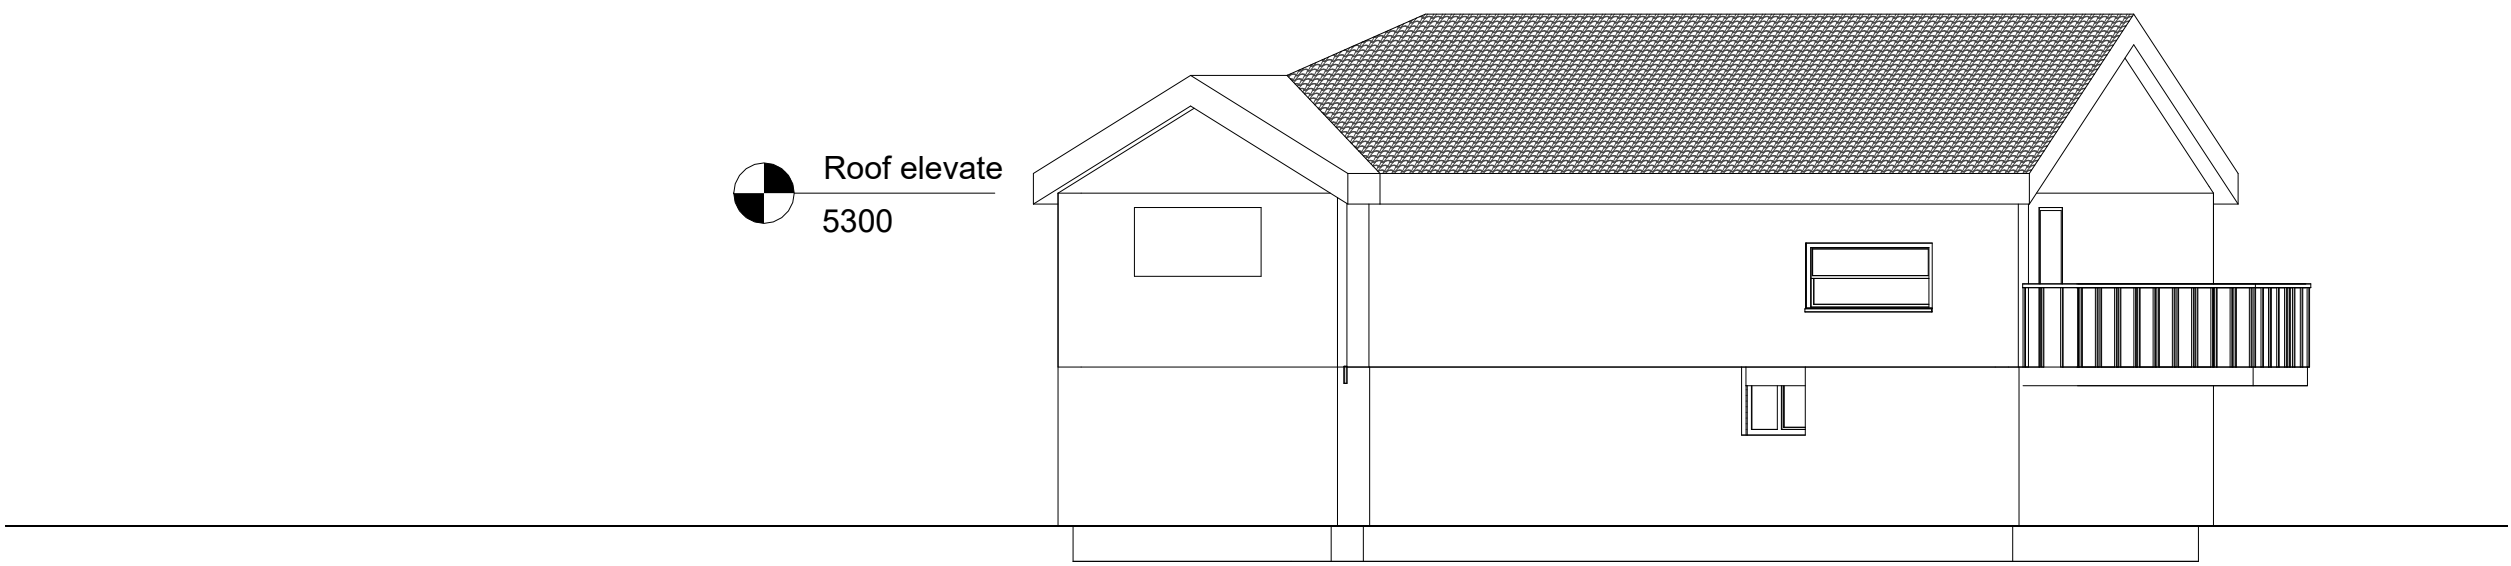


North
1 : 100




South Elevation
1 : 100

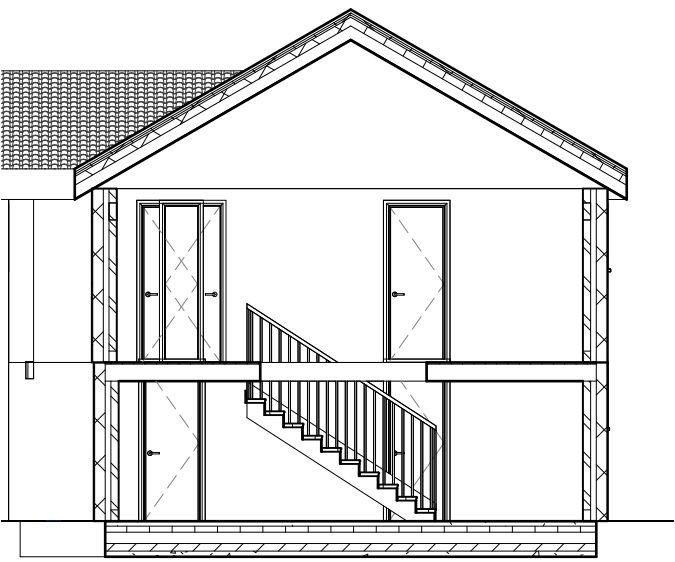

Section A-A
1 : 100

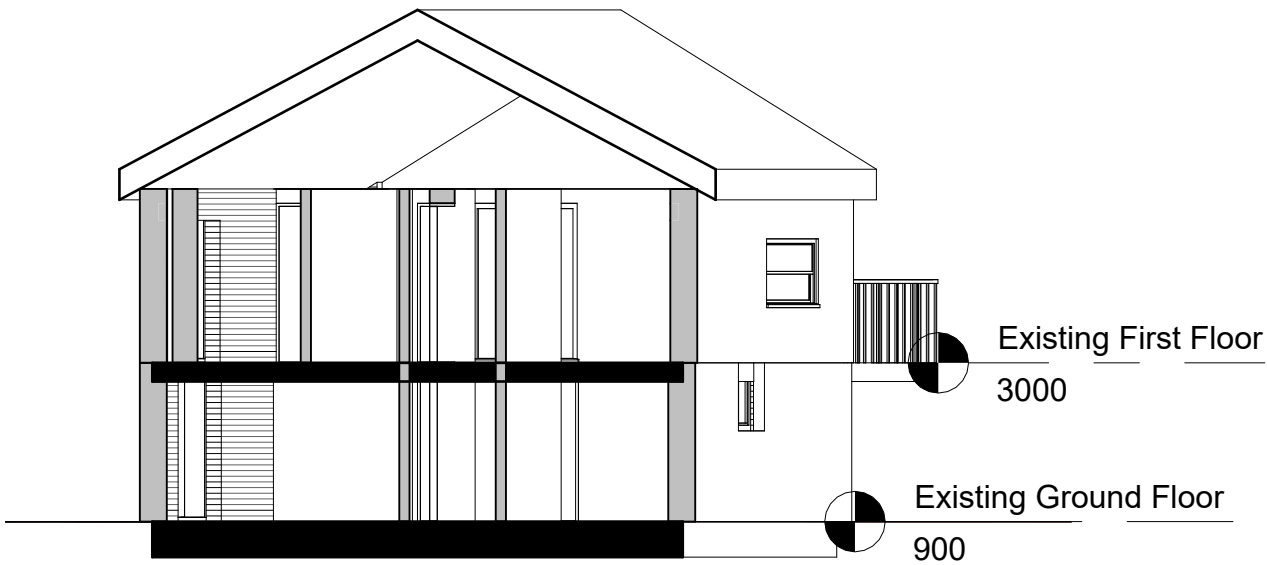

East
1 : 100

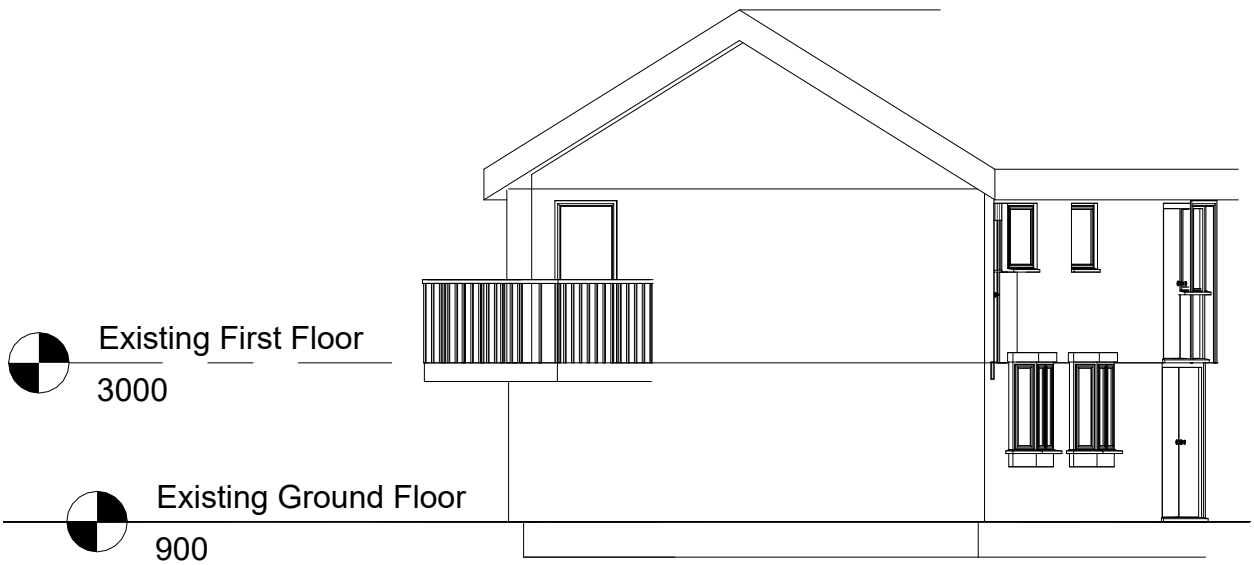

West
1 : 100