


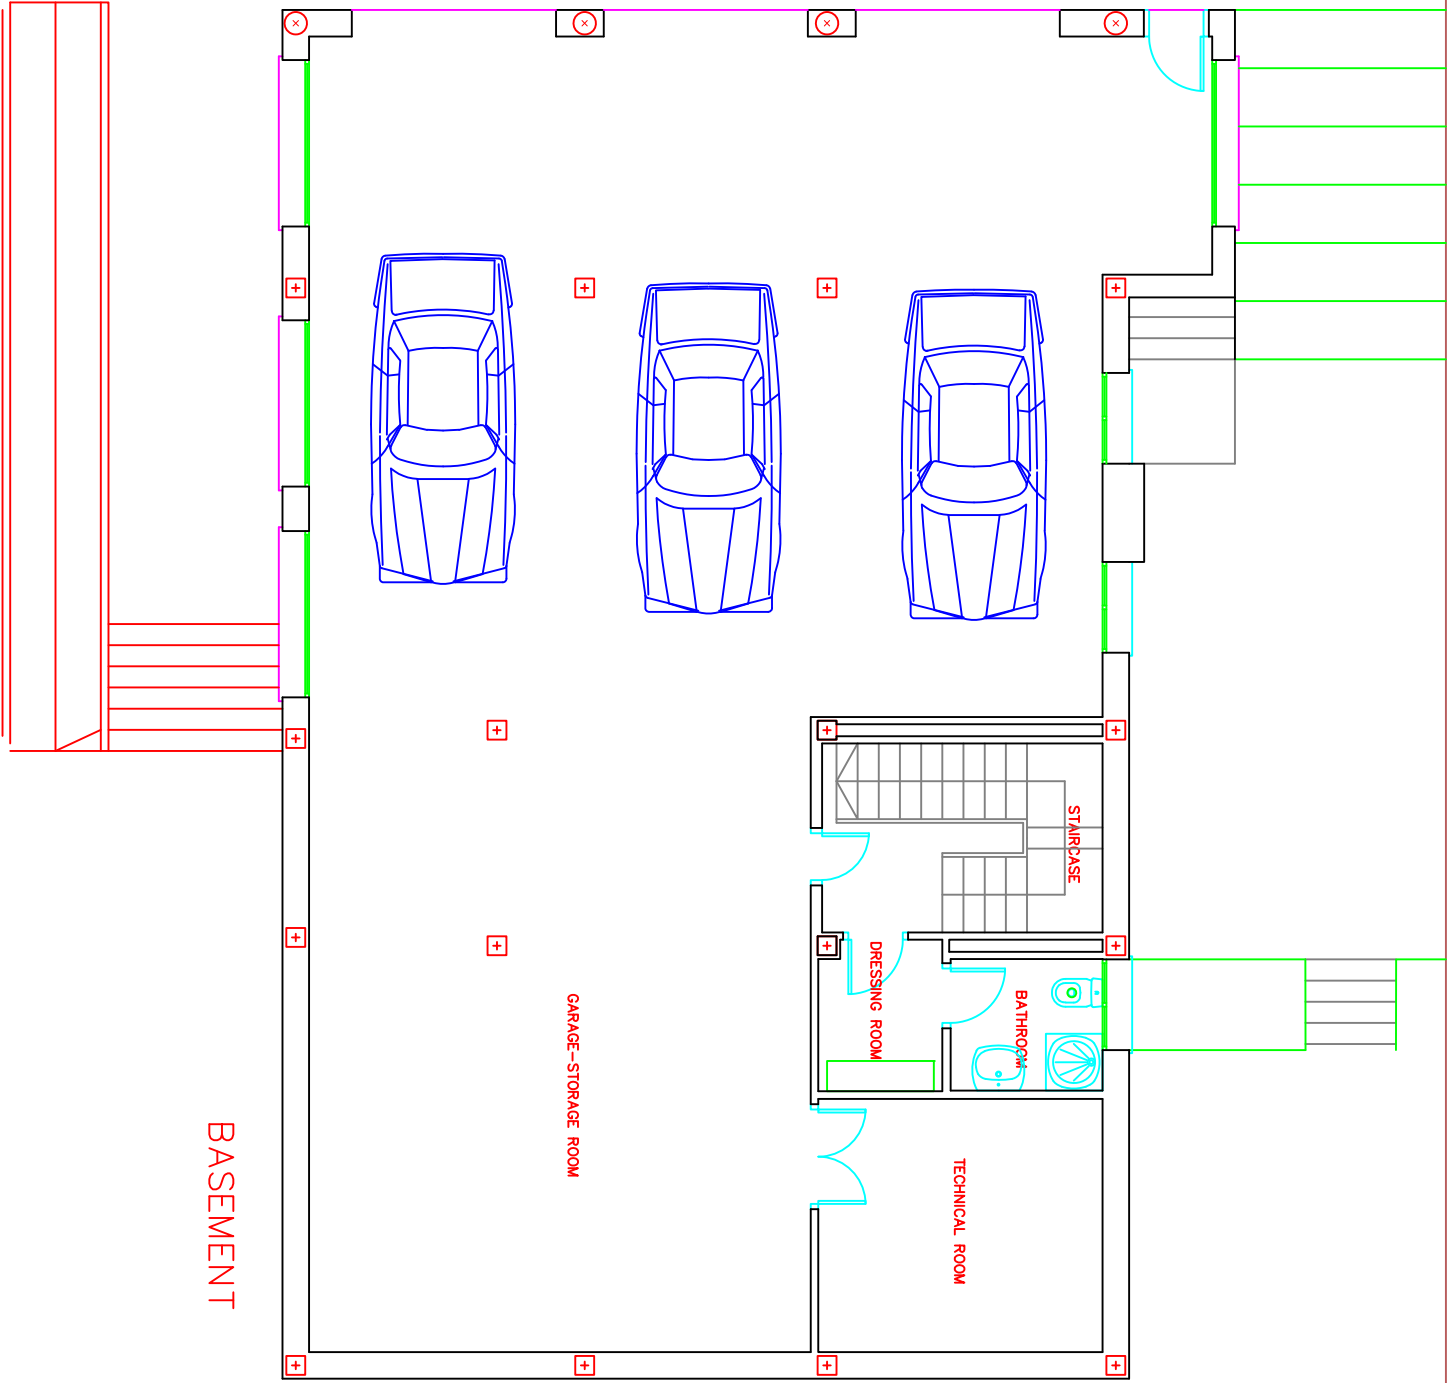

BASEMENT
FLOOR DISTRIBUTION

SCALE 1/100