SPRINGFIELD DESIGNS Ltd

PROPOSED HIGHWAY IMPORVEMENT - SCALE 1:200

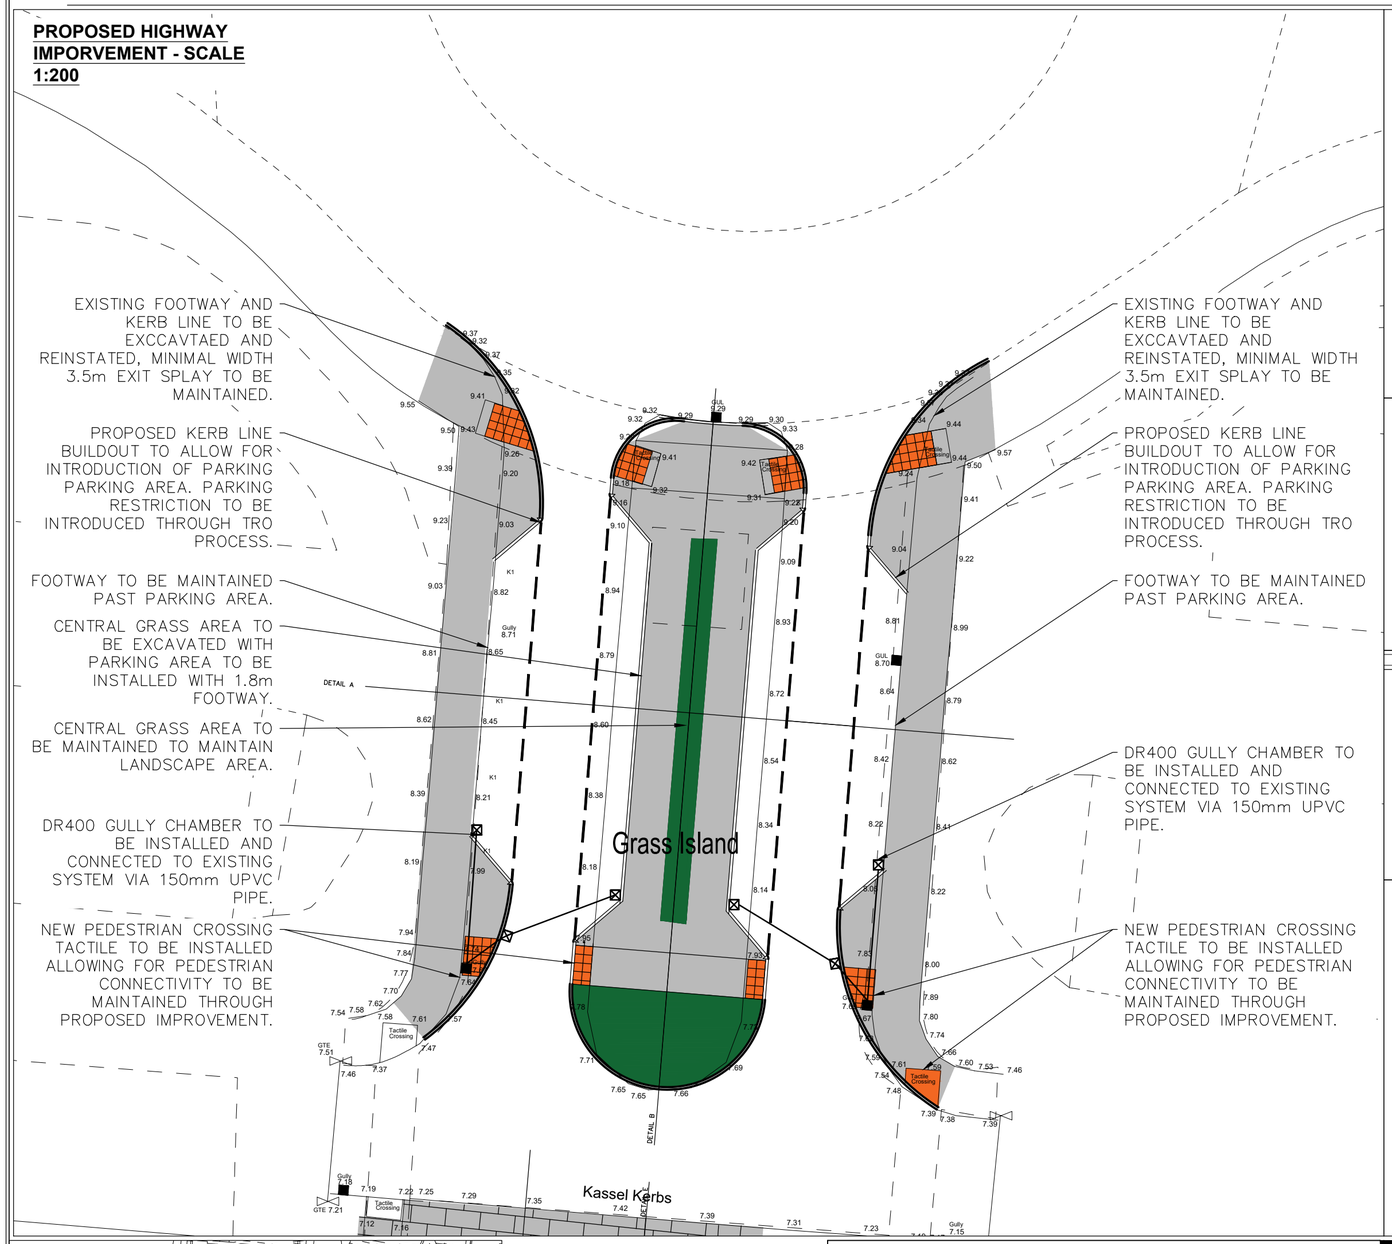

DETAIL A - SCALE 1:100

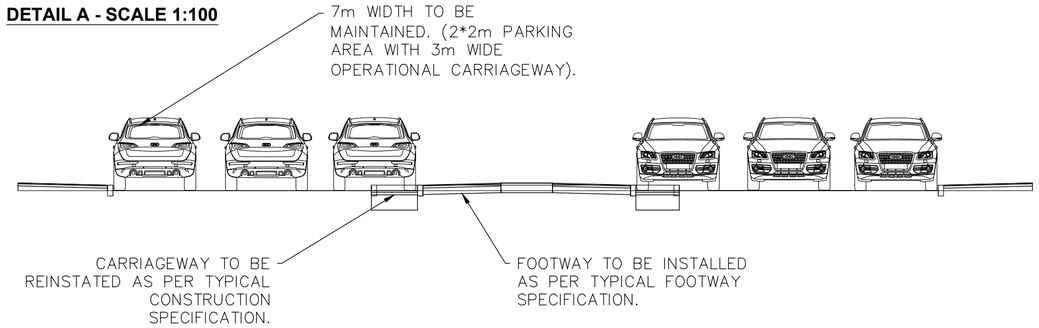

DETAIL A - SCALE 1:50

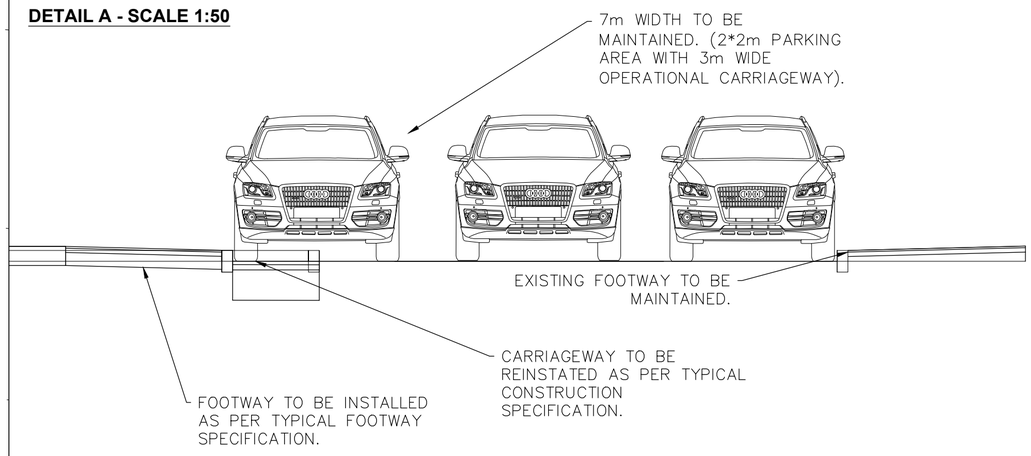

DETAIL B- SCALE 1:150

LOCATION PLAN - SCALE 1:5000

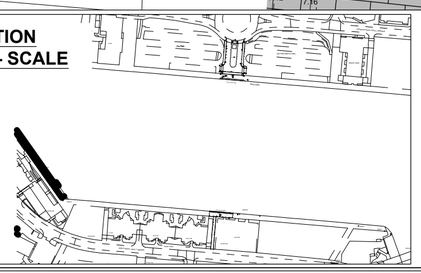

DRAWING TITLE	PROPOSED HIGHWAY IMPROVEMENT - LANGDON ROAD - PARKING PROVISION FOR VEHCILES		
DRAWN BY	RM	11/22	SCALE
CHECKED	XXX	X/XX	SHOWN

PROJECT TITLE	ACBA6003 - SPRINGFIELD DESIGNS - PEDESTRIAN BRIDGE
CAD REF.	CAD
PROJECT PHASE	PHASE
REV.	

DRAWING No.
6003-UWTSD-ZZ-ZZ-SP-A-00002

REV.	DESCRIPTION	BY	DATE