


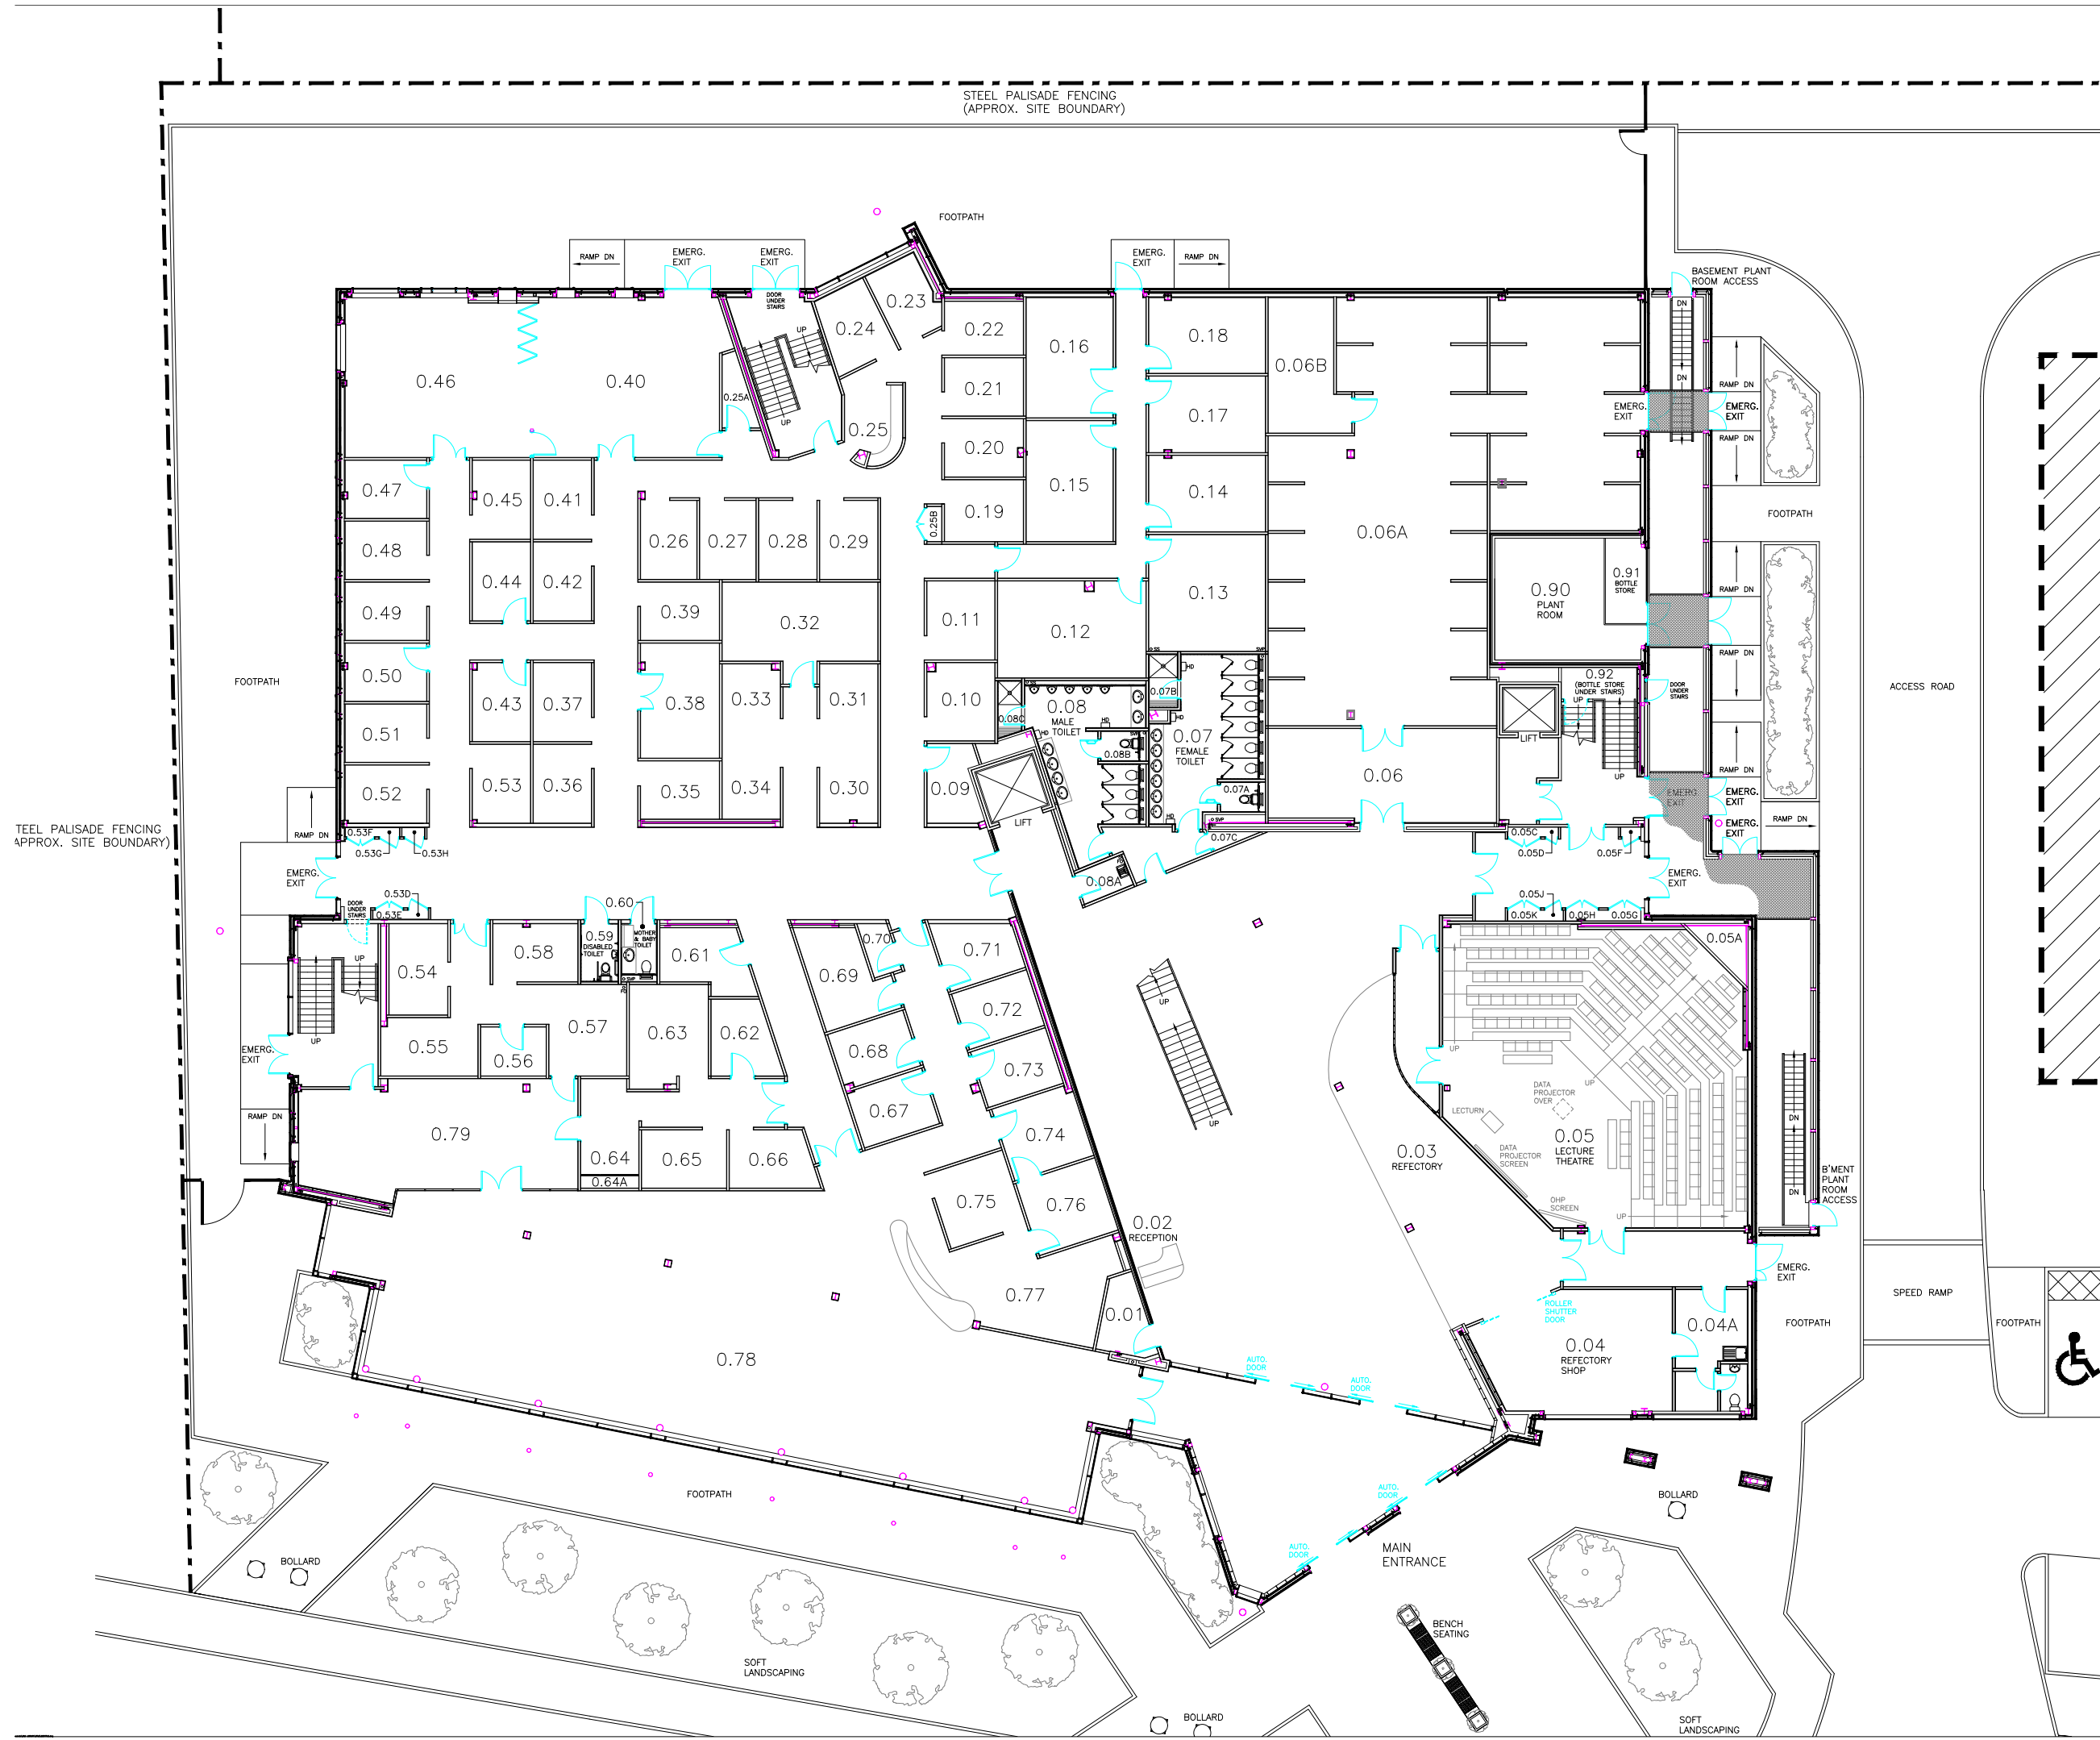

**OPTOMETRY & VISION SCIENCES
BUILDING.
GROUND FLOOR PLAN.**