



THIS DRAWING IS COPYRIGHT.
It must not be reproduced or disclosed to any person without permission.

Do not scale from this drawing. Use dimensioned information only.
Only information indicated on drawings should be used for construction.
Any discrepancies should be reported immediately.

This drawing is to be used in conjunction with all relevant conditions,
specifications, manufacturer's drawings and specifications.
Any surveyed information incorporated within this drawing cannot be
guaranteed as accurate unless confirmed by field dimension.


All dimensions are in millimetres unless noted otherwise.

PLOTTING
For this drawing to be plotted as intended, the B2gymnallip Plot Style
must be used as included in zip folder version

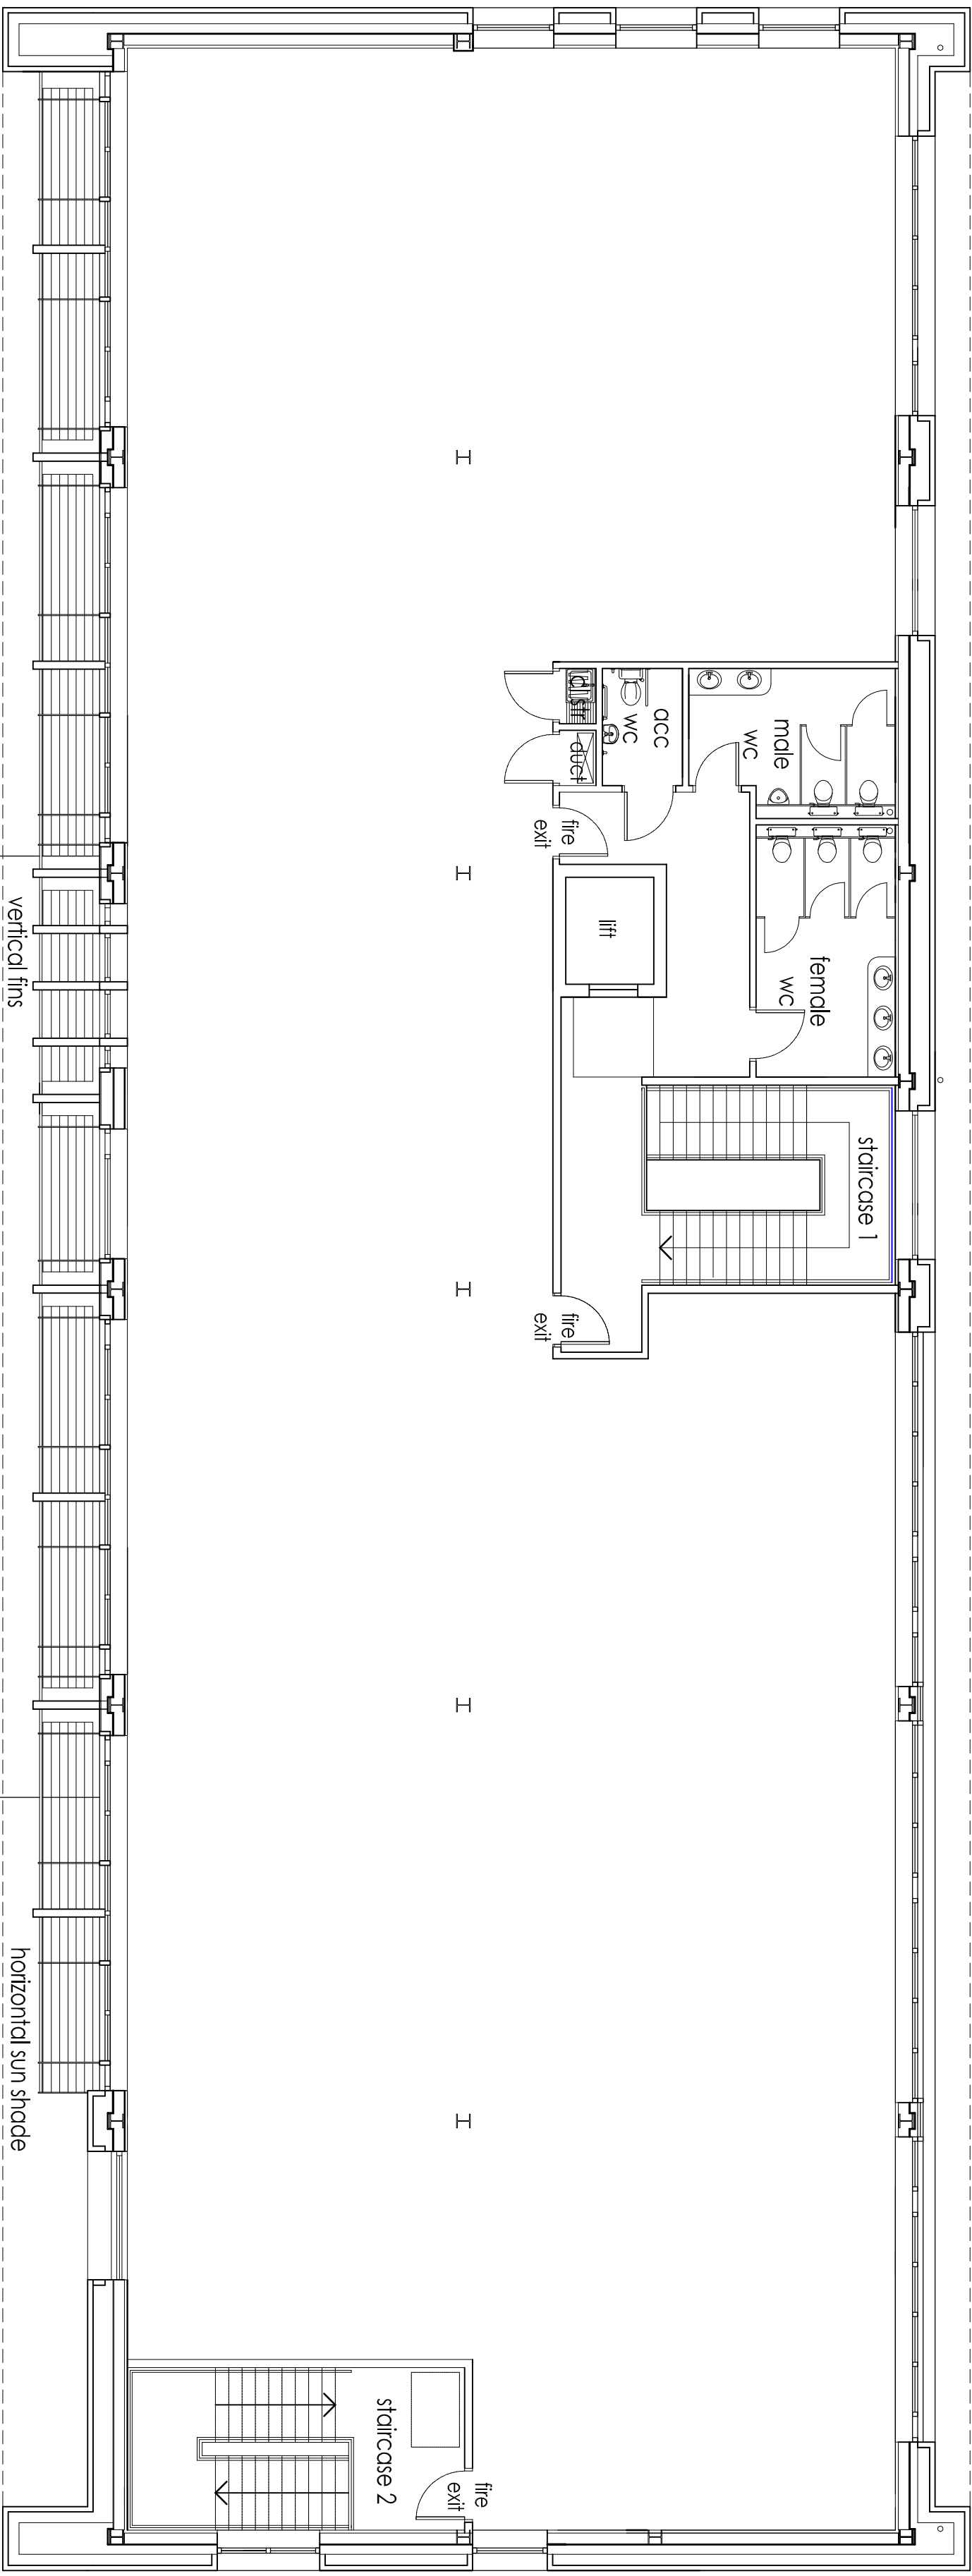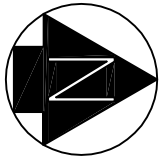


vertical fins

horizontal sun shade

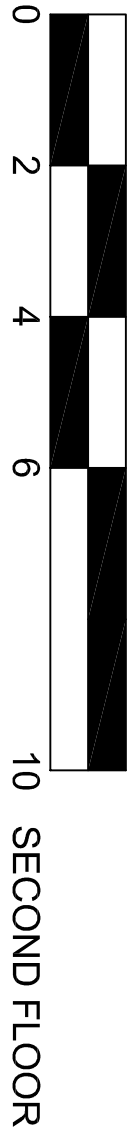

Gross Floor Area: 756m2

REV	DATE	DESCRIPTION	INITIAL	CHECKED
H	16/12/11	Planning Issues	RS	MS
F	08/11/11	Fit Out Criteria	RS	MS
E	20/10/11	Client Approvals (GFT, A, M, J, B, S, P, K, S, K)	SK	MS
D	20/10/11	Approved to take in account Client Requirements	SK	MS
C	28/08/11	Approved to take in account Client Requirements	SK	MS
B	22/08/11	Approved to take in account Client Requirements	SK	MS
A	20/08/11	Approved to take in account Client Requirements	SK	MS
/		Final Issue	RS	MS

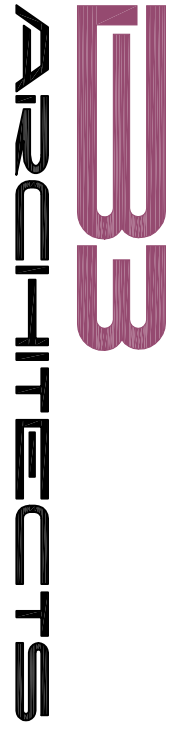

1 : 029 2034 2688
1 : 029 2038 4683
www.b3.co.uk

New Office for NPH
Neath Port Talbot Homes
Second Floor Plan