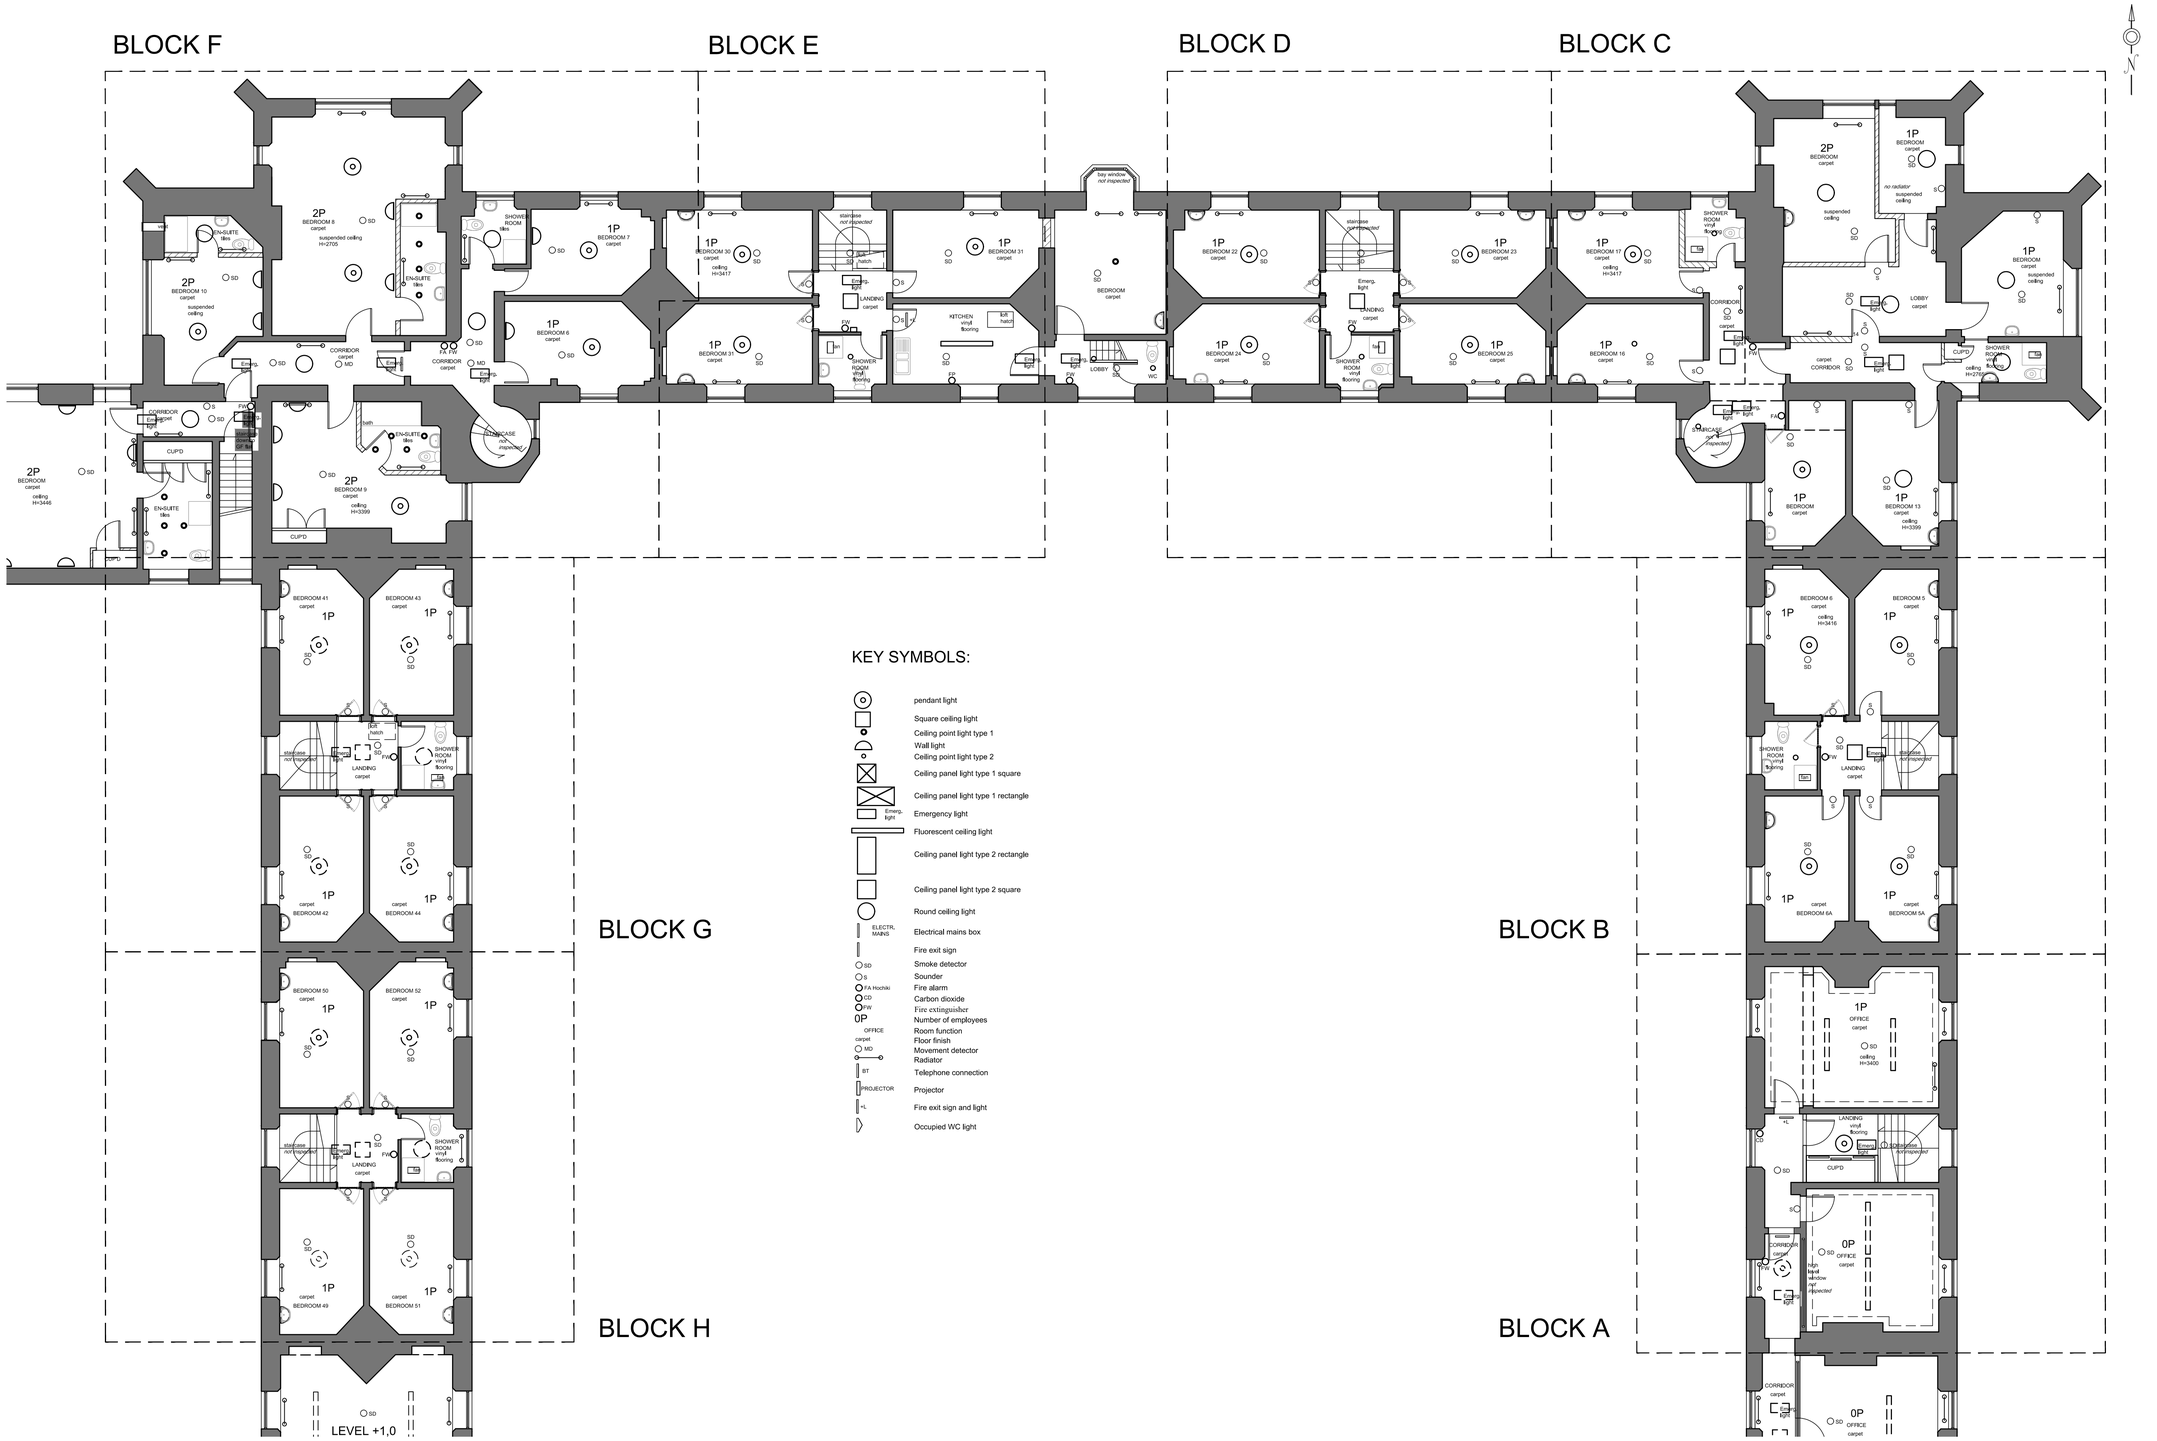

Notes:

These drawings & the designs here illustrated are the sole property of the University of Wales Trinity Saint David & may not be reproduced in whole or in part without express written permission.

Do not scale from this drawing.

The author of this drawing will not be responsible for any dimensions obtained from measuring or scaling from this drawing and no reliance may be placed on such dimensions. If no dimension is given it is the responsibility of the recipient to ascertain the dimension specifically form the author, or by site dimension.

Report all drawing errors, omissions and discrepancies to the author.

Revision	By	Date	Details

Prifysgol Cymru
Y Drindod Dewi Sant
University of Wales
Trinity Saint David

Lampeter Campus
University of Wales Trinity St Davids
Ceredigion
SA48 7ED

Tel: 01570 422351
www.uwtsd.ac.uk

Campus: Lampeter

Building: St Davids College Old Building

Project: Student Accommodation Refurbishment

Title: First Floor Plan As Existing

Drawn:	MAO	**Date:**	Sept 2017
Scale @ A1:	1:100	**Checked:**	MAO
Drawing No.:	L/OB/01/P/101	**Revision:**	

0 5m