




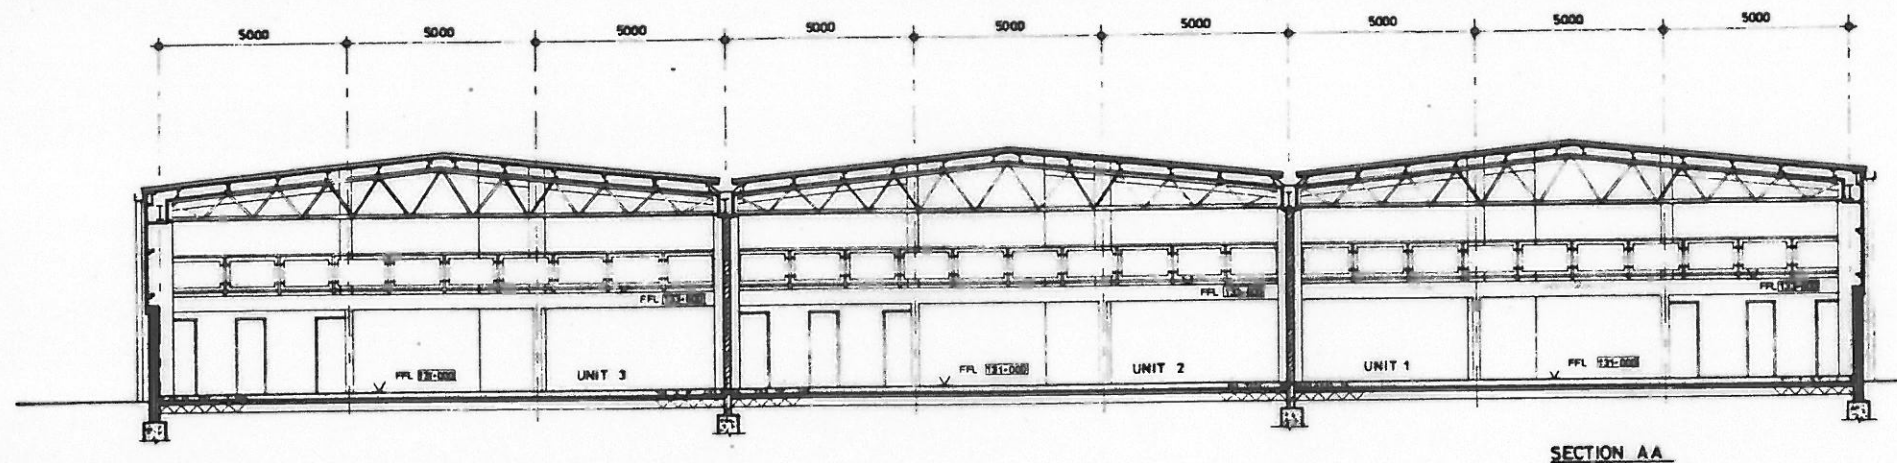

SECTION AA

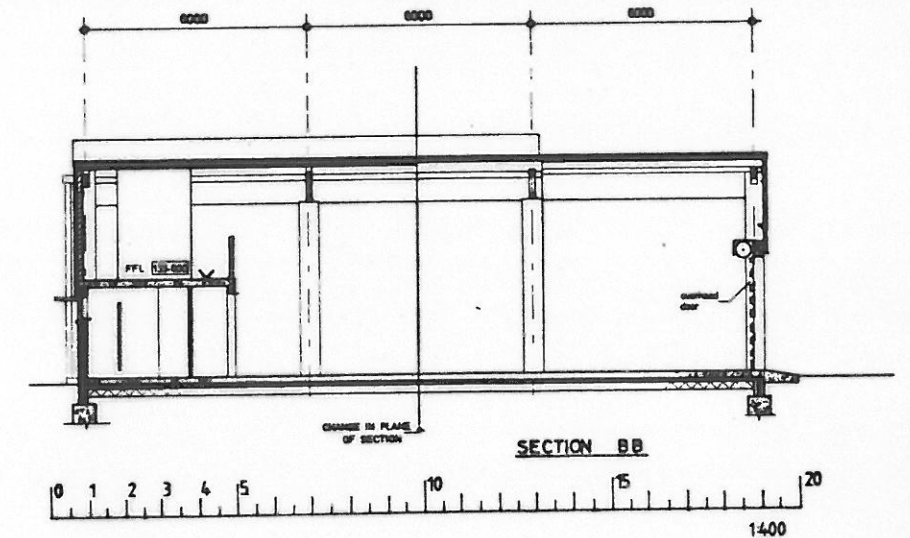


SECTION BB

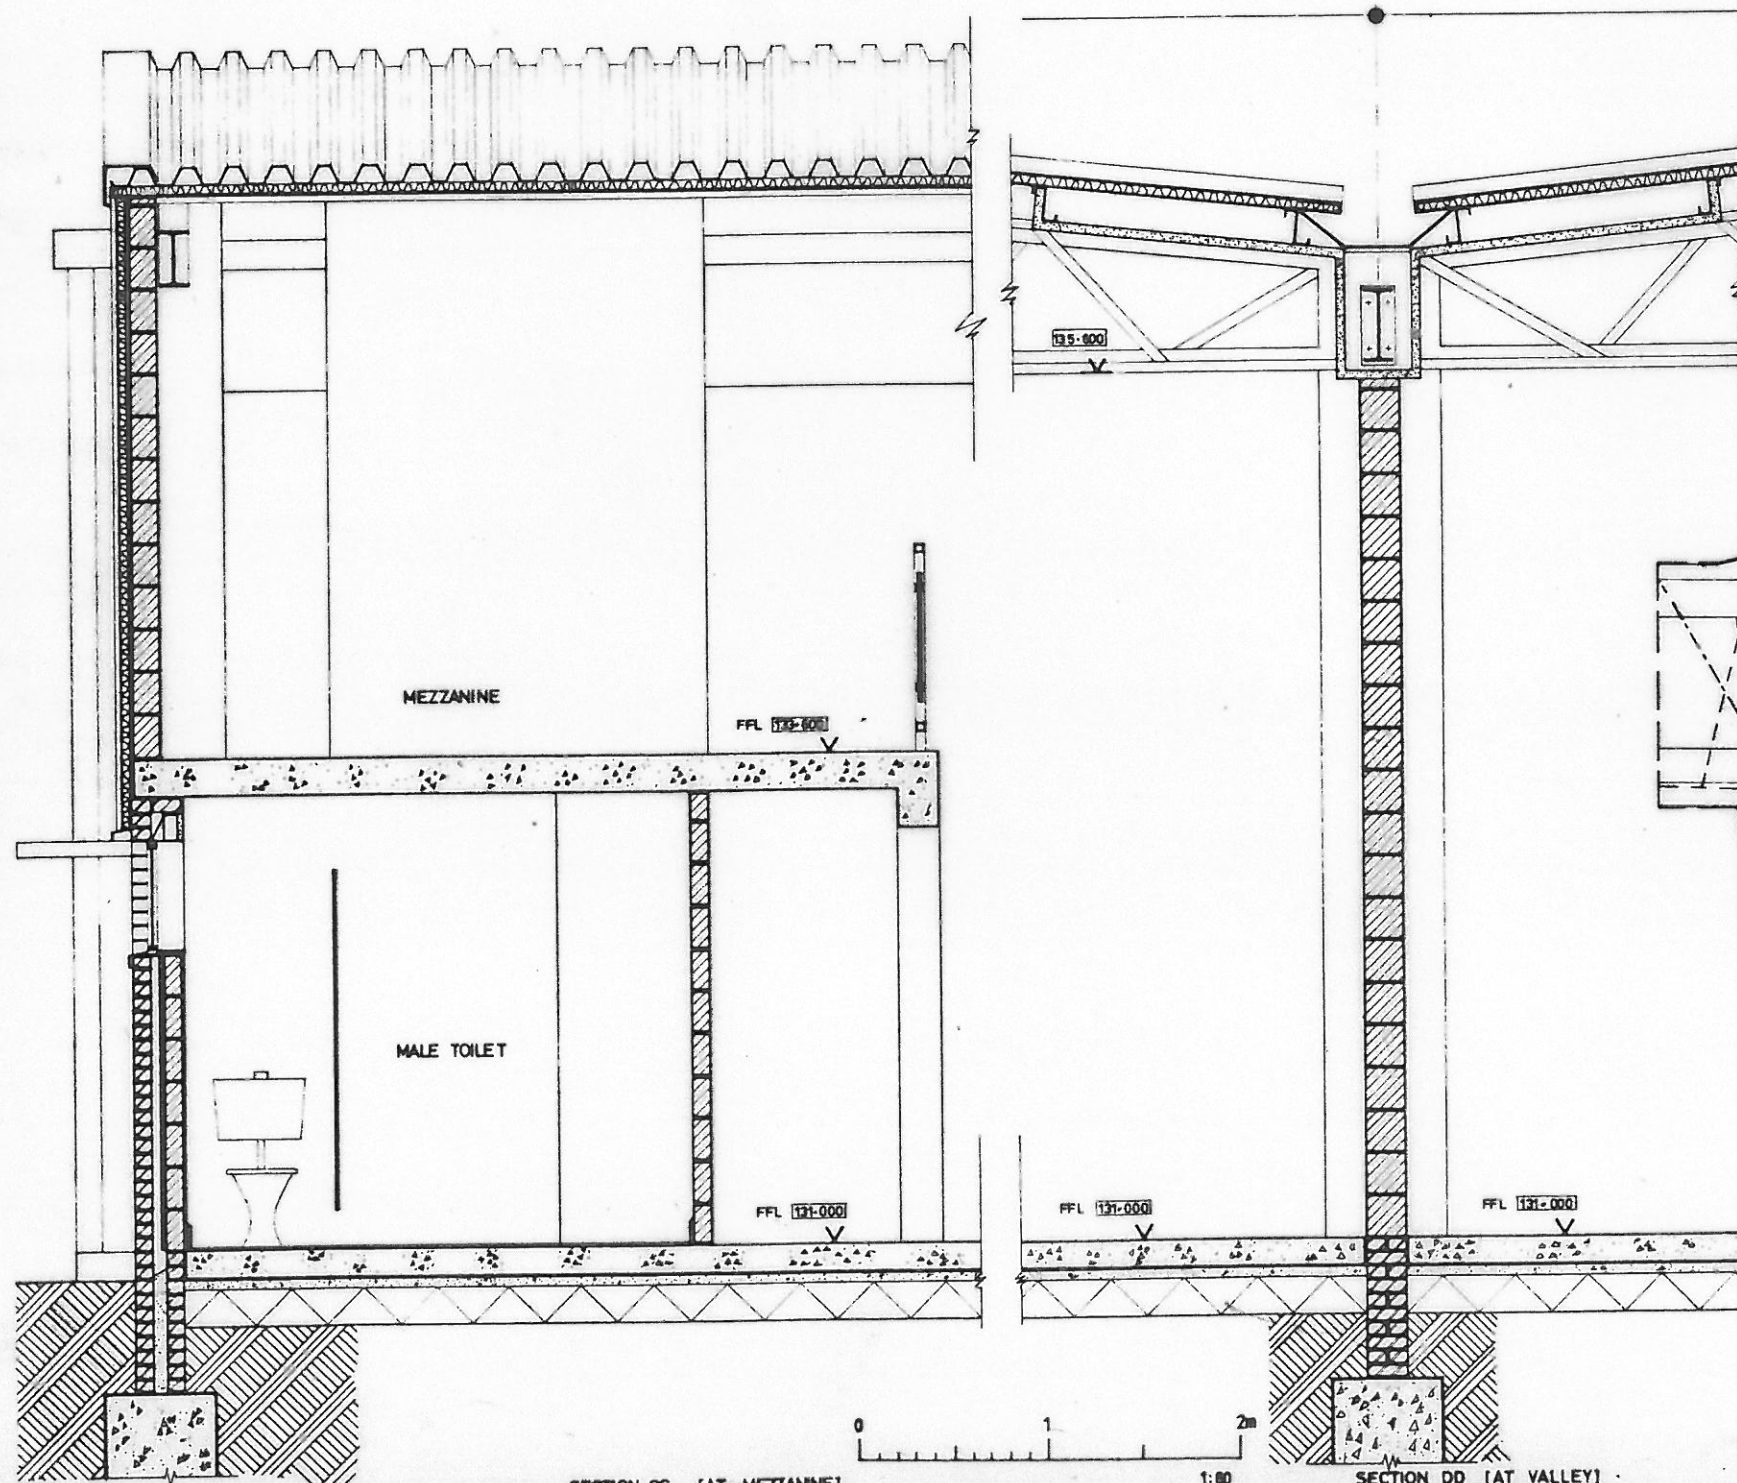

SECTION CC [AT MEZZANINE]

SECTION DD [AT VALLEY]

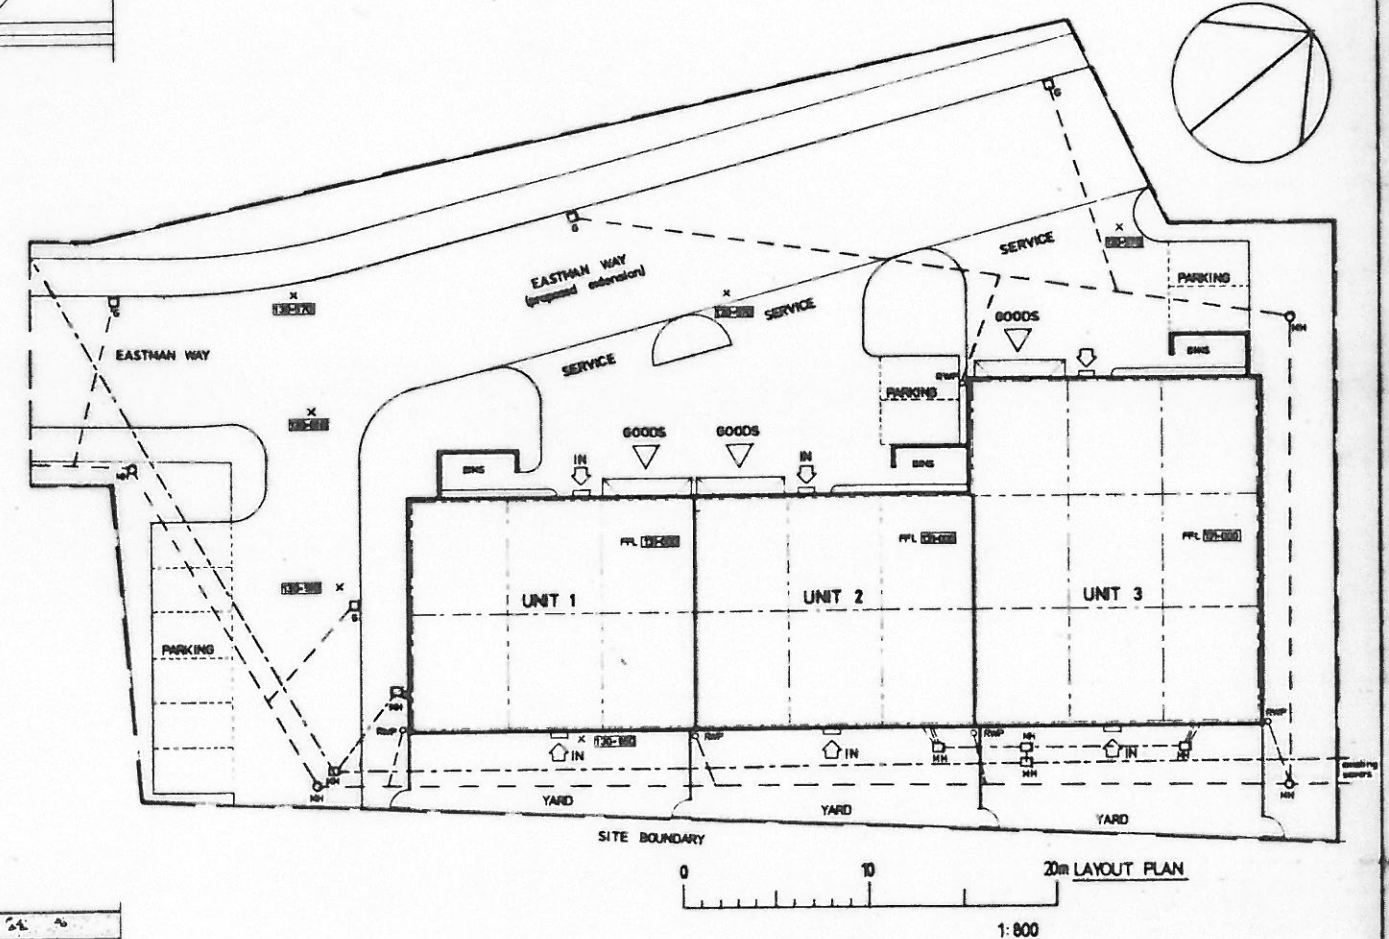

LAYOUT PLAN

WORKSHOP UNITS		LAYOUT + SECTIONS	
job title		job no	006
revisions		drawing no	006.2
		scale	revision
		date	Jan83
		drawn	BN