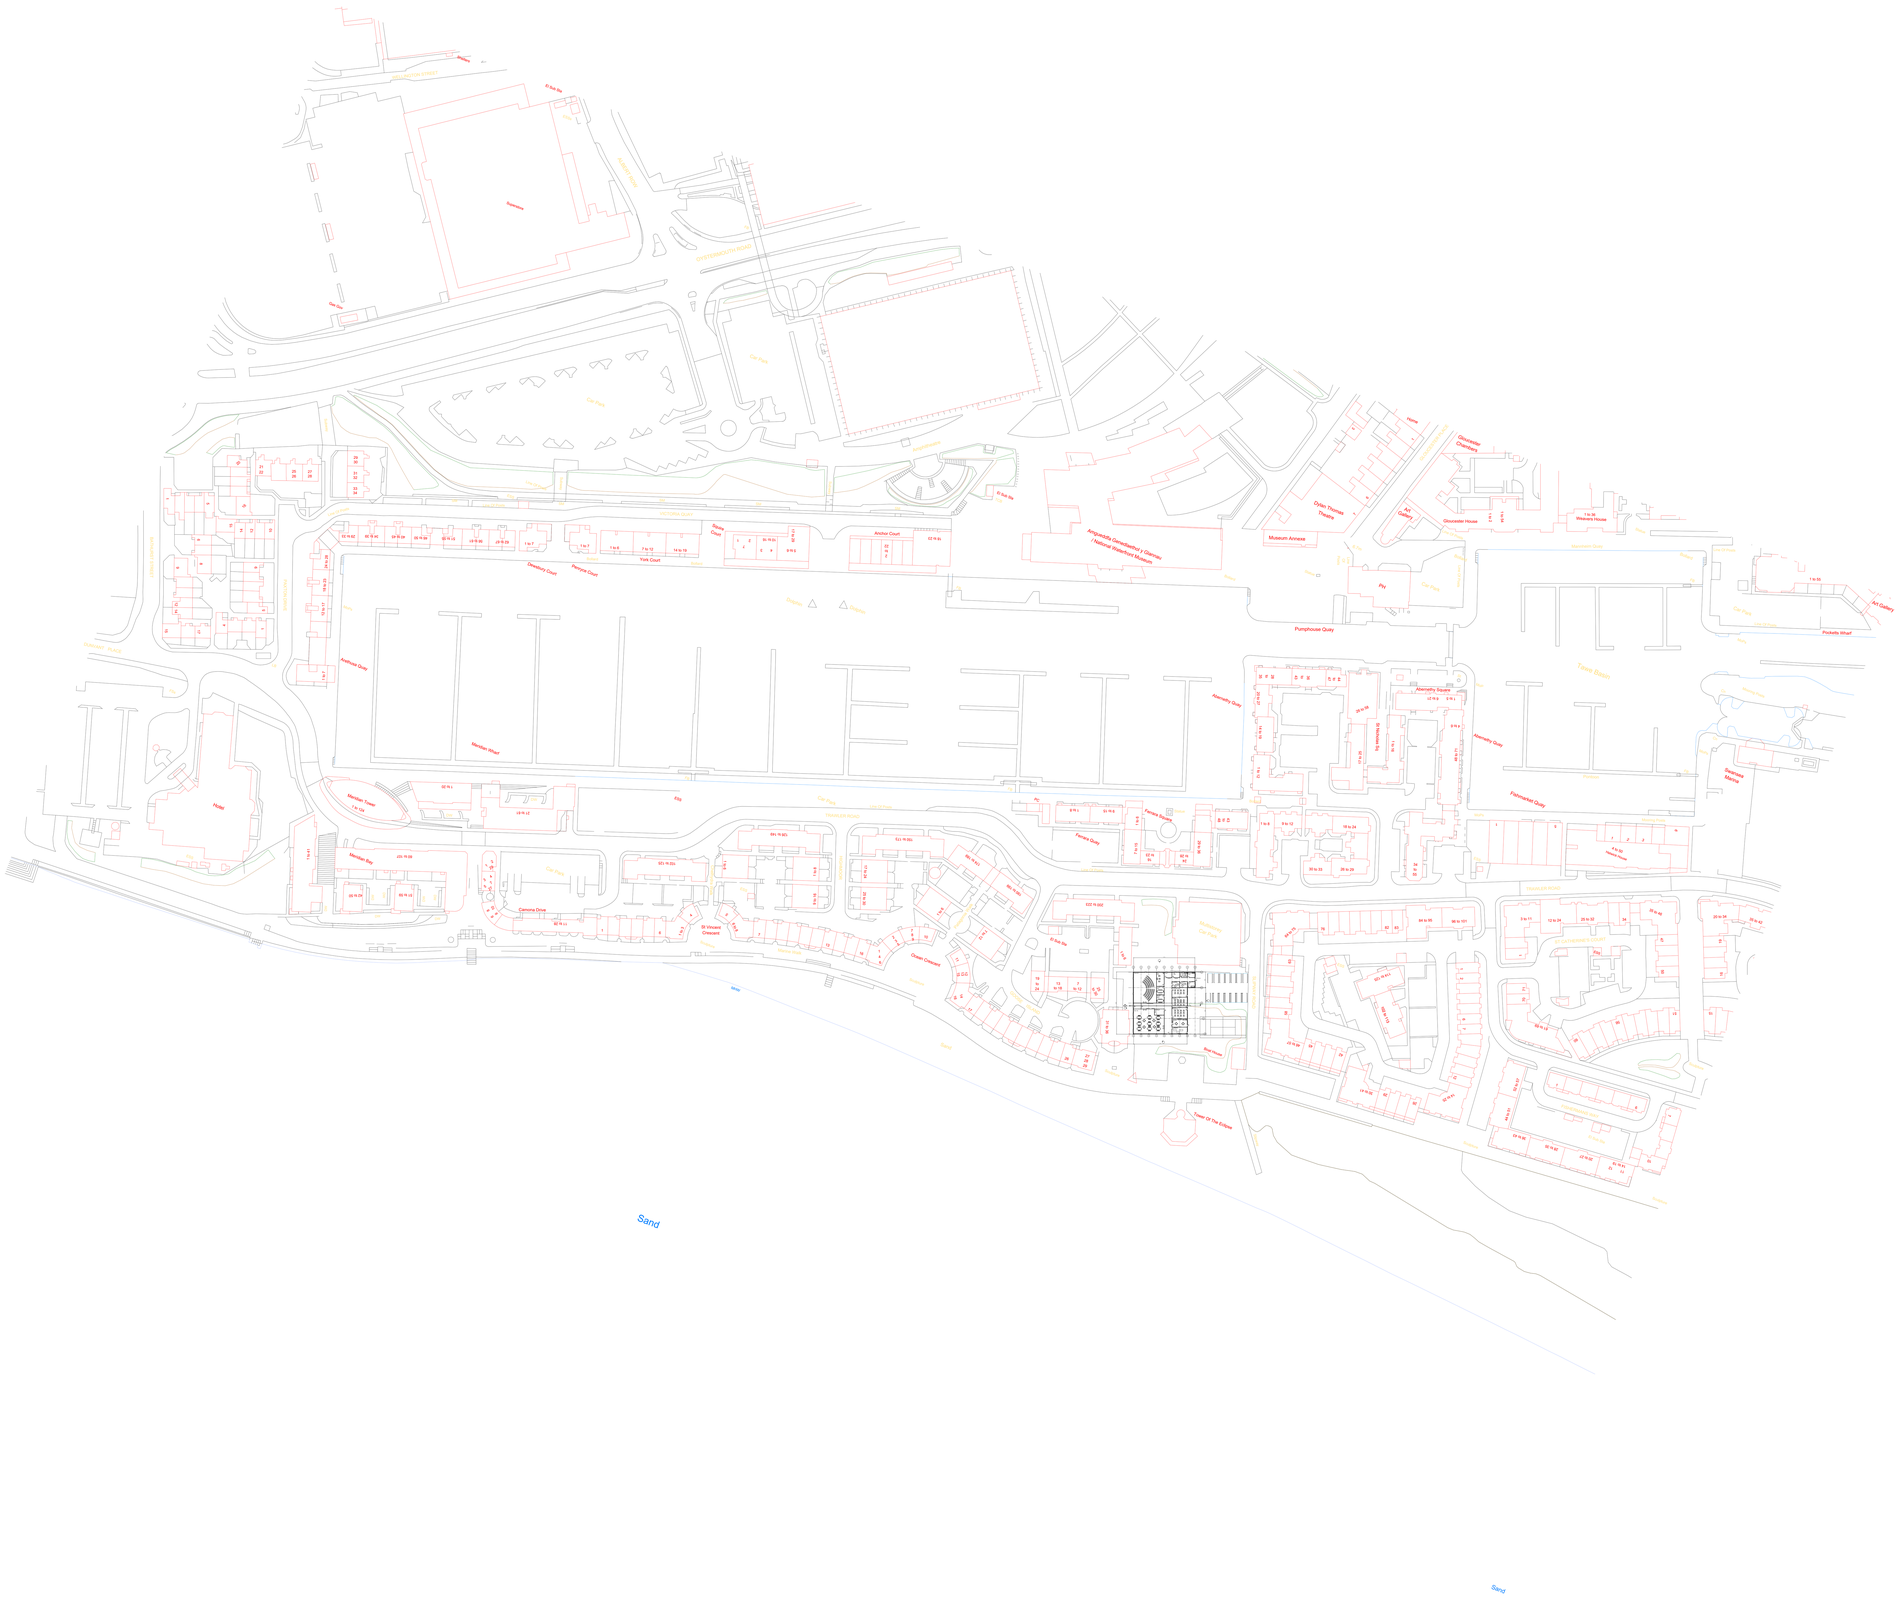
Sand
Sand

Sand
Sand

Sand
Sand
Museum Annexe
Pumphouse Quay
Pocketts Wharf
Art Gallery
Gloucester House
Dylan Thomas Theatre
Amgueddfa Genedlaethol y Glannau / National Waterfront Museum
Anchor Court
York Court
Pierrycs Court
Dewsbury Court
Aethusa Quay
Mendlan Wharf
Mendlan Tower
Mendlan Bay
Hotel
Camona Drive
St Vincent Crescent
Queen Crescent
Ferrera Quay
Ferrera Square
Abernethy Square
Abernethy Quay
Fishmarket Quay
Swainses Marina
Tawe Basin
Tower Of The Eclipse
Car Park
Dolphin
Home

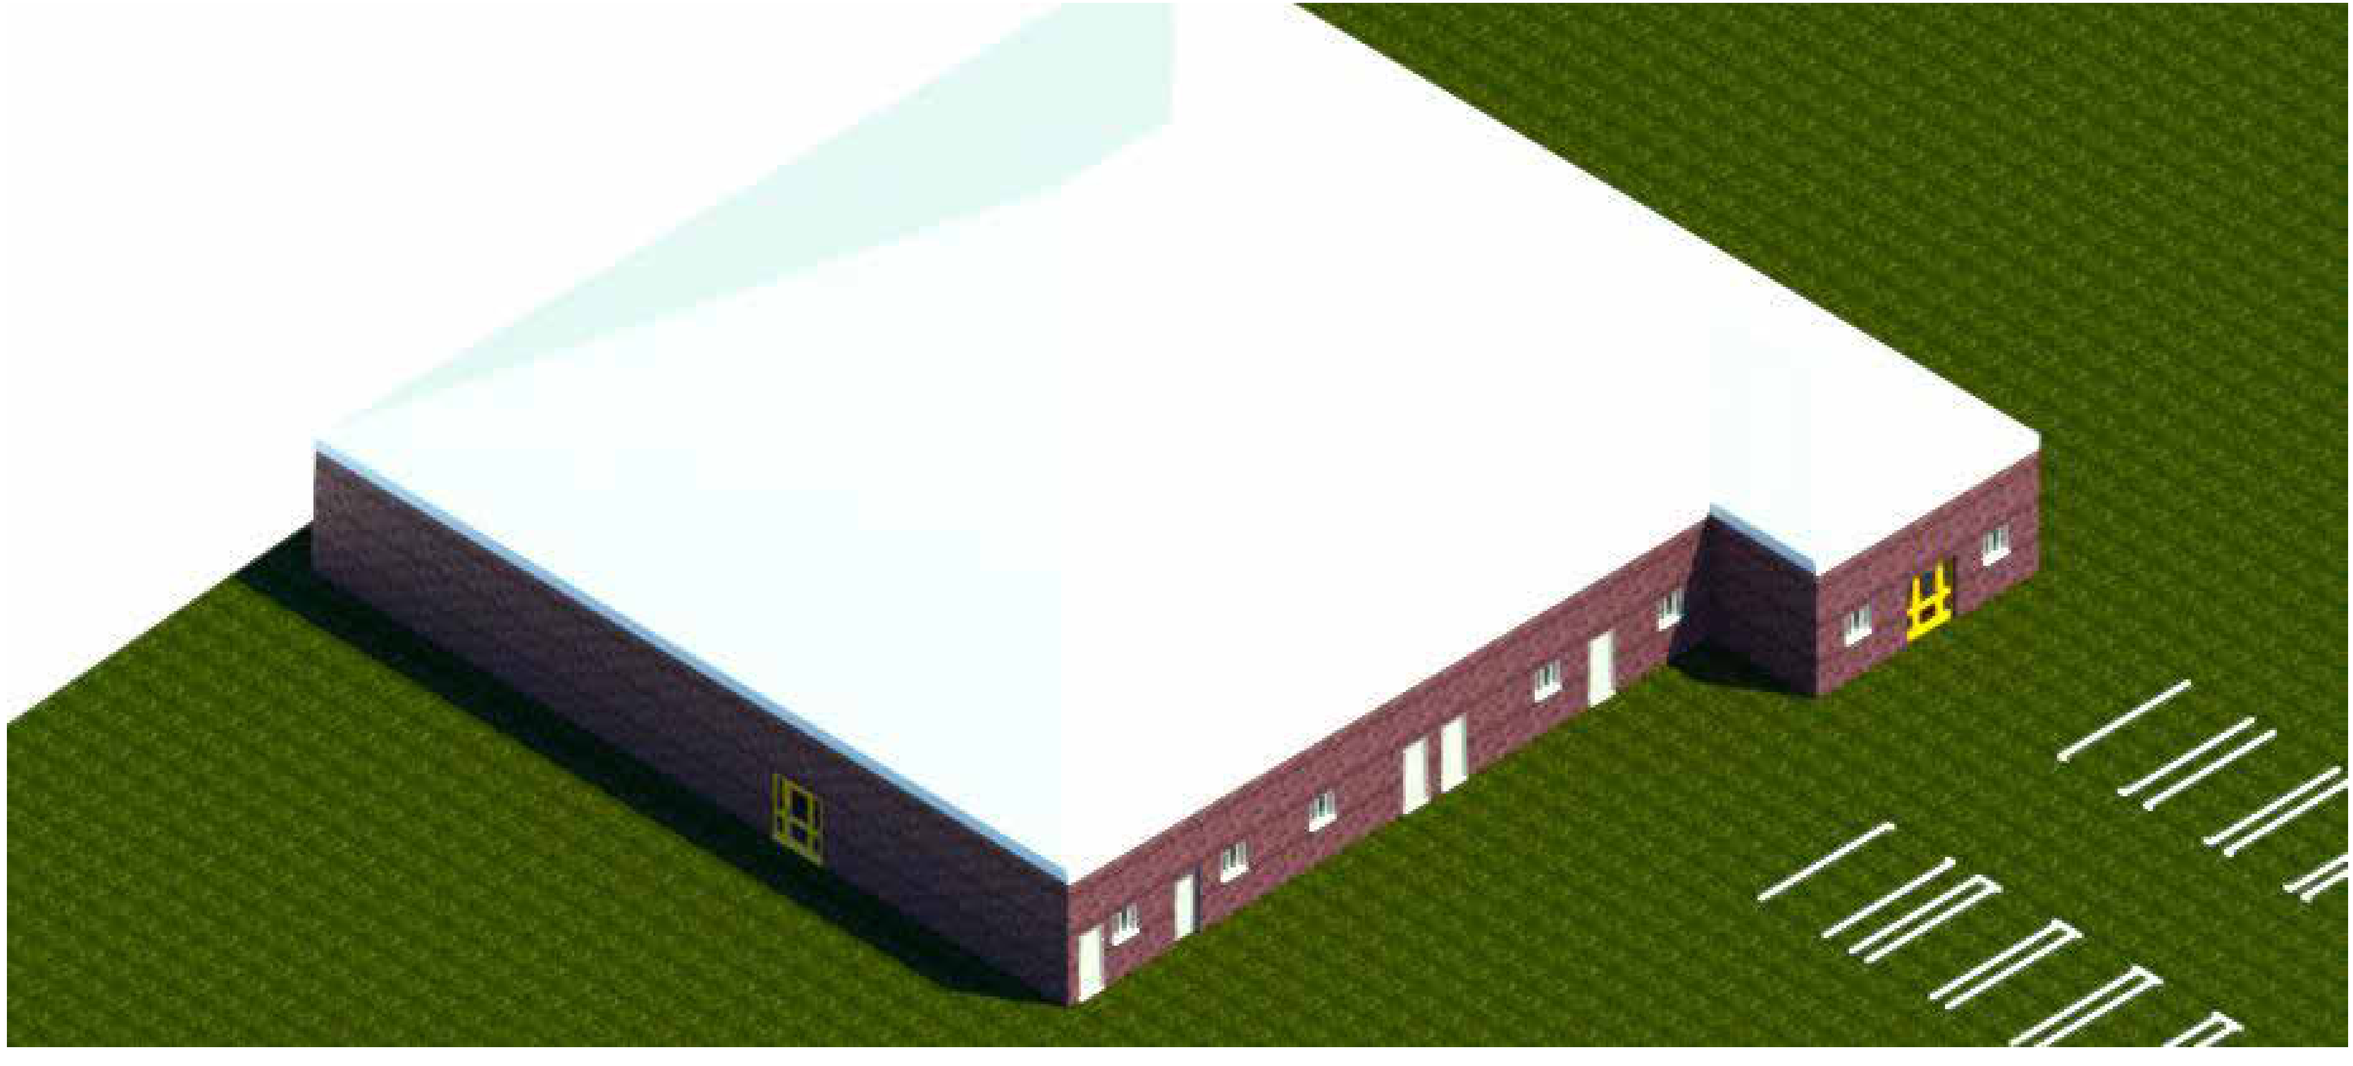

Project Name: YSGOL BAE ABERTAWE

UPRN Code: 5010

Originator Code: UWTSD

Role Code: CE

Drawn By: BHD

Checked By: GT

Date: 04/26/22

Project Status: COMPLETE

C:\Users\kathr\OneDrive\Documents\Assignment YSGOL BAE ABERTAWE BHD.rvt

Prifysgol Cymru
Y Drindod Dewi Sant
University of Wales
Trinity Saint David

ABCA 4005
DIGITAL TECHNOLOGIES & BIM : LEVEL 4

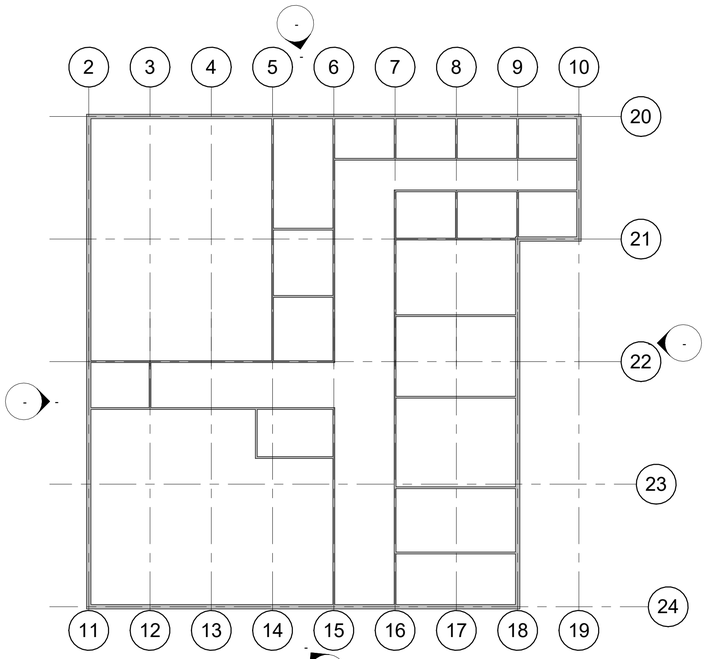

1 **Ground Floor**
1 : 200

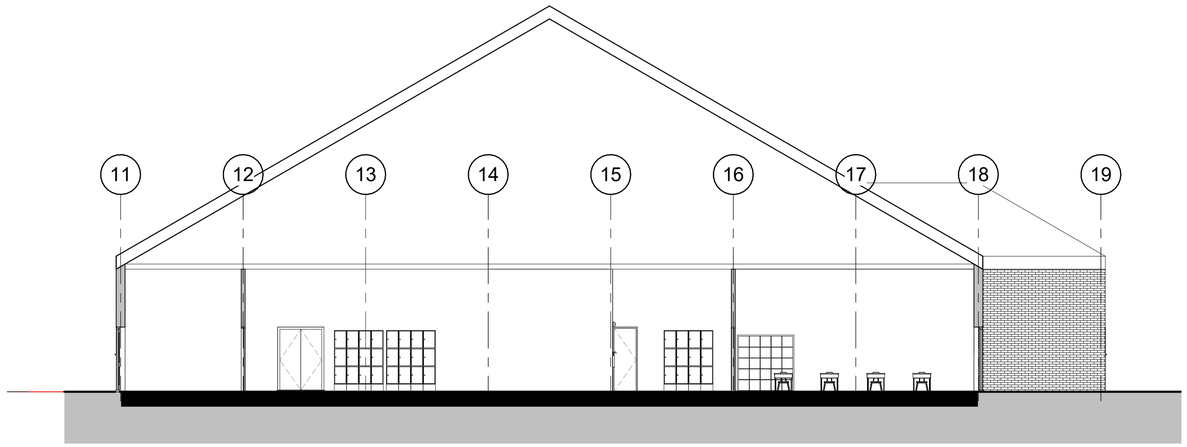

3 **Section 1**
1 : 100

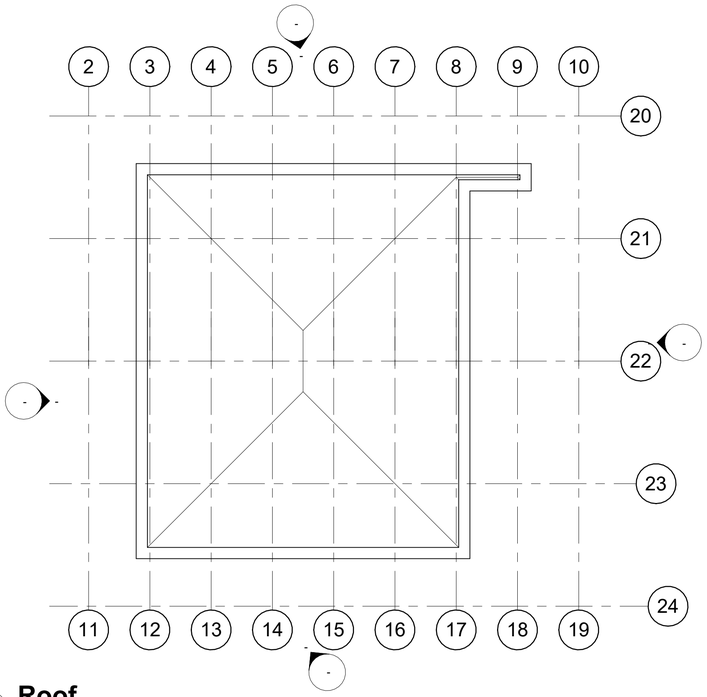

2 **Roof**
1 : 200

Property Title	Detail	Property	Originator	Zone	Level	Type	Role	Number	Description	Suitability	Revision	scale	drawn	
YSGOL BAE ABERTAWE	**State of the art primary school**	**5010**	**UWTSD**	**XX**	0		**Civil Engineer**	**A101**	**State of the art primary school**	**COMPLETE**		1:100	**Author**	
		File Path: **C:\Users\kathr\OneDrive\Documents\Assignment YSGOL BAE ABERTAWE BHD.rvt**										date **04/26/22**	checked **Checker**	Prifysgol Cymru Y Drindod Dewi Sant University of Wales Trinity Saint David SA1 Campus King's Road Swansea SA1 8HO

Prifysgol Cymru
Y Drindod Dewi Sant
University of Wales
Trinity Saint David

(S0) UNCONTROLLED
Not to be used as a reference document
Check Status Before Quoting

Rev/Date/By

Revison