SPRINGFIELD DESIGNS Ltd

PROPOSED HIGHWAY IMPORVEMENT - SCALE 1:200

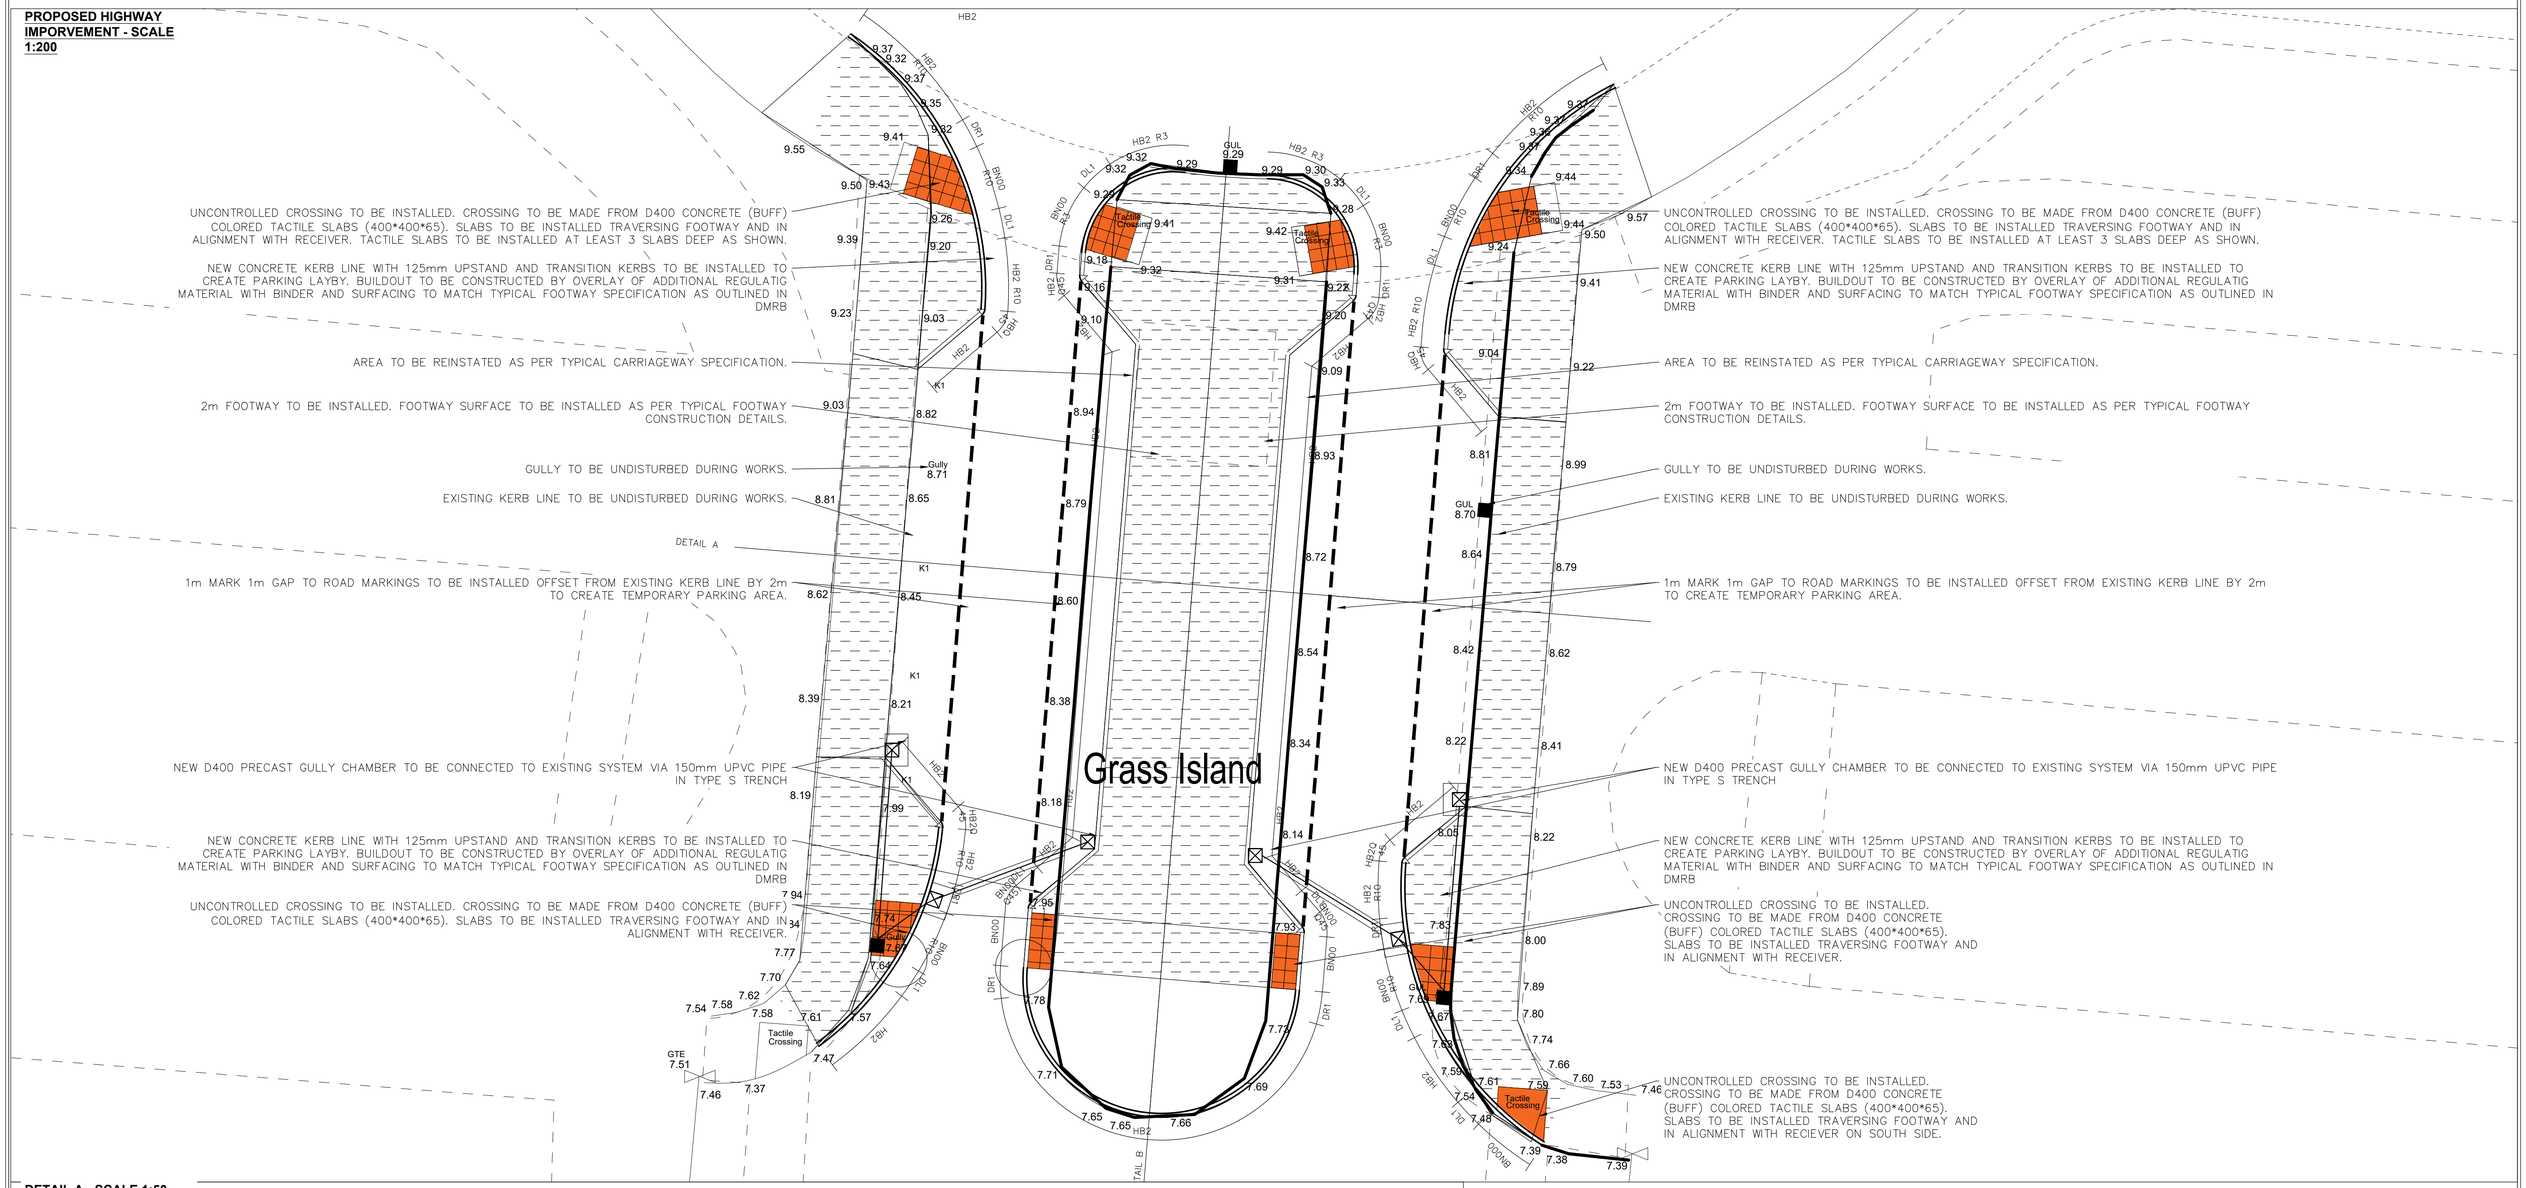

DETAIL A - SCALE 1:50

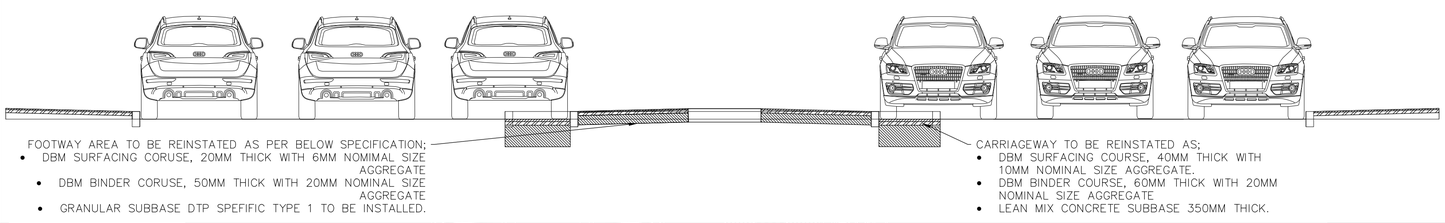

DETAIL A - SCALE 1:50

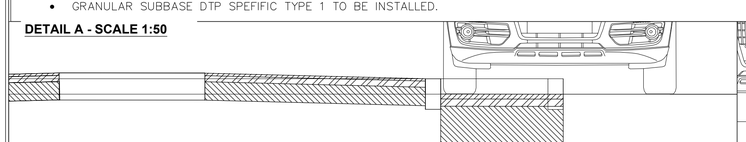

DETAIL A - SCALE 1:50

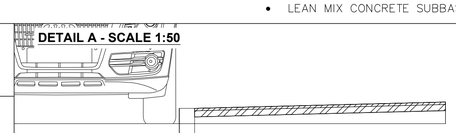

DRAWING TITLE	PHASE 2 - HIGHWAY ACCESS IMPROVEMENT - REINSTATEMENT PLAN		
DRAWN BY	RM	11/22	SCALE
CHECKED	XXX	X/XX	SHOWN

PROJECT TITLE	ACBA6003 - SPRINGFIELD DESIGNS - PEDESTRIAN BRIDGE
CAD REF.	CAD
PROJECT PHASE	PHASE
REV.	

DRAWING No. **PED1-SPR-DR-C-0006-S1**

REV.	DESCRIPTION	BY	DATE