


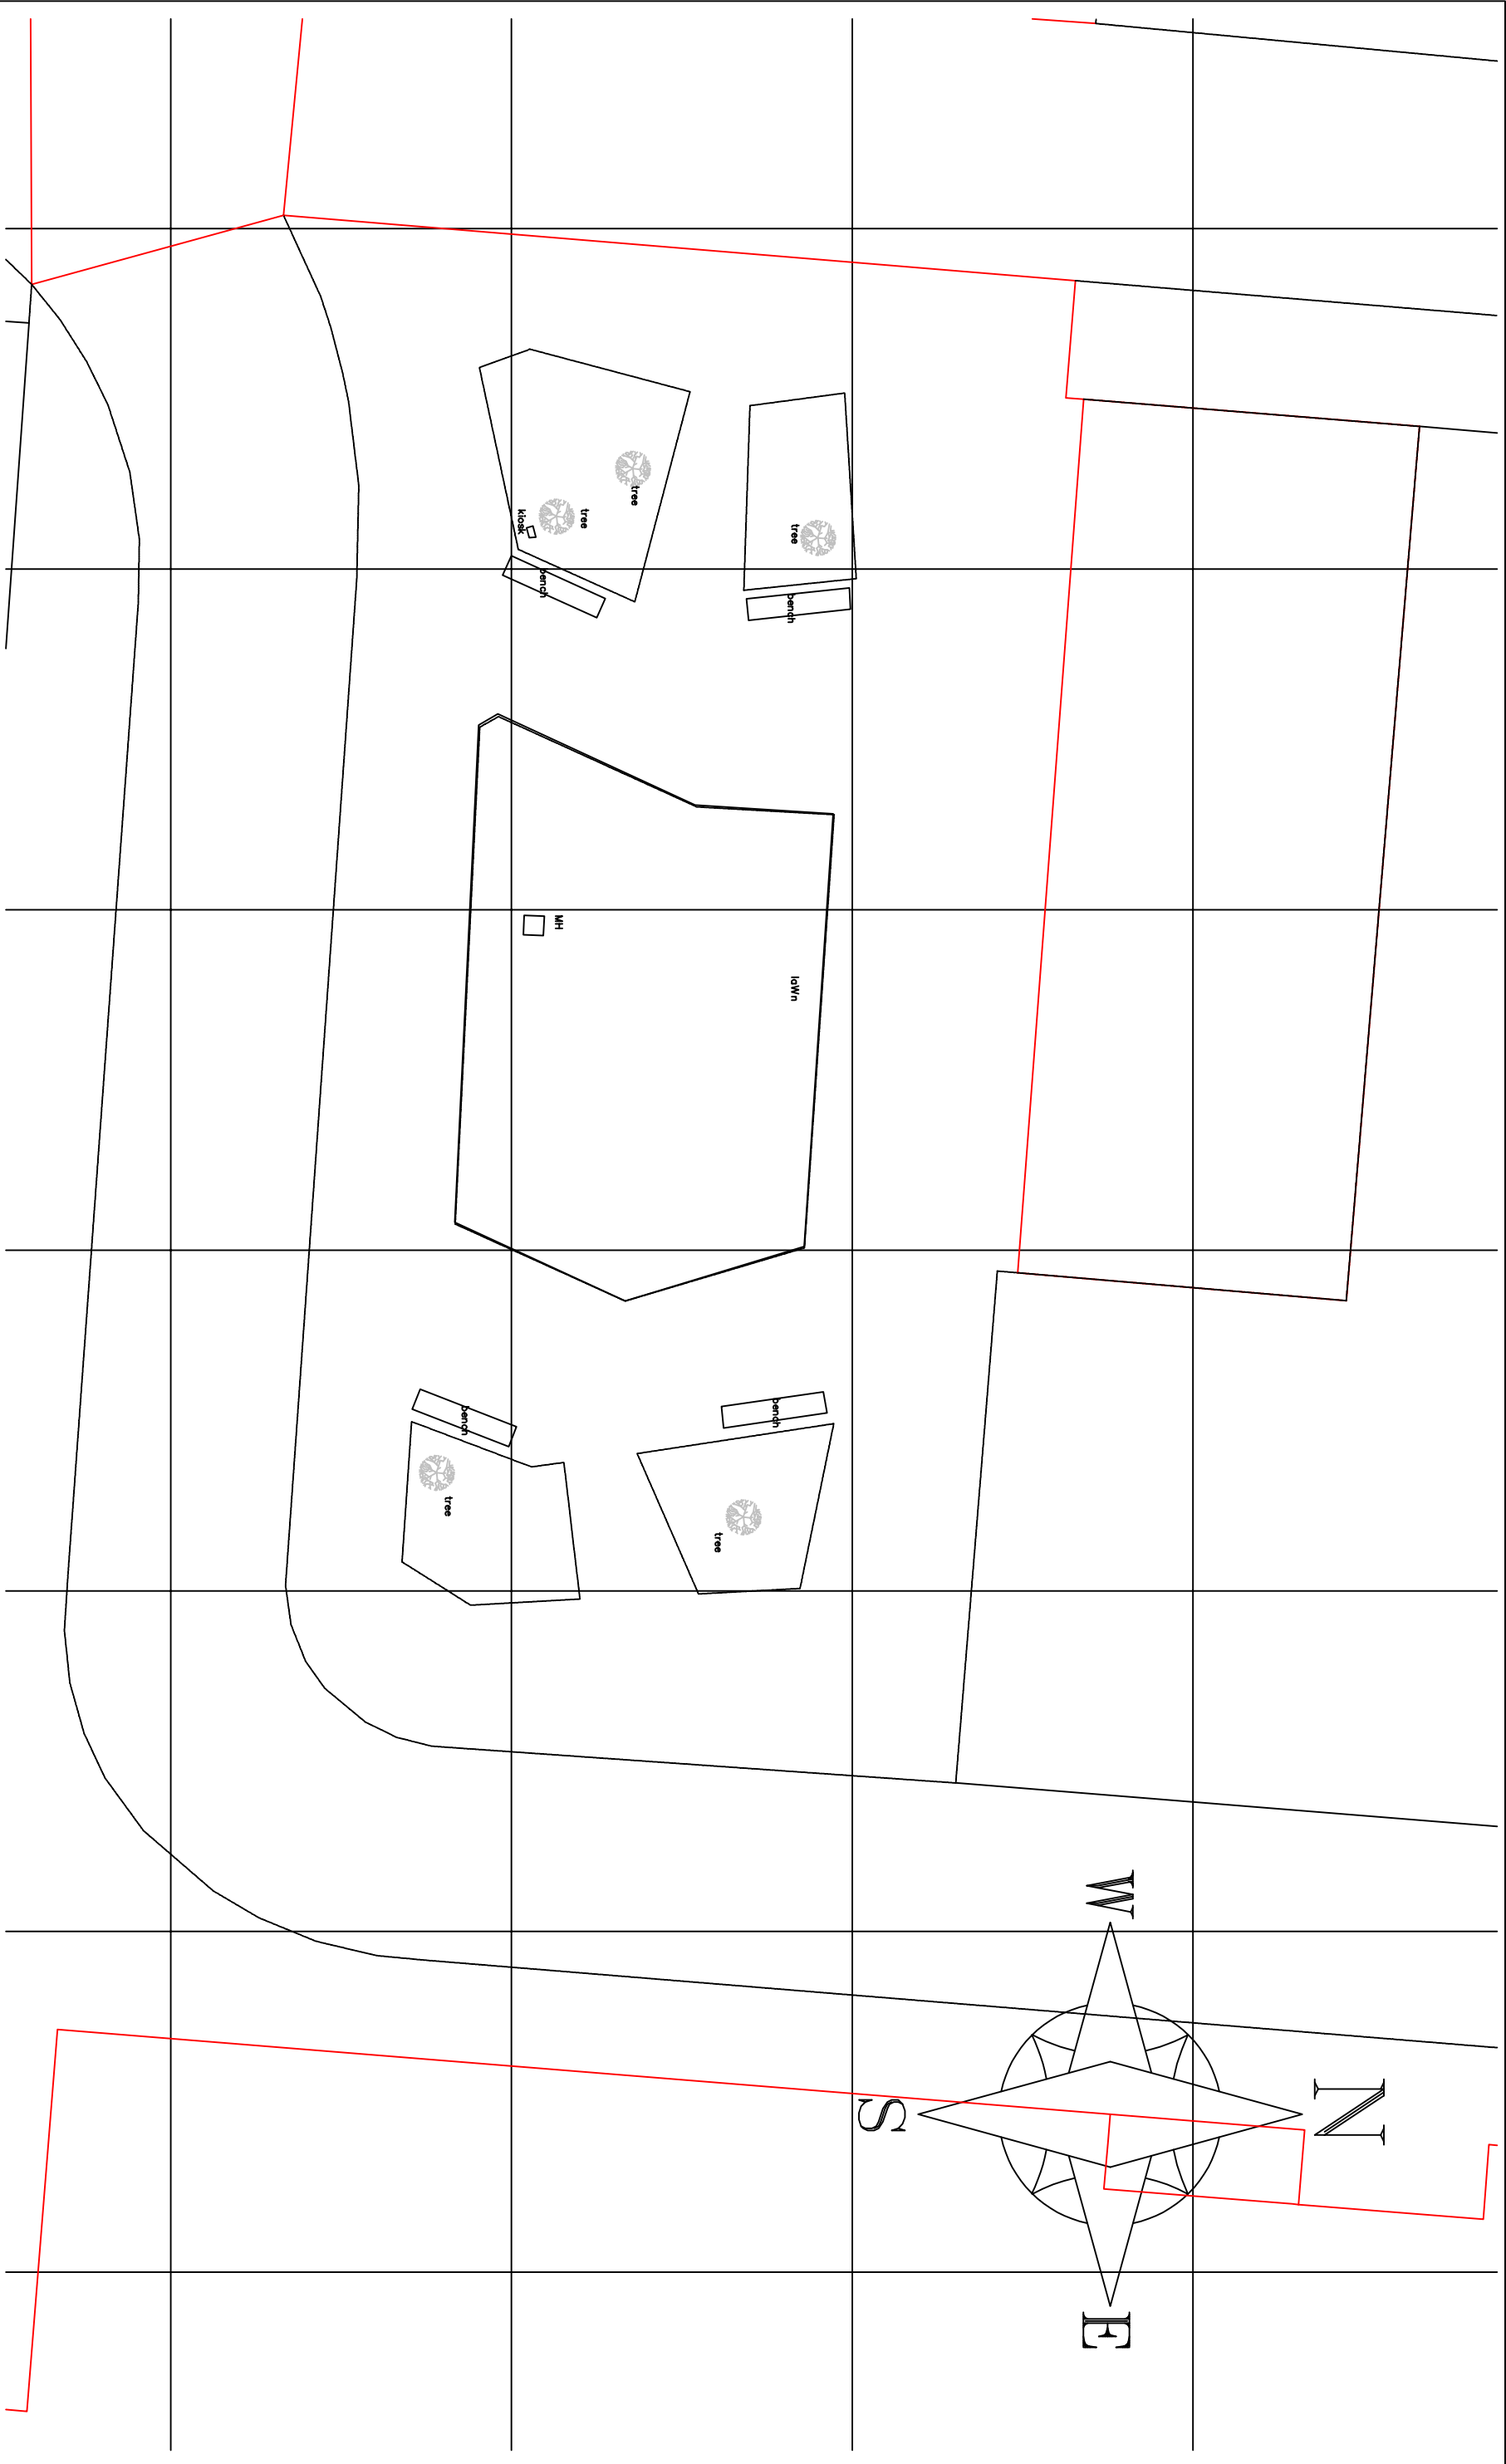

Notes

|       |             |       |      |       |       |
|-------|-------------|-------|------|-------|-------|
|       |             |       |      |       |       |
| 1     | FIRST ISSUE | AA    |      |       | 14-23 |
| Issue | Description | Auth. | Crd. | Appl. | Date  |

Client

ANDREW ABRAHAM

Scale (A3)  
1:200

Datum  
NEWLYN

Project

SA1 CAMPUS

Title  
SITE SURVEY

ALT Surveying

Project Code

Drawing No.  
1

Issue  
1