







1 Existing Location Plan
1 : 1250

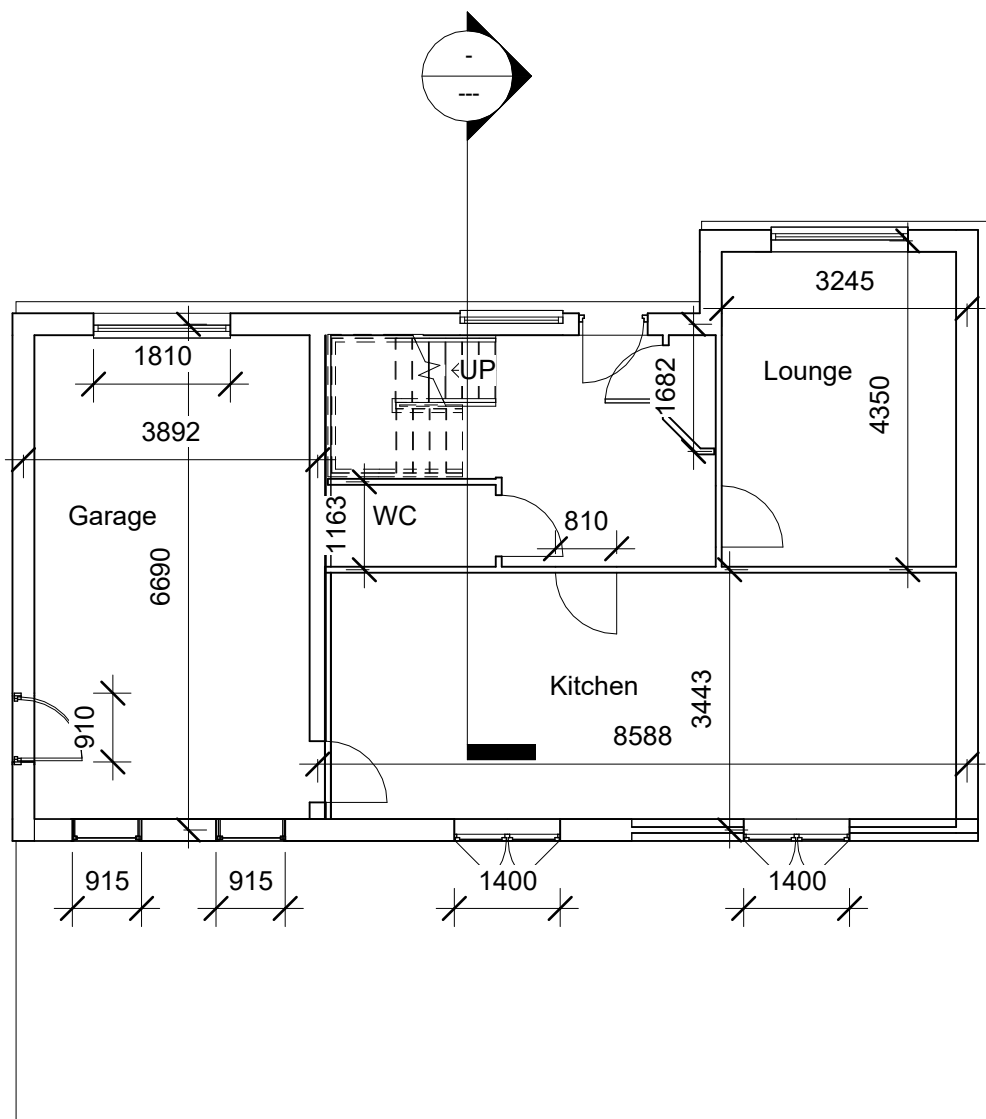



1 0 - Ground Floor Plan Existing
1 : 100

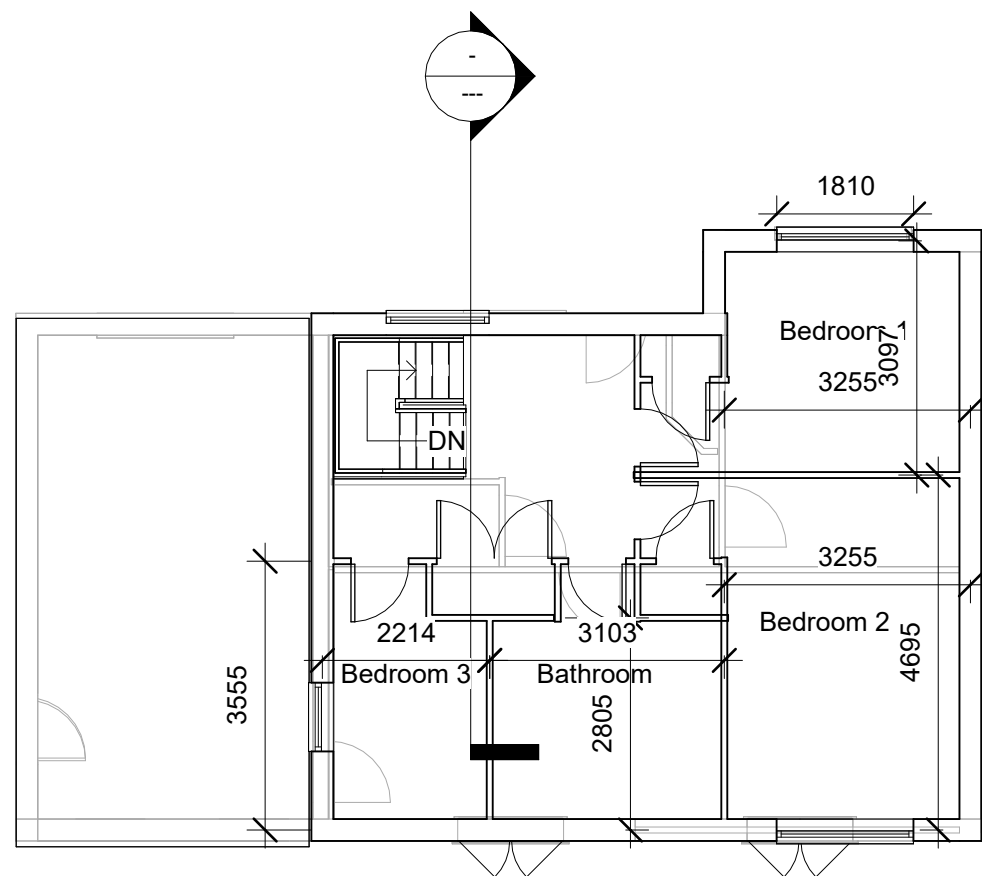


2 1 - First Floor Plan Existing
1 : 100

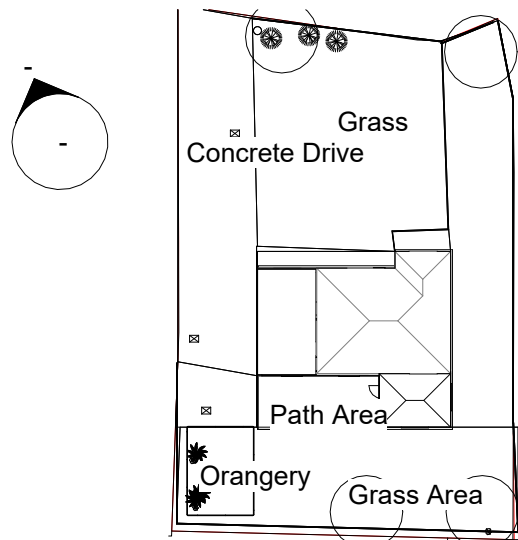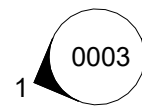

1 Site Proposed
1 : 500

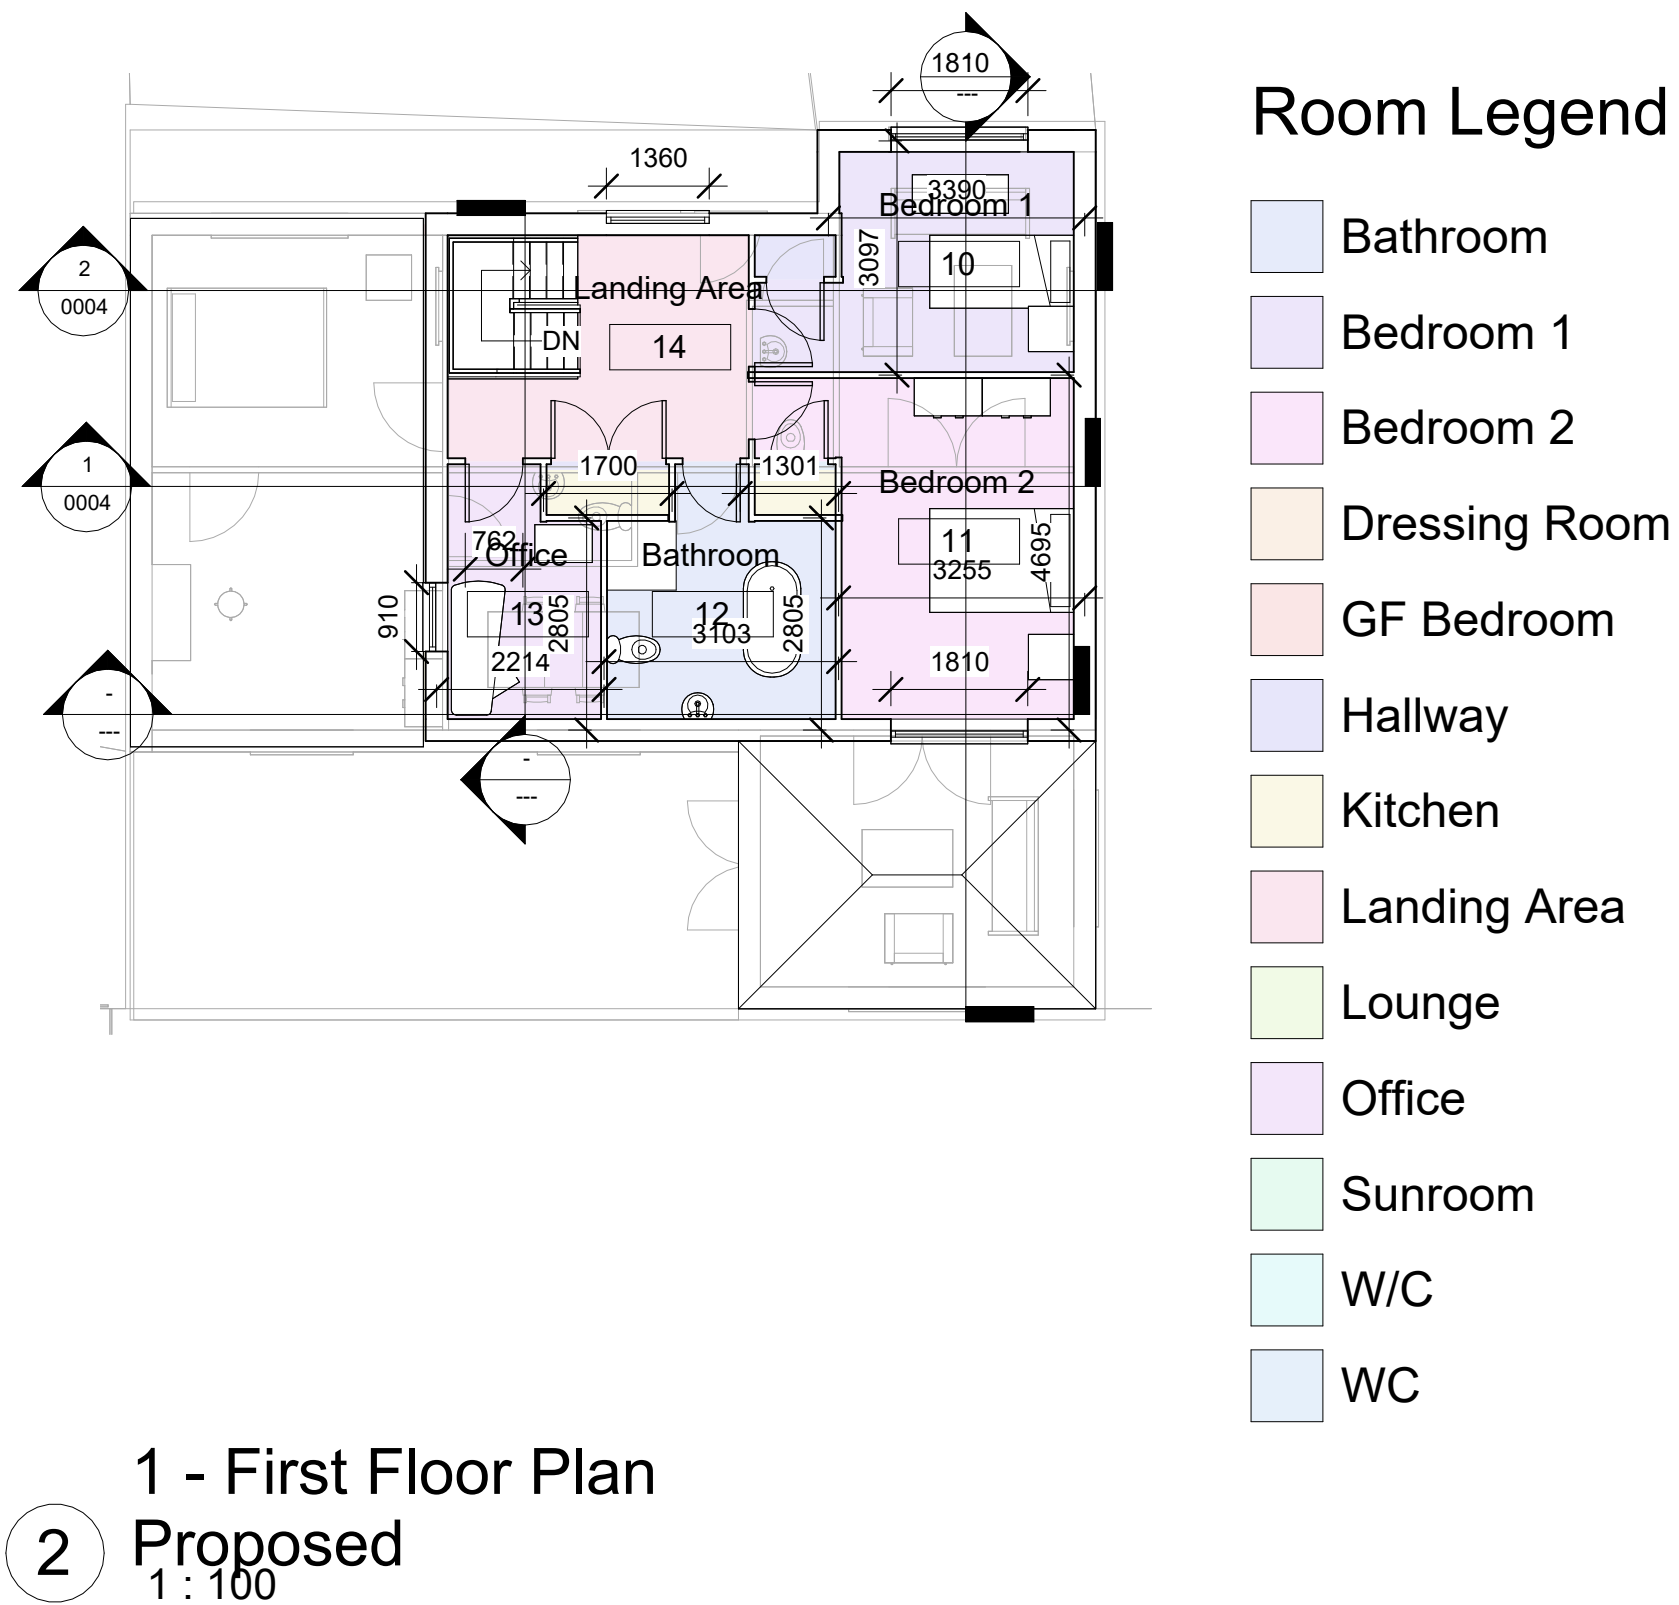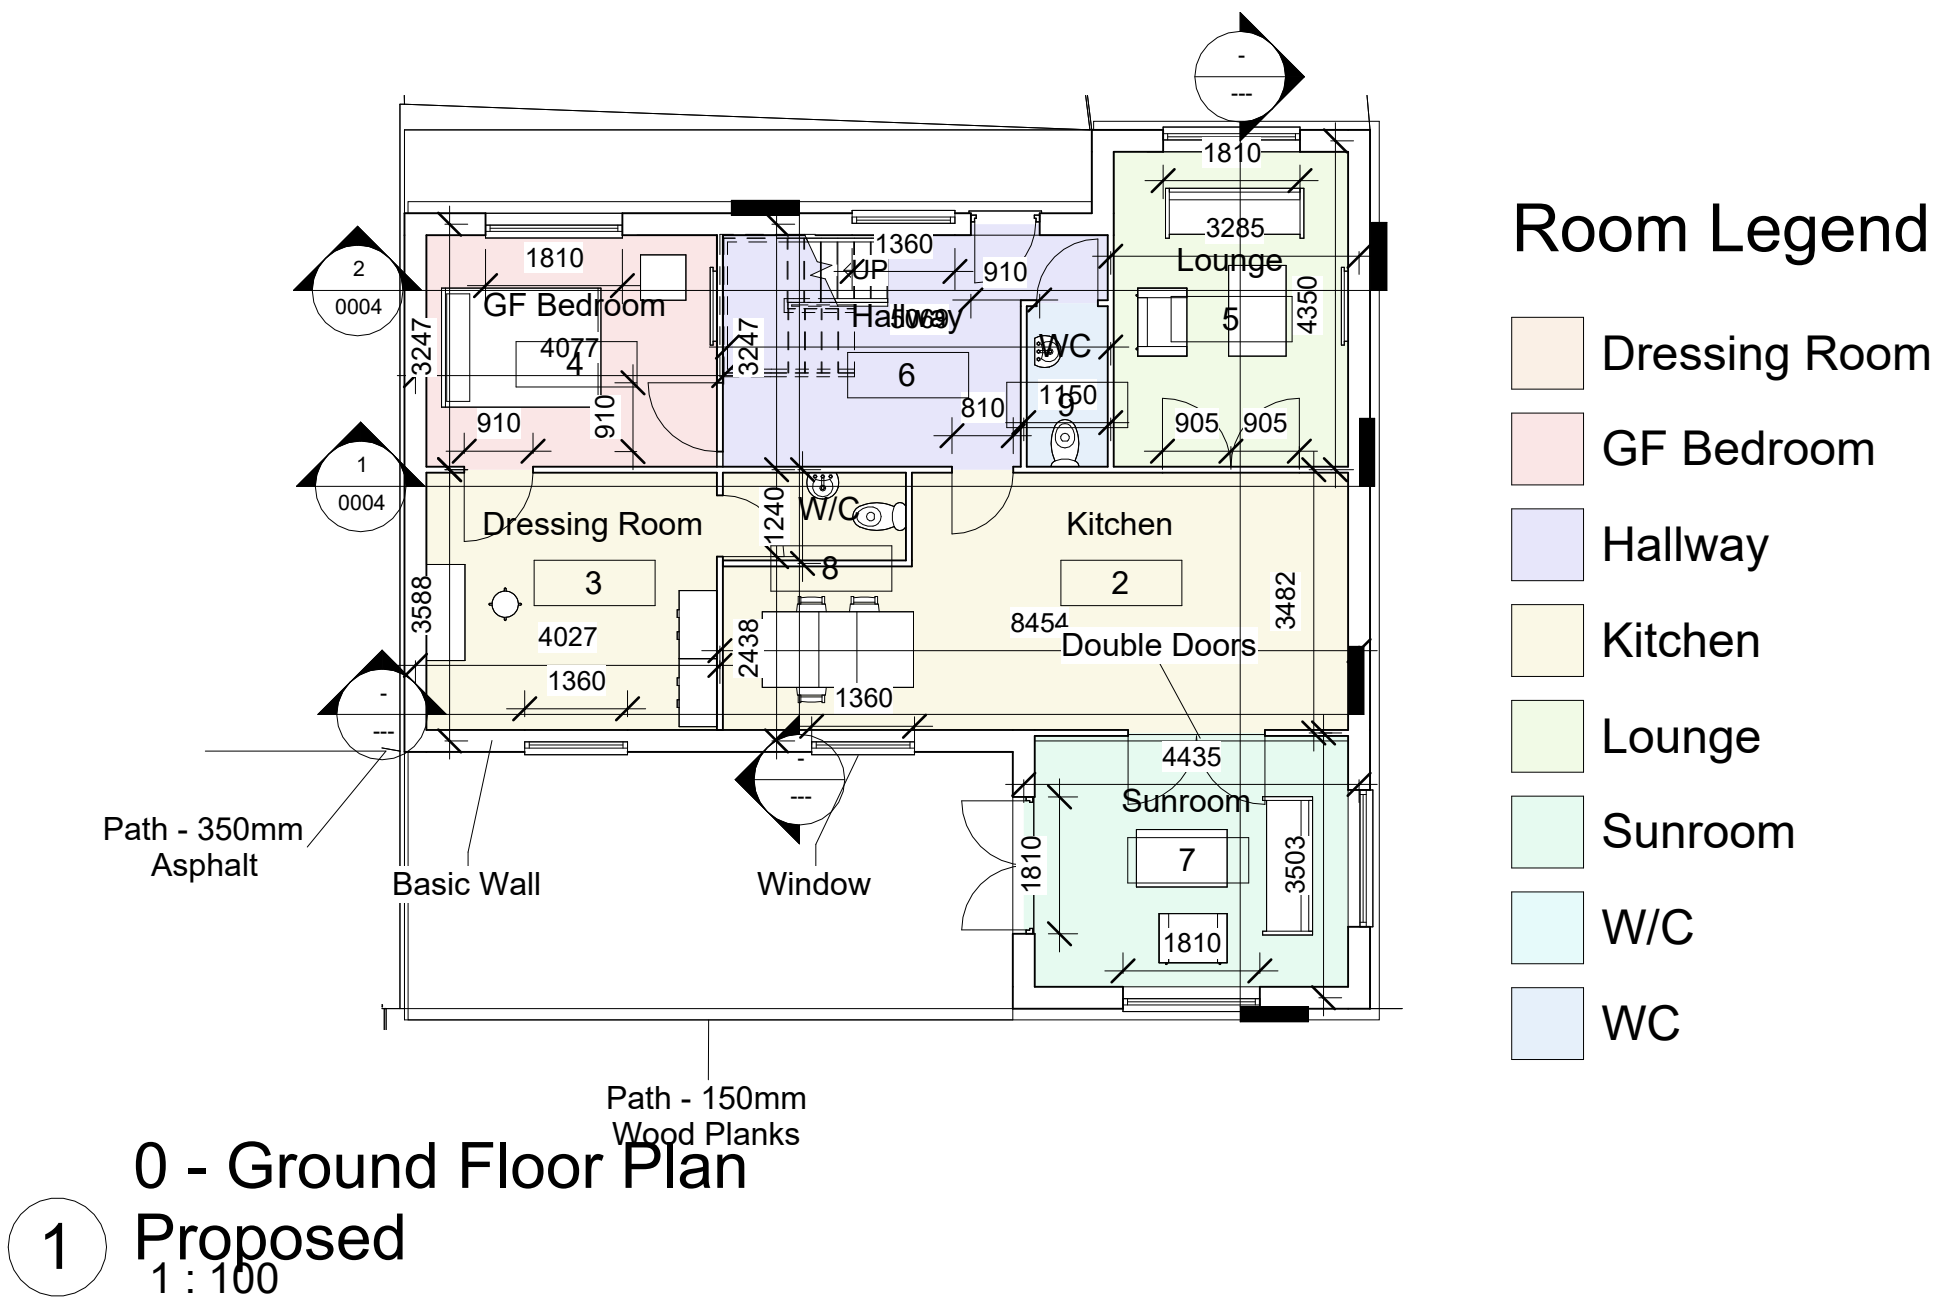

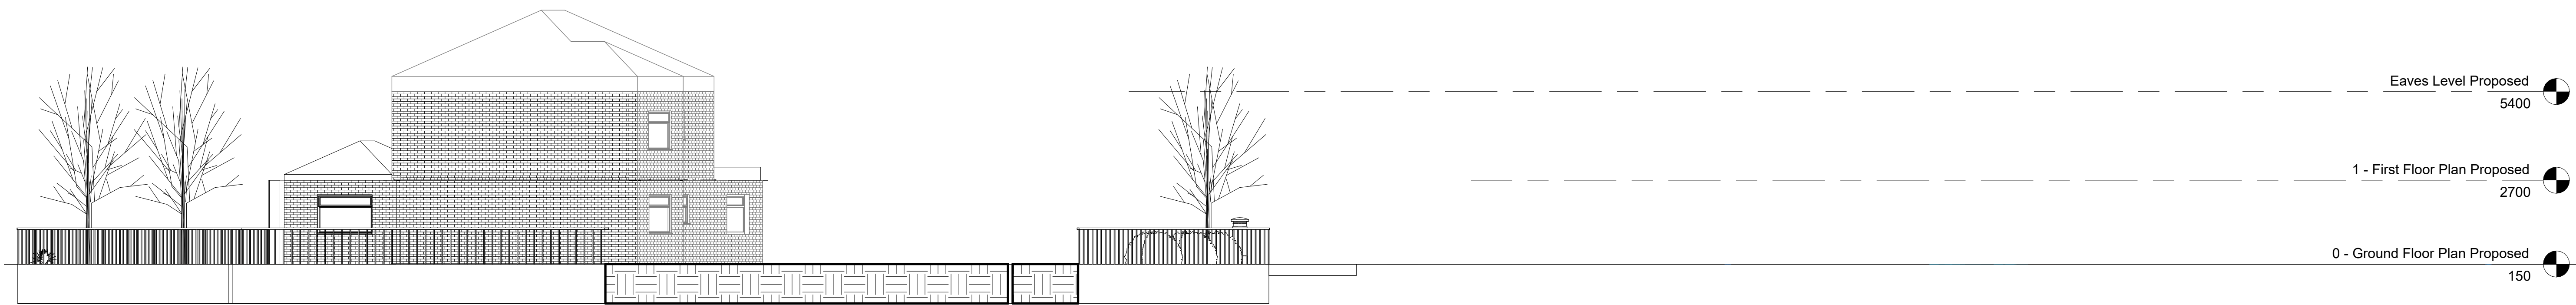

1 East
1 : 100



Property Title House Extension	Detail Proposed Long & Short Sections	Property — Originator — (Zone) — (Level) — (Type) — Role — Number — Description — Suitability — Revision 4018 — UWTSd — XX — 0 — House — Designer0004 — Proposed Long & Short — SO — File Path: C:\Users\Caitlyn\OneDrive - Langstone Construction Group Ltd\Documents\Folder 24-25\5. Digital Technology BIM\BIM Assignment PROPOSED.rvt	scale 1 : 50 date 05/05/25	drawn Author checked Checker	 Prifysgol Cymru Y Drindod Dewi Sant University of Wales Trinity Saint David	(S0) UNCONTROLLED Not to be used as a reference document Check Status Before Quoting RevDateBy Revision