


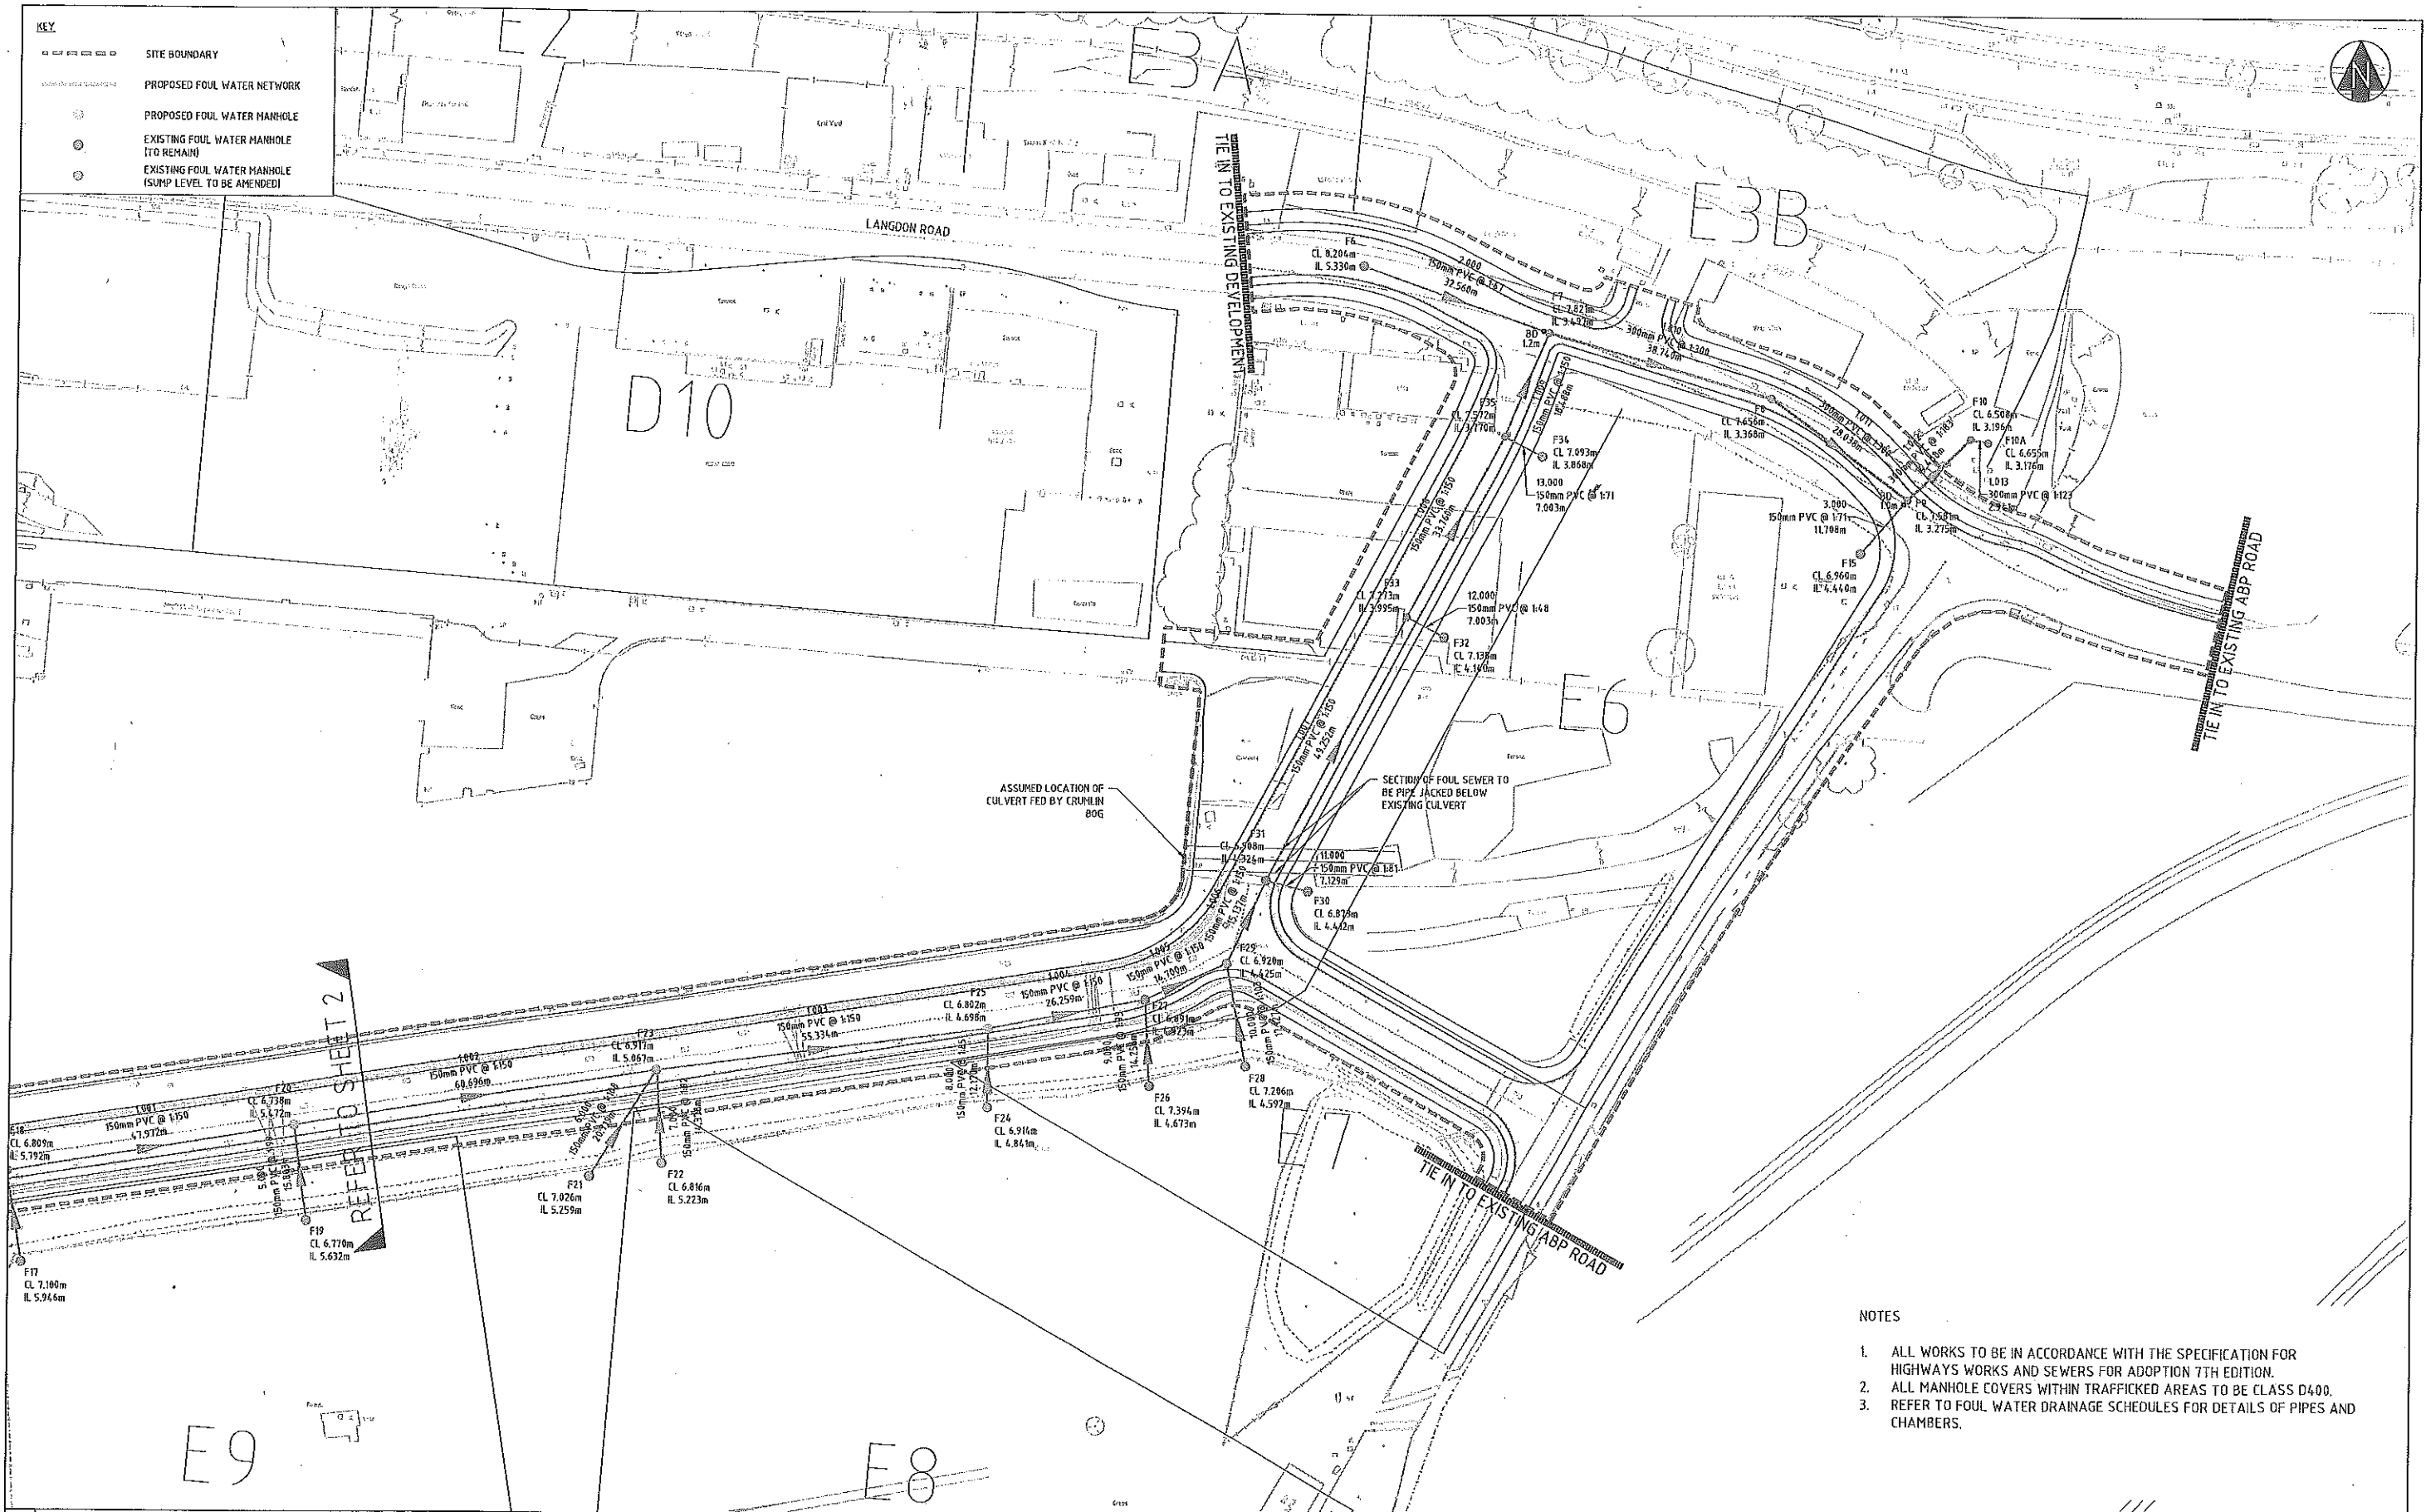

- NOTES
1. ALL WORKS TO BE IN ACCORDANCE WITH THE SPECIFICATION FOR HIGHWAYS WORKS AND SEWERS FOR ADOPTION 7TH EDITION.
 2. ALL MANHOLE COVERS WITHIN TRAFFICKED AREAS TO BE CLASS D400.
 3. REFER TO FOUL WATER DRAINAGE SCHEDULES FOR DETAILS OF PIPES AND CHAMBERS.

Issue	Description	Date
04	DRAINAGE UPDATED; CRYMLIN BOG OUTLET ADDED	21-10-14
03	DRAINAGE UPDATED	15-10-14
02	PIPE SIZES AMENDED	08-10-14
01	FIRST ISSUE	OCT 14

Client	
Status	DRAFT
Scale	1:500
Original Size	A1
Height	
Datum	
Grid	US
Copyright	Copyright reserved

Current Issue Signatures	
Author	
Checker	
Drawn	
Reviewed	

Drawing No.	Project No.	Issue
050-003	UA001793-44	04



- ## NOTES

1. ALL WORKS TO BE IN ACCORDANCE WITH THE SPECIFICATION FOR HIGHWAYS WORKS AND SEWERS FOR ADOPTION 7TH EDITION.
2. ALL MANHOLE COVERS WITHIN TRAFFICKED AREAS TO BE CLASS D400.
3. REFER TO FOUL WATER DRAINAGE SCHEDULES FOR DETAILS OF PIPES AND CHAMBERS.

04	DRAINAGE UPDATED; CRYMLYN BOG OUTLET ADDED	LR	MG	SAD	21-10-18
03	DRAINAGE UPDATED	LR	MG	SAD	15-10-18
02	PIPE SIZES AMENDED	LR	MG	SAD	08-10-18
01	FIRST ISSUE	LR	MG	SAD	OCT 14
Issue	Description				Date

Client	Status		DRAFT		Project		
	Scales	1:500	Current Issue Signatures				
			Author				
	Original Size	A1	Checker				Title
	Height						
	Datum						
	Grid	05	© Copyright reserved				
05-0004-0004-04-LANGDON ROAD EAST-FOUL WATER DRAINAGE.DWG					Drawing No. 050-004 - Project No. UA001793-44 - Issue 04		