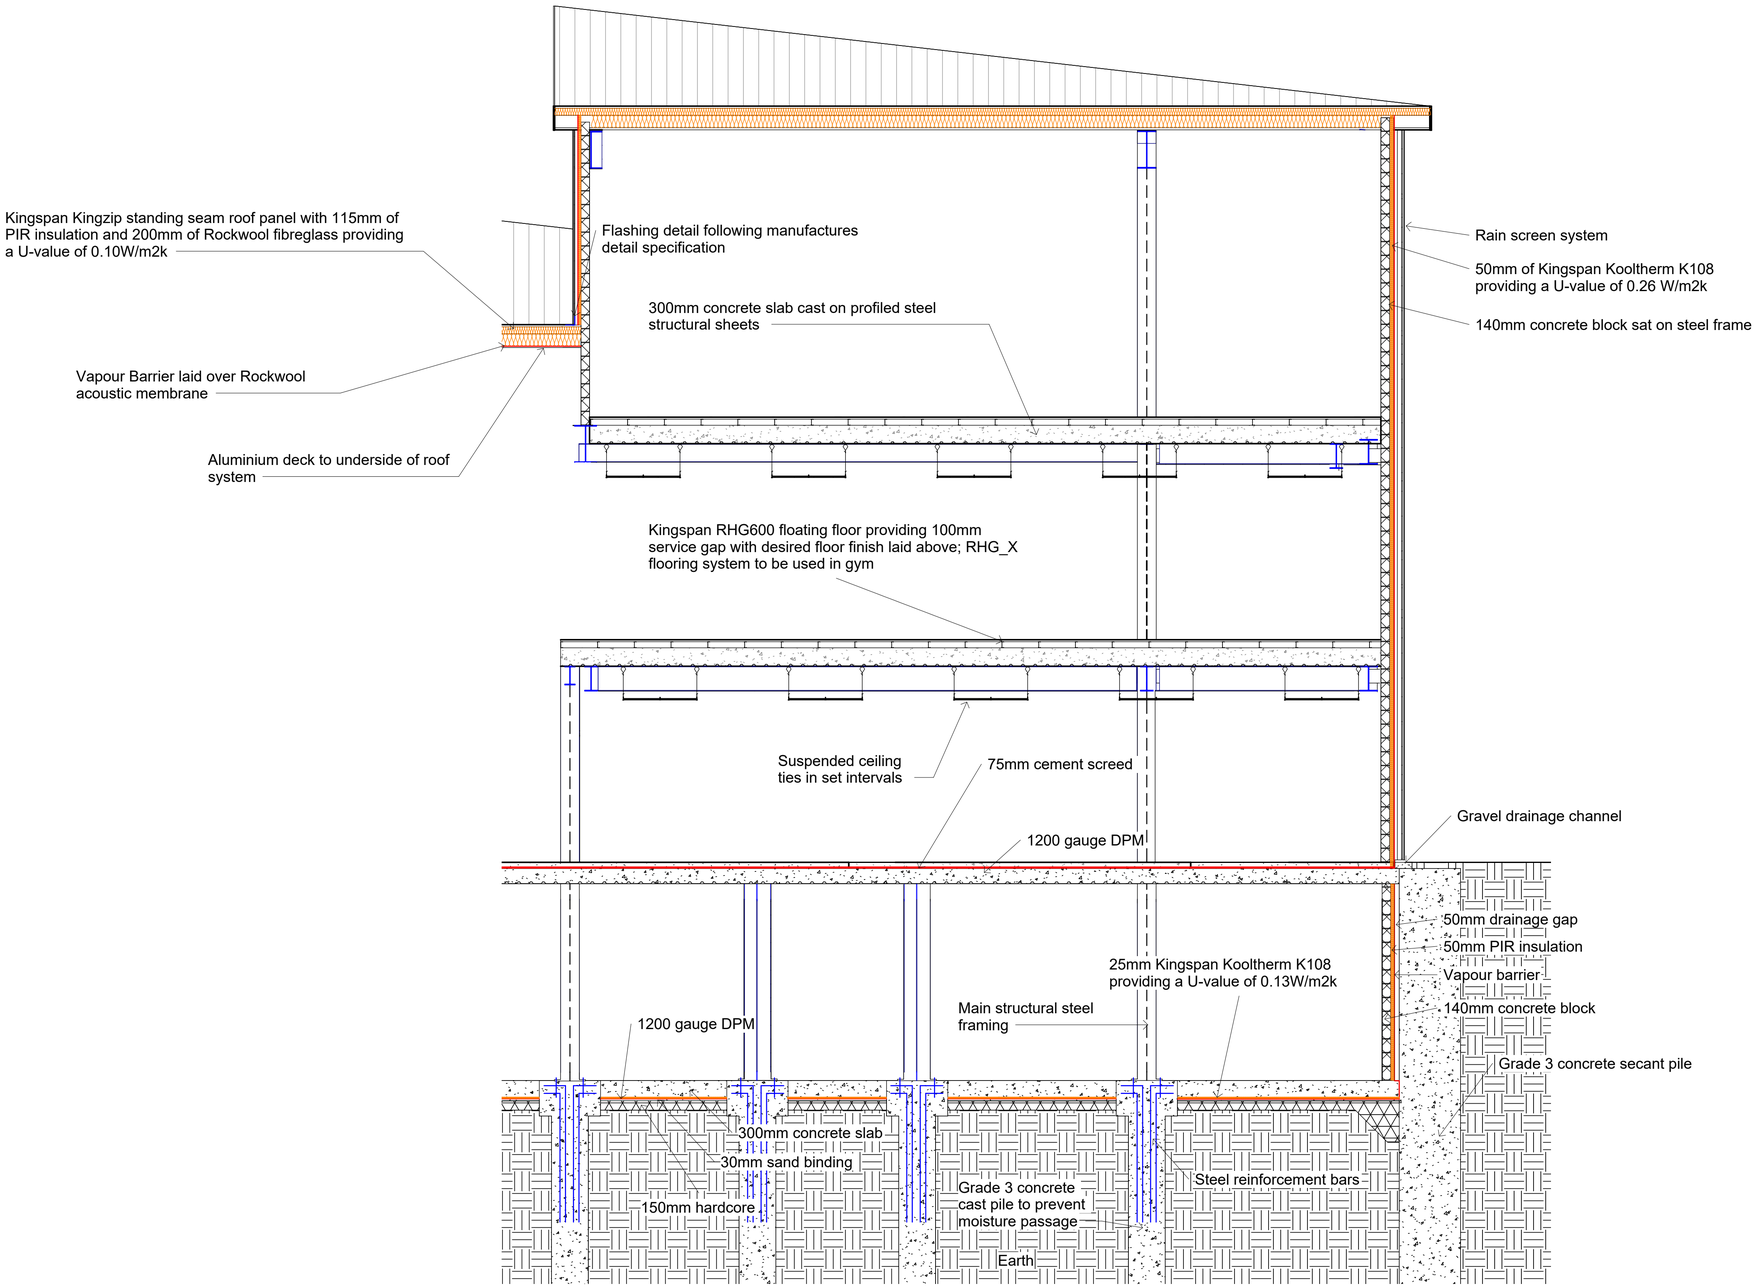

Longitudinal Detailed Cross-Section

1 : 50

Property Title	Detail	Property	Originator	(zone) Functional Breakdown	(Level) Spatial Breakdown	(Type) Form	Discipline	Number	Description	Status	Revision	scale	drawn	
Proposed Leisure Complex	**LC Detailed Cross-Section**	**6023**	**UWTSD**	**XX**	**XX**	**T**	**K**	**020**	**LC Detailed Cross-Section**	**For Approval**	8	**1 : 50**	**CE**	
		File Path: **C:\Users\AlecNestorow\Desktop\Design 6 Rev. 4.rvt**										date **11/04/2023**	checked **JL**	Prifysgol Cymru Y Drindod Dewi Sant University of Wales Trinity Saint David SA1 Campus King's Road Swansea SA1 8HO

Activ Leisure Construction Ltd.
Buildings For Communities