


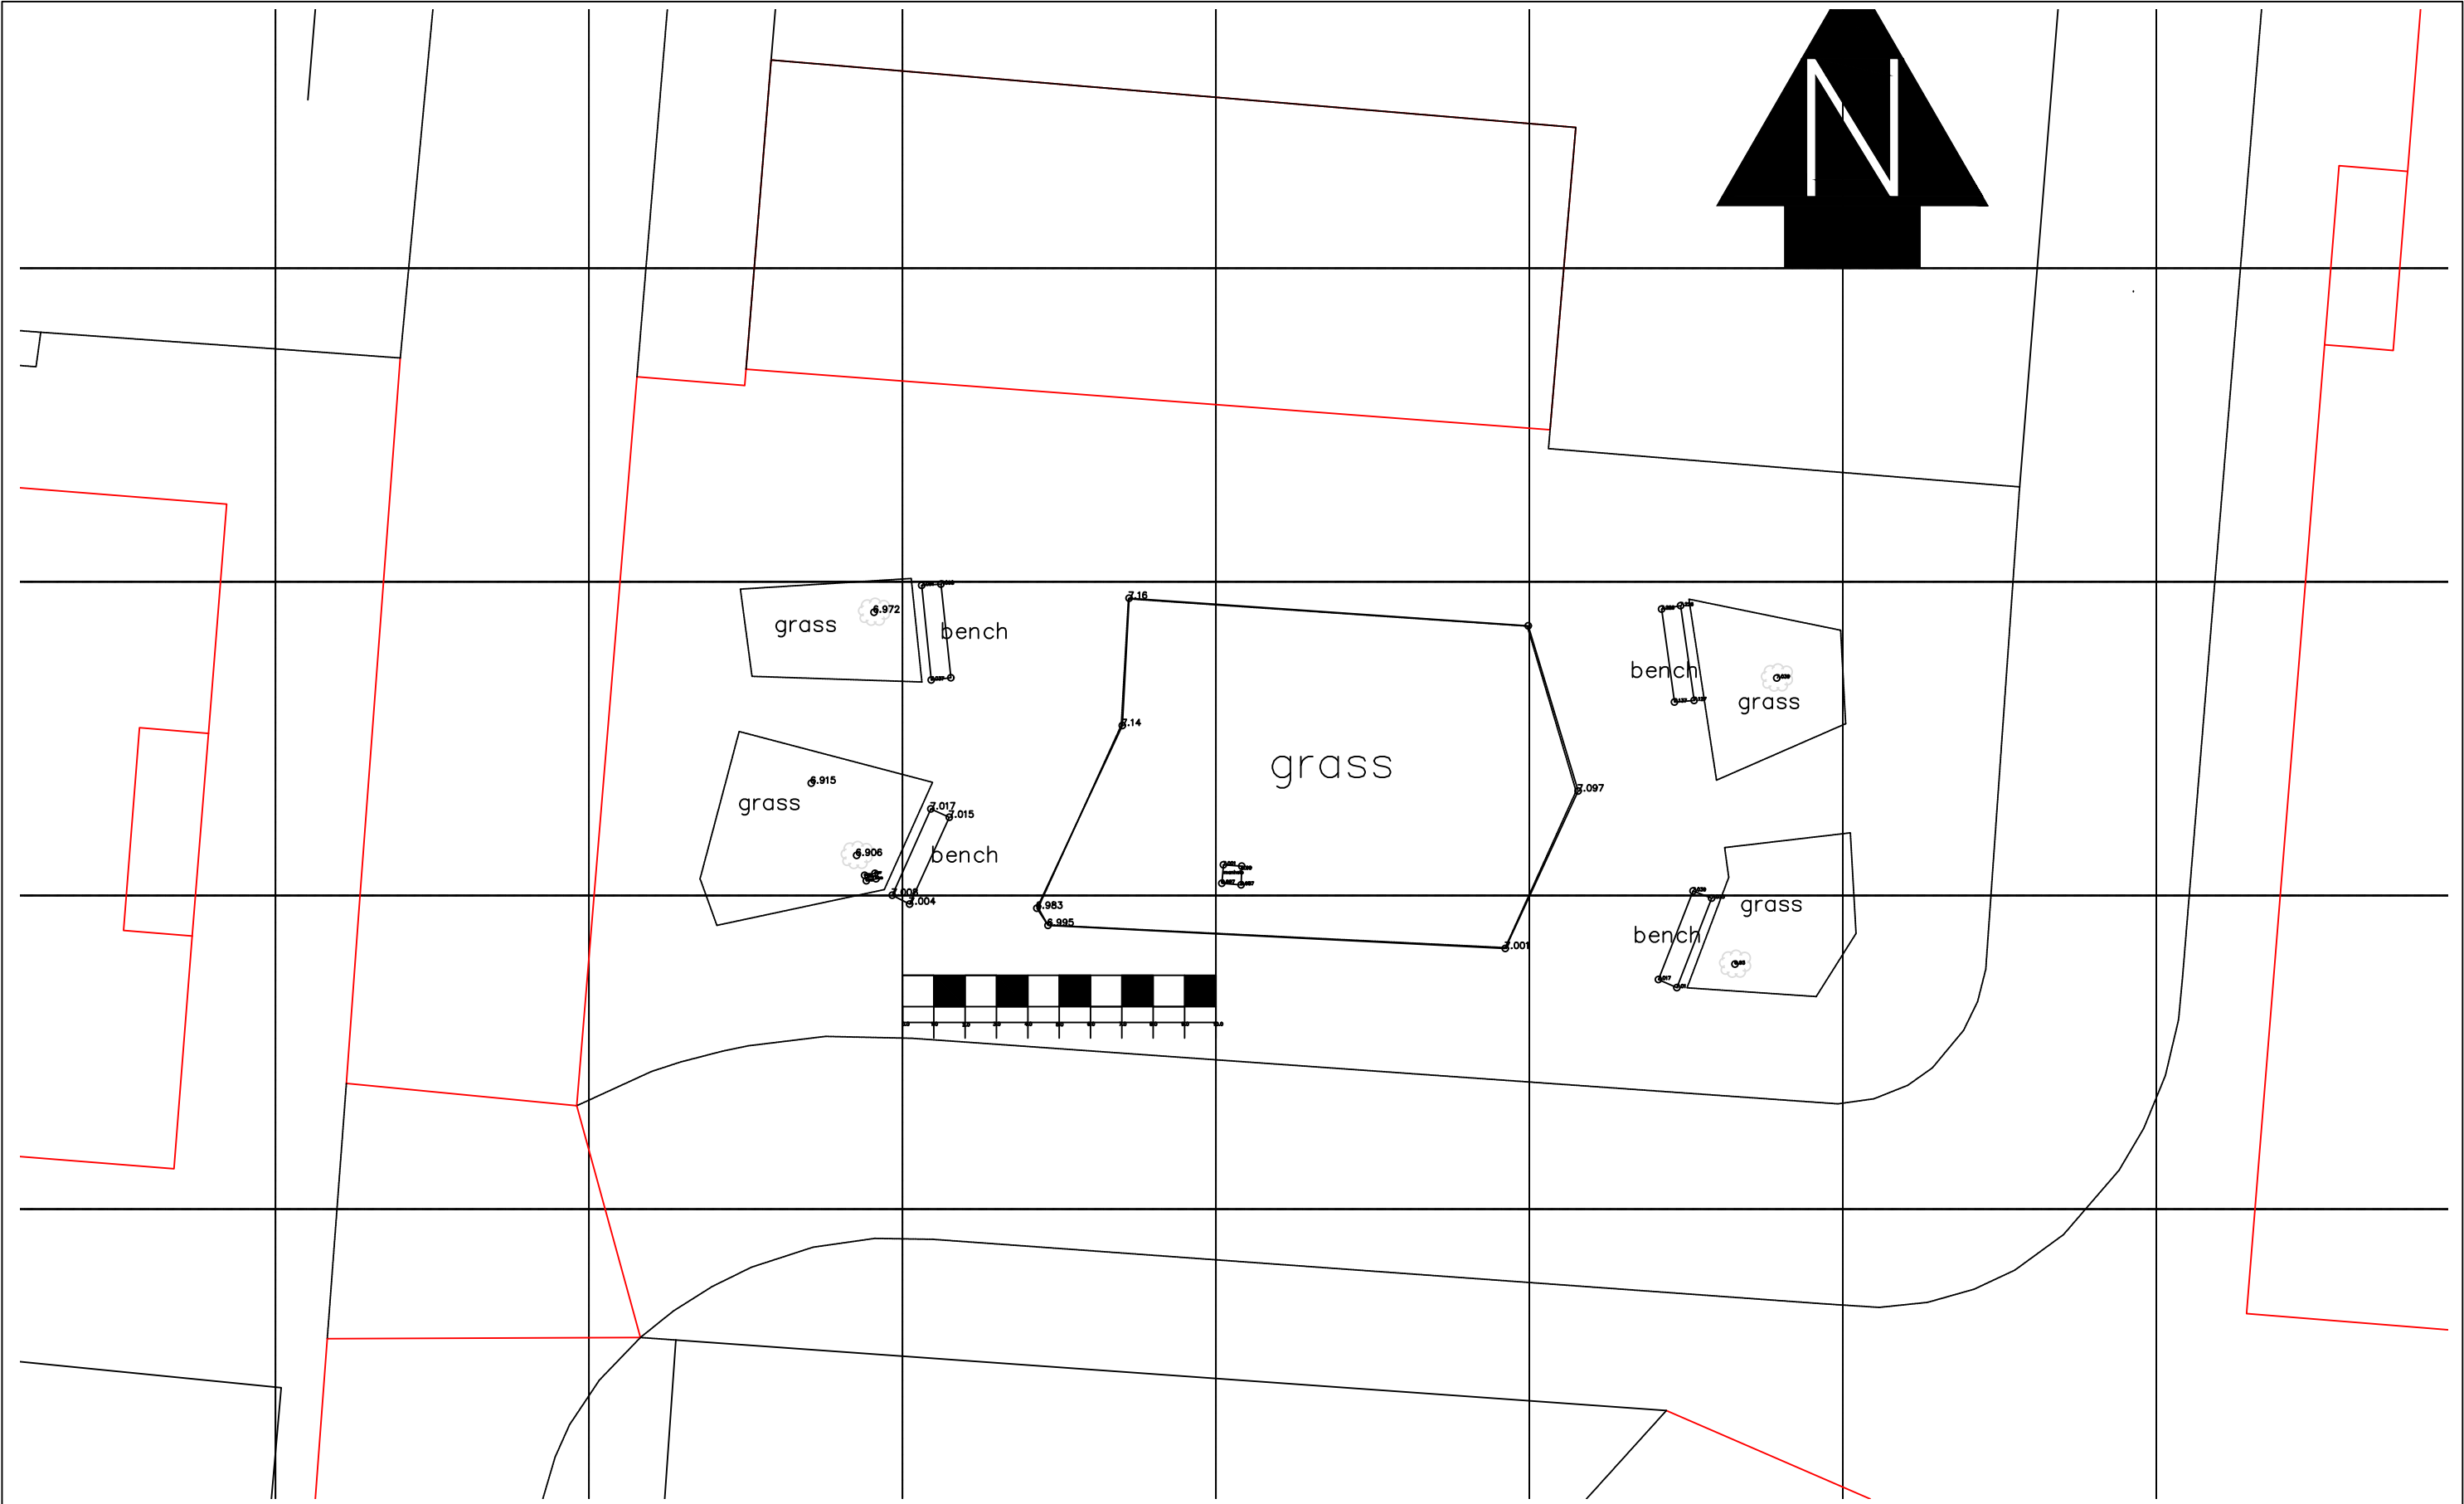

						Notes	Client		Project		 ALT Surveying						
							ANDREW ABRAHAM		SA1 CAMPUS								
									Title								
							Scale (A3)		Datum		SITE SURVEY		Project Code		Drawing No.		Issue
1	FIRST ISSUE					AA								1		1	
Issue	Description					Auth.	Ckd.	Appd.	Date								
								1:200		NEWLYN							