




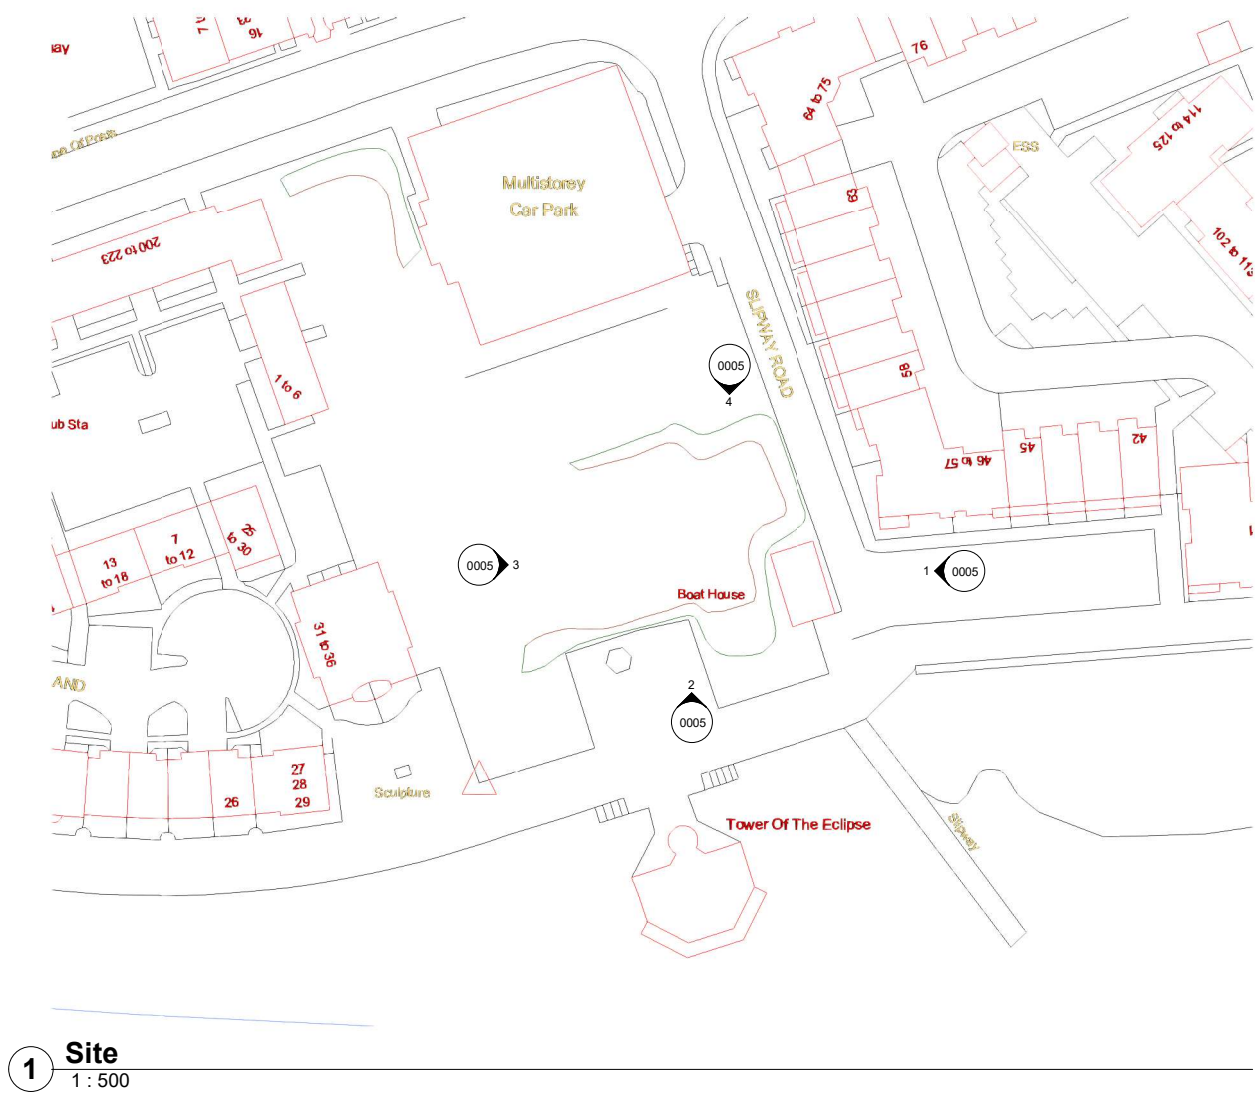


Property Title Ysgol Bae Abertawe	Detail Site Location Plan	Property _ Originator _ Zone _ Level _ Type _ Role _ Number _ Description _ Suitability _ Revision	scale 1 : 500	drawn OH	 Prifysgol Cymru Y Drindod Dewi Sant University of Wales Trinity Saint David	(S0) UNCONTROLLED Not to be used as a reference document Check Status Before Quoting	Rev/Date/By Revision	
		5010 _ HEC _ XX _ 1 _ _ Designer0001 _ Site Location Plan _ S1 _	date 21/05/2021	checked GT				Prifysgol Cymru Y Drindod Dewi Sant University of Wales Trinity Saint David SA1 Campus King's Road Swansea SA1 8HD
		File Path: D:\University Documents\HND Construction management\HND Construction management\5010 - BIM\Assignments\Assignment						

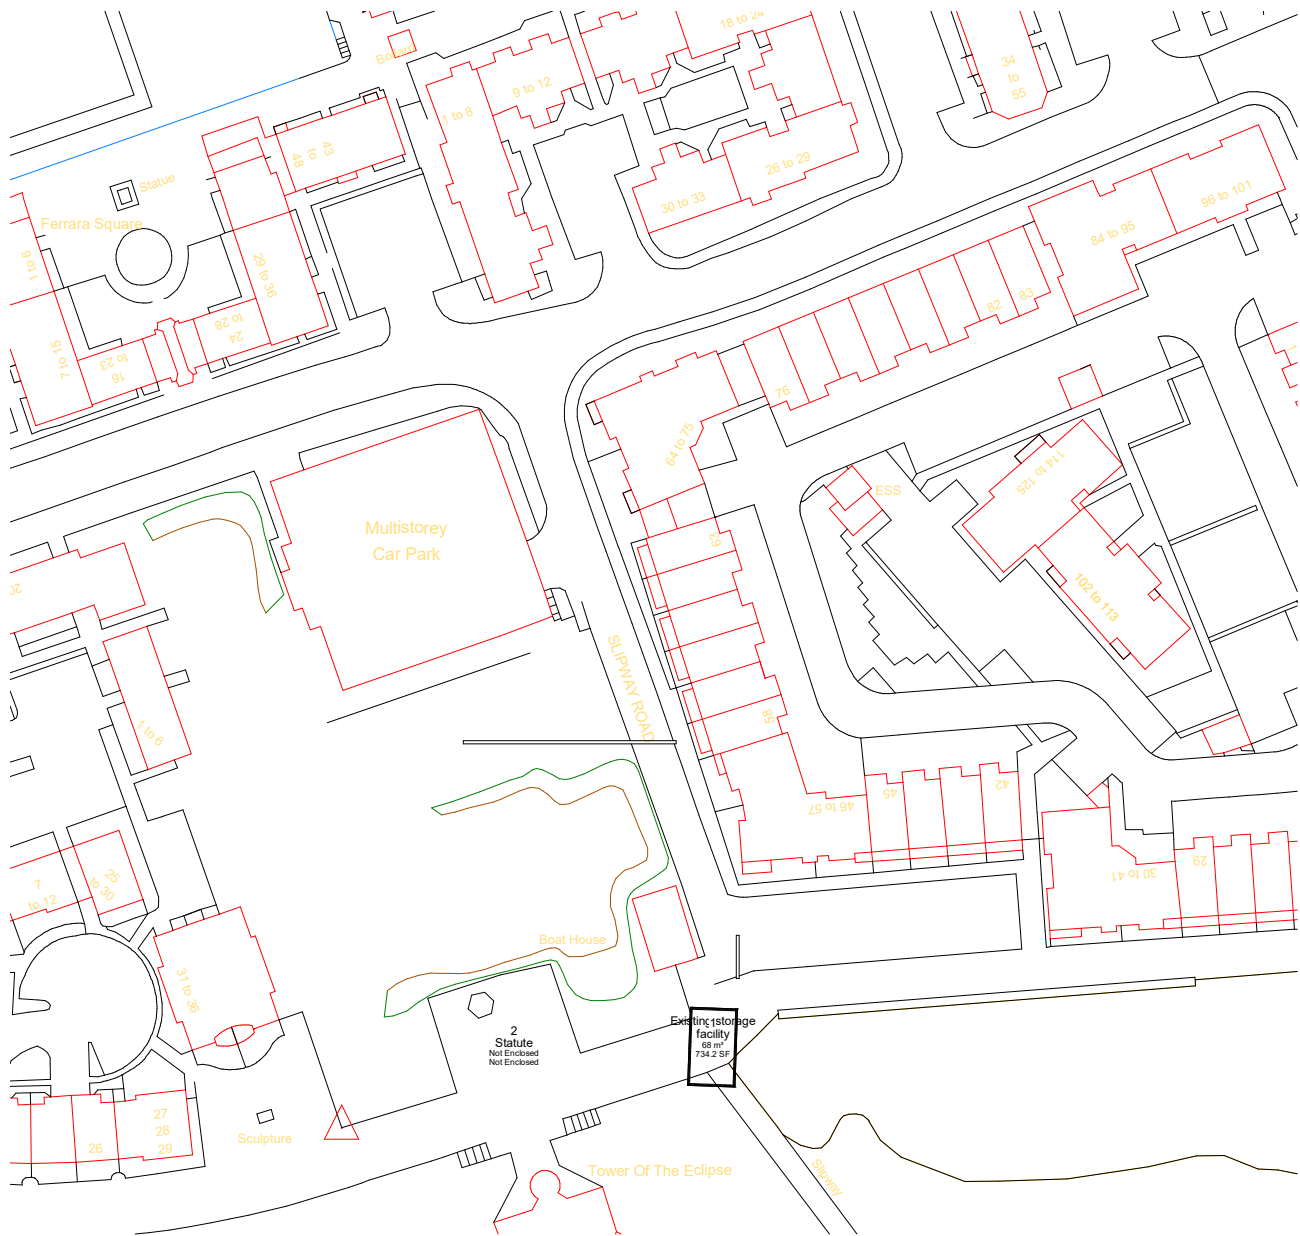


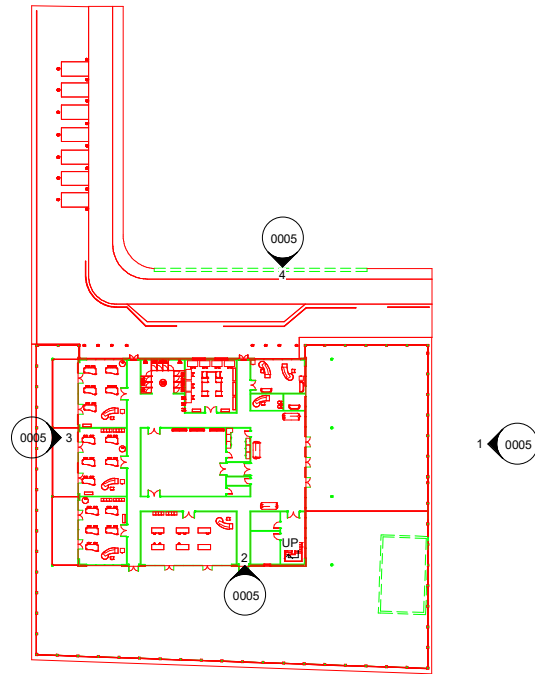

1 0 - Ground Floor (Works)
1 : 500

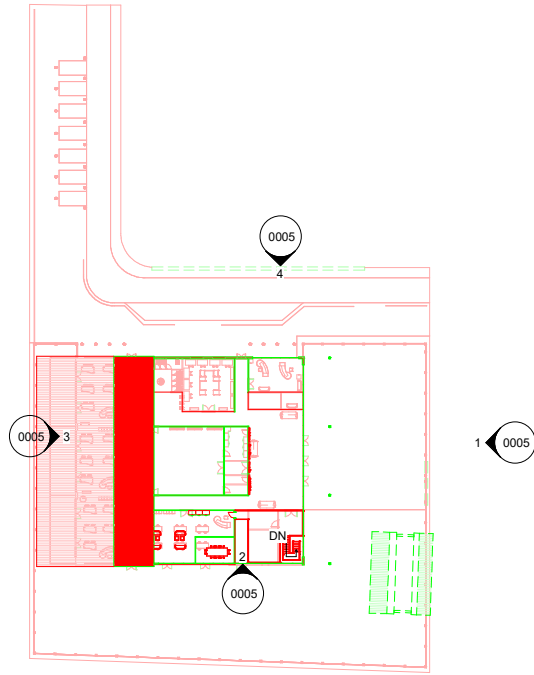


2 1 - First Floor (Works)
1 : 500

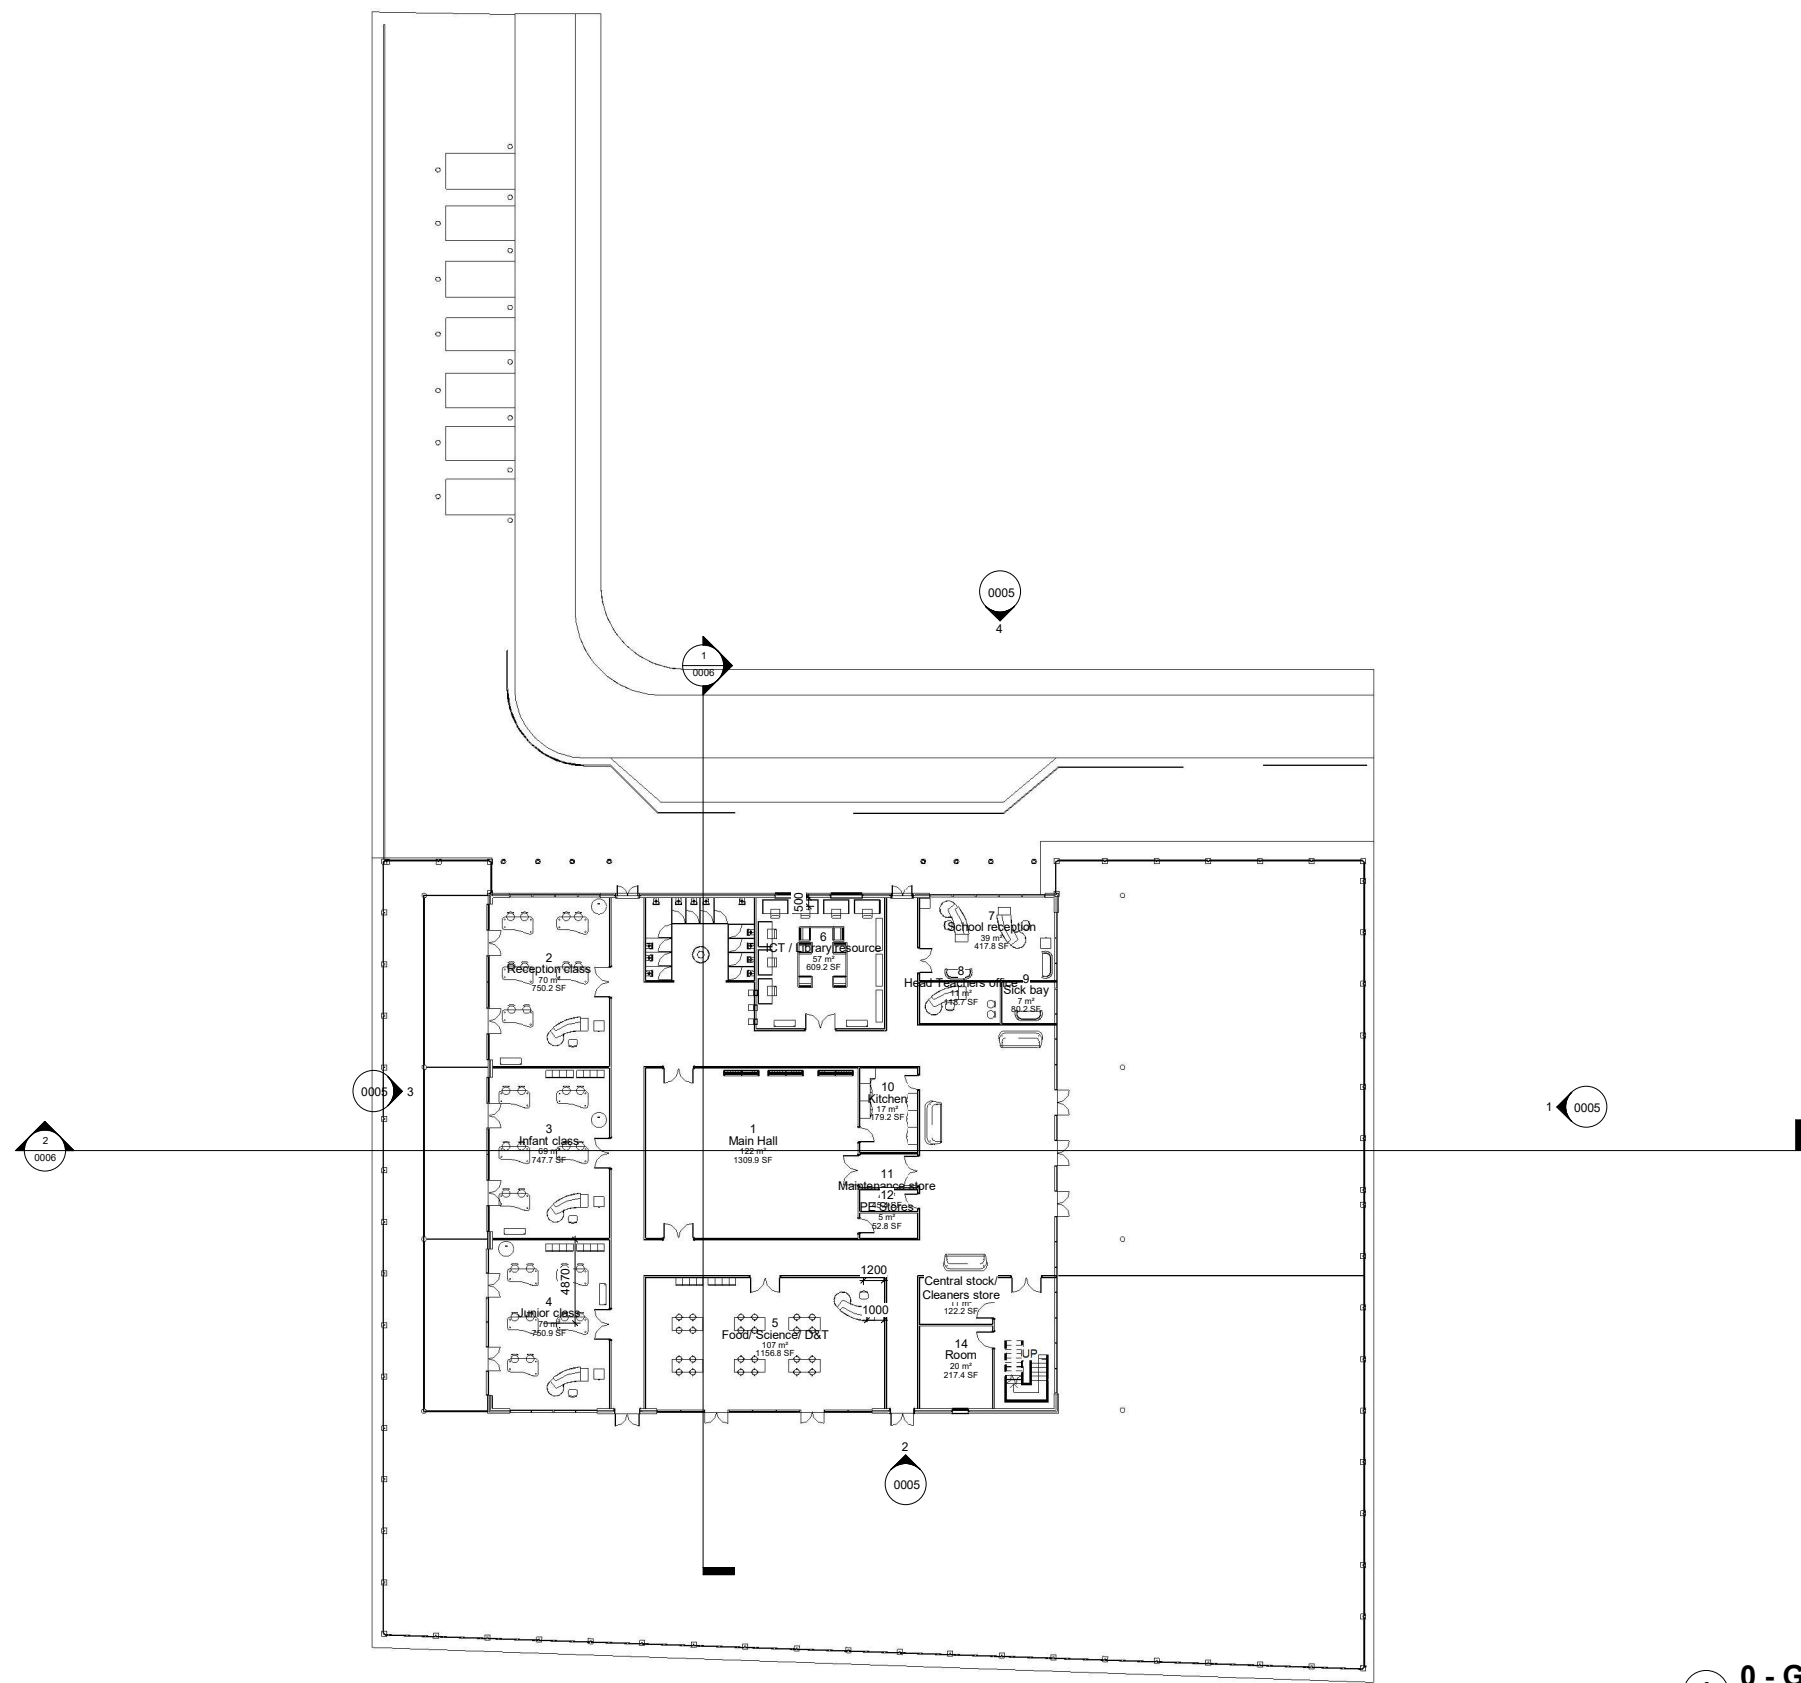


1 0 - Ground Floor (Proposed)
1 : 200

Property Title	Detail	Property	Originator	Zone	Level	Type	Role	Number	Description	Suitability	Revision	scale	drawn		
Ysgol Bae Abertawe	Proposed general arrangement floor plan	5010	HEC	XX	1		Designer	0004	Proposed general arrangement floor plan	S1		1 : 200	OH		
												date	checked	Prifysgol Cymru Y Drindod Dewi Sant University of Wales Trinity Saint David	(S0) UNCONTROLLED Not to be used as a reference document Check Status Before Quoting
												21/05/2021	GT	SA1 Campus Kings Road Swansea SA1 8RD	Revision

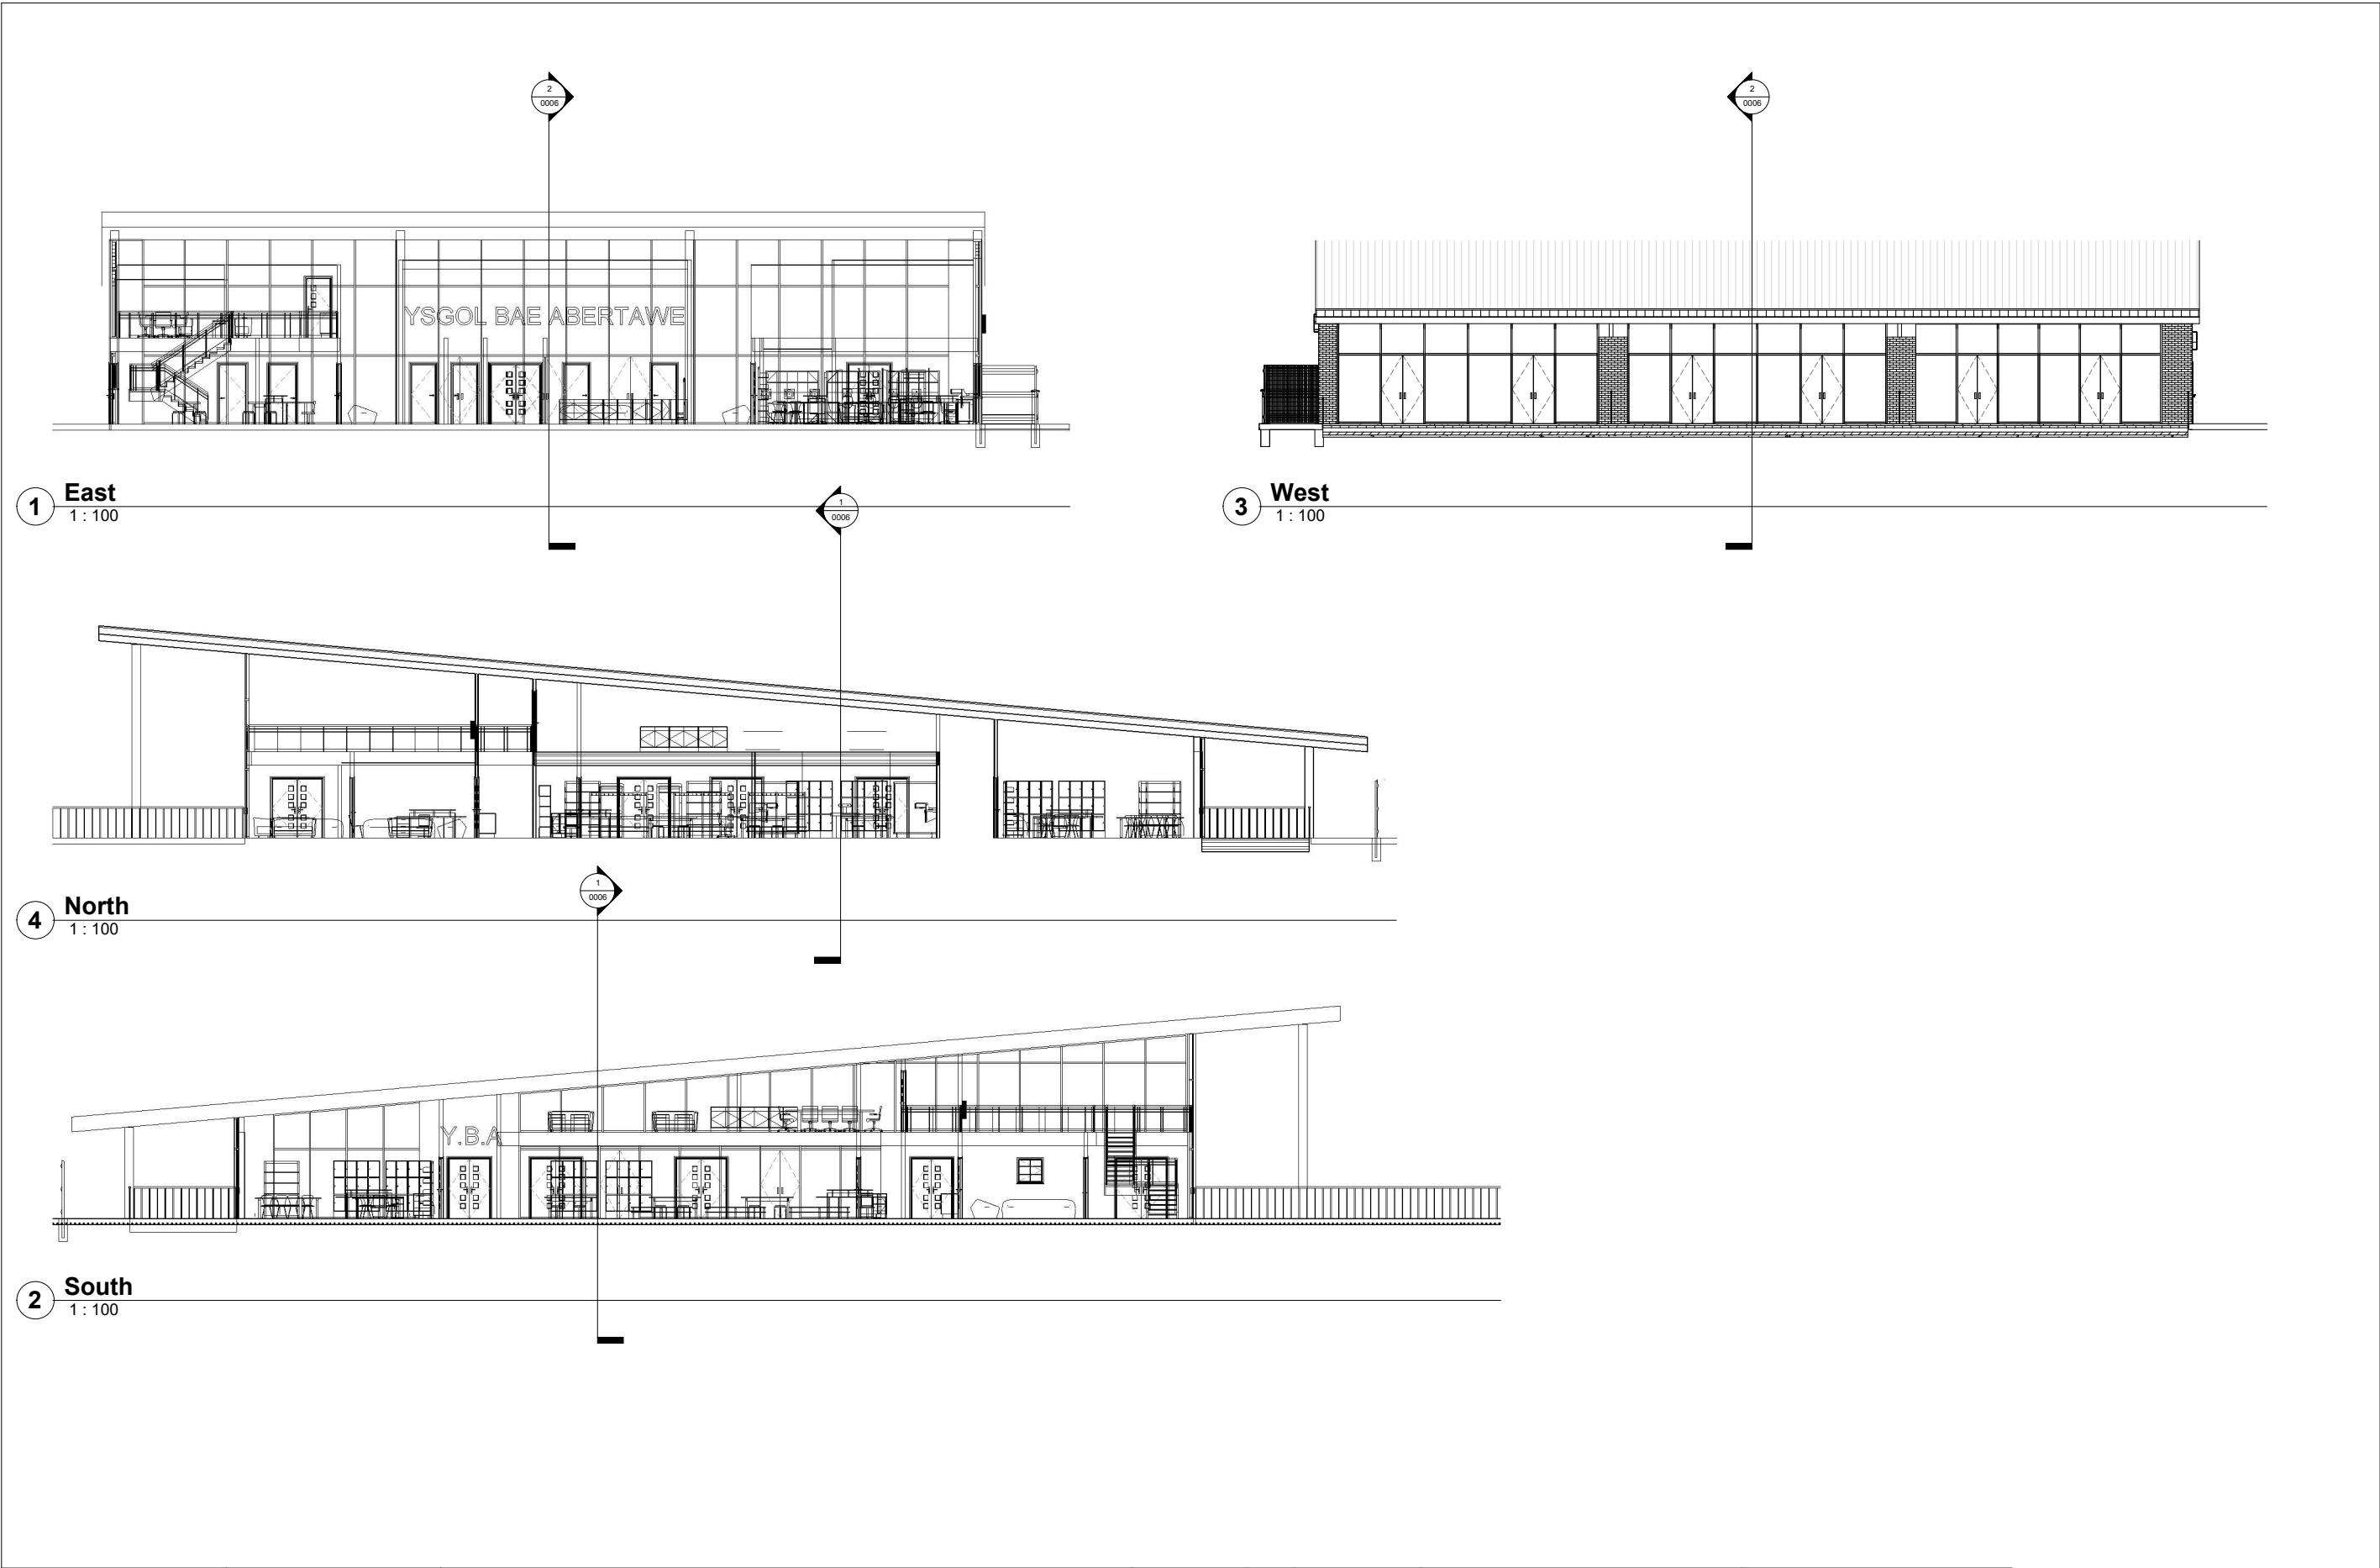

Property Title	Detail	Property — Originator — Zone — Level — Type — Role — Number — Description — Suitability — Revision	scale 1 : 100	drawn OH	 Prifysgol Cymru Y Drindod Dewi Sant University of Wales Trinity Saint David	(S0) UNCONTROLLED Not to be used as a reference document Check Status Before Quoting	Rev/Date/By Revision
Ysgol Bae Abertawe	Proposed principal elevations	5010 — HEC — XX — 1 — — Designer0005 — Proposed principal elevations — S1 —	date 21/05/2021	checked GT			
File Path: D:\University Documents\HND Construction management\HND Construction management\5010 - BIM\Assignments\Assignment 2\Assignment - Attempt 4\YBA 5010 ARCH WIP.rvt							

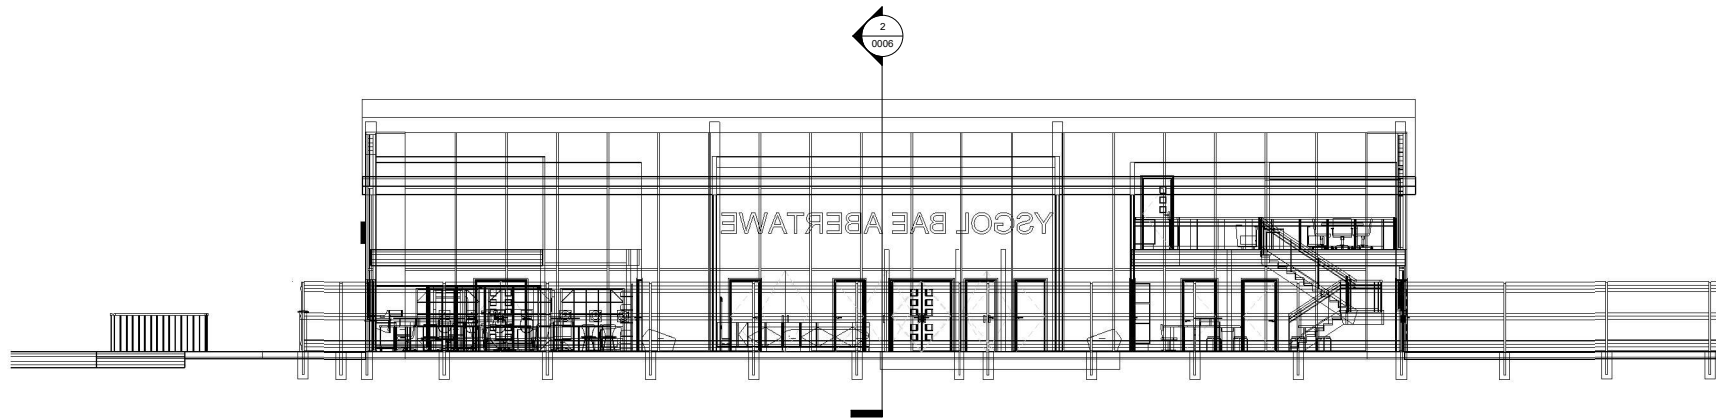


1 Section 1
1 : 100




2 Section 2
1 : 100


Property Title Ysgol Bae Abertawe	Detail Proposed long and short sections	Property Originator Zone Level Type Role Number Description Suitability Revision										scale 1 : 100	drawn OH	 Prifysgol Cymru Y Drindod Dewi Sant University of Wales Trinity Saint David	(S0) UNCONTROLLED Not to be used as a reference document Check Status Before Quoting	Rev/Date/By Revision
		5010 — HEC — XX — 1 — — Designer0006 — Proposed long and short sections — S1 —										date 21/05/2021	checked GT			
		File Path: D:\University Documents\HND Construction management\HND Construction management\5010 - BIM\Assignments\Assignment 2\Assignment - Attempt 4\YBA 5010 ARCH WIP.rvt														

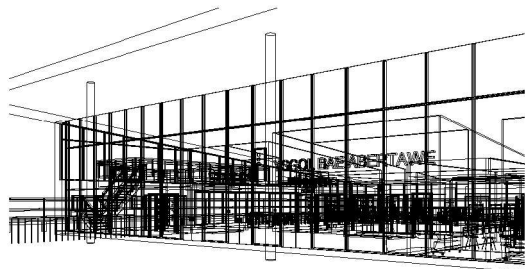


2 3D View 1

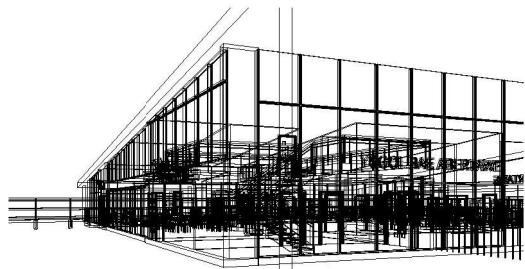


1 3D View 2

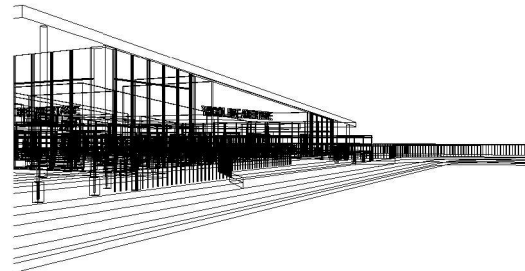


3 3D View 3

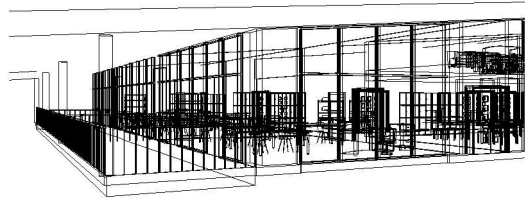

4 3D View 4

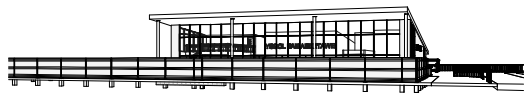

5 3D View 5

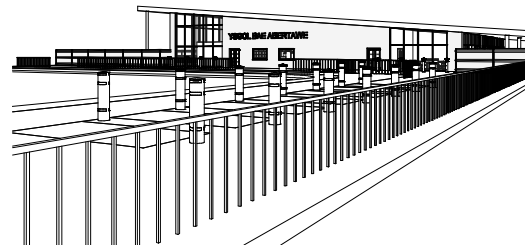

6 3D View 6