


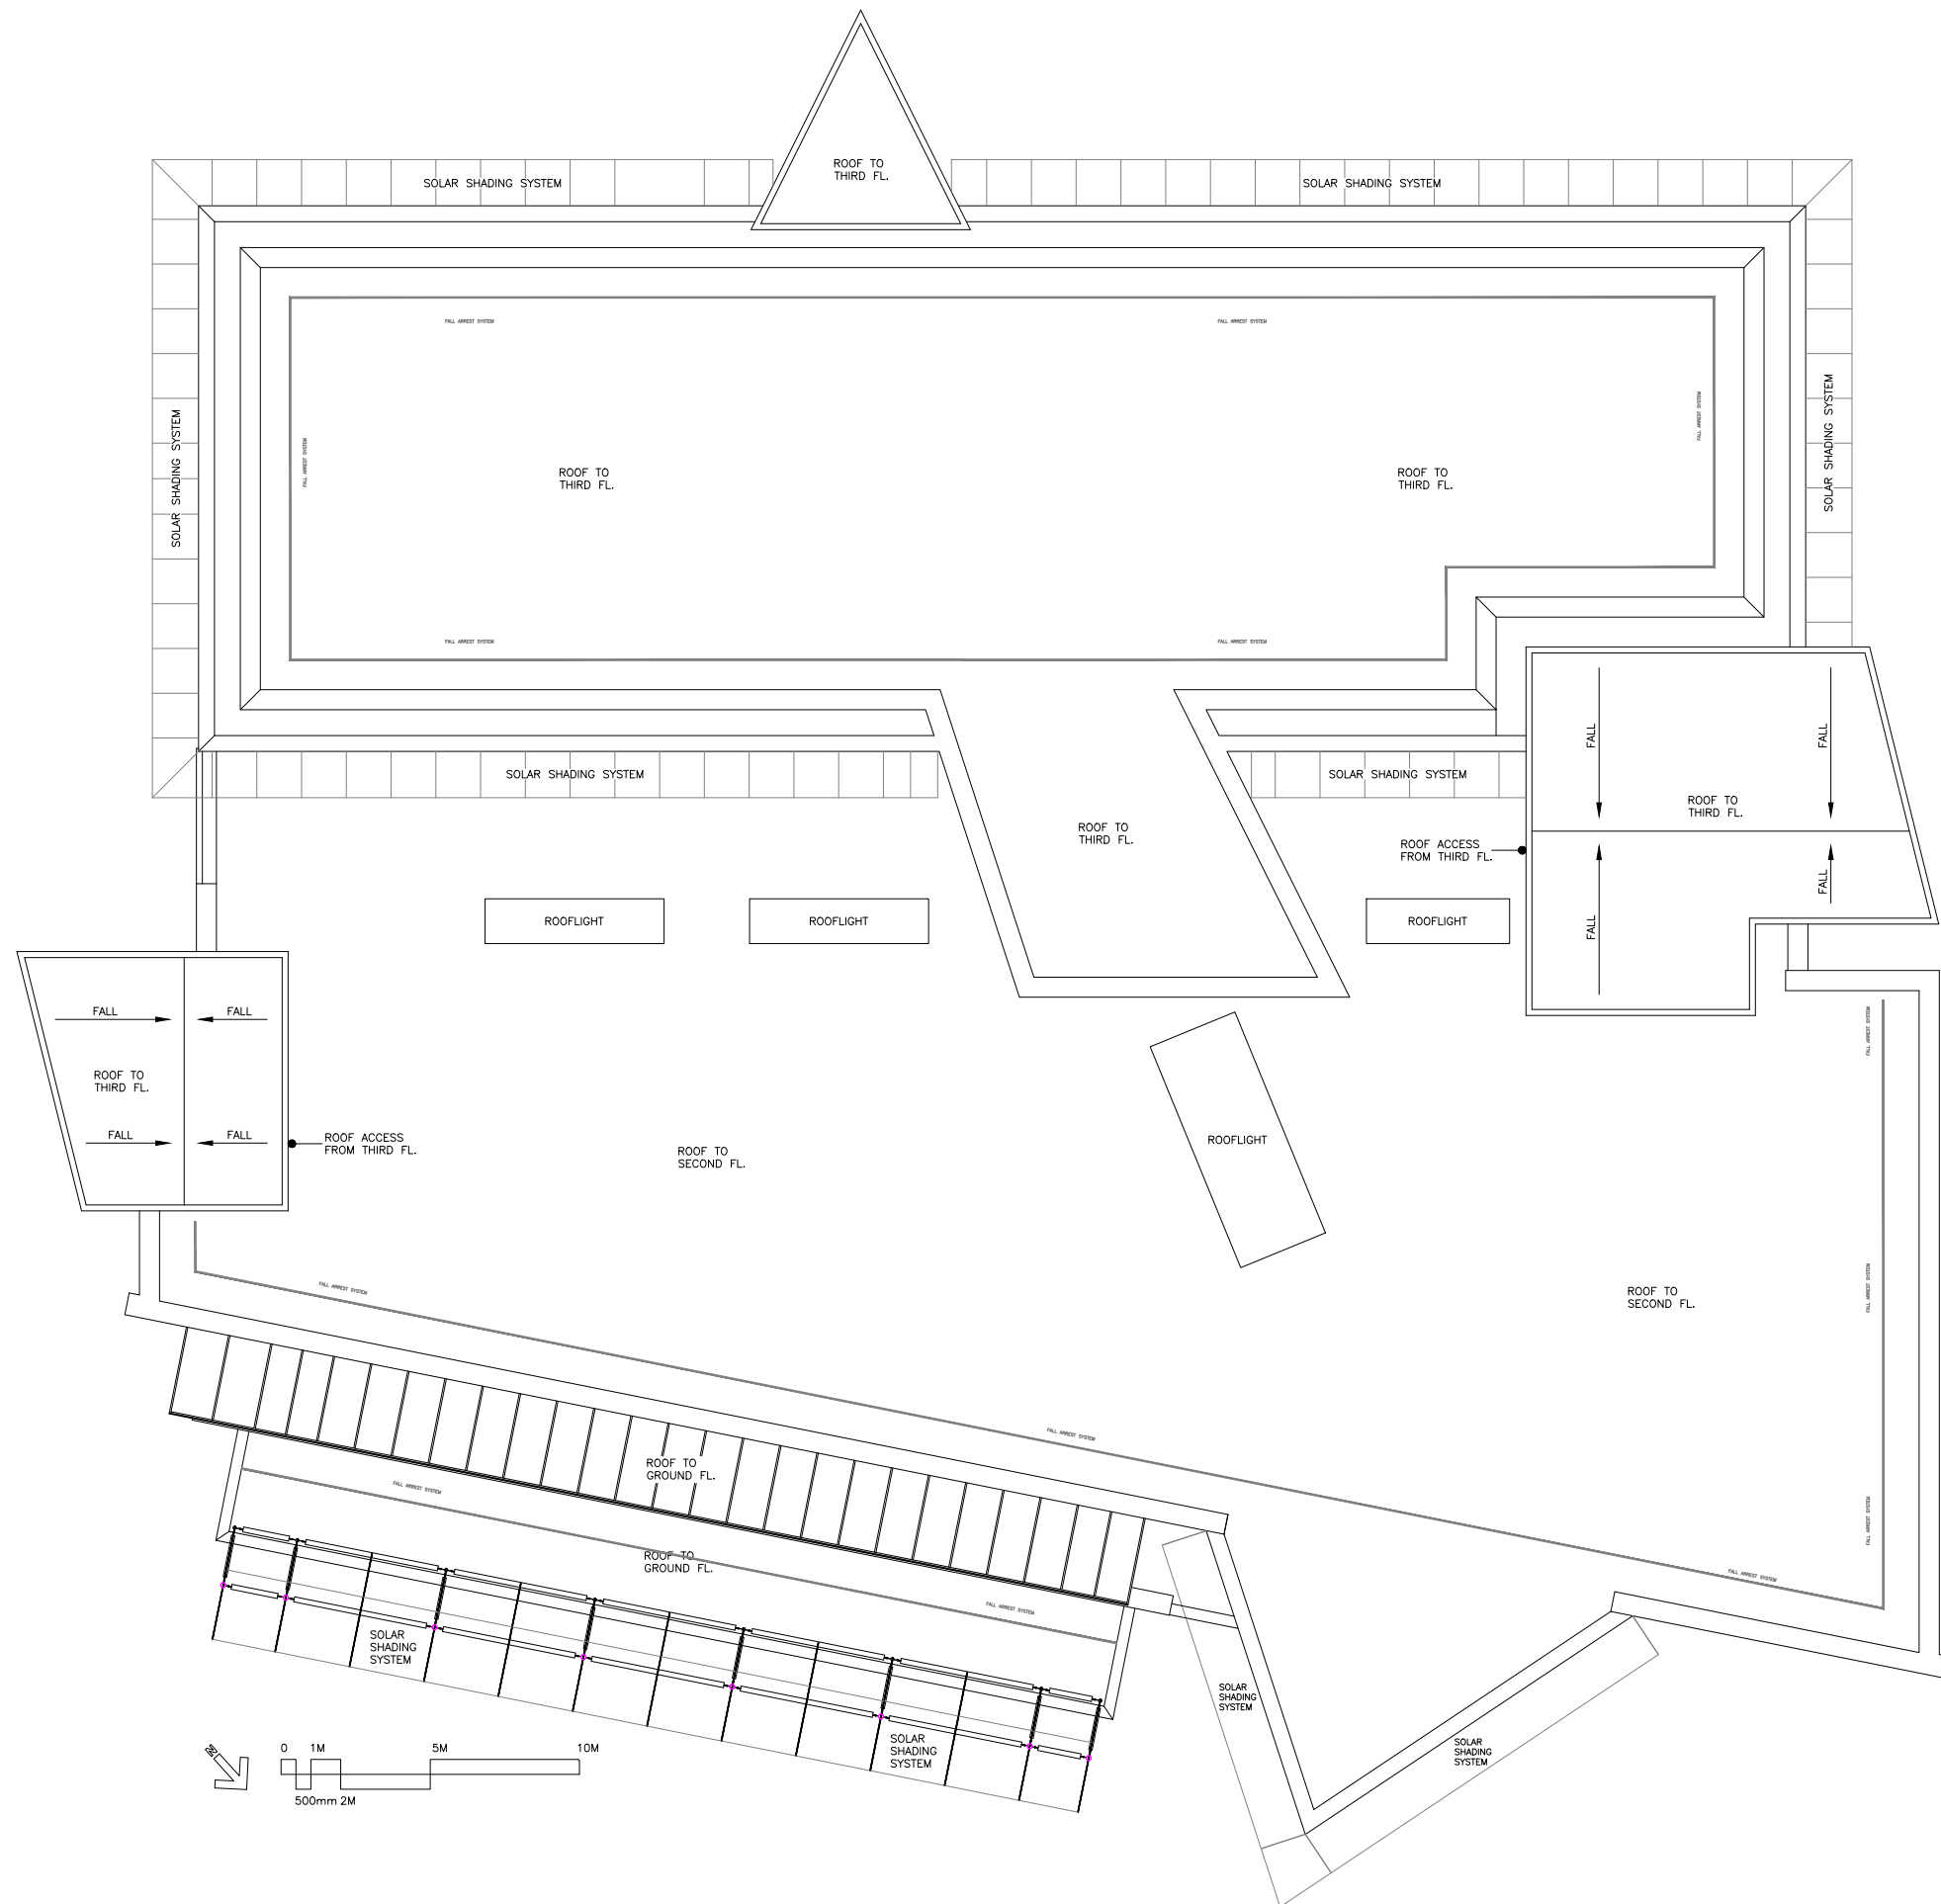

OPTOMETRY & VISION SCIENCES
BUILDING.
ROOF PLAN.