


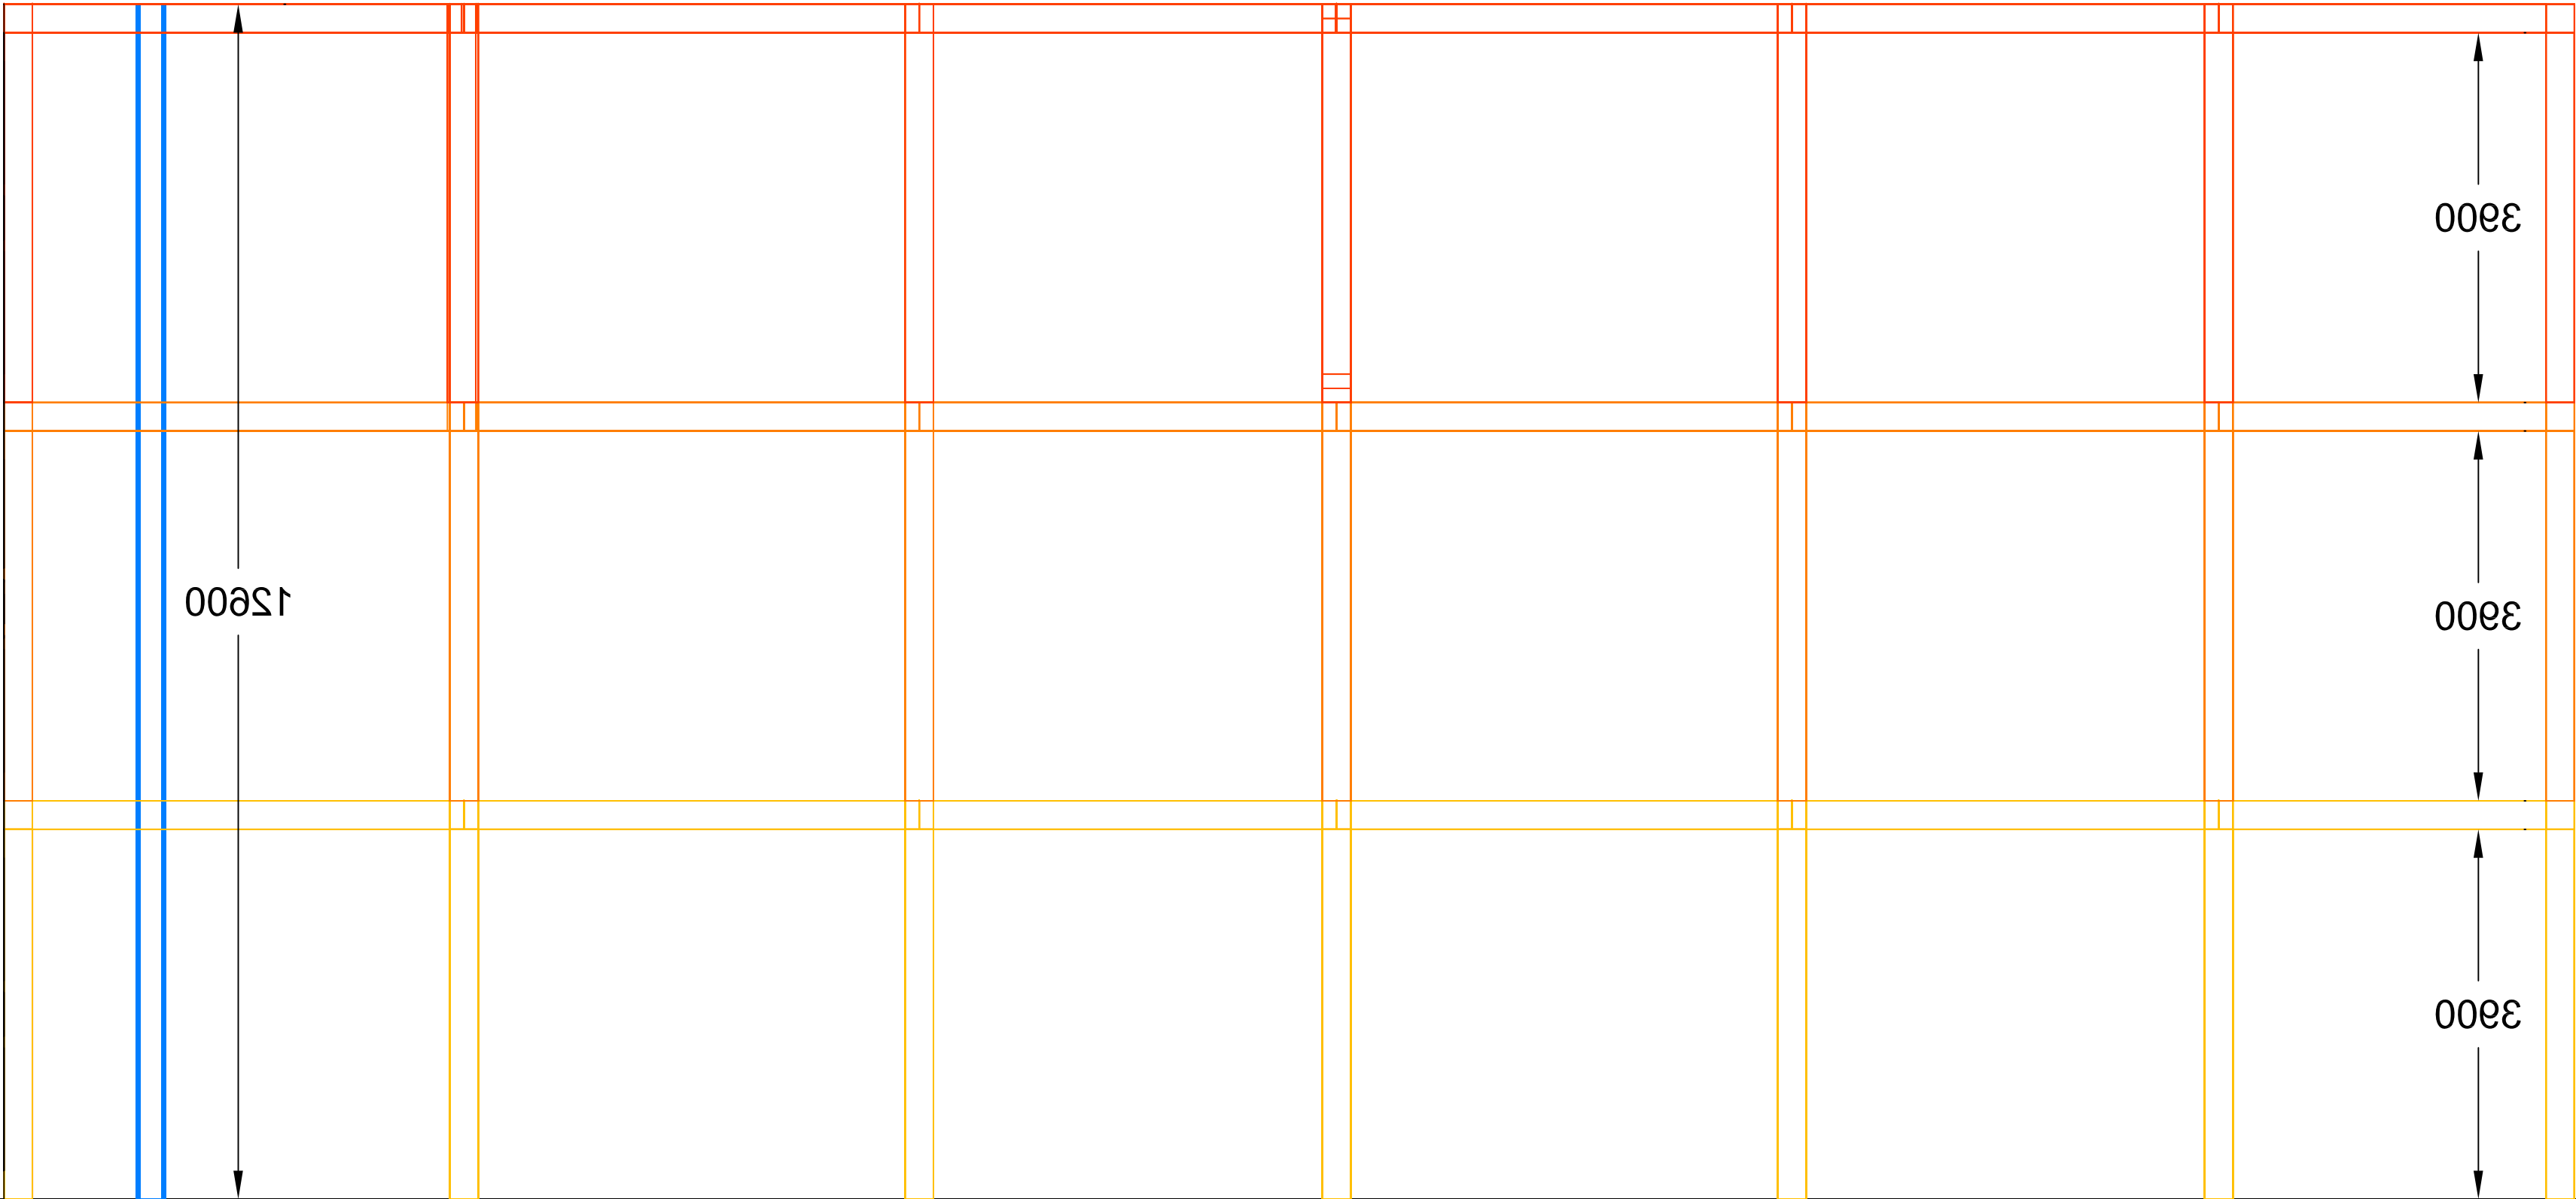

General Notes

|     |                |      |
|-----|----------------|------|
| No. | Revision/Issue | Date |
|-----|----------------|------|

Firm Name and Address

6063-ALPHA-XX-SC  
-ST-D-0001

Project Name and Address

Jayne Pierson School of  
Art, Fashion & Design  
  
6063

|         |          |                 |
|---------|----------|-----------------|
| Project | 6063     | Sheet<br><br>01 |
| Date    | 03.04.24 |                 |
| Scale   | 1:60     |                 |