

Project Name: Ysgol Bae Abertawe

UPRN Code: 5010

Originator Code: 0001

Role Code: Designer

Drawn By: B.Thomas

Checked By: G. Traylor


Date: 04/08/21

Project Status: Design Stage




1 Level 1 - Works Plan
1:200


Property Title Ysgol Bae Abertawe	Detail Works Plan	Property ___ Originator ___ Zone ___ Level ___ Type ___ Role ___ Number ___ Description ___ Suitability ___ Revision										Scale 1 : 200	Drawn B.Thomas	 Prifysgol Cymru Y Drindod Dewi Sant University of Wales Trinity Saint David	(S0) UNCONTROLLED Not to be used as a reference document Check Status Before Quoting	Author
		5010 ___ 0001 ___ XX ___ GF ___ 01 ___ Designer 5011 ___ Works Plan ___ Design Stage ___										Date 09/04/21	Checked G.Traylor			
		File Path: C:\Users\DCWW\Downloads\5010 Ysgol Bae Tawe Architectural Brett Thomas.rvt														

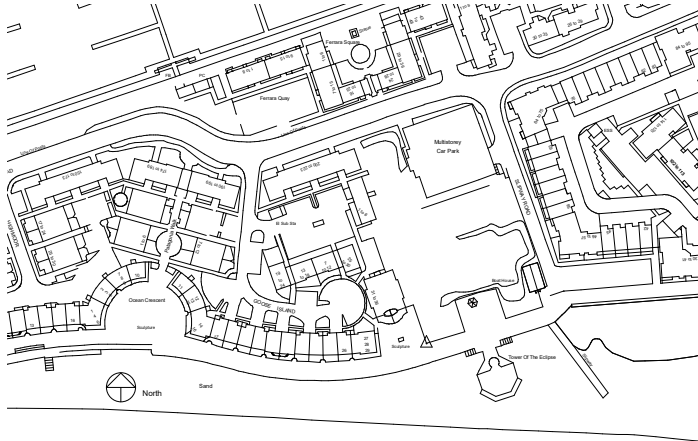


① Site
1 : 1000

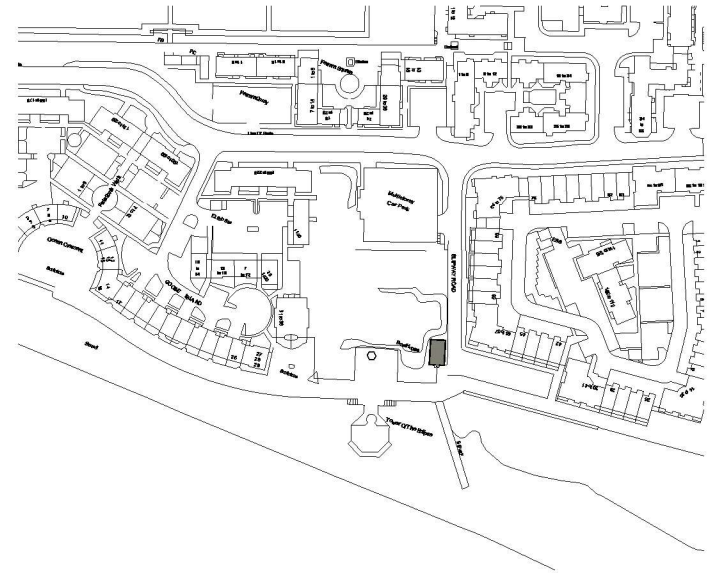

② Level 1 - Existing
1 : 1000

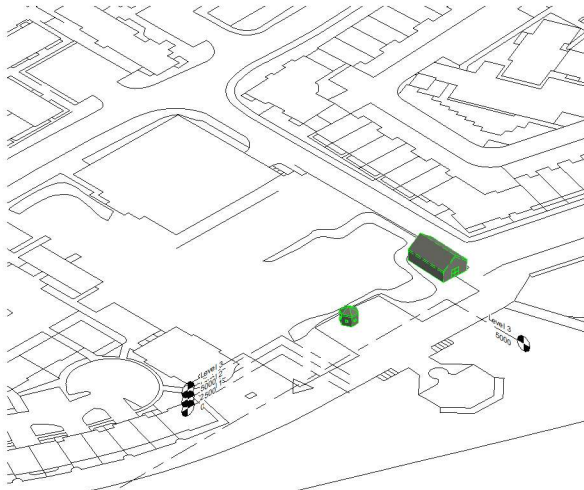


③ 3D - Existing Demolition

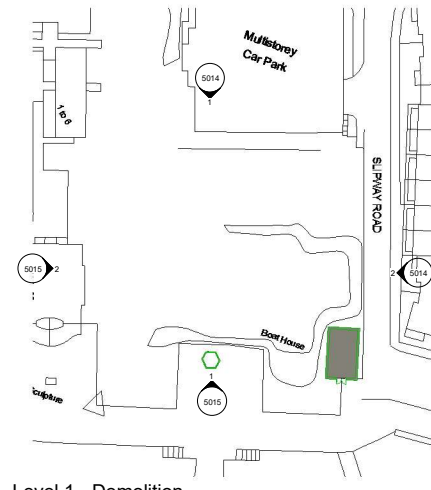

④ Level 1 - Demolition
1 : 500

Property Title Ysgol Bae Abertawe	Detail Existing and Demolition	Property — Originator — Zone — Level — Type — Role — Number — Description — Suitability — Revision 5010 — 0001 — XX — GF — 01 — Designer 5012 — Existing and Demolition — Design Stage — File Path: C:\Users\DCWW\Downloads\5010 Ysgol Bae Tawe Architectural Brett Thomas.rvt	Scale As Indicated Date 04/08/21	Drawn B. Thomas Checked G. Traylor Prifysgol Cymru Y Drindod Dewi Sant University of Wales Trinity Saint David	Prifysgol Cymru Y Drindod Dewi Sant University of Wales Trinity Saint David	(S0) UNCONTROLLED Not to be used as a reference document Check Status Before Quoting	Revised By
---	--	--	---	---	--	---	----------------

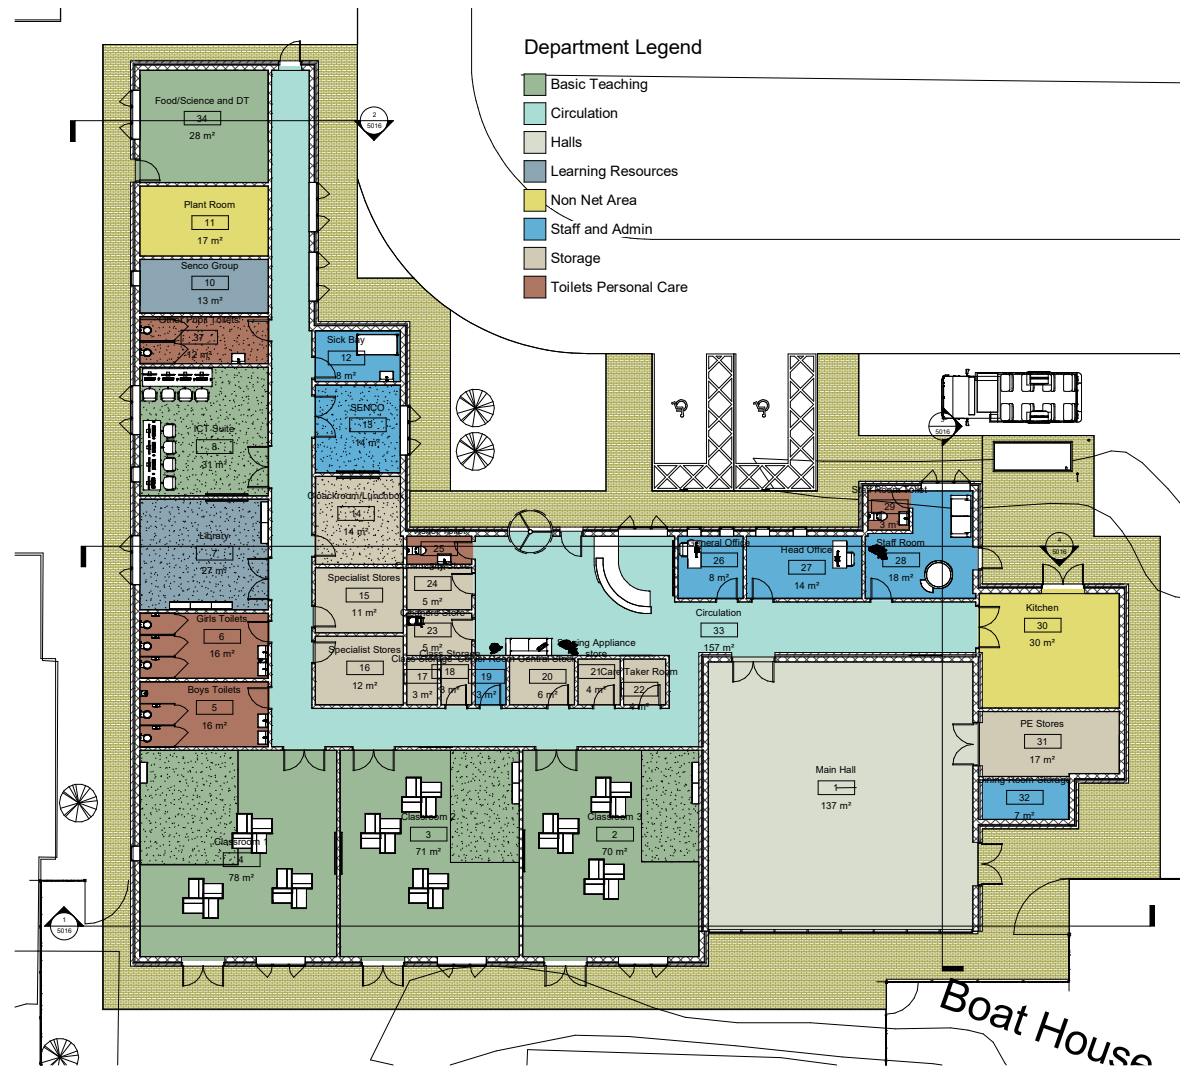

Property Title
Ysgol Bae Abertawe

Detail
Proposed Floor Plan

Property — Originator — Zone — Level — Type — Role — Number — Description — Subability — Revision
5010 — 0001 — XX — GF — 01 — Designer 5013 — Proposed Floor Plan — Design Stage —
File Path: C:\Users\DCWW\Downloads\5010 Ysgol Bae Tawe Architectural Brett Thomas.rvt


Scale
1 : 100
Date
09/04/21

Drawn
B. Thomas
Checked
G. Trayler

Prifysgol Cymru
Y Drindod Dewi Sant
University of Wales
Trinity Saint David

(S0) UNCONTROLLED
Not to be used as a
reference document
Check Status Before Quoting

Revision

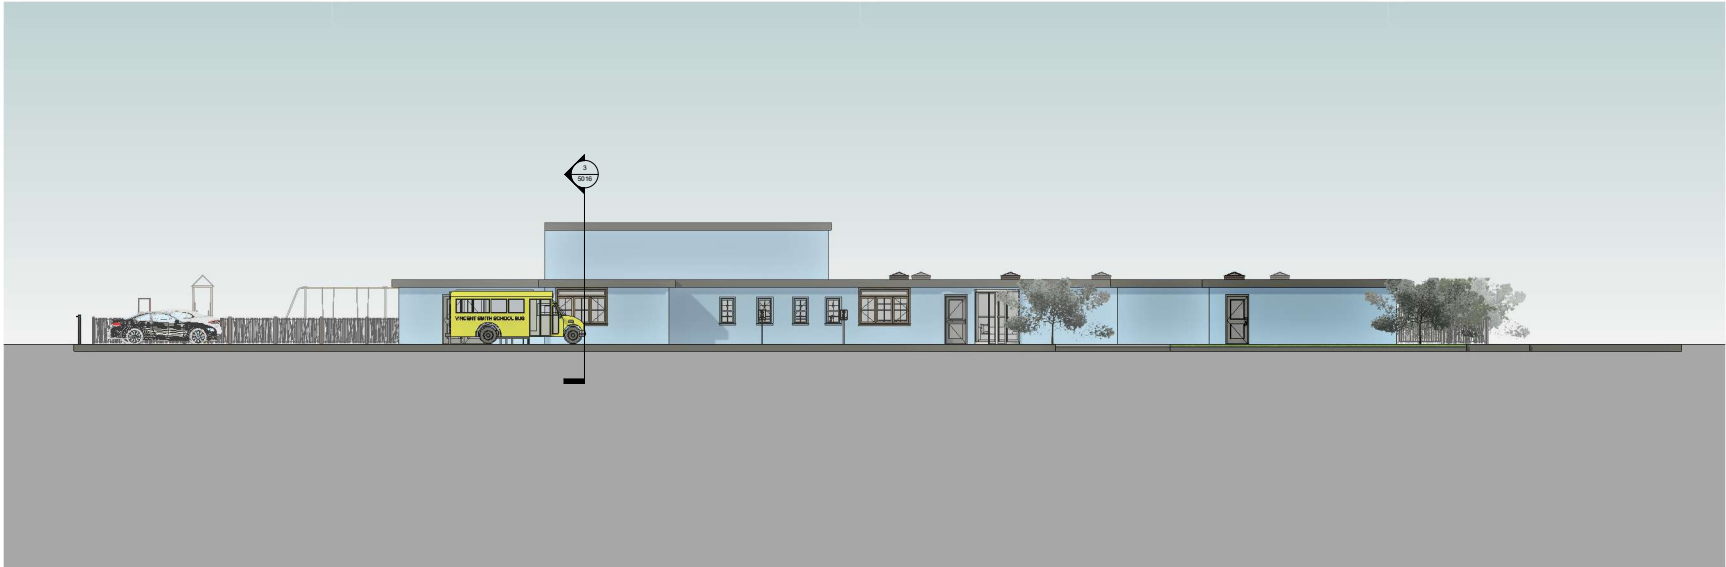


① North
1 : 100



② East
1 : 100

Property Title	Detail	<table><tr><th>Property</th><th>Originator</th><th>Zone</th><th>Level</th><th>Type</th><th>Role</th><th>Number</th><th>Description</th><th>Suitability</th><th>Revision</th></tr><tr><td>5010</td><td>0001</td><td>XX</td><td>GF</td><td>01</td><td>Designer</td><td>5014</td><td>Elevations North and East</td><td>Design Stage</td><td></td></tr></table>	Property	Originator	Zone	Level	Type	Role	Number	Description	Suitability	Revision	5010	0001	XX	GF	01	Designer	5014	Elevations North and East	Design Stage		<table><tr><td>scale</td><td>drawn</td></tr><tr><td>1 : 100</td><td>B.Thomas</td></tr><tr><td>date</td><td>checked</td></tr><tr><td>09/04/21</td><td>G.Traylor</td></tr></table>	scale	drawn	1 : 100	B.Thomas	date	checked	09/04/21	G.Traylor	 Prifysgol Cymru Y Drindod Dewi Sant University of Wales Trinity Saint David	(S0) UNCONTROLLED Not to be used as a reference document Check Status Before Quoting	Rev/Quantity Revision
Property	Originator	Zone	Level	Type	Role	Number	Description	Suitability	Revision																									
5010	0001	XX	GF	01	Designer	5014	Elevations North and East	Design Stage																										
scale	drawn																																	
1 : 100	B.Thomas																																	
date	checked																																	
09/04/21	G.Traylor																																	

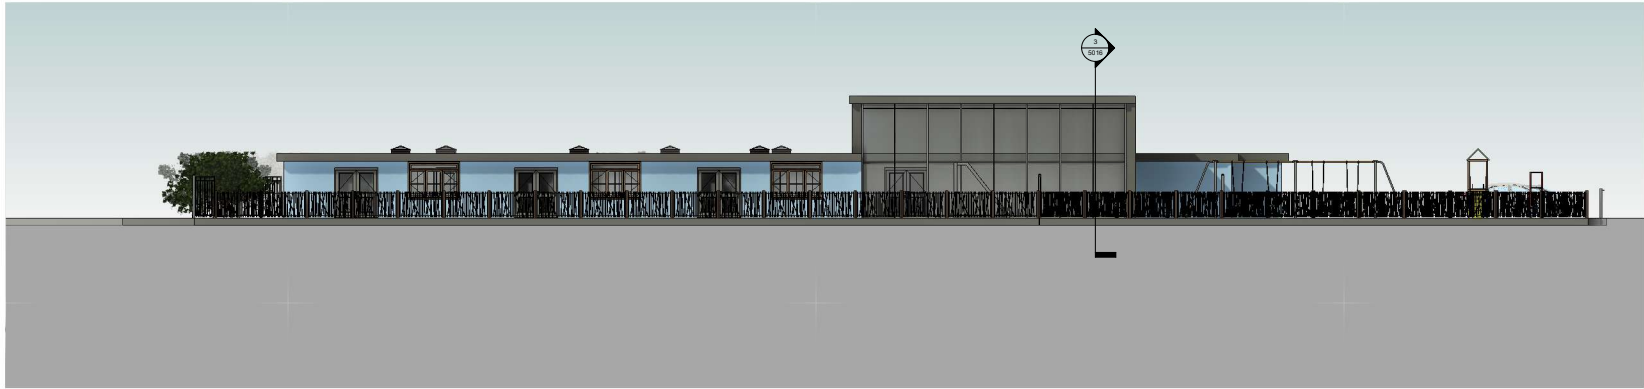

1 South
1 : 100



2 West
1 : 100

Property Title Ysgol Bae Abertawe	Detail Elevations South and West	Property — Originator — Zone — Level — Type — Role — Number — Description — Suitability — Revision										scale 1 : 100	Drawn B.Thomas	 Prifysgol Cymru Y Drindod Dewi Sant University of Wales Trinity Saint David	(S0) UNCONTROLLED Not to be used as a reference document Check Status Before Quoting	Revision	
		5010	—	0001	—	XX	—	GF	—	01	—	Designer 5015	—				Elevations
		— South and — Design — Stage —										09/04/21	checked G.Traylor				
		File Path: C:\Users\DCWW\Downloads\5010 Ysgol Bae Tawe Architectural Brett Thomas „West															



Property Title	Detail	Property __ Originator __ Zone __ Level __ Type __ Role __ Number __ Description __ Subtitle __ Revision __	scale As indicated	drawn B.Thomas	 Prifysgol Cymru Y Drindod Dewi Sant University of Wales Trinity Saint David	(S0) UNCONTROLLED Not to be used as a reference document Check Status Before Quoting	
Ysgol Bae Abertawe	Long Section and Short Section	5010 __ 0001 __ XX __ GF __ 01 __ Designer 5016 __ Long Section __ Design __ Short Section __ Stage __	date	checked P.Hughes/Cymru Y Drindod Dewi Sant University of Wales Trinity Saint David			
		File Path: C:\Users\DOWN\Downloads\5010 Ysgol Bae Tawe Architectural Brett Thomas.dwg	09/04/21	G.Taylor S41 Campus Design S01102			



① 3D Proposed Render 1
1 : 1

Property Title Ysgol Bae Abertawe	Detail Total View Render	Property — Originator — Zone — Level — Type — Role — Number — Description — Suitability — Revision										scale 1 : 1	drawn B.Thomas	Prifysgol Cymru Y Drindod Dewi Sant University of Wales Trinity Saint David	(S0) UNCONTROLLED Not to be used as a reference document Check Status Before Quoting	Rev/Issued by Revision
		5010 — 0001 — XX — GF — 01 — Designer 5017 — Total View — Design										date 09/04/21	checked			
		— Render — Stage —										Checker	Sgt. C. Thomas Brett Thomas Brett Thomas Brett Thomas			
		File Path: C:\Users\DCWW\Downloads\5010 Ysgol Bae Tawe Architectural Brett Thomas.rvt														



① 3D View Front of School
1:1



② 3D View rear
1:1



③ 3D View Playground Angle
1:1



④ 3D front left
1:1

Property Title	Detail	Property	Originator	Zone	Level	Type	Role	Number	Description	Suitability	Revision	Scale	Drawn	Checked	Date	File Path	Prifysgol Cymru Y Drindod Dewi Sant University of Wales Trinity Saint David	(S0) UNCONTROLLED Not to be used as a reference document Check Status Before Quoting	Rev/Issued By	Revision
Ysgol Bae Abertawe	Multi View Render	5010	0001	XX	GF	01	Designer	5018	Multi View Render	Design Stage		1:1	B.Thomas	G.Traylor	09/05/21	C:\Users\DCWW\Downloads\5010 Ysgol Bae Tawe Architectural Brett Thomas.rvt				