

Project Name: Assignment Project

UPRN Code: 4018

Originator Code: UWTSD

Role Code: Designer

Drawn By: WDG

Checked By:

Date: 05/03/25

Project Status: S0

C:\Users\dangr\Downloads\existing Assignment 31-03-25.rvt



Project Status: S0

ACBA 4018

Property Title Assignment Project	Detail Existing First floor	Property — Originator — (Zone) Functional Breakdown — (Level) Spatial Breakdown — (Type) Form — Role — Number — Description — Suitability — Revision										scale 1 : 100	drawn WDG	 Prifysgol Cymru Y Drindod Dewi Sant University of Wales Trinity Saint David	(S0) UNCONTROLLED Not to be used as a reference document Check Status Before Quoting	Rev/Date/By		
		4018 — UWTSO — XX — SLP — SP — Designer0002 — Existing First floor — S0 —										date	checked			Prifysgol Cymru Y Drindod Dewi Sant University of Wales Trinity Saint David	Revision	
		File Path: C:\Users\dannr\Downloads\existing Assignment 11-03-25.rvt										05/03/25	Checker			SAT Campus Kings Road Swansea SA1 1AA		



Project Name: Assignment Project

UPRN Code: 4018

Originator Code: UWTSD

Role Code: Designer

Drawn By: Author

Checked By: Checker

Date: 05/03/25


Project Status: S0

C:\Users\dangr\Downloads\existing Assignment 31-03-25.rvt



ACBA 4018

Property Title Assignment Project	Detail Existing site plan	Property — Originator — (Zone) Functional Breakdown — (Level) Spatial Breakdown — (Type) Form — Role — Number — Description — Suitability — Revision										scale 1 : 500	drawn Author	Prifysgol Cymru Y Drindod Dewi Sant University of Wales Trinity Saint David	(S0) UNCONTROLLED Not to be used as a reference document Check Status Before Quoting	Rev/Date/By Revision
		4018	UWTSD	XX	SLP	SP	Designer	0003	Existing site plan	S0		date 05/03/25	checked Prifysgol Cymru Y Drindod Dewi Sant University of Wales Trinity Saint David			
		File Path: C:\Users\dangr\Downloads\existing Assignment 31-03-25.rvt											Checker SA1 Campus Kings Road Swansea SA1 8HQ			

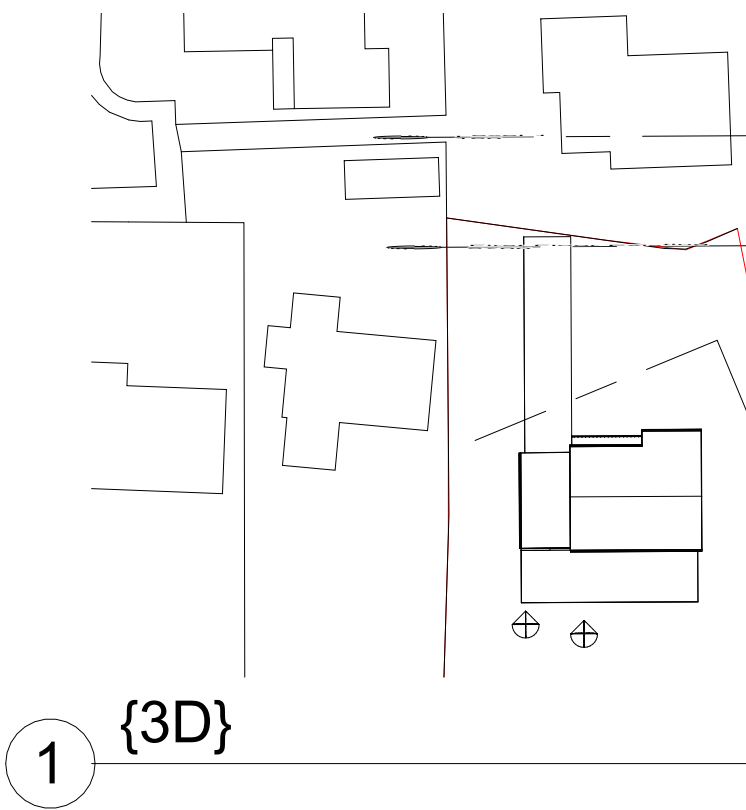

Project Name: Assignment Project

UPRN Code: 4018

Originator Code: UWTSD

Role Code: Designer

Drawn By: WDG

Checked By: Checker

Date: 05/09/25

Project Status: S0

C:\Users\dangr\Downloads\existing Assignment 31-03-25.rvt



ACBA 4018

Property Title Assignment Project	Detail Site location plan	Property	Originator	(Zone) Functional Breakdown	(Level) Spatial Breakdown	(Type) Form	Role	Number	Description	Suitability	Revision	scale	drawn WDG	 Prifysgol Cymru Y Drindod Dewi Sant University of Wales Trinity Saint David	(S0) UNCONTROLLED Not to be used as a reference document Check Status Before Quoting	Rev/Date/By Revision
		4018	UWTSD	XX	SLP	SP	Designer	0004	Site location plan	S0		date	checked Prifysgol Cymru Y Drindod Dewi Sant University of Wales Trinity Saint David			
		File Path: C:\Users\dangr\Downloads\existing Assignment 31-03-25.rvt											05/09/25	Checker SA1 Campus Kings Road Swansea SA1 8HQ		

Project Name: Assignment Project

UPRN Code: 4018

Originator Code: UWTSD

Role Code: WDG

Drawn By: Author

Checked By: Checker


Date: 05/03/25

Project Status: S0

0011
1

0008
3


0011
2

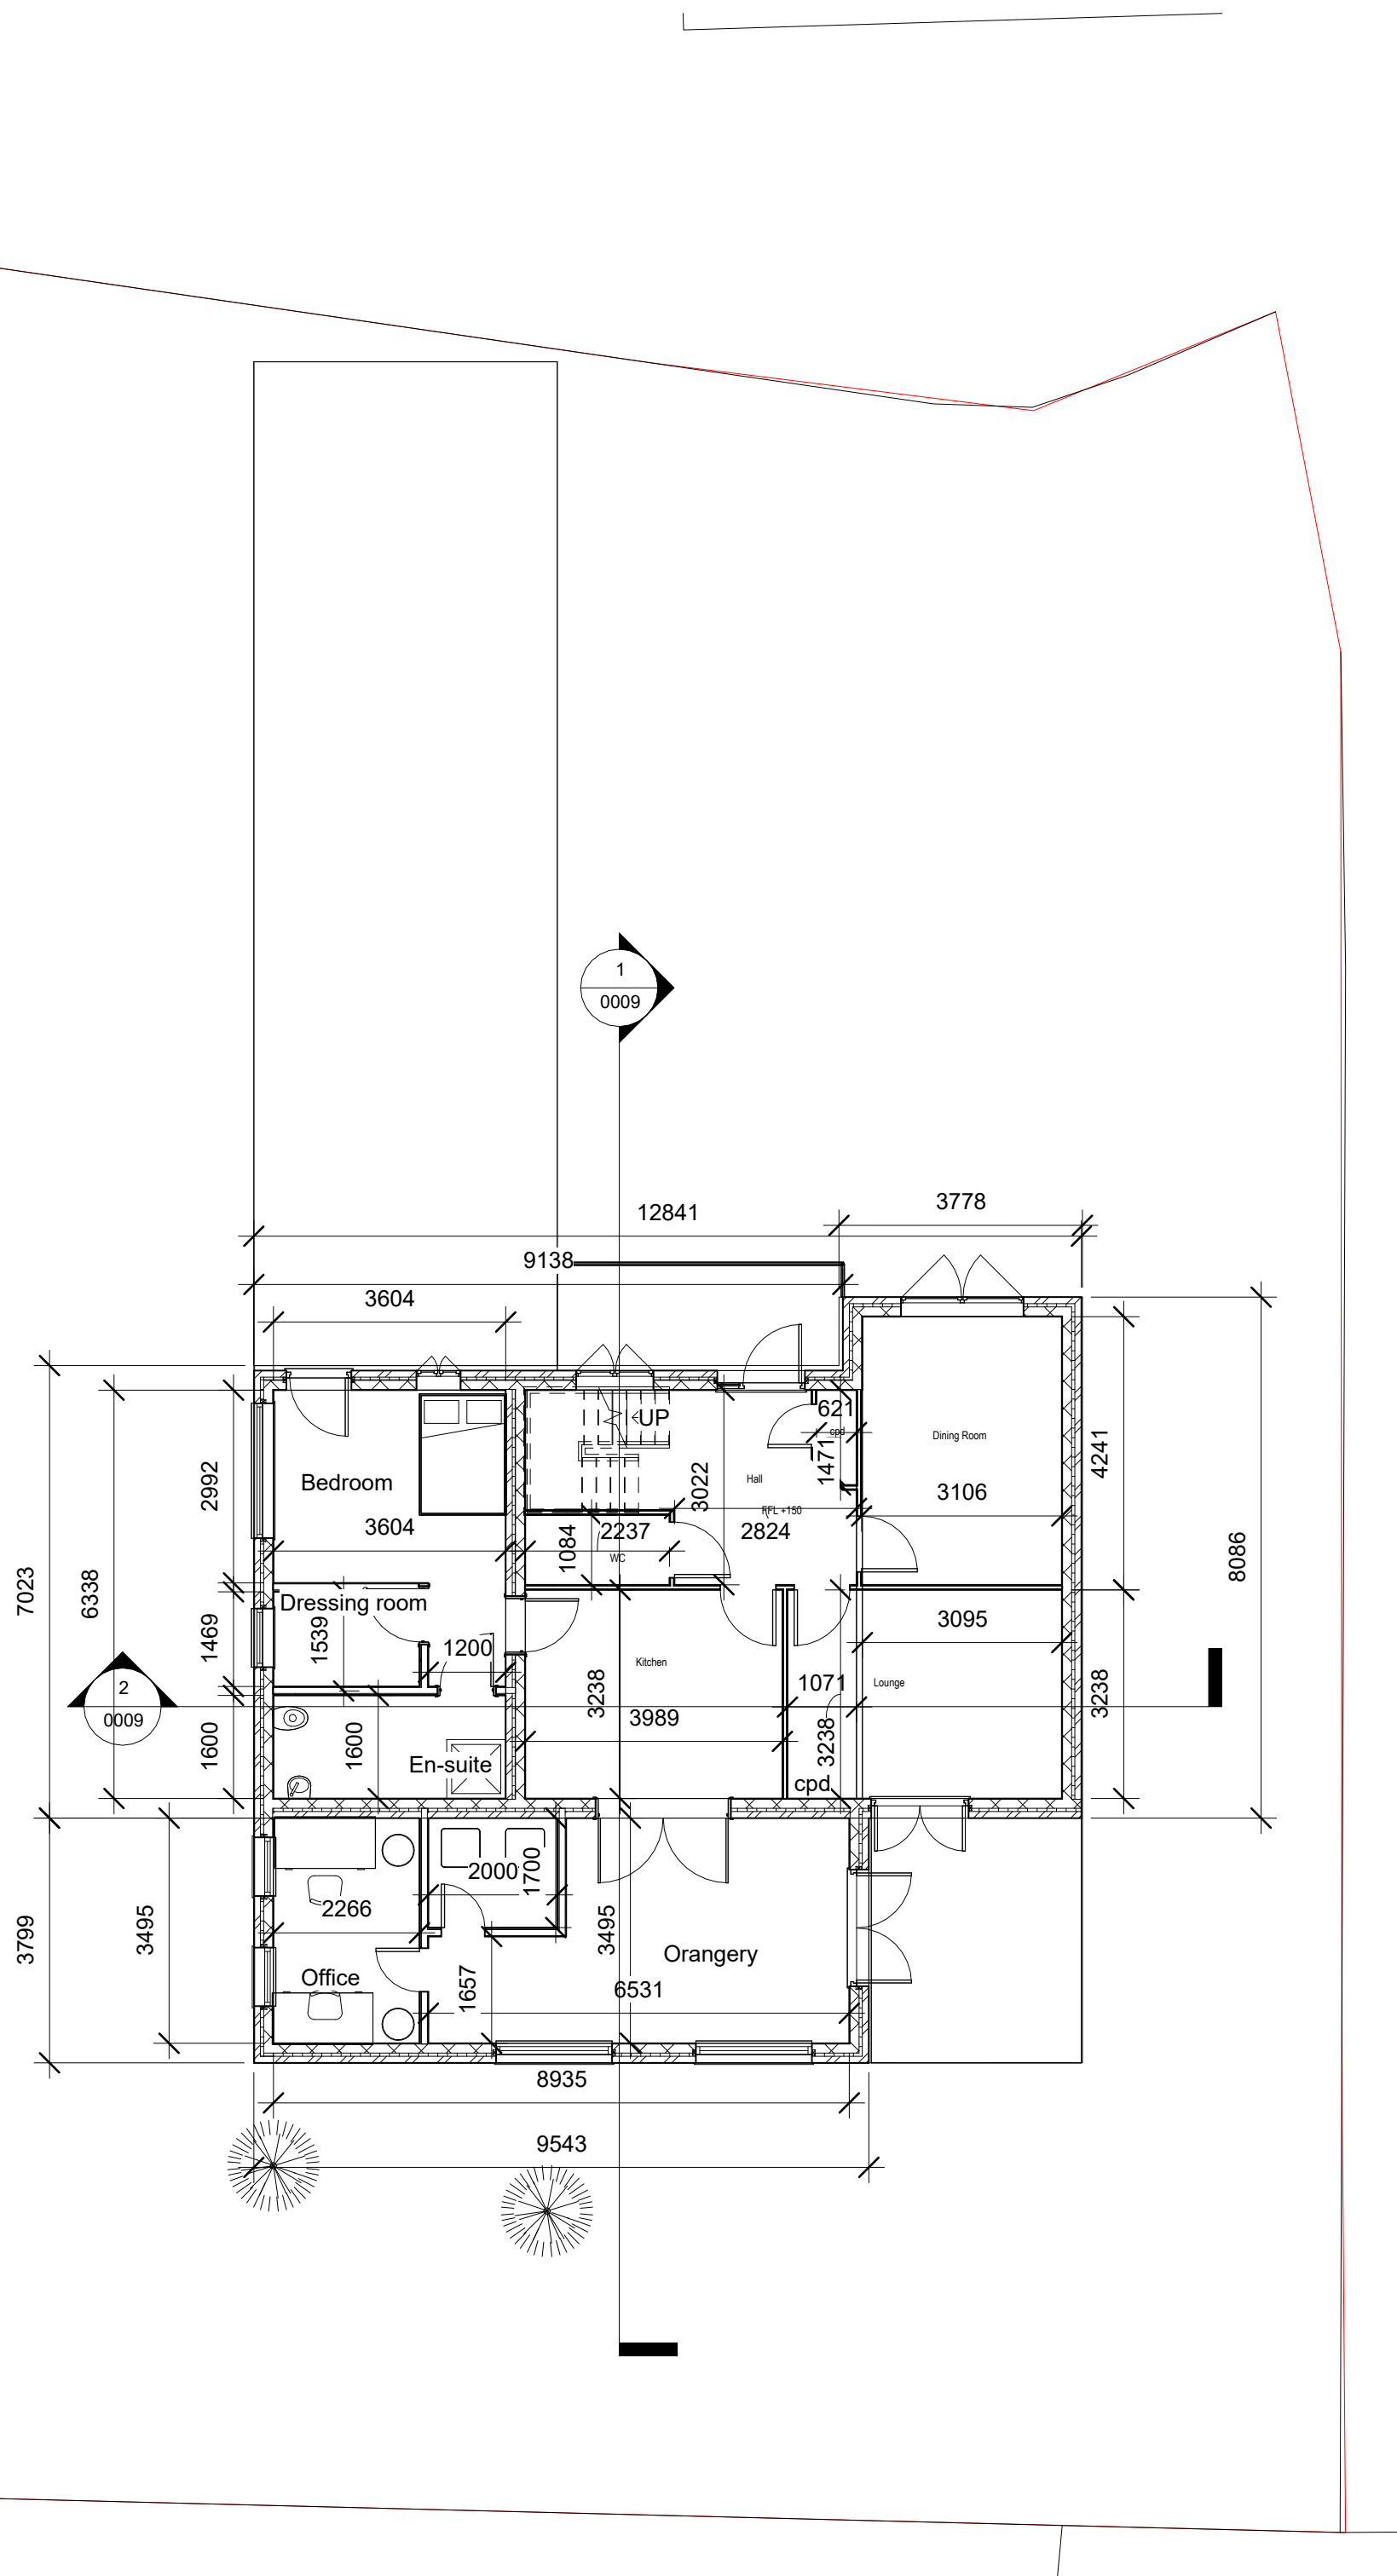

1 Ground floor Proposed
1 : 100


0011
1

0008
3

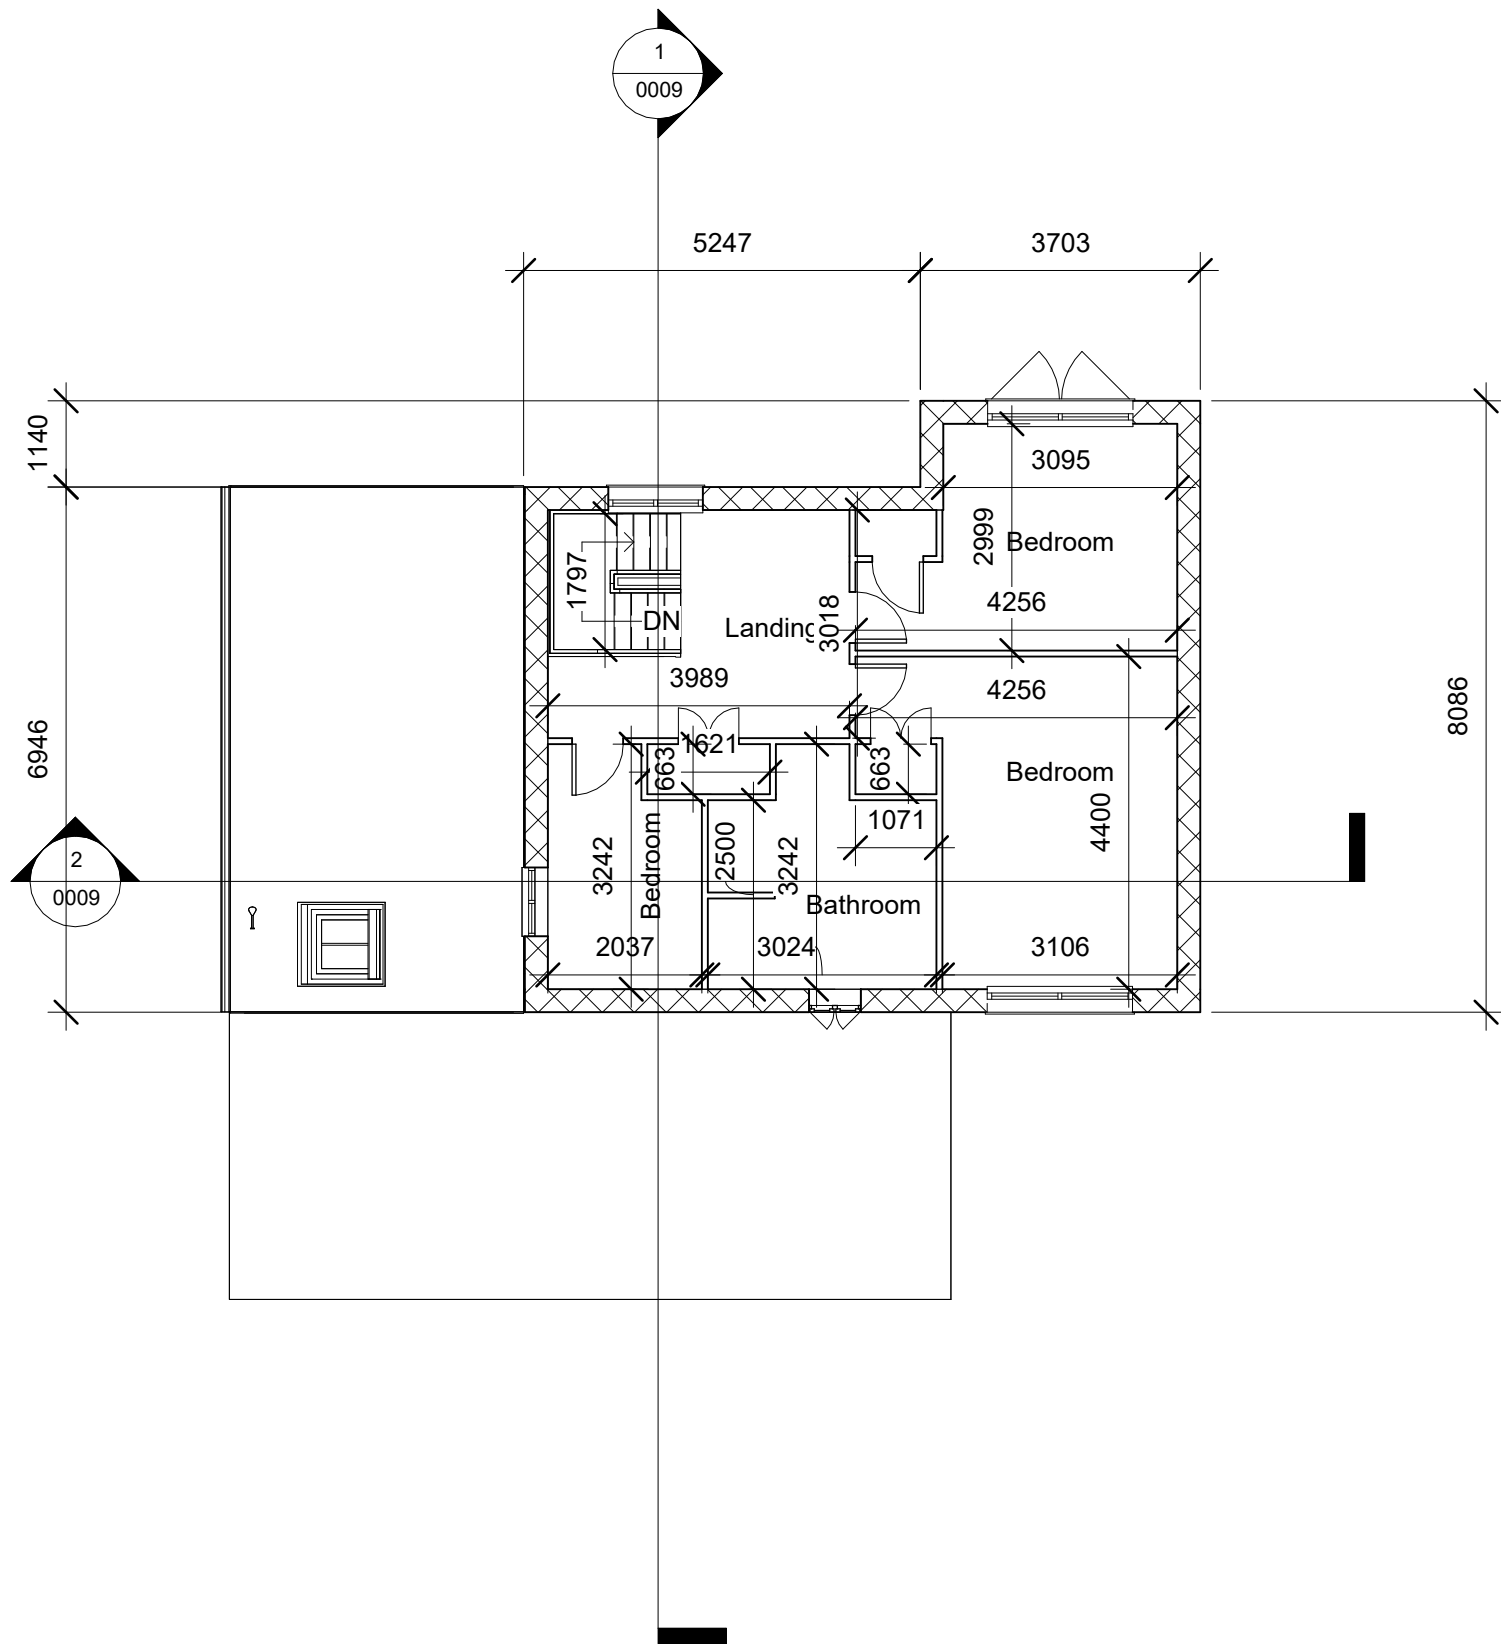


0011
2


1 First Floor Proposed
1 : 100

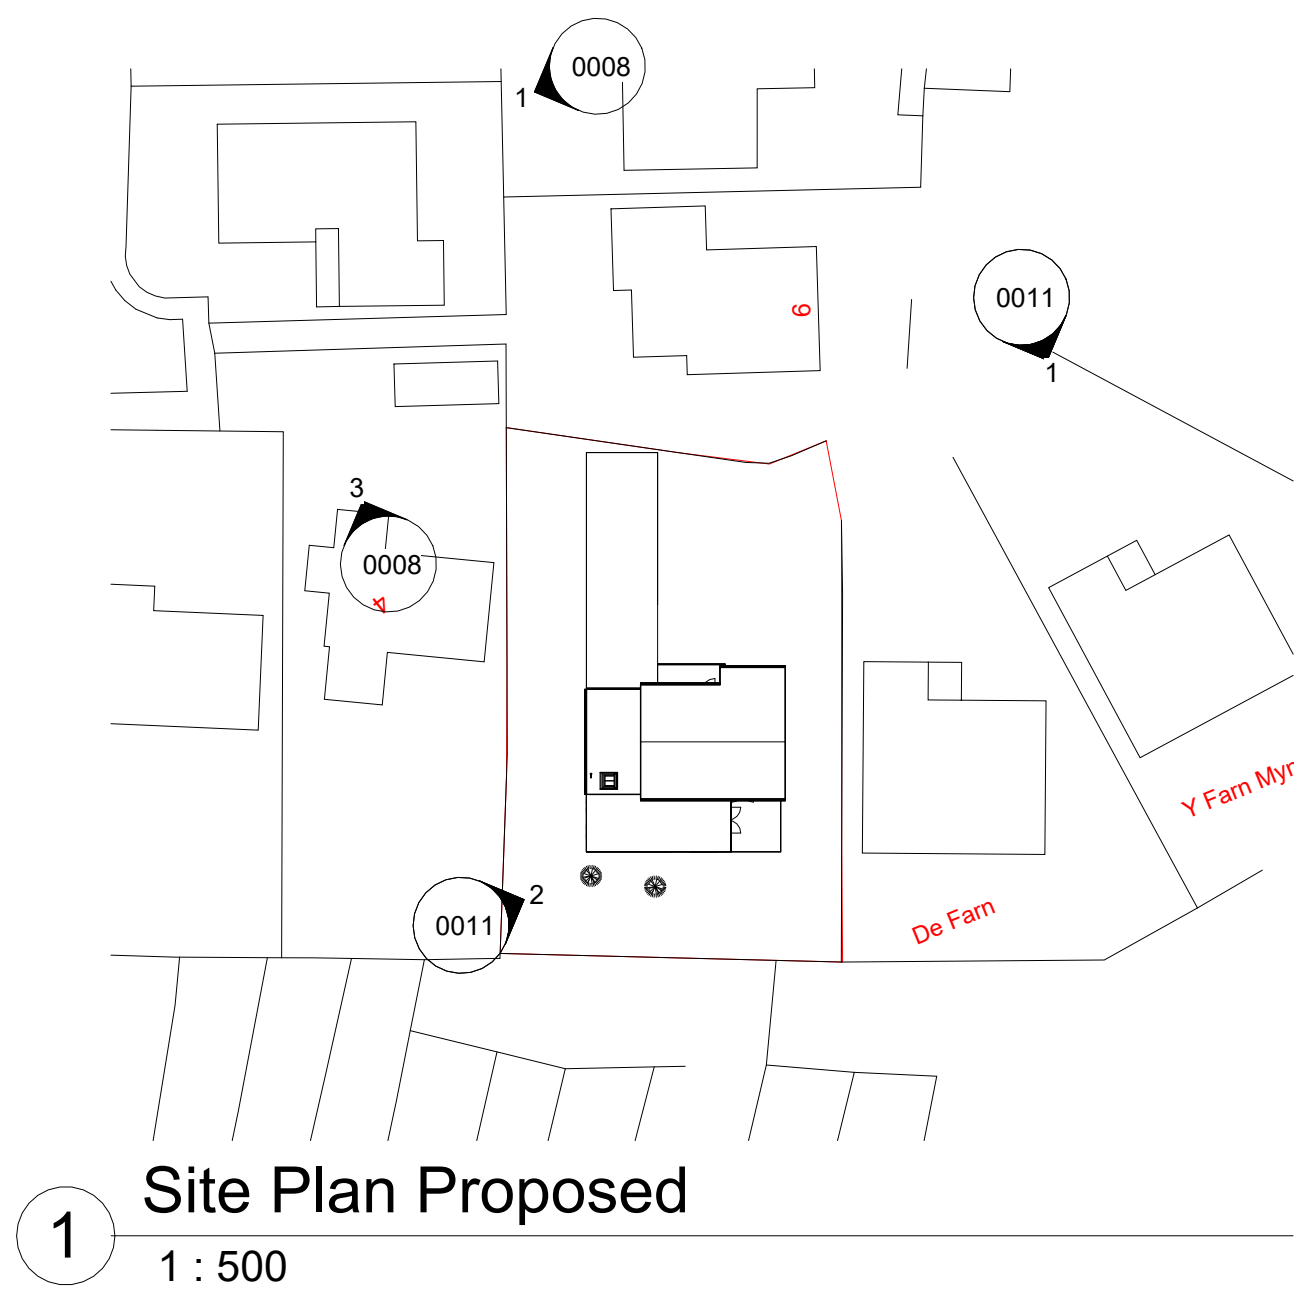




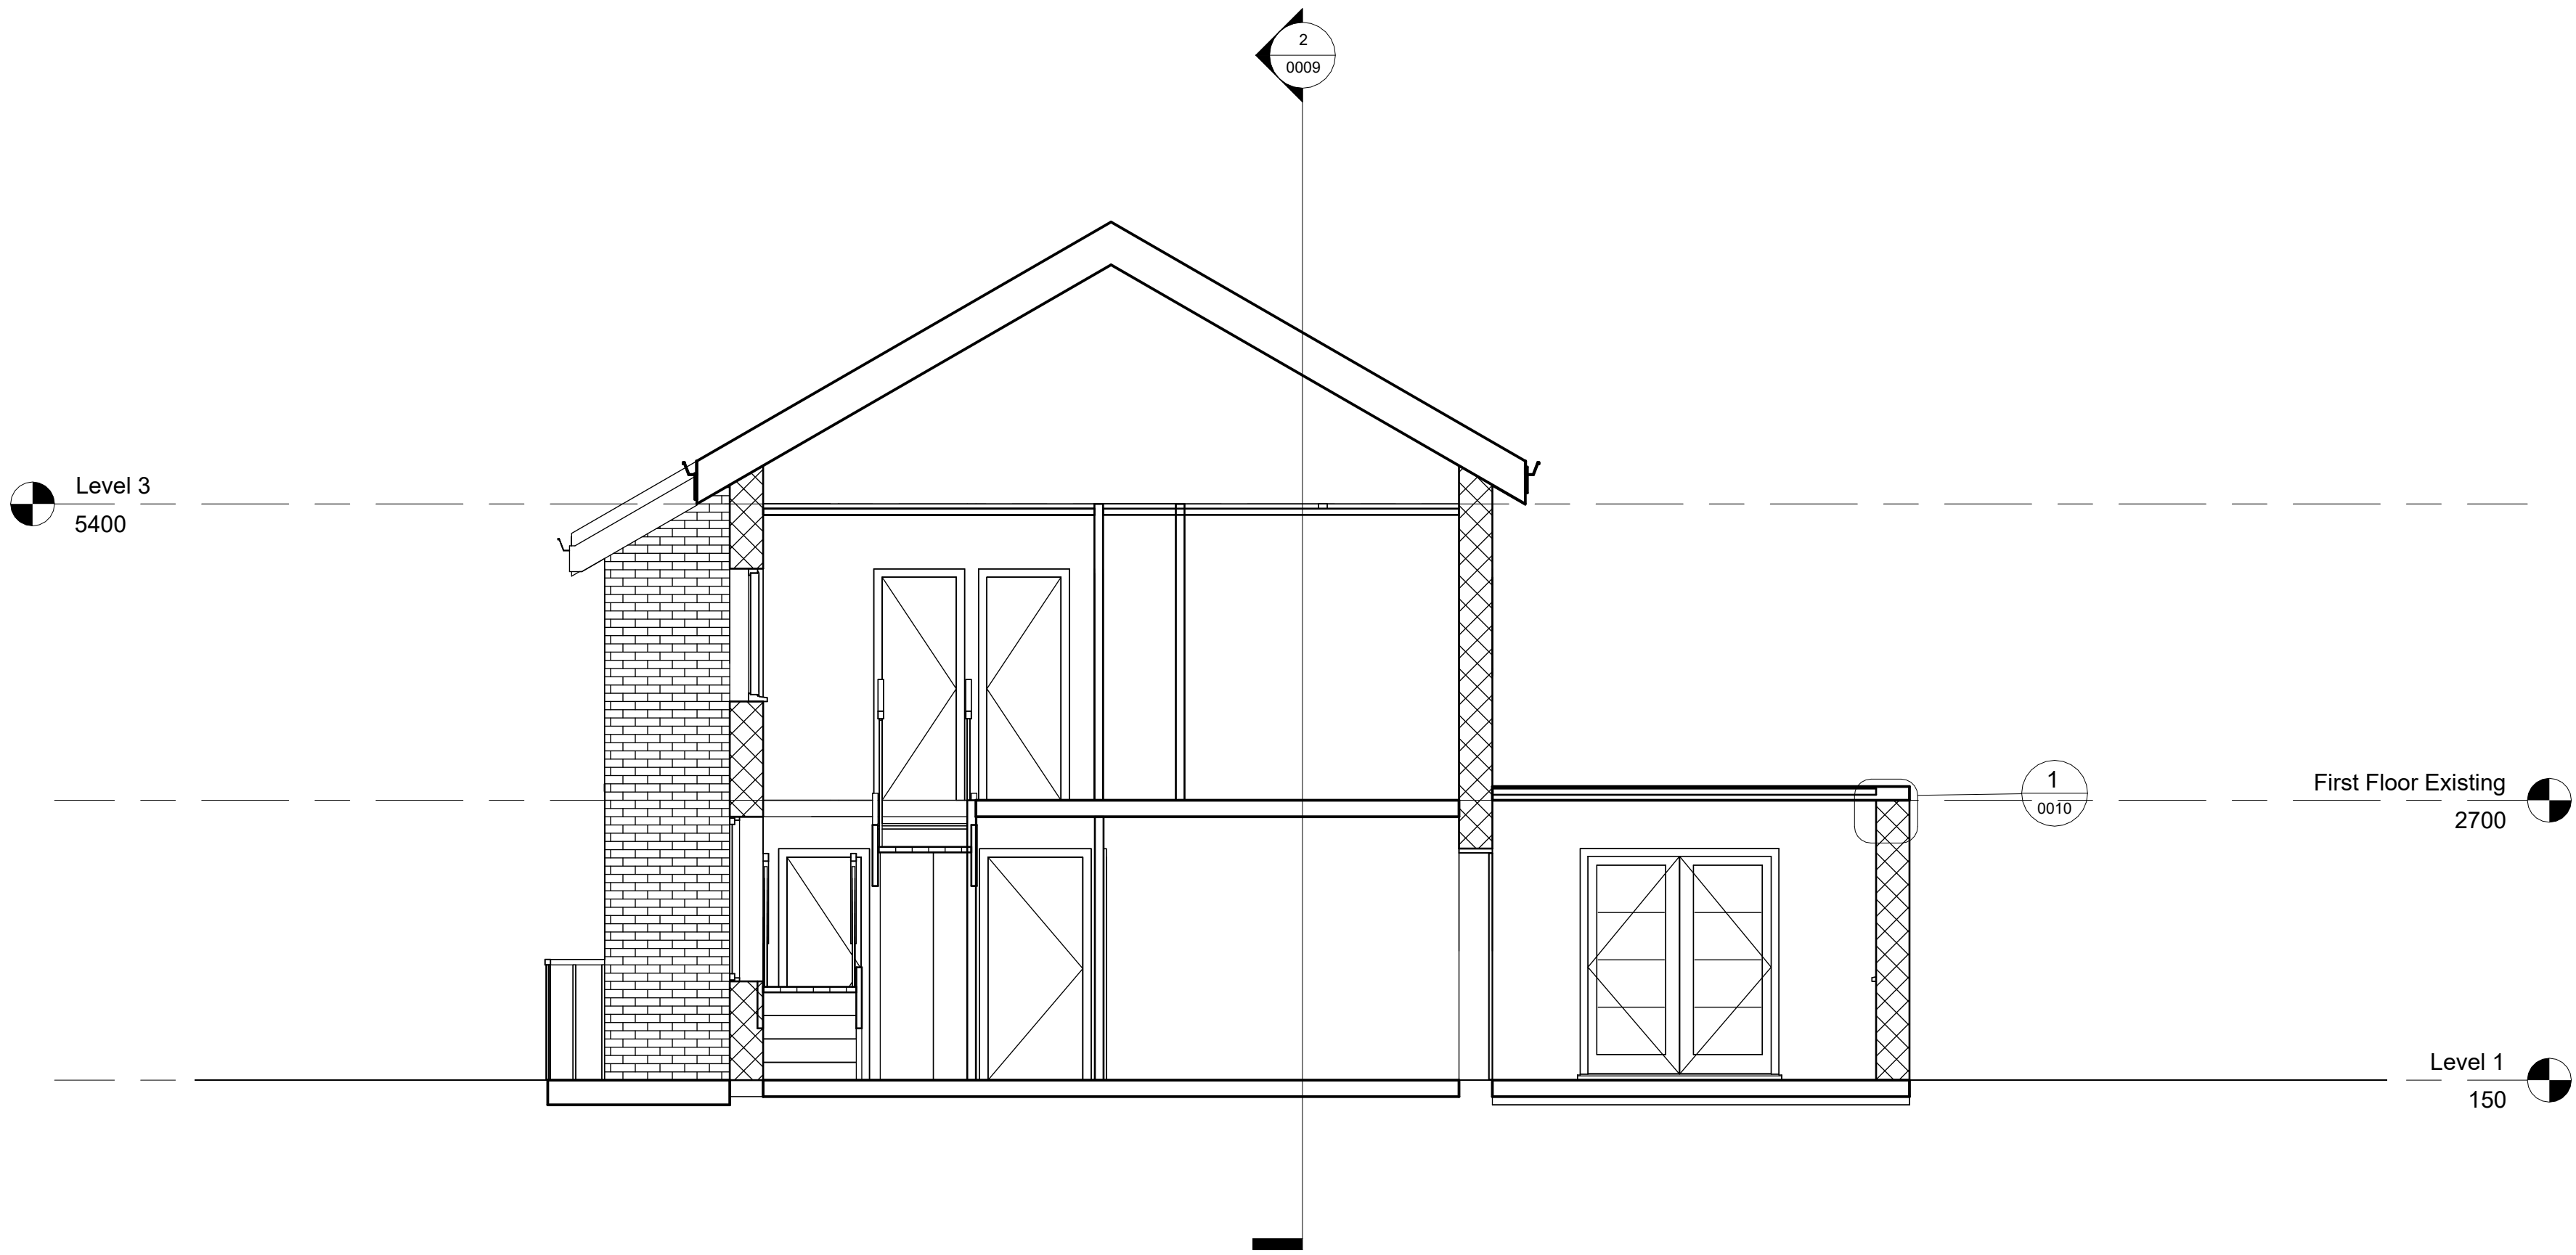

1 Section 1
1 : 50

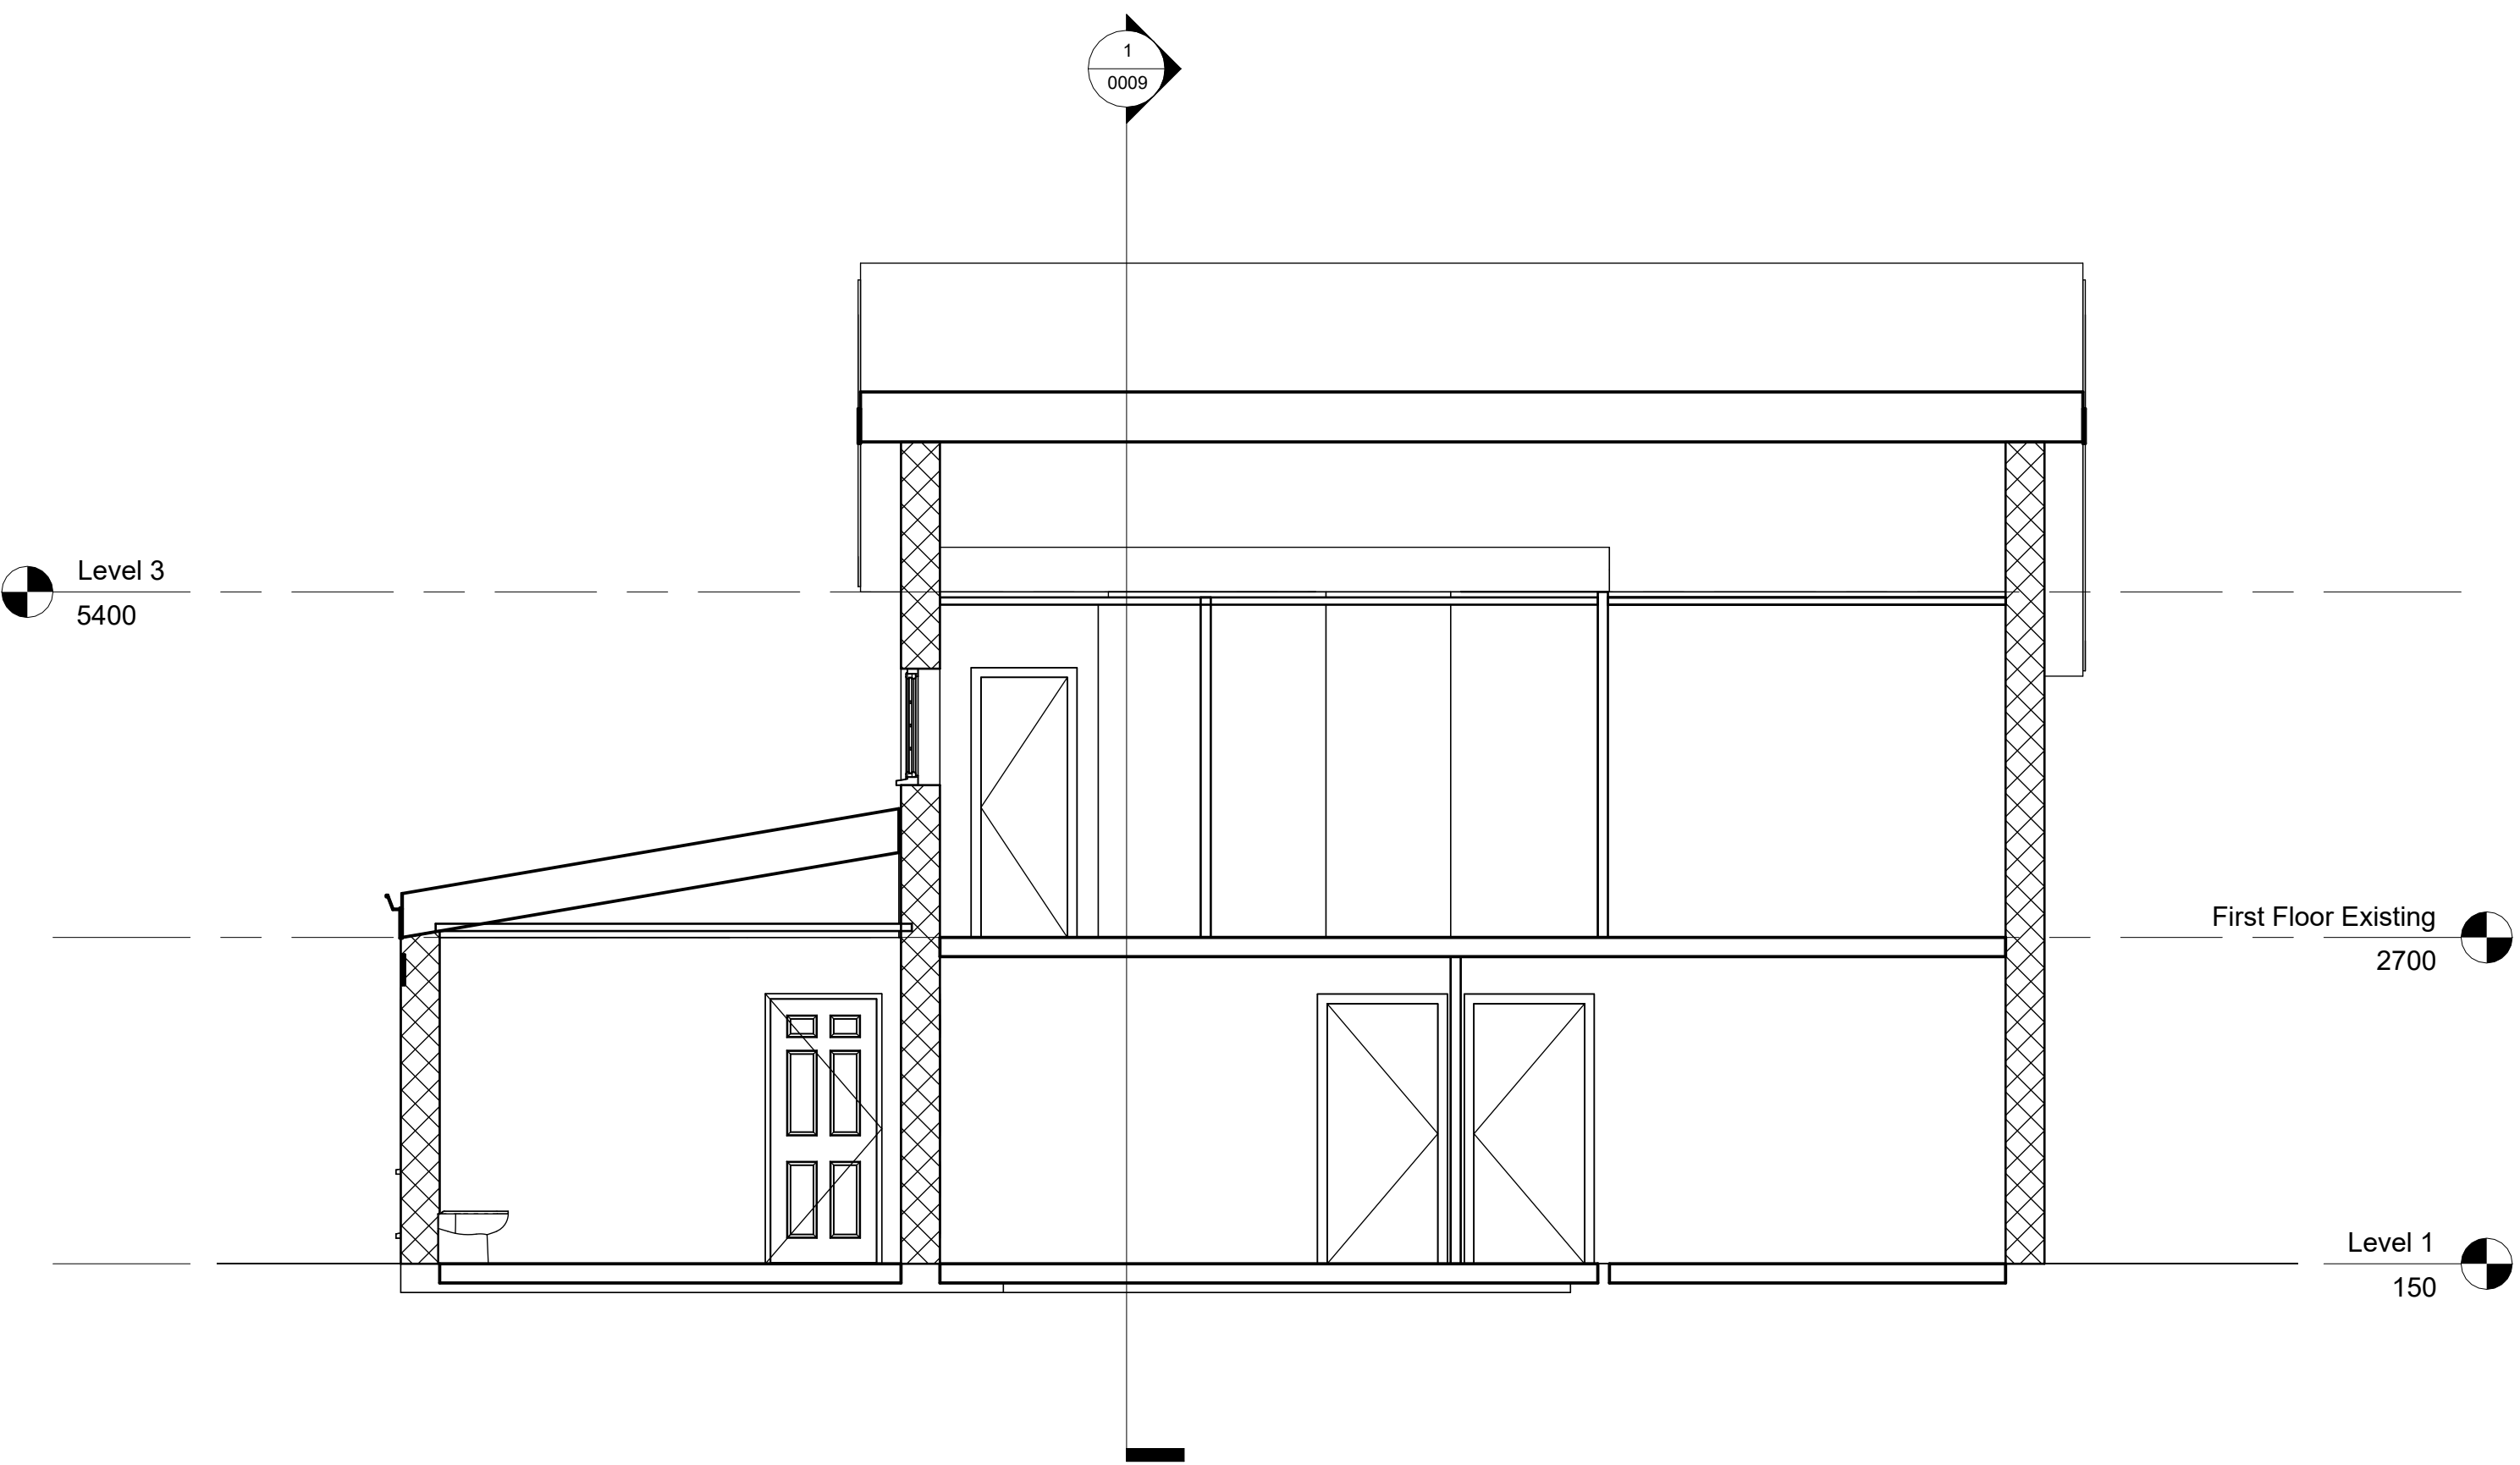


2 Section 2
1 : 50

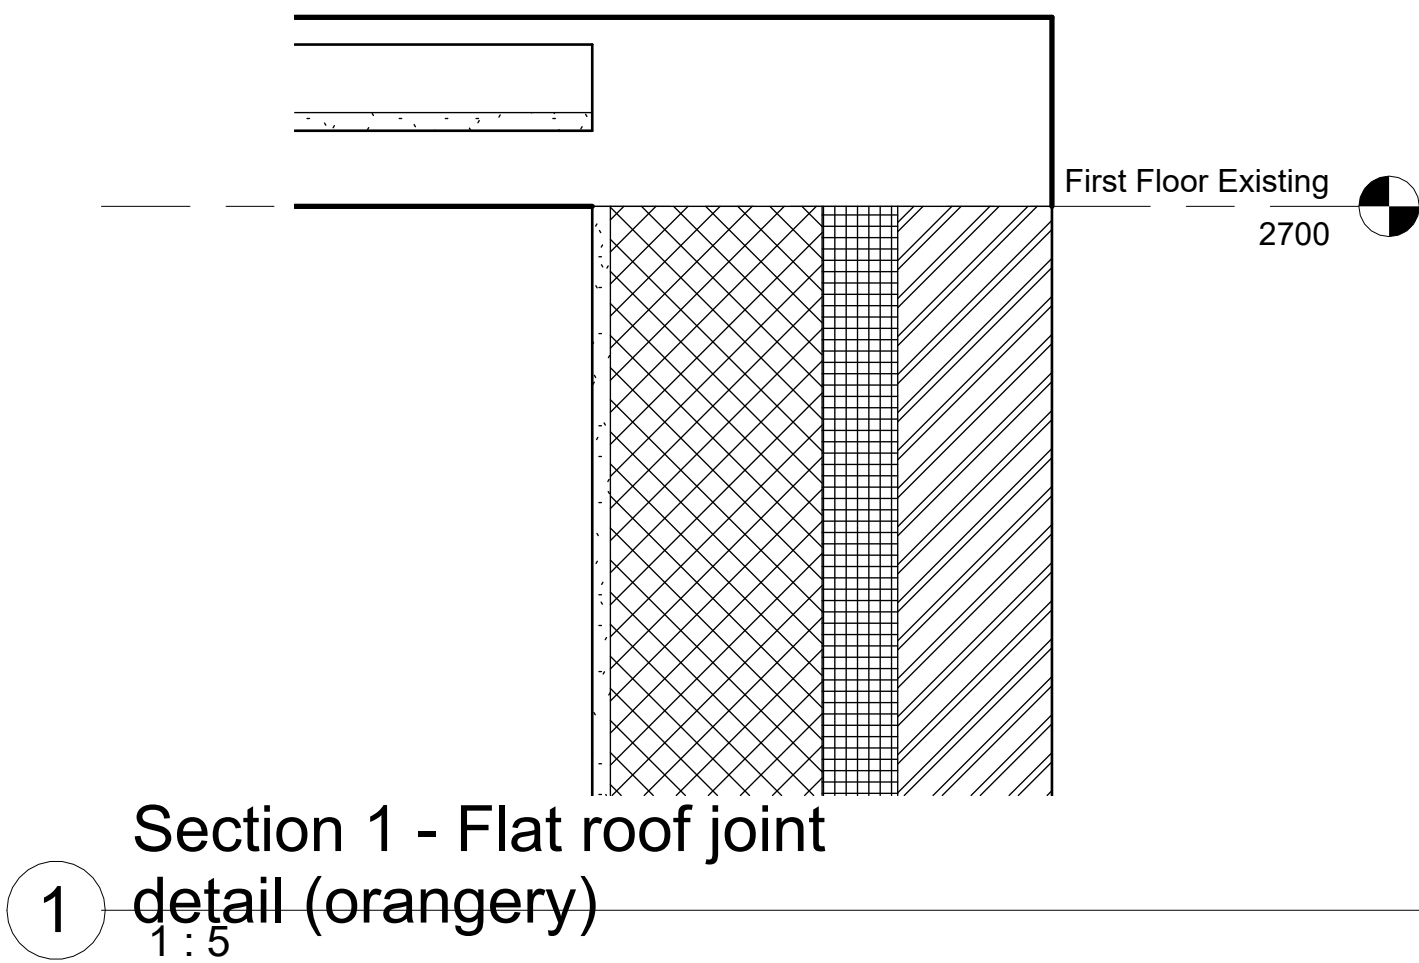



1 Visualisation
nts

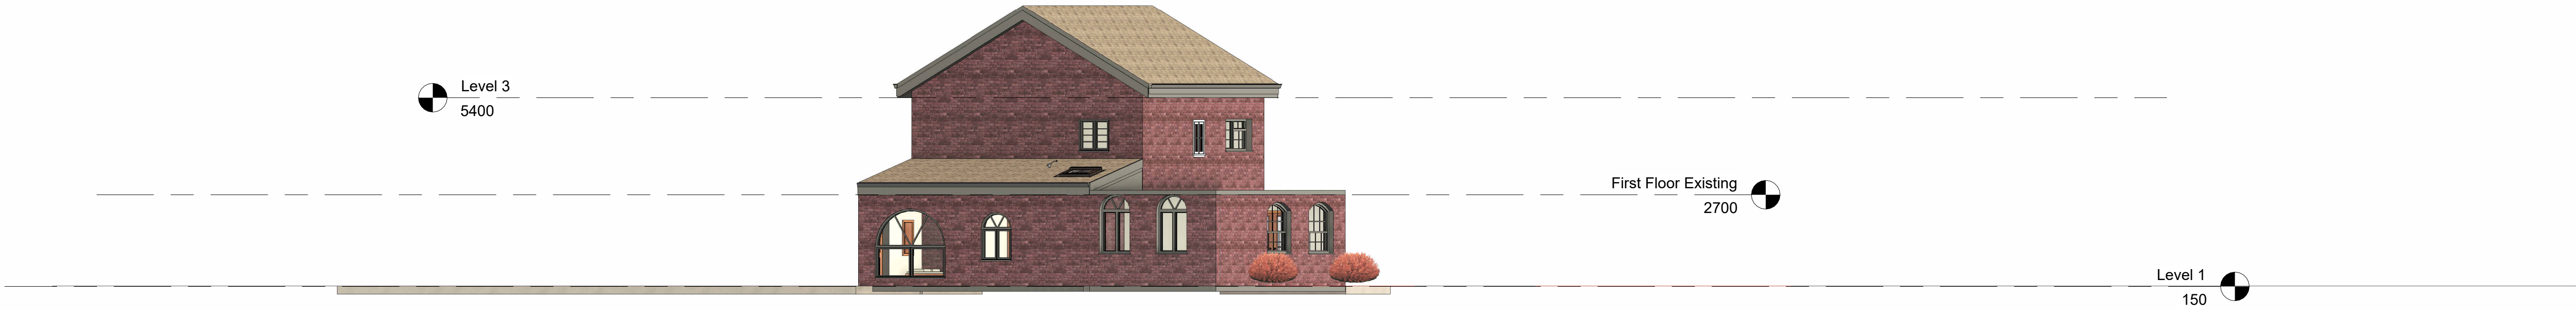

2 West Copy 1
nts