

Project Name: Ysgol Clasdir

UPRN Code: 0001

Originator Code:

Discipline : Designer


Drawn By: Dylan

Checked By: Checker

Date: 04/29/25

Project Status: Project Status


ACBA 5016
BIM : LEVEL 5

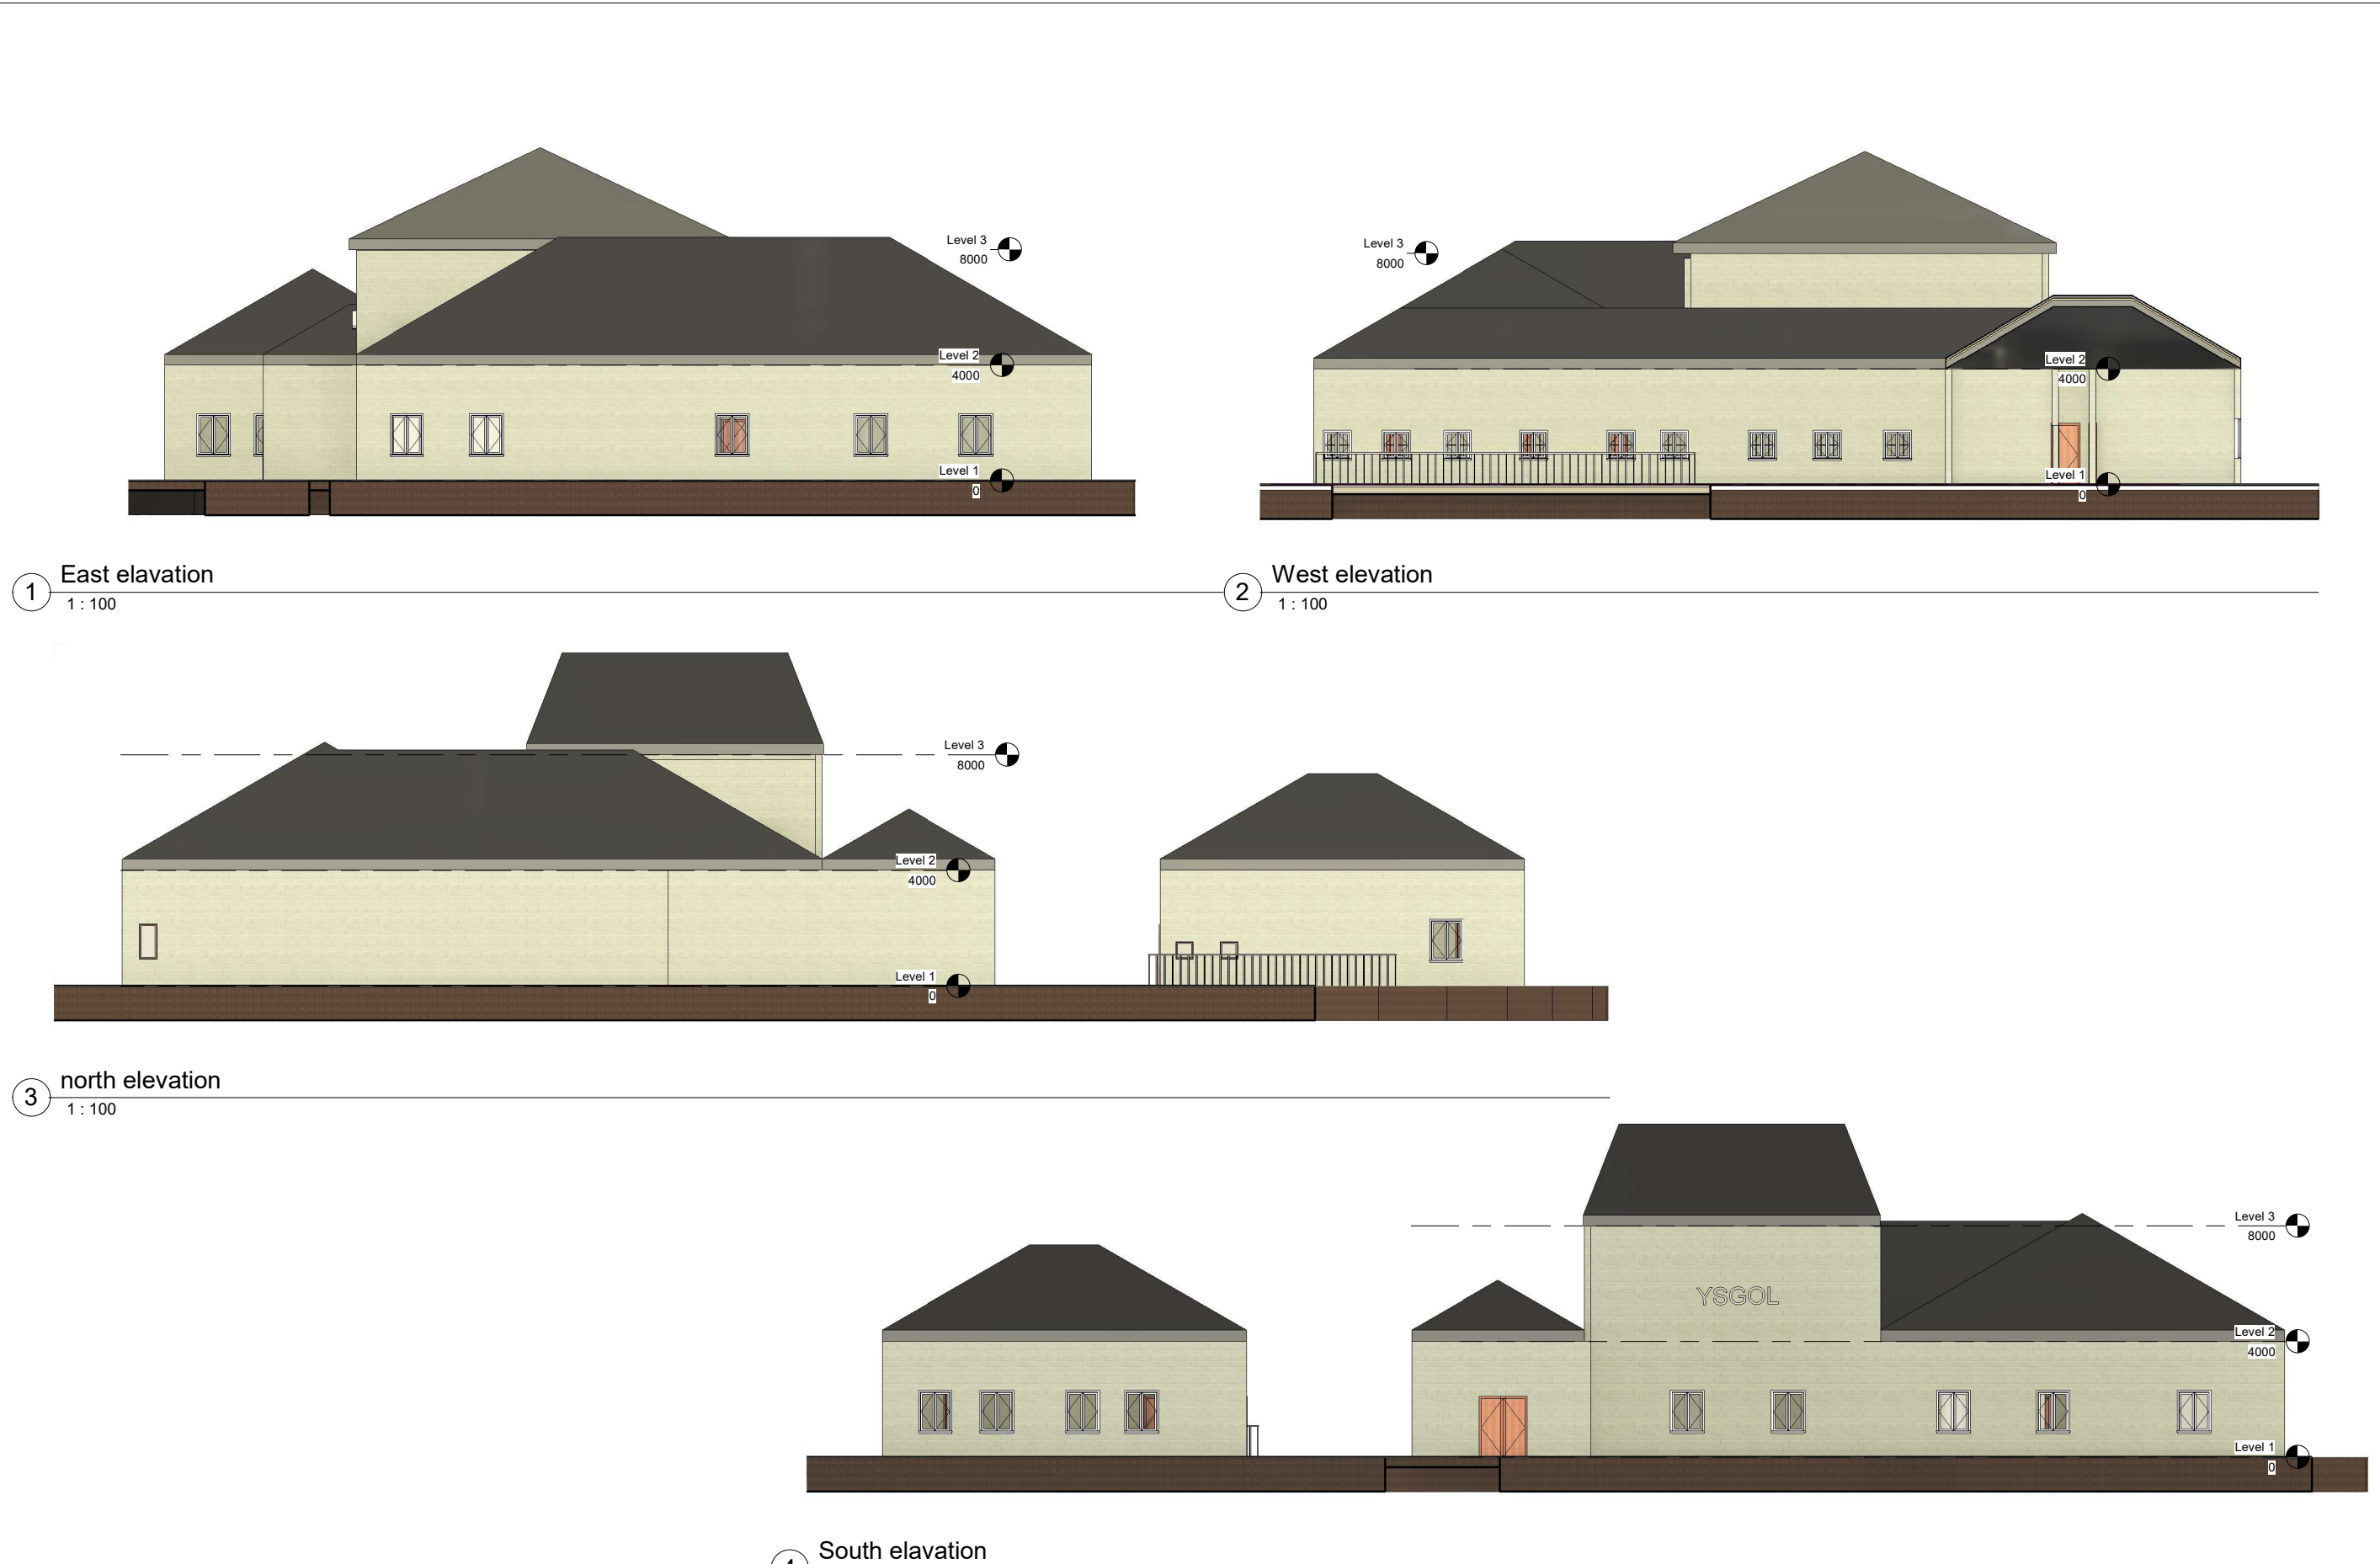

Property Title Ysgol Clasdir	Detail elevations	4 1 : 100										scale 1 : 100	drawn Author	 Prifysgol Cymru Y Drindod Dewi Sant University of Wales Trinity Saint David	(S0) UNCONTROLLED Not to be used as a reference document Check Status Before Quoting	Rev/Date/By Revision
		Property	Originator	(zone) Functional Breakdown	(Level) Spatial Breakdown	(Type) Form	Discipline	Number	Description	Status	Revision	date	checked			
		0001	XX				Designer A001	elevations	Project	Status		04/29/25	Checker			

File Path: E:\Revvit 15.04.rvt

GLEBELAND

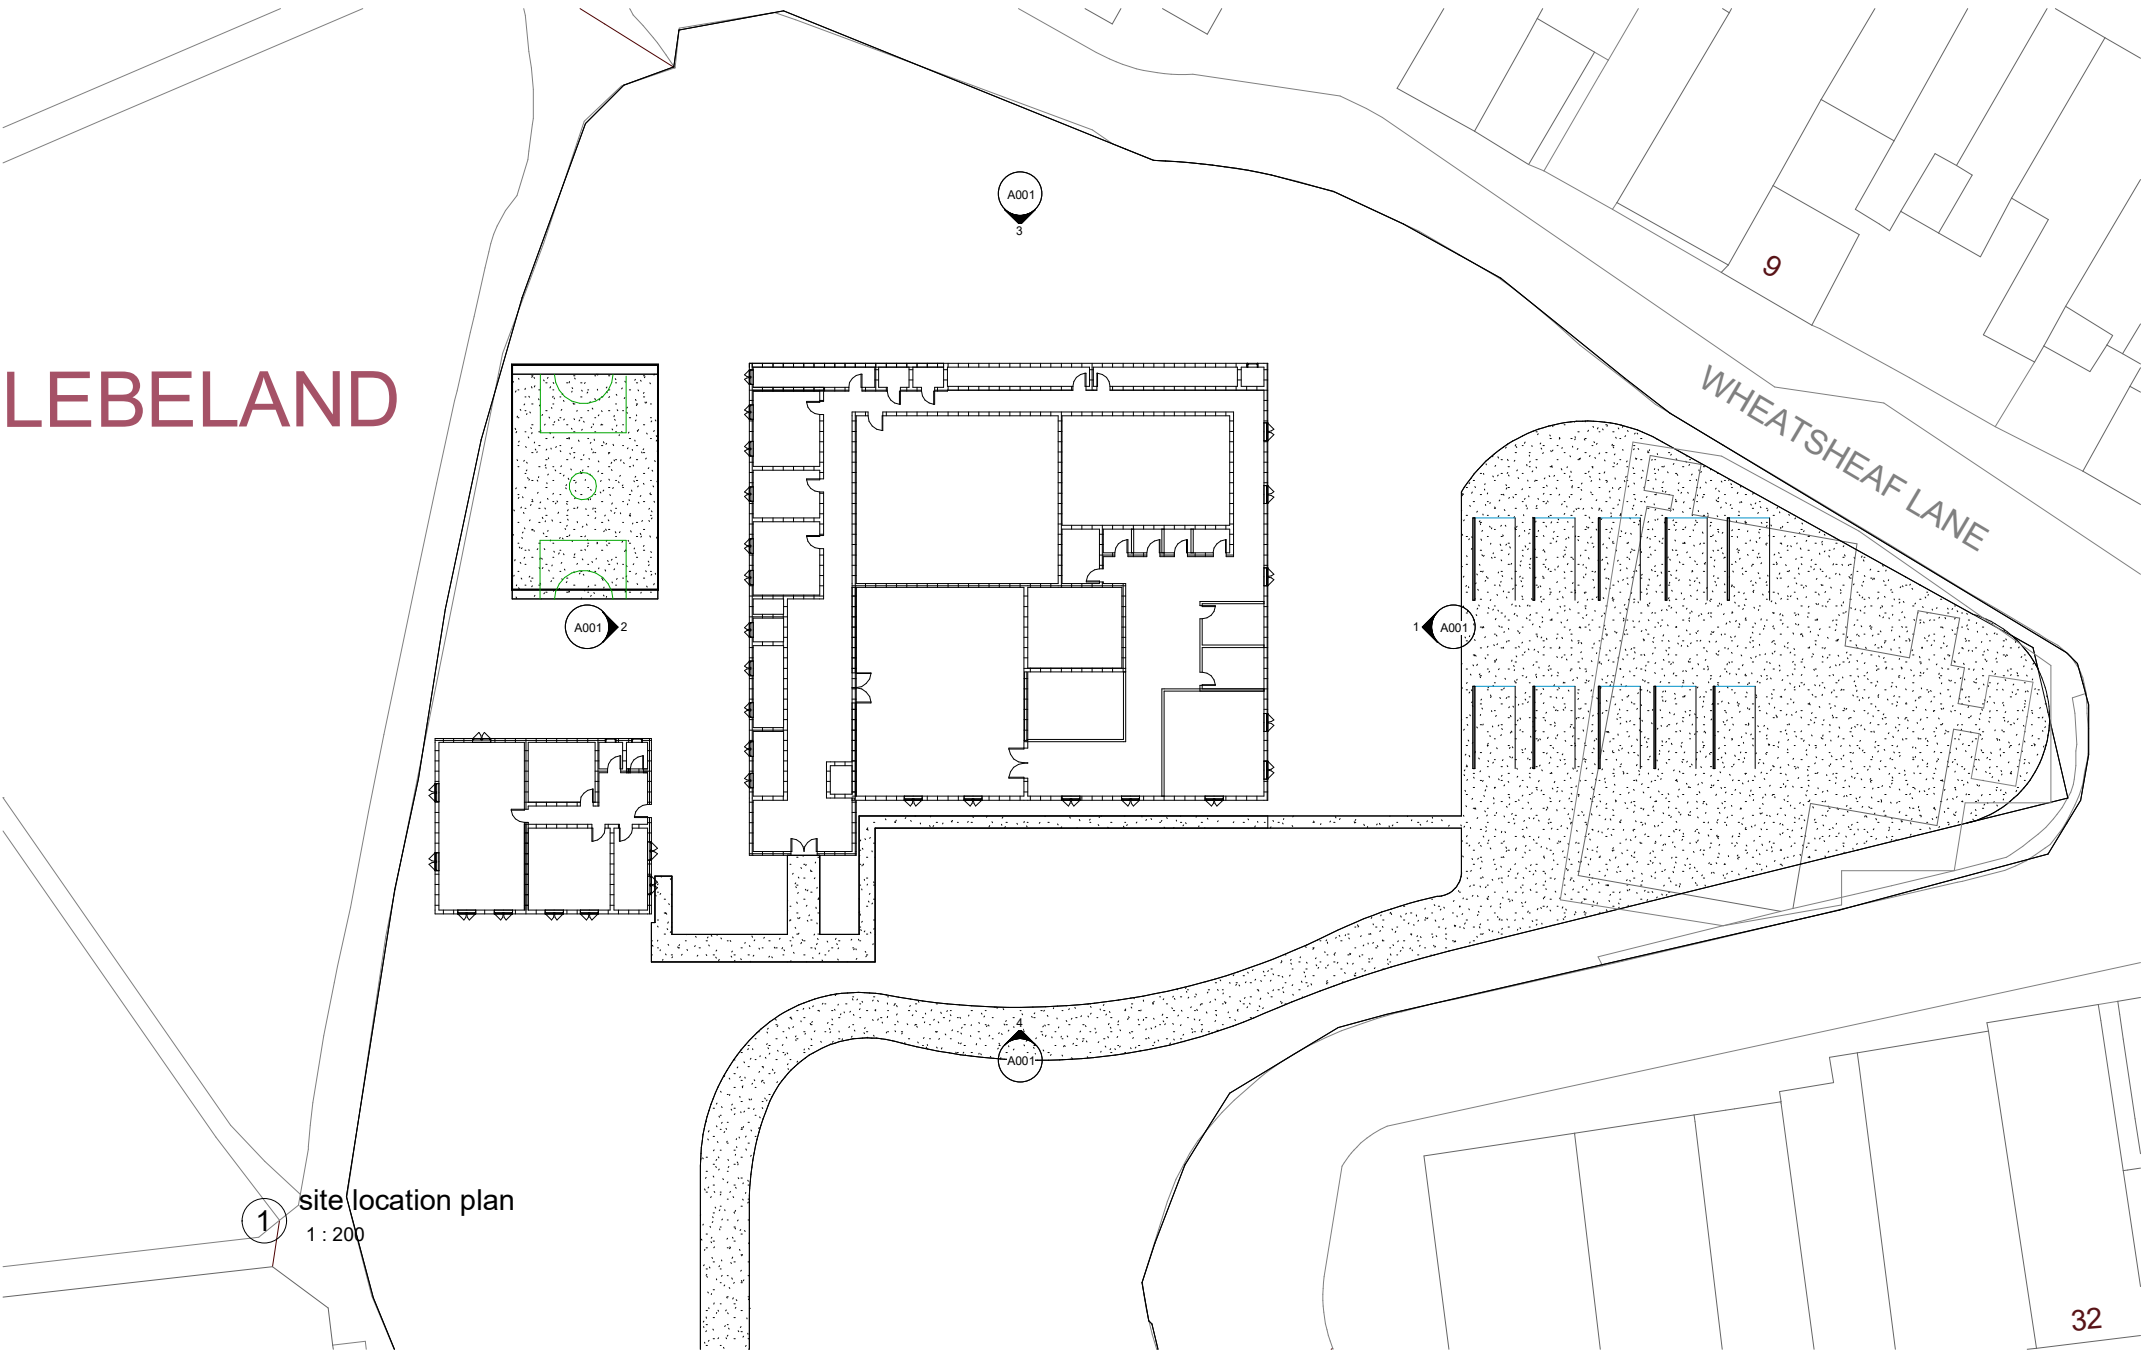


GLEBELAND




Existing & demolition plan
1 Copy 1
1:200



1 proposed visualisation

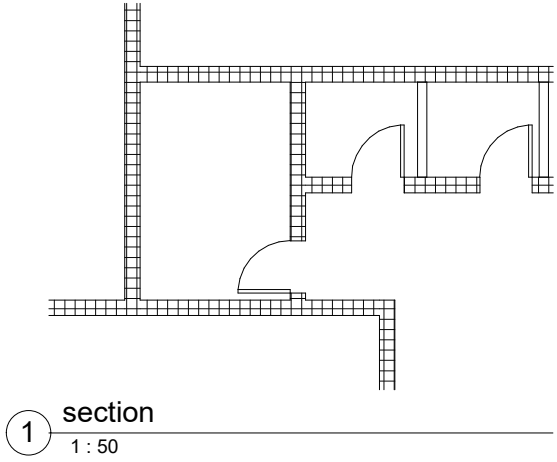

A001 2

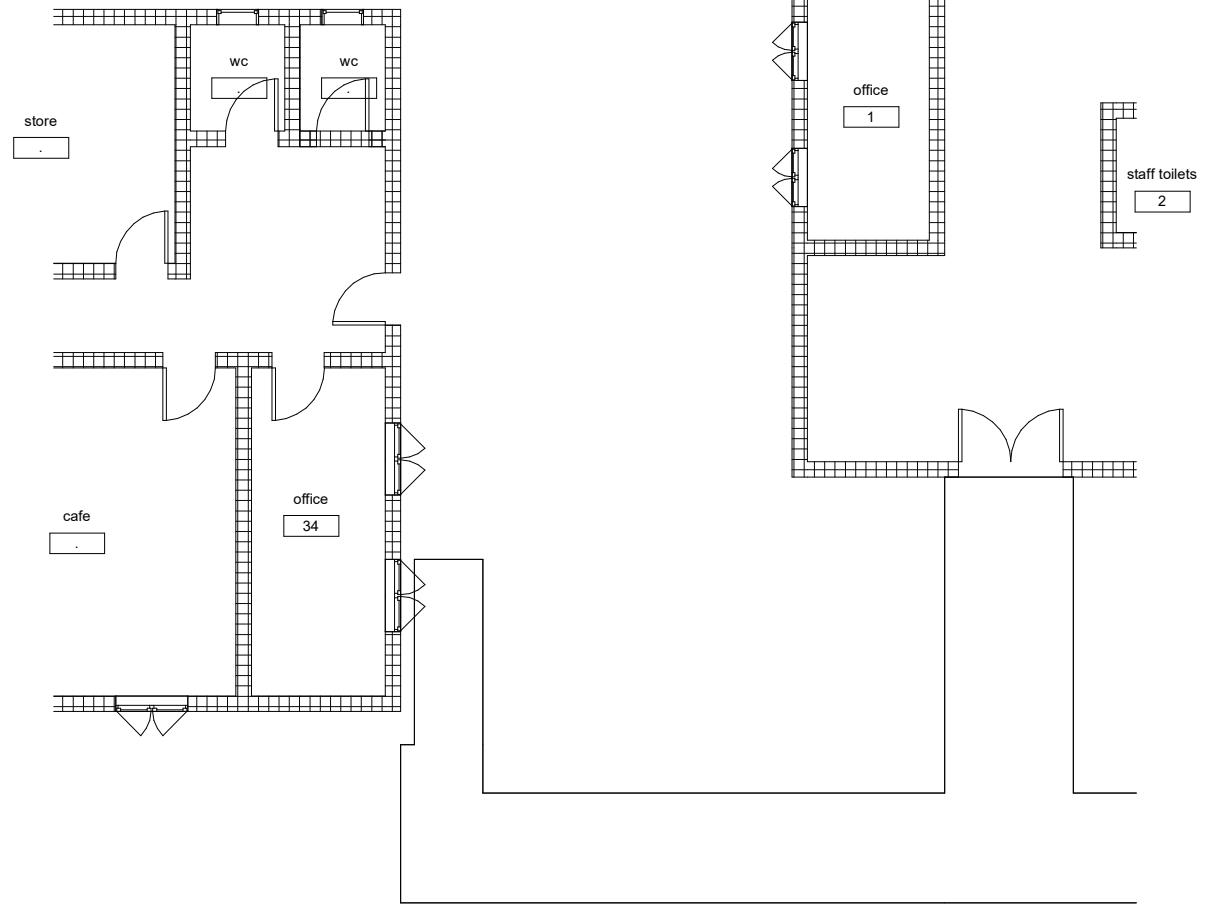

2 Section 2
1 : 50