# SPRINGFIELD DESIGNS Ltd

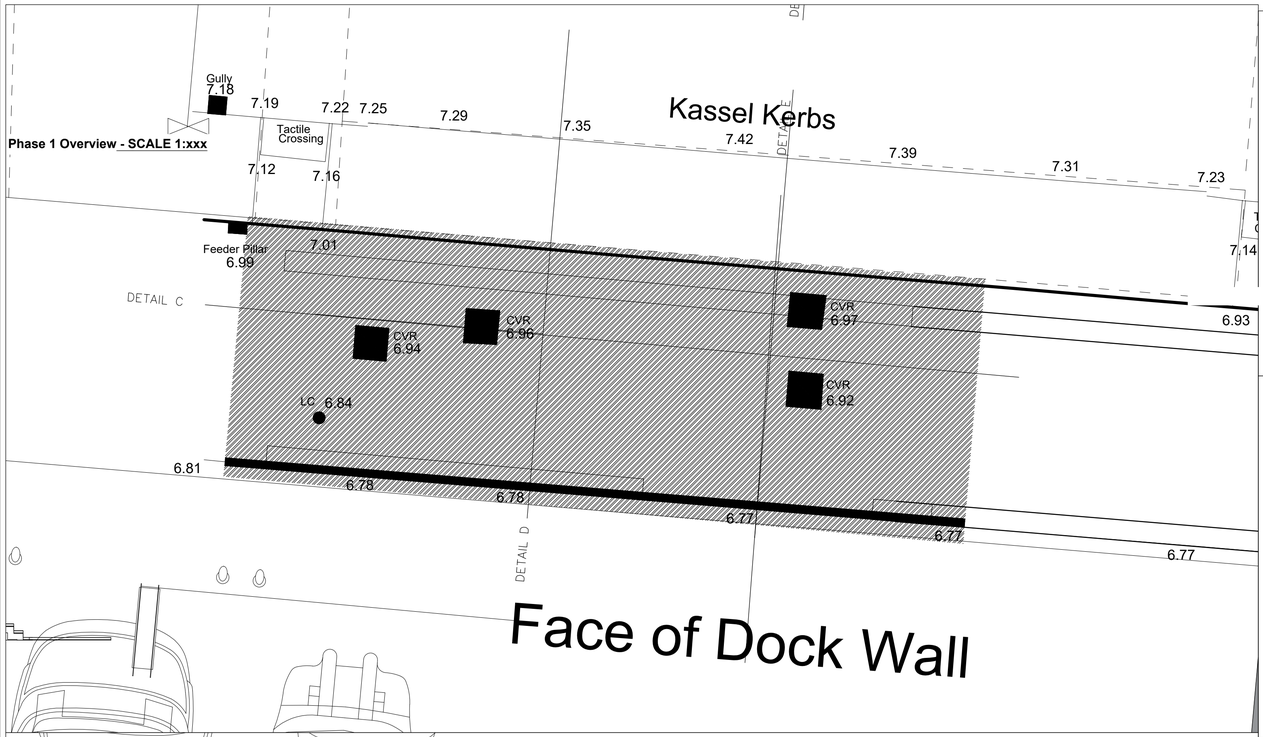


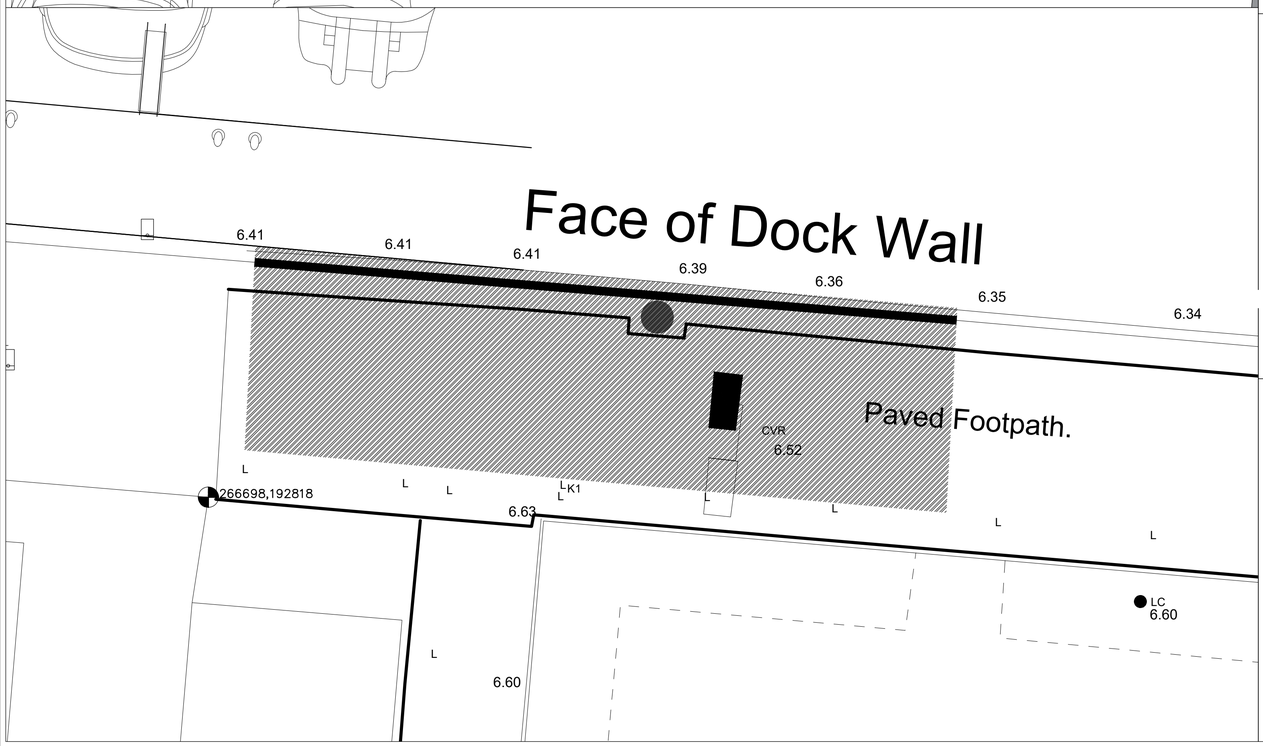


**DETAIL C - SCALE 1:50**

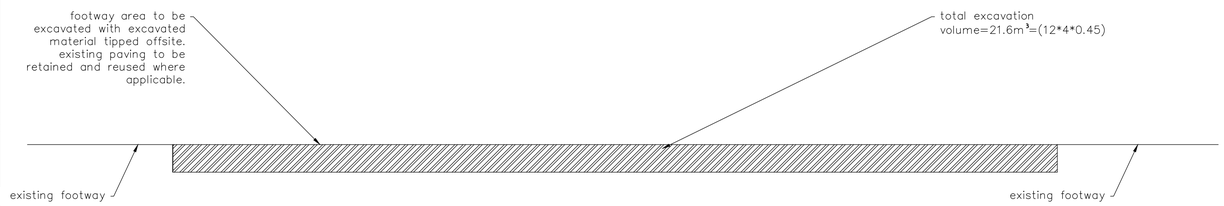


**DETAIL D - SCALE 1:50**

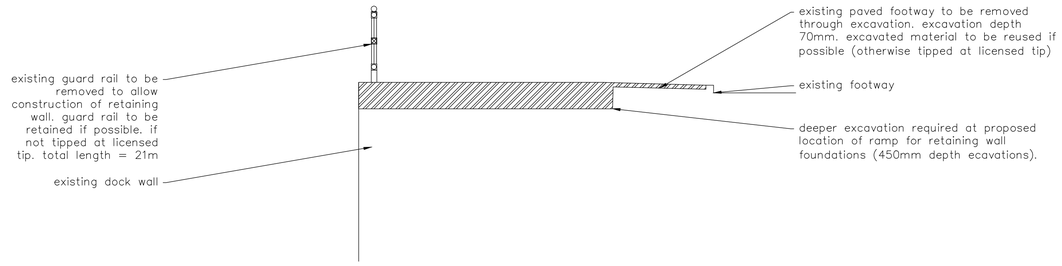


**DETAIL C - SCALE 1:50**

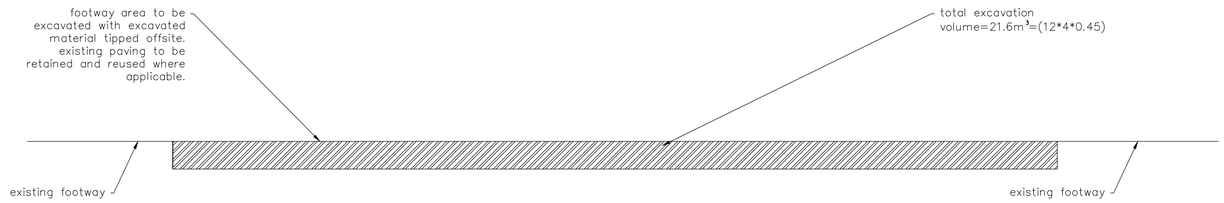


**DETAIL D - SCALE 1:50**

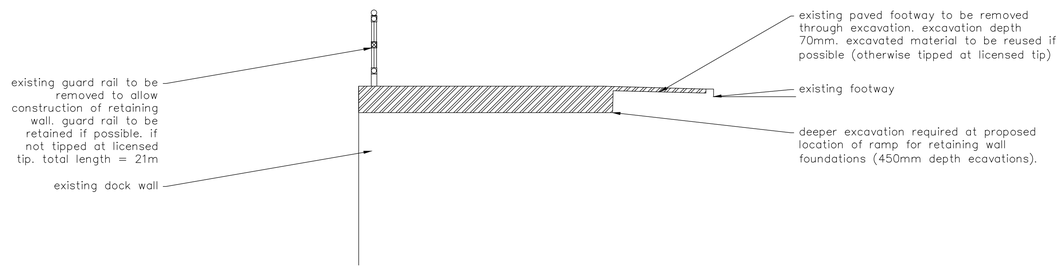


| | | | | | |
|---|---|---|---|---|---|
| DRAWING TITLE | PHASE 3 - RAMP ACCESS FOR PROPOSED BRIDGE - EXCAVATION PLAN | | | PROJECT TITLE | ACBA6003 - SPRINGFIELD DESIGNS - PEDESTRIAN BRIDGE |
| DRAWN BY | RM | 5/23 | SCALE | CAD REF. | CAD |
| CHECKED | XXX | X/XX | SHOWN | PROJECT PHASE | PHASE |
| | | | | REV. | |

DRAWING No. PED1-SPR-DR-C-0008-S1

| REV. | DESCRIPTION | BY | DATE |
|---|---|---|---|
| | | | |