

Project Name: Ysgol Bae Abertawe

UPRN Code: 5010

Originator Code: JT

Role Code: A


Drawn By: J.Triggs

Checked By: G.Traylor


Date: 06/05/2021

Project Status: S0


U:\BIM\Assignement 1\5010-JT-XX-XX-CM-S-0001-ARCHMOD.rvt

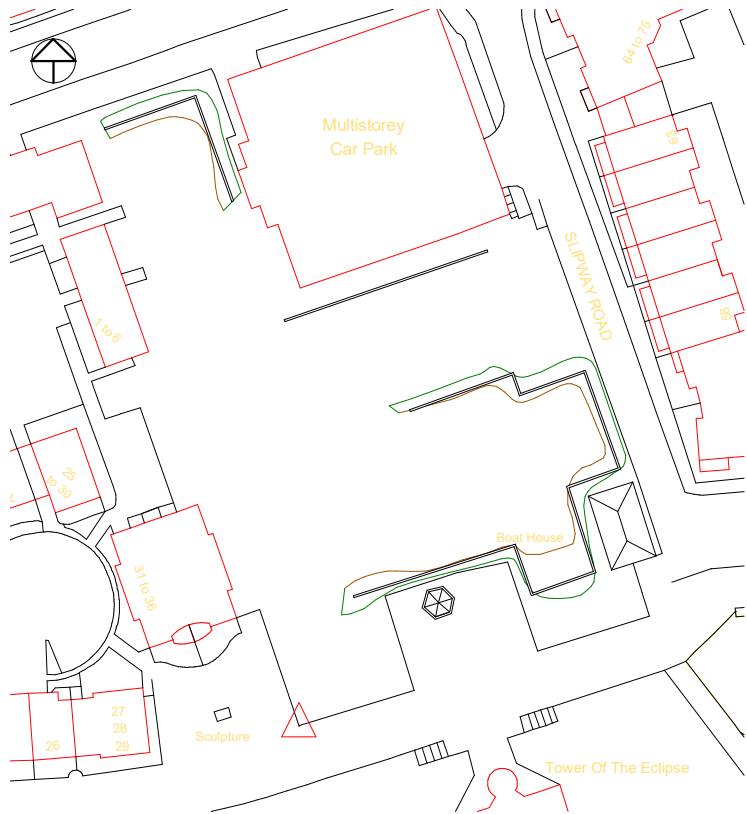

1 Site Location Plan
1 : 500

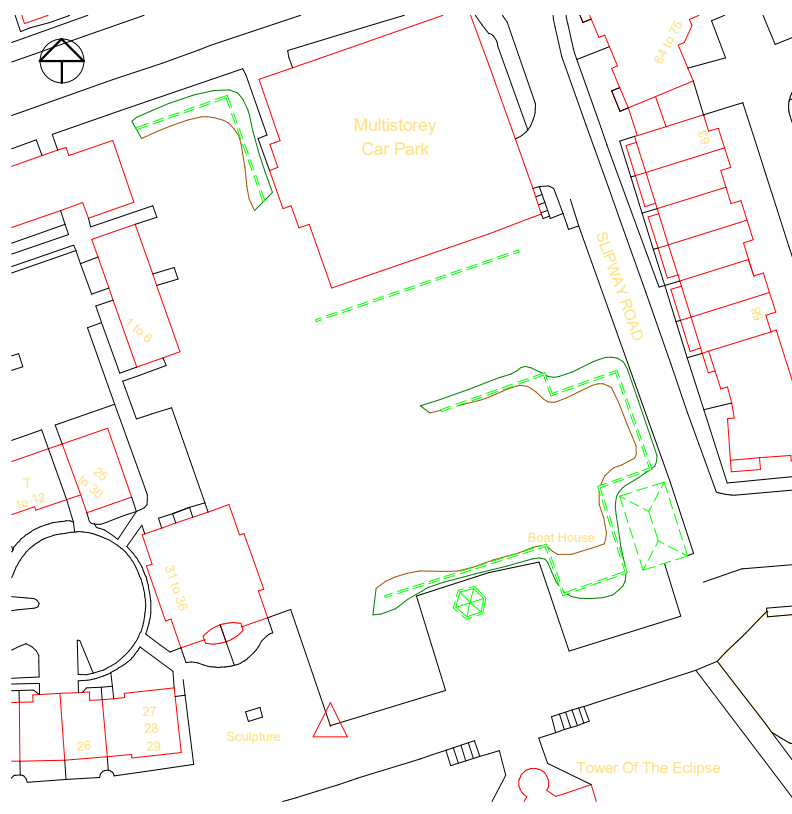

2 Site Demolition
1 : 500

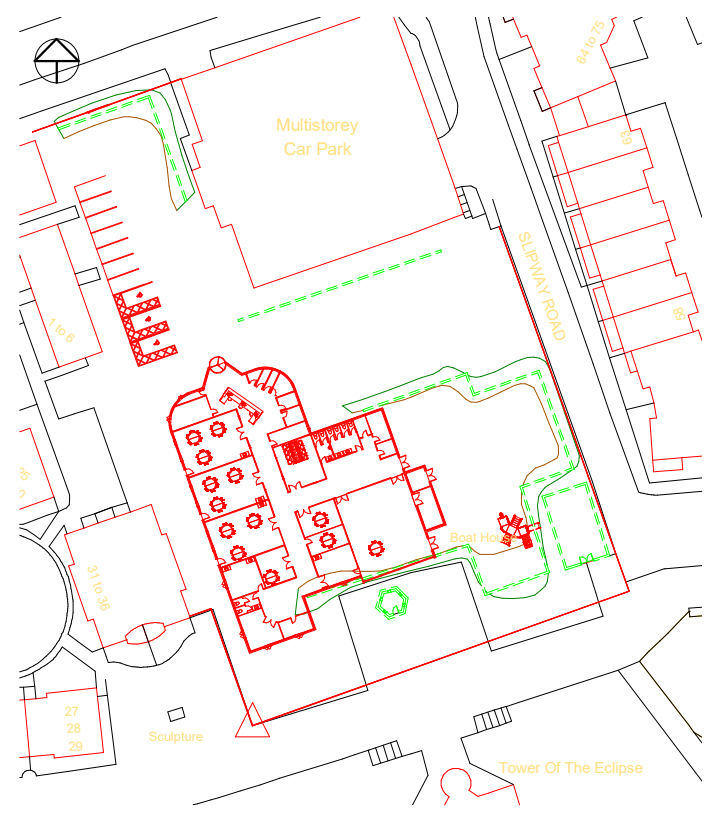


3 0 - Ground Floor - Works
Plan
1 : 500


Property Title Ysgol Bae Abertawe	Detail SITE	Property _ Originator _ Zone _ Level _ Type _ Role _ Number _ Description _ Suitability _ Revision	scale 1 : 500	drawn J.Triggs	Prifysgol Cymru Y Drindod Dewi Sant University of Wales Trinity Saint David	(S0) UNCONTROLLED Not to be used as a reference document Check Status Before Quoting		
		5010 _ JT _ XX _ ZZ _ DR _ A _ A102 _ SITE _ S0 _	date	checked G.Traylor			Prifysgol Cymru Y Drindod Dewi Sant University of Wales Trinity Saint David	Rev/Date/By
		File Path: U:\BIM\Assignment 1\5010-JT-XX-XX-CM-S-0001-ARCHMOD.rvt	05/06/21				SA1 Campus Kings Road Swansea SA1 8RD	Revision



Prifysgol Cymru
Y Drindod Dewi Sant
University of Wales
Trinity Saint David

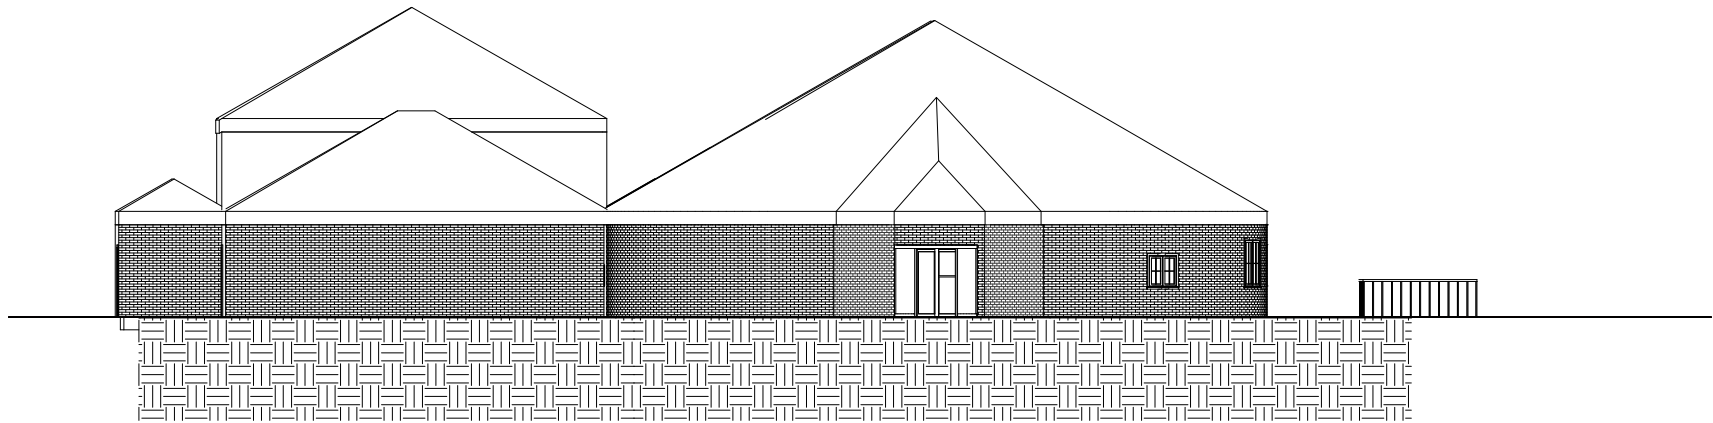


1 Elevation 1 - a
1 : 100

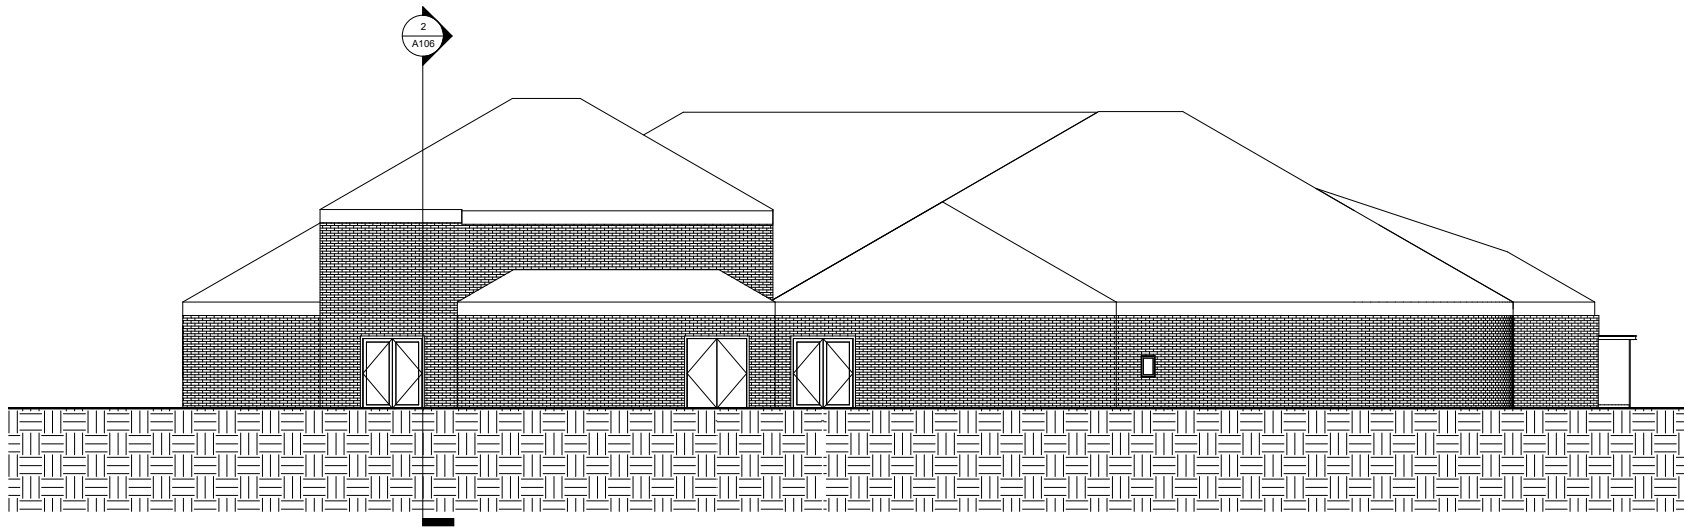


2 Elevation 2 - a
1 : 100

Property Title	Detail	Property — Originator — Zone — Level — Type — Role — Number — Description — Suitability — Revision	scale 1 : 100	drawn J.Triggs	 Prifysgol Cymru Y Drindod Dewi Sant University of Wales Trinity Saint David	(S0) UNCONTROLLED Not to be used as a reference document Check Status Before Quoting	Rev/Date/By Revision
Ysgol Bae Abertawe	ELEV1	5010 — JT — XX — ZZ — DR — A — A104 — ELEV1 — S0 —	date 05/06/21	checked G.Traylor			
File Path: U:\BIM\Assignment 1\5010-JT-XX-XX-CM-S-0001-ARCHMOD.rvt							

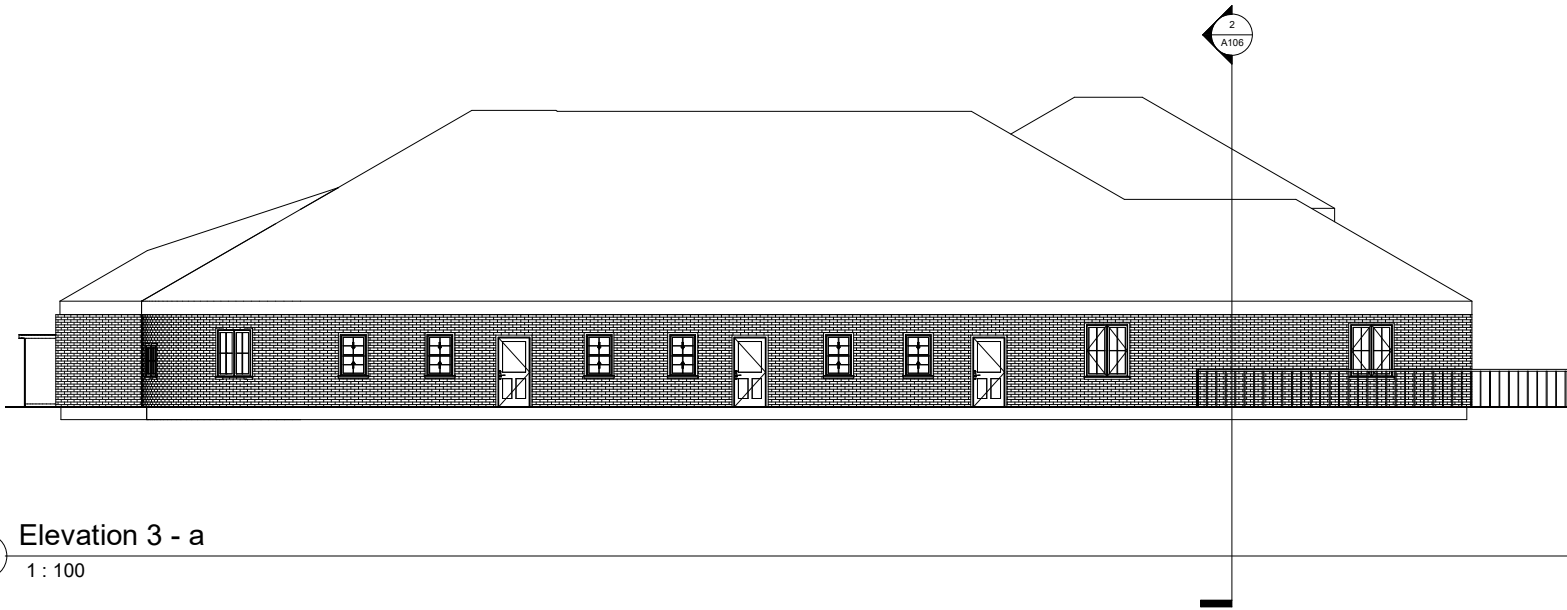


1 Elevation 3 - a
1 : 100

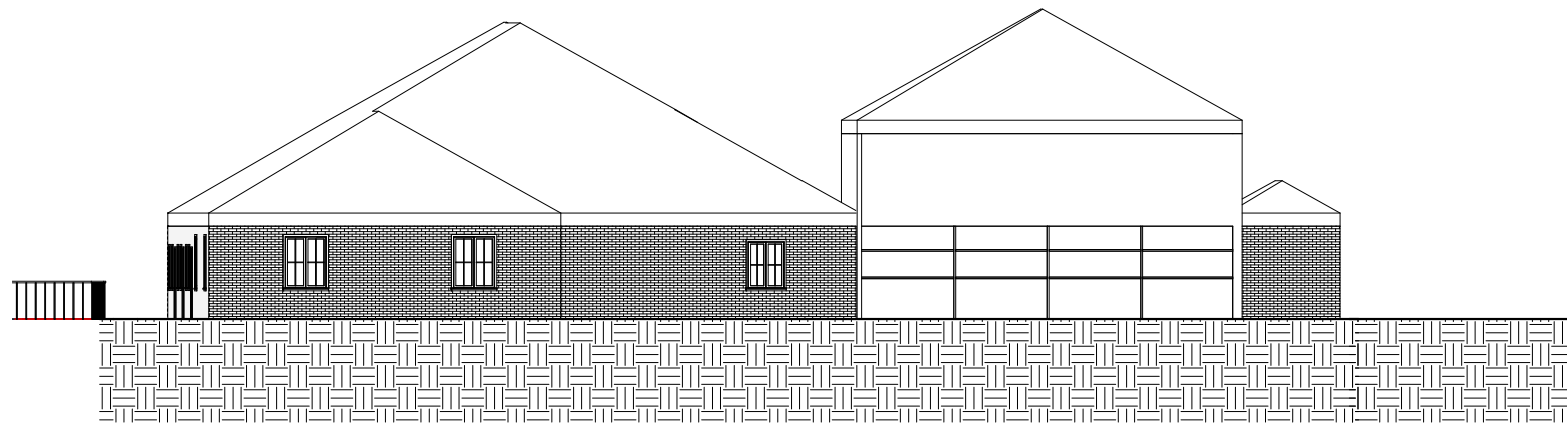


2 Elevation 4 - a
1 : 100

Property Title	Detail	Property — Originator — Zone — Level — Type — Role — Number — Description — Suitability — Revision	scale 1 : 100	drawn J.Triggs	 Prifysgol Cymru Y Drindod Dewi Sant University of Wales Trinity Saint David	(S0) UNCONTROLLED Not to be used as a reference document Check Status Before Quoting	Rev/Date/By Revision
Ysgol Bae Abertawe	ELEV2	5010 — JT — XX — ZZ — DR — A — A105 — ELEV2 — S0 —	date 05/06/21	checked G.Traylor			
File Path: U:\BIM\Assignment 1\5010-JT-XX-XX-CM-S-0001-ARCHMOD.rvt							

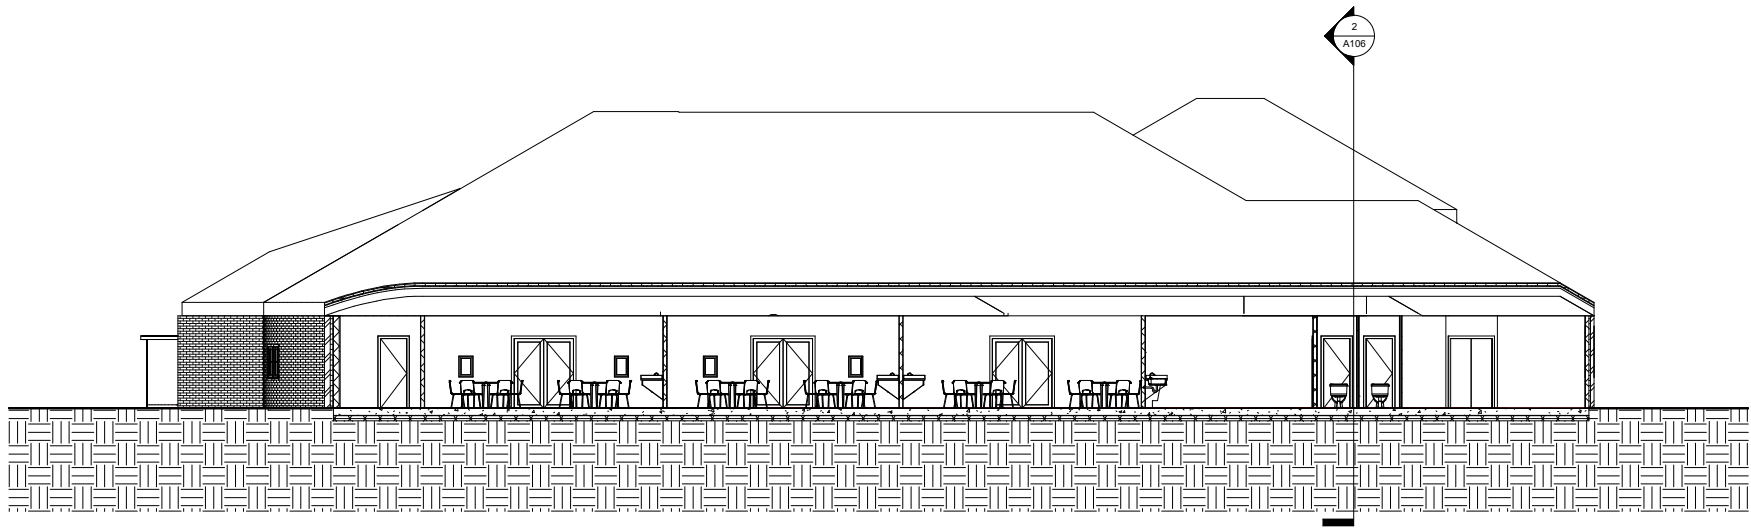

1 Long Section
1 : 100

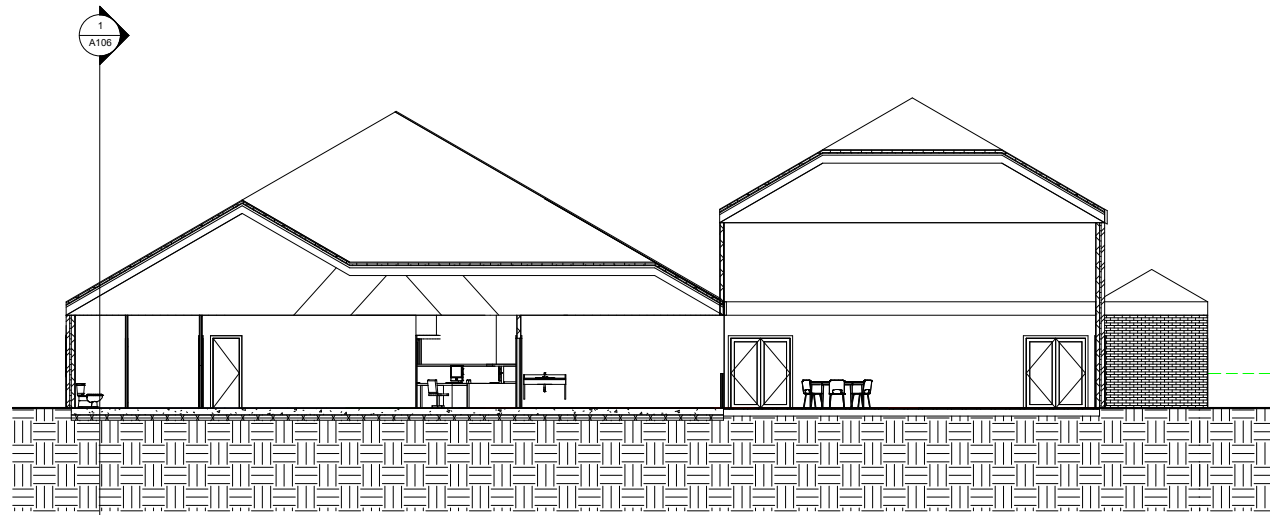

2 Short Section
1 : 100

Property Title
Ysgol Bae Abertawe

Detail
SECTION

Property — Originator — Zone — Level — Type — Role — Number — Description — Suitability — Revision

5010 — JT — XX — ZZ — DR — A — A106 — SECTION — S0 —

File Path: U:\BIM\Assignment 1\5010-JT-XX-XX-CM-S-0001-ARCHMOD.rvt

scale

1 : 100

date

05/06/21

drawn

J.Triggs

checked

G.Traylor

Prifysgol Cymru Y Drindod Dewi Sant
University of Wales Trinity Saint David
SA1 Campus
Kings Road
Swansea
SA1 8RD



Prifysgol Cymru
Y Drindod Dewi Sant
University of Wales
Trinity Saint David


(S0) UNCONTROLLED
Not to be used as a
reference document
Check Status Before Quoting

Rev/Date/By

Revision



② Main Hall
1:1

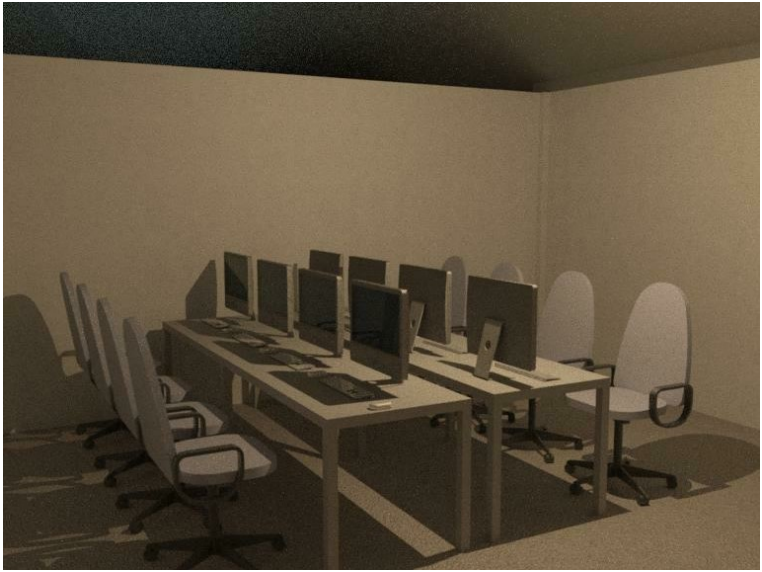

③ IT Room
1:1



① Ysgol Bae Abertawe
1:1

Property Title Ysgol Bae Abertawe	Detail VISUAL	Property __ Originator __ Zone __ Level __ Type __ Role __ Number __ Description __ Suitability __ Revision	scale 1 : 1	drawn J.Triggs	 Prifysgol Cymru Y Drindod Dewi Sant University of Wales Trinity Saint David	(S0) UNCONTROLLED Not to be used as a reference document Check Status Before Quoting	Rev/Date/By Revision
		5010 __ JT __ XX __ ZZ __ DR __ A __ A107 __ VISUAL __ S0 __	date 05/06/21	checked G.Traylor			
		File Path: U:\BIM\Assignment 1\5010-JT-XX-XX-CM-S-0001-ARCHMOD.rvt					