



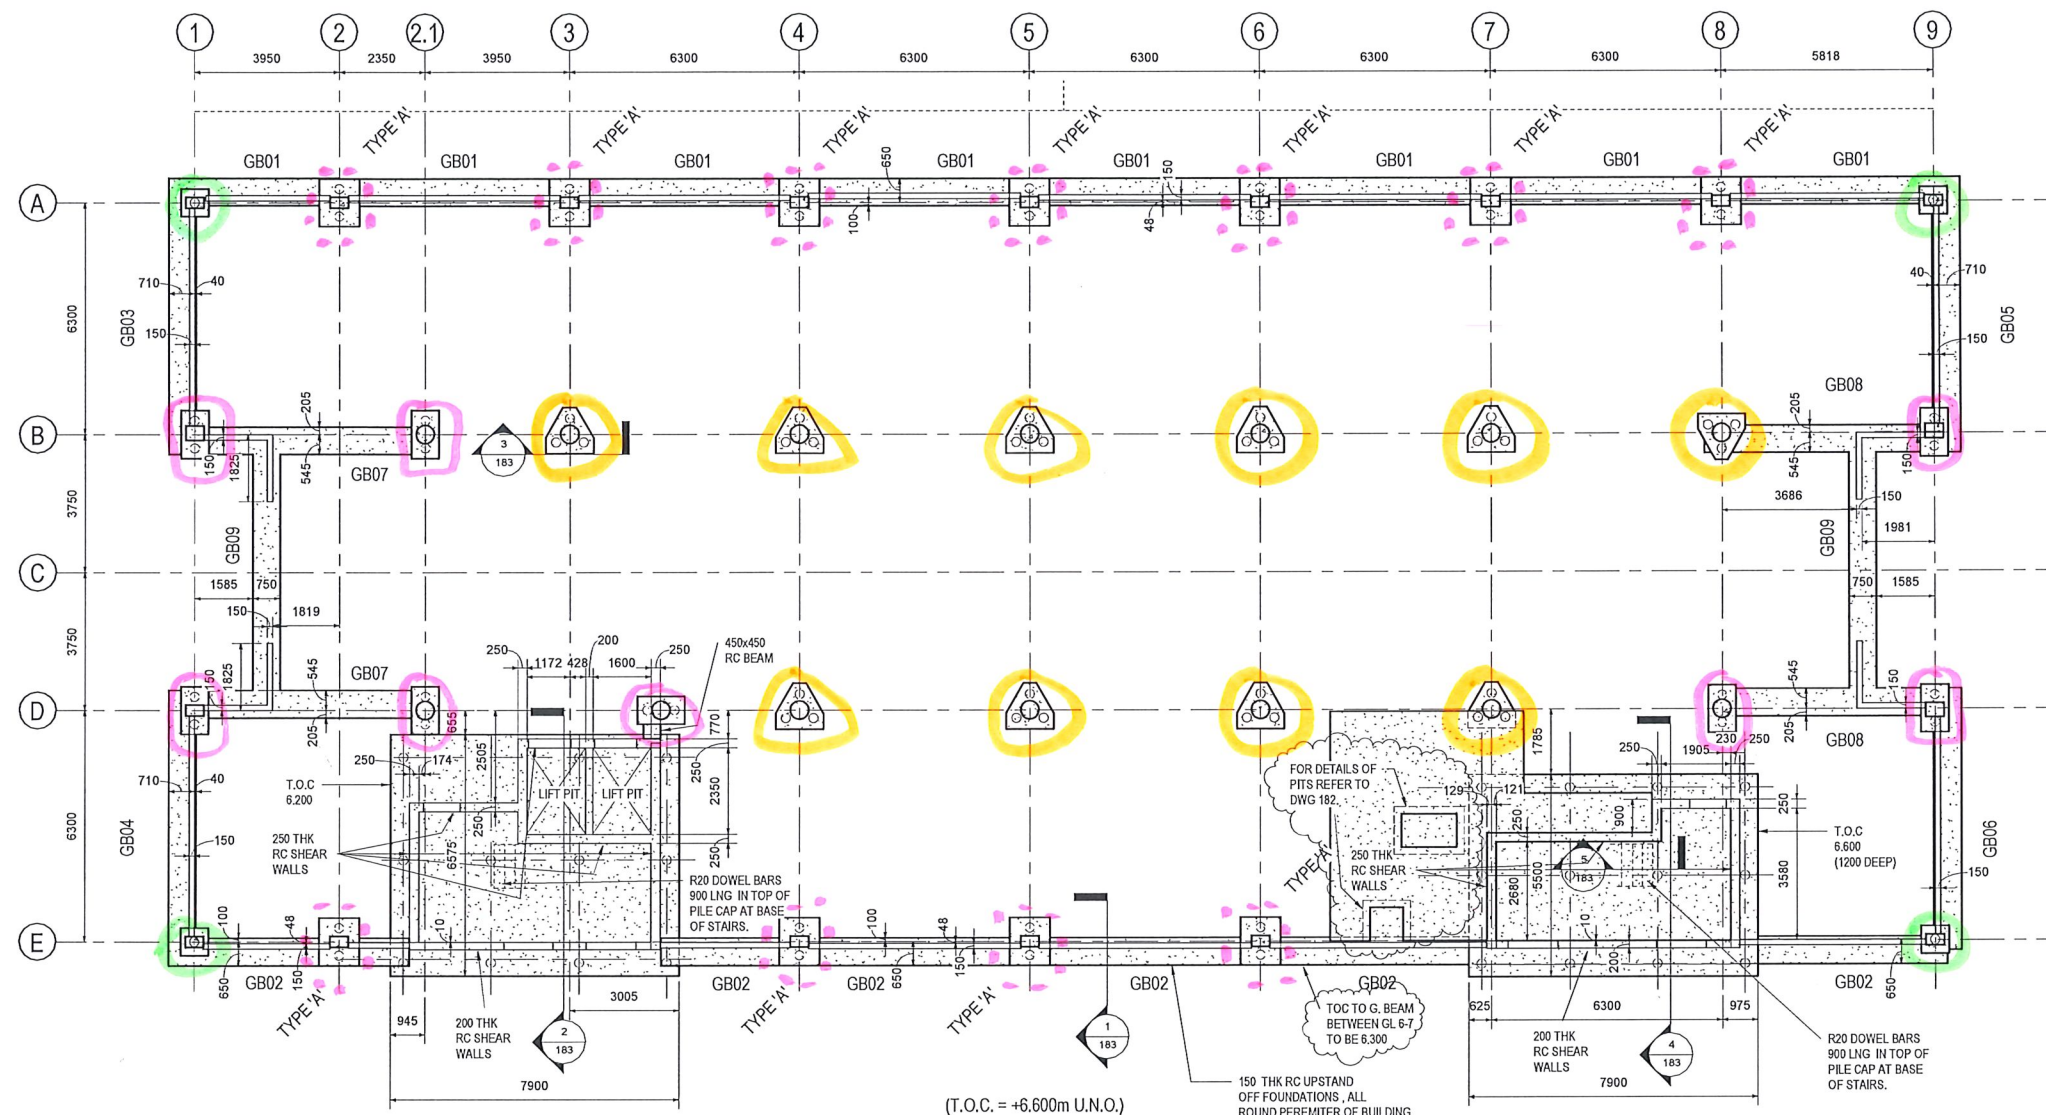

ALL GROUND BEAMS TO BE 750 WIDE X 450 DEEP U.N.O.

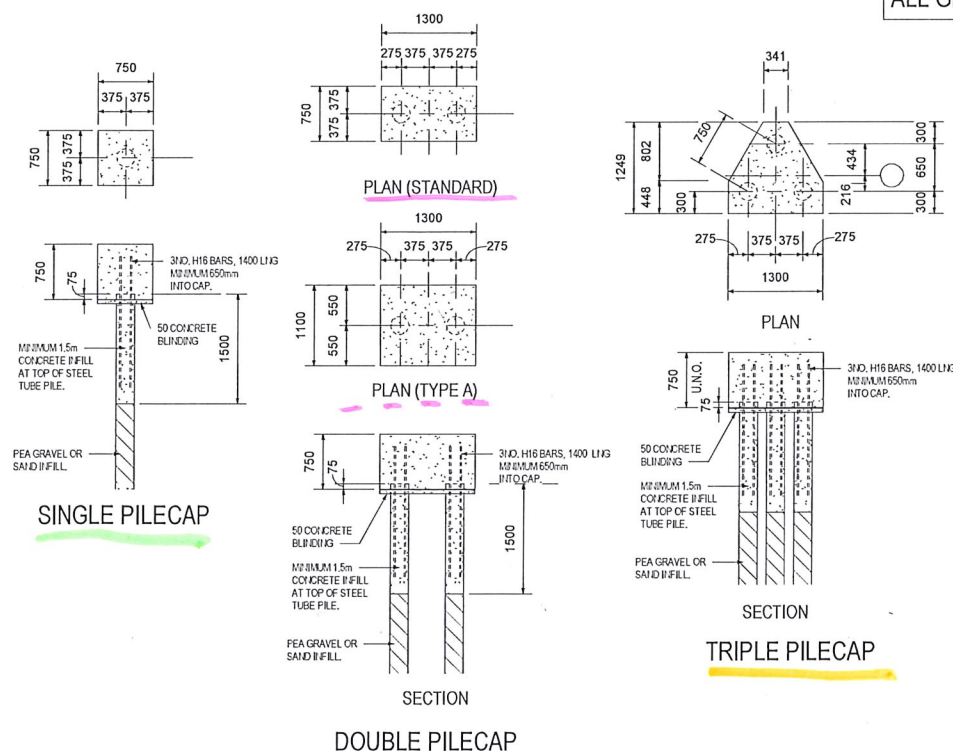

BASED ON 250/244 DIA PILES

4nr x 1 = 4 piles
 8nr x 2 = 16 piles
 11nr x 2 = 22 Piles
 10nr x 3 = 30 piles
33nr Pilecaps

NOTE
 1. ALL CONCRETE TO BE GRADE
 C32/40 UNO.

7	12/12/16	GBEAM ON GL E6-7 LOWERED, PITS ADDED	SM	AW
6	28/11/16	INABEYANCE G. BEAMS CO-FIRMED UPSTAND SETTING-OUT AVEIENED TO SUIT LATEST ARCHITECT'S DETAILS	SM	AW
5	14/11/16	SECTION 14 & 5 ADDED, DOWEL BARS ADDED TO BASE OF STAIRS	SM	AW
4	10/11/16	LIFT PIT COHERENT, SETTING-OUT DIMENSIONS ADDED	SM	AW
3	17/10/16	GRID REF'S UPDATED, SINGLE PILECAP & CIRCULAR COLUMN ON GL 2 OMITTED, PILECAP ON GL A2 CHANGED TO DOUBLE	SM	AW
2	15/09/16	AVEIENED TO SUIT 200244 DIA PILES	SM	AW
1	12/09/16	CONSTRUCTION ISSUE	SM	AW
Rev	Date	Description	By	Apvd

Project
 UWTS Library University of Wales
 Trinity Saint David Swansea, SA1

Title
 Library Building Foundation Layout

Client
 University of Wales Trinity Saint
 David

Scale @ A1
 As indicated

Project Ref	Drawing No	Rev
16109	181	C7

REVISION REFERENCE
 P = Preliminary A = Approval T = Tender C = Construction