


NOTE
1. ALL CONCRETE TO BE GRADE
C32/40 UNO.

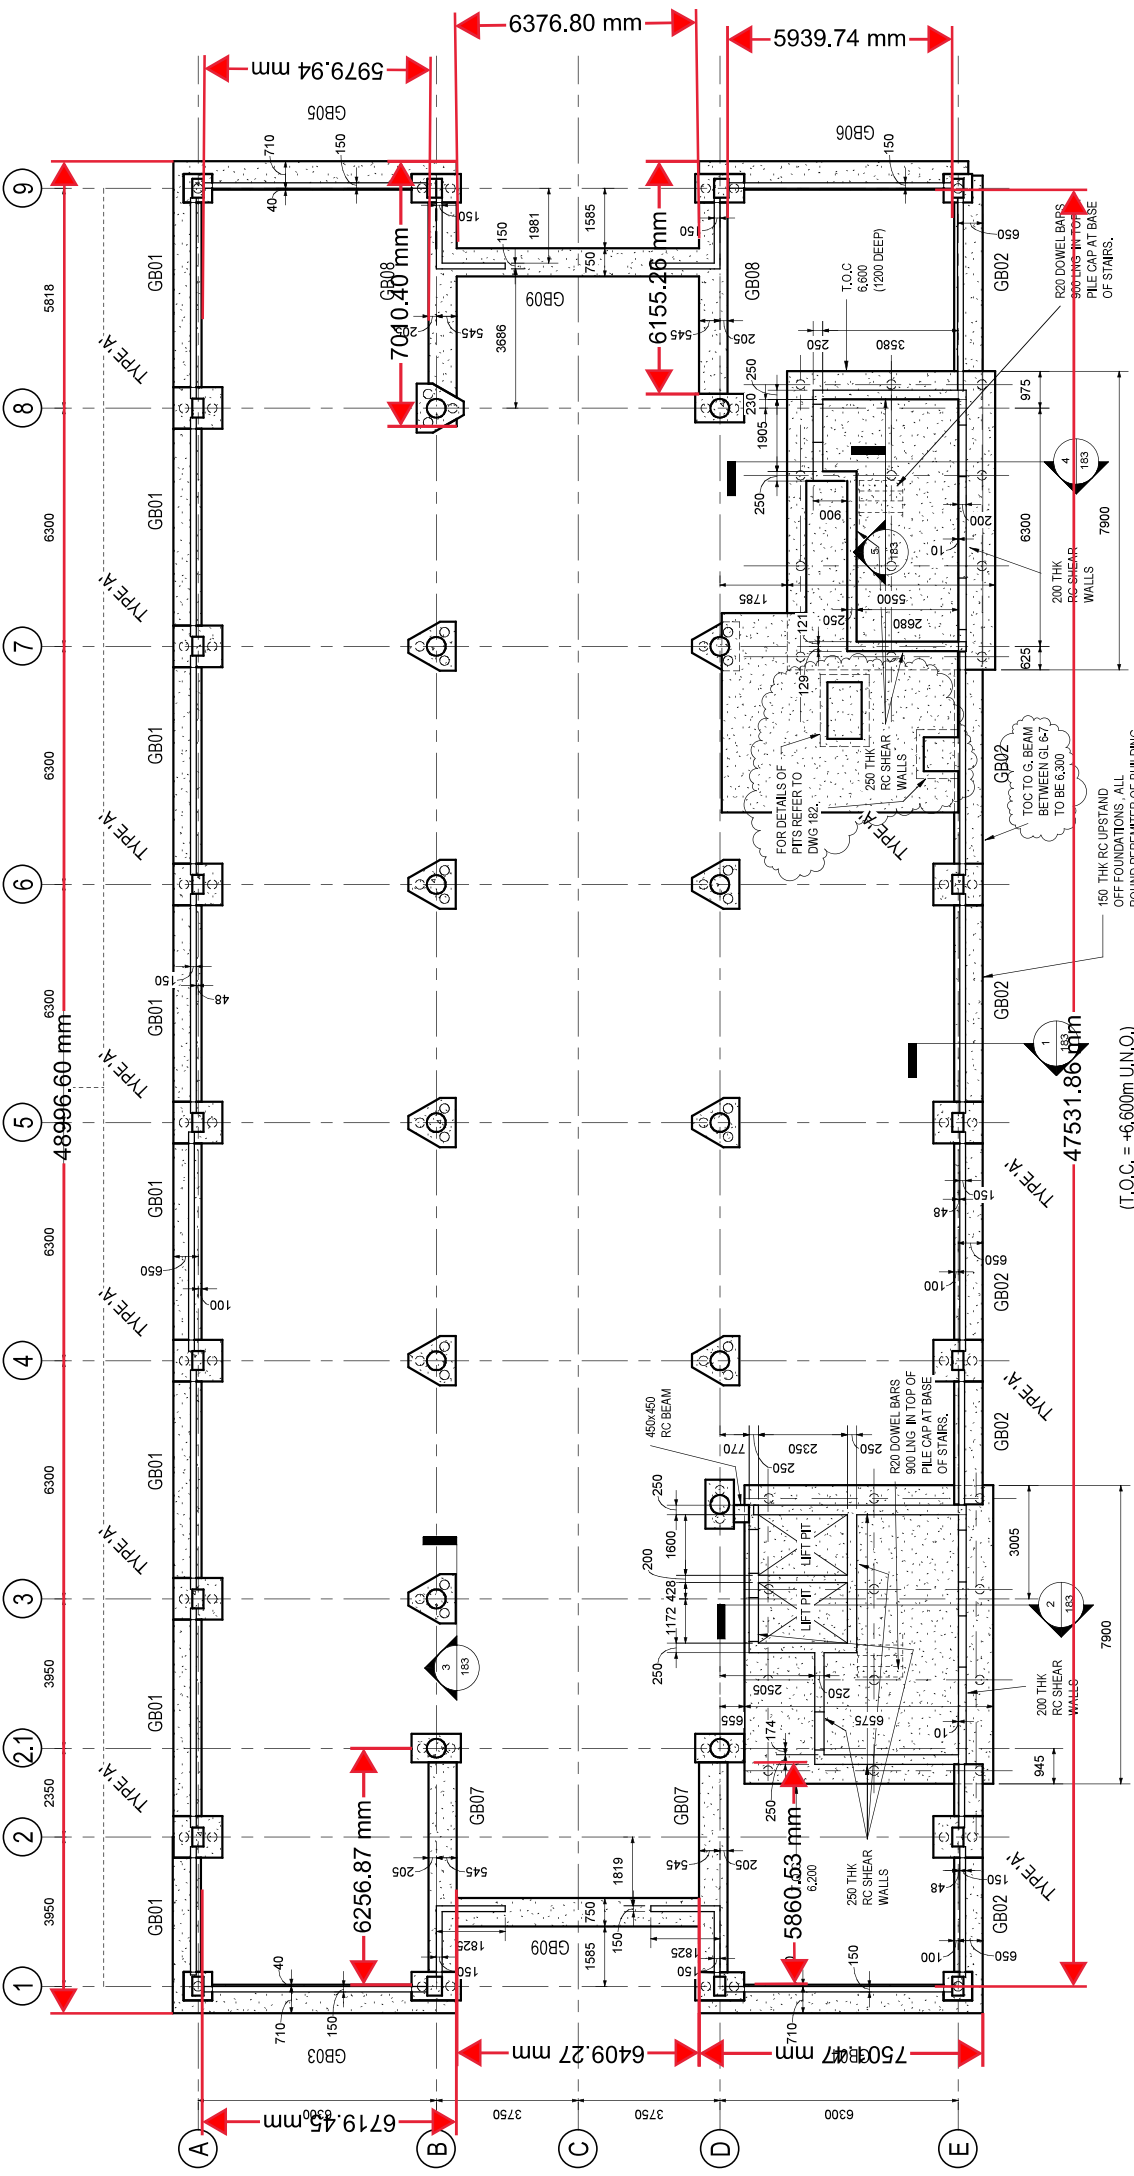

ALL GROUND BEAMS TO BE 750 WIDE X 450 DEEP U.N.O.

7	12/2/16	GBEAM ON G.1 & 7 LOWERED.	SM	AW
6	28/1/16	IN ADVANCE G. BEAMS	SM	AW
5	14/1/16	SECTION 4.8 SADDLED DOWEL	SM	AW
4	10/1/16	LEFT FIT CONFIRMED.	SM	AW
3	17/1/16	GB BEES UPGRADED SINGLE	SM	AW
2	15/6/16	ON G. 2 LIMITED PILECAP ON	SM	AW
1	12/2/16	CONSTRUCTION ISSUE	SM	AW

Project
UWTSO Library University of Wales
Trinity Saint David Swansea, SA1

Title
Library Building Foundation Layout

Client
University of Wales Trinity Saint
David


Scale @ A1
As indicated

Project Ref
16109

Revision
P - Preliminary A - Approval T - Tender C - Construction



Alexander House, Exelcor Road,
Western Avenue, Cardiff, CF14 3AT
TEL: 02920 524 444 Email: Cardiff@jubb.co.uk

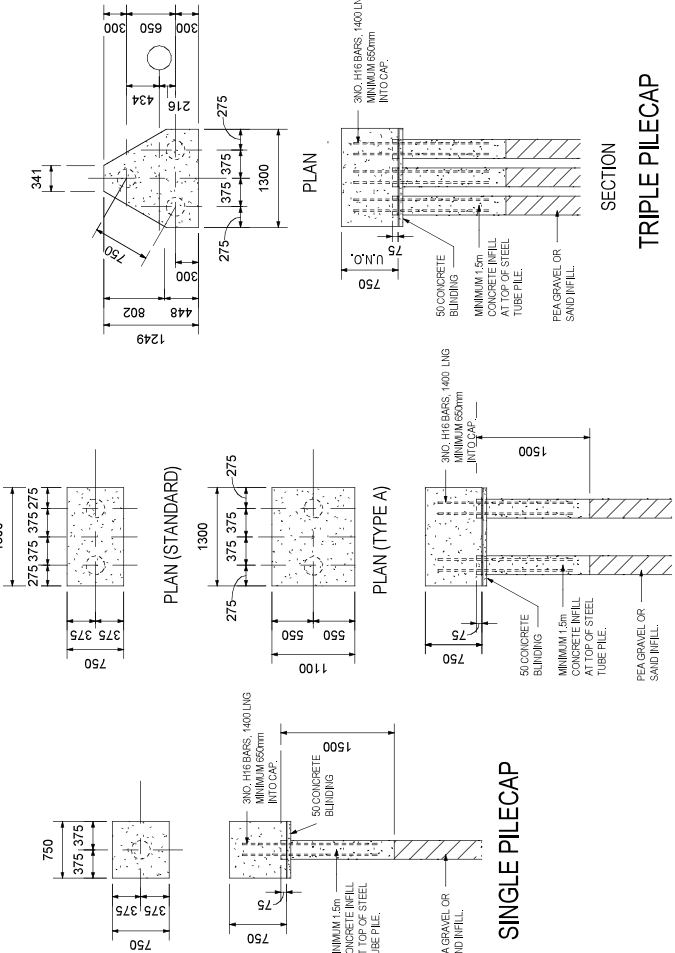

DOUBLE PILECAP

BASED ON 250/244 DIA PILES

TRIPLE PILECAP